




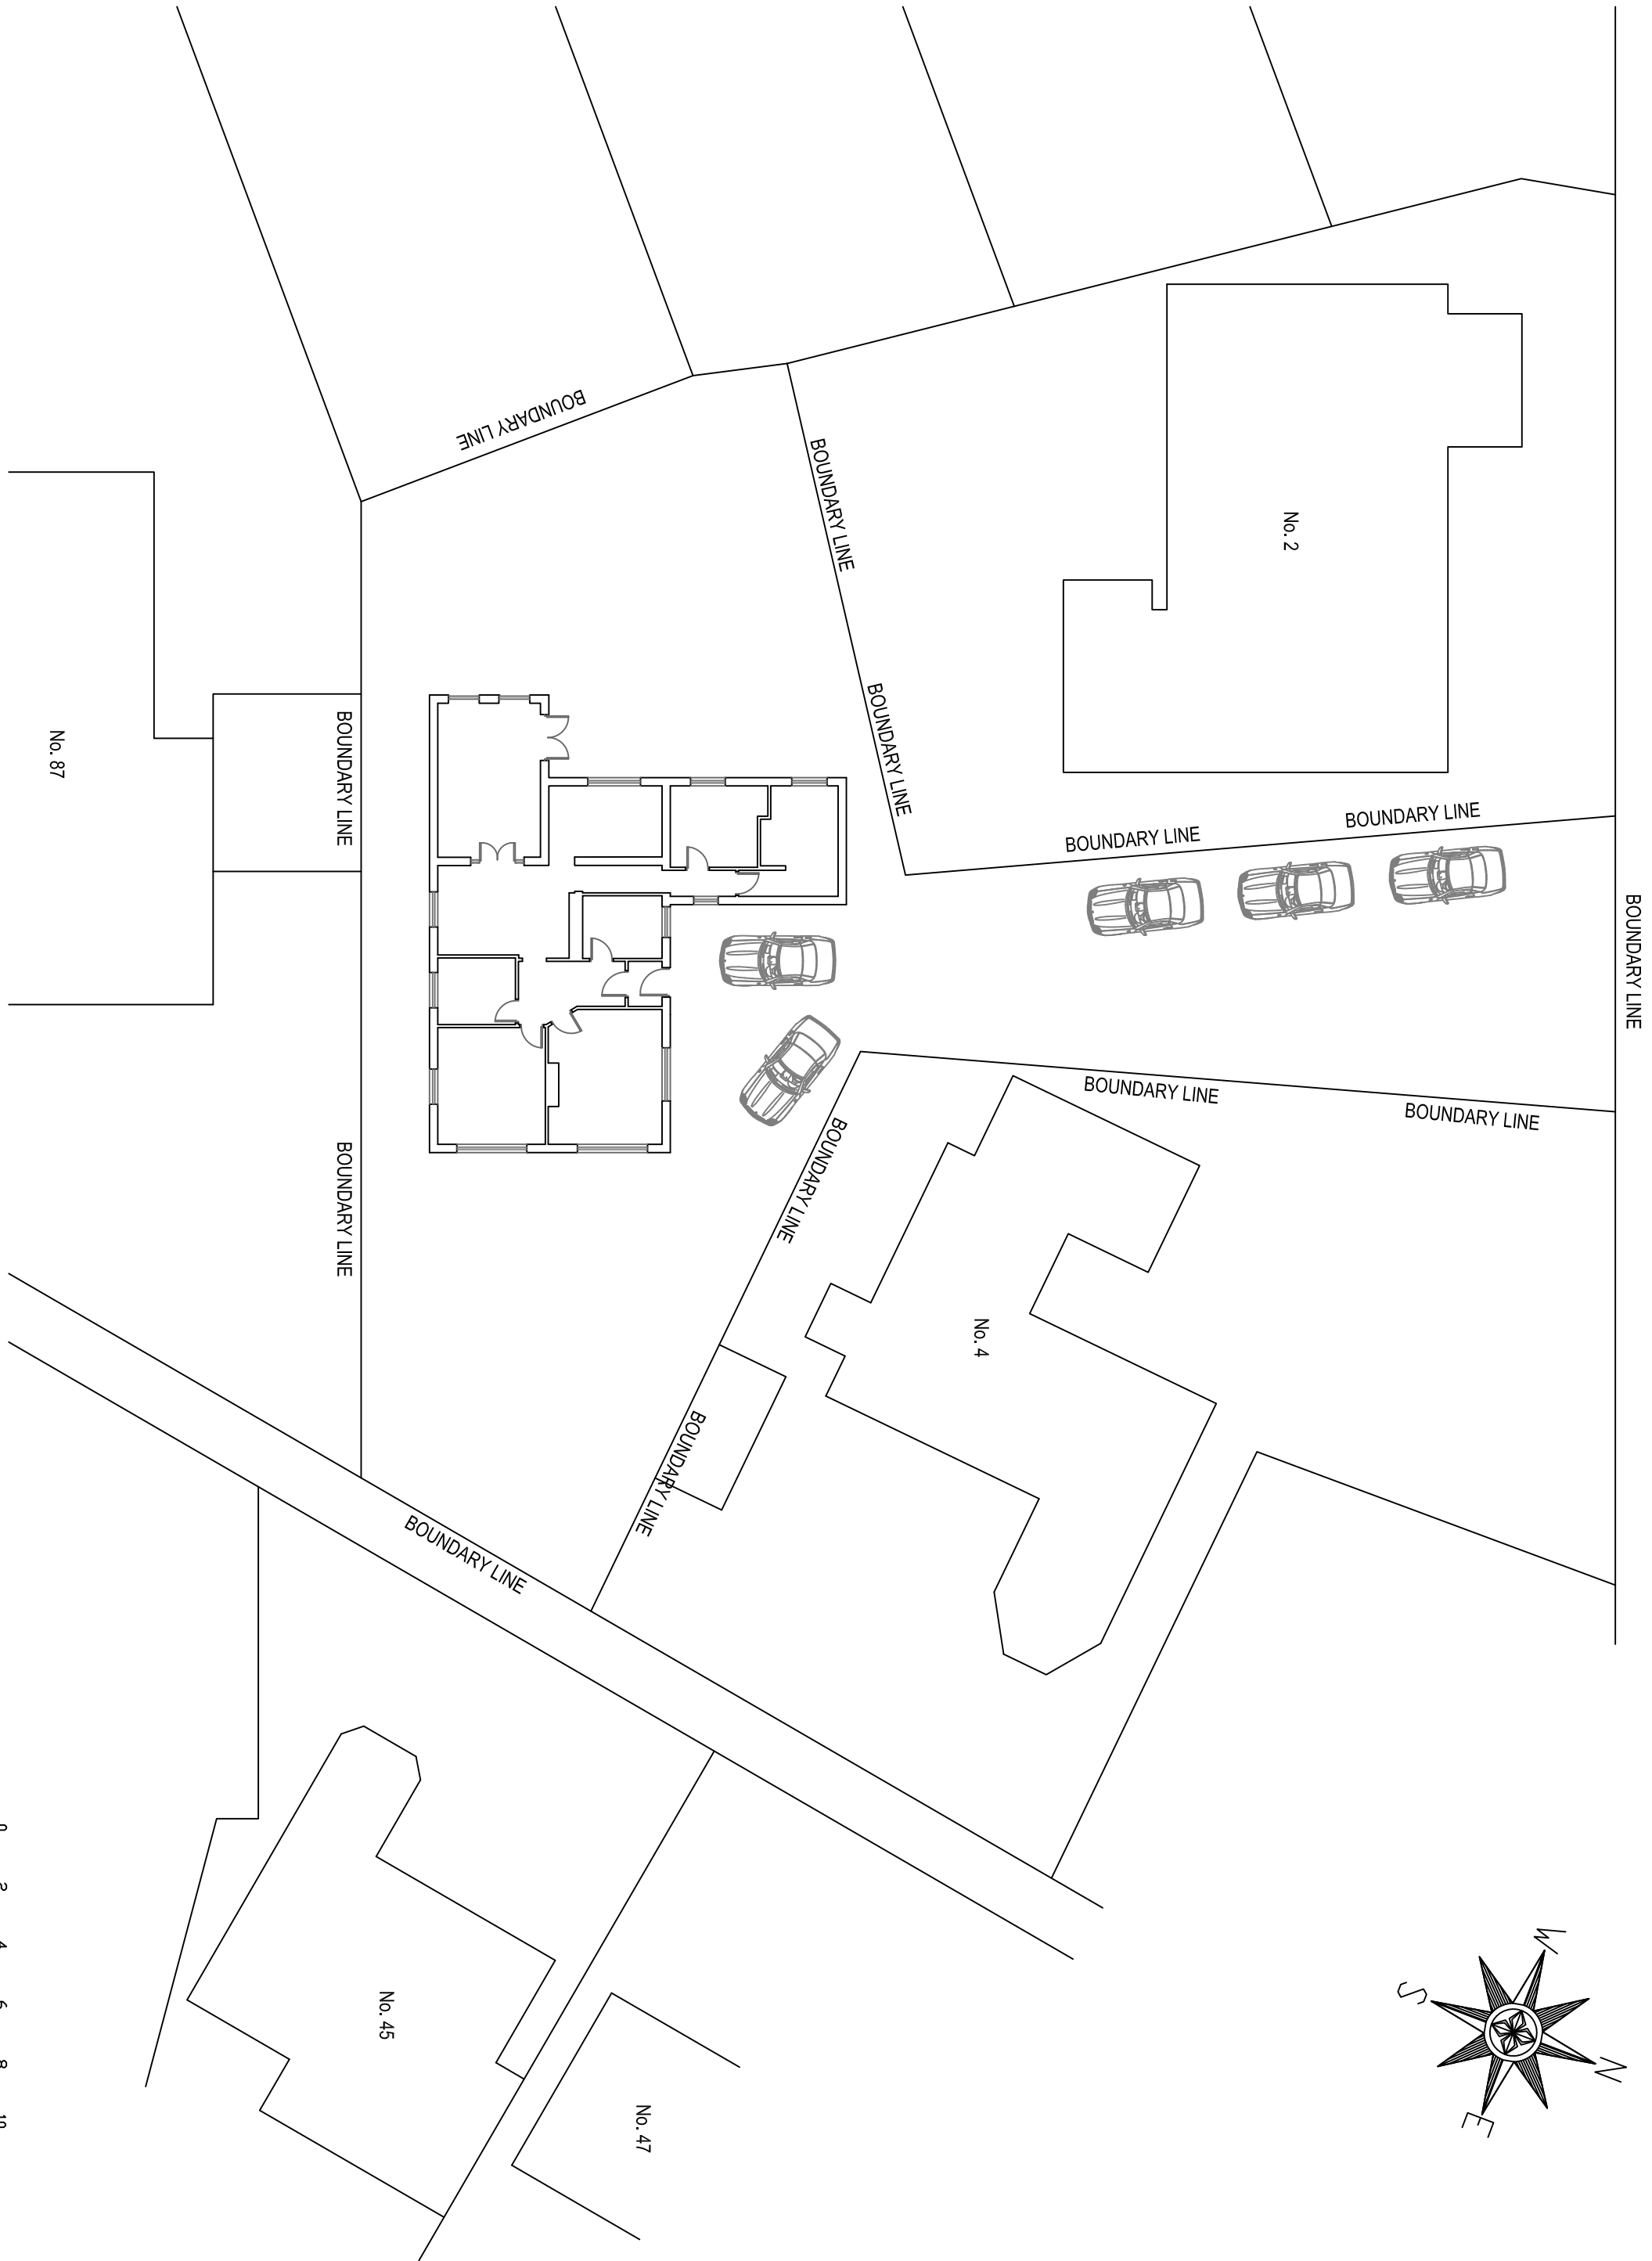


EXISTING SITE PLAN 1:200

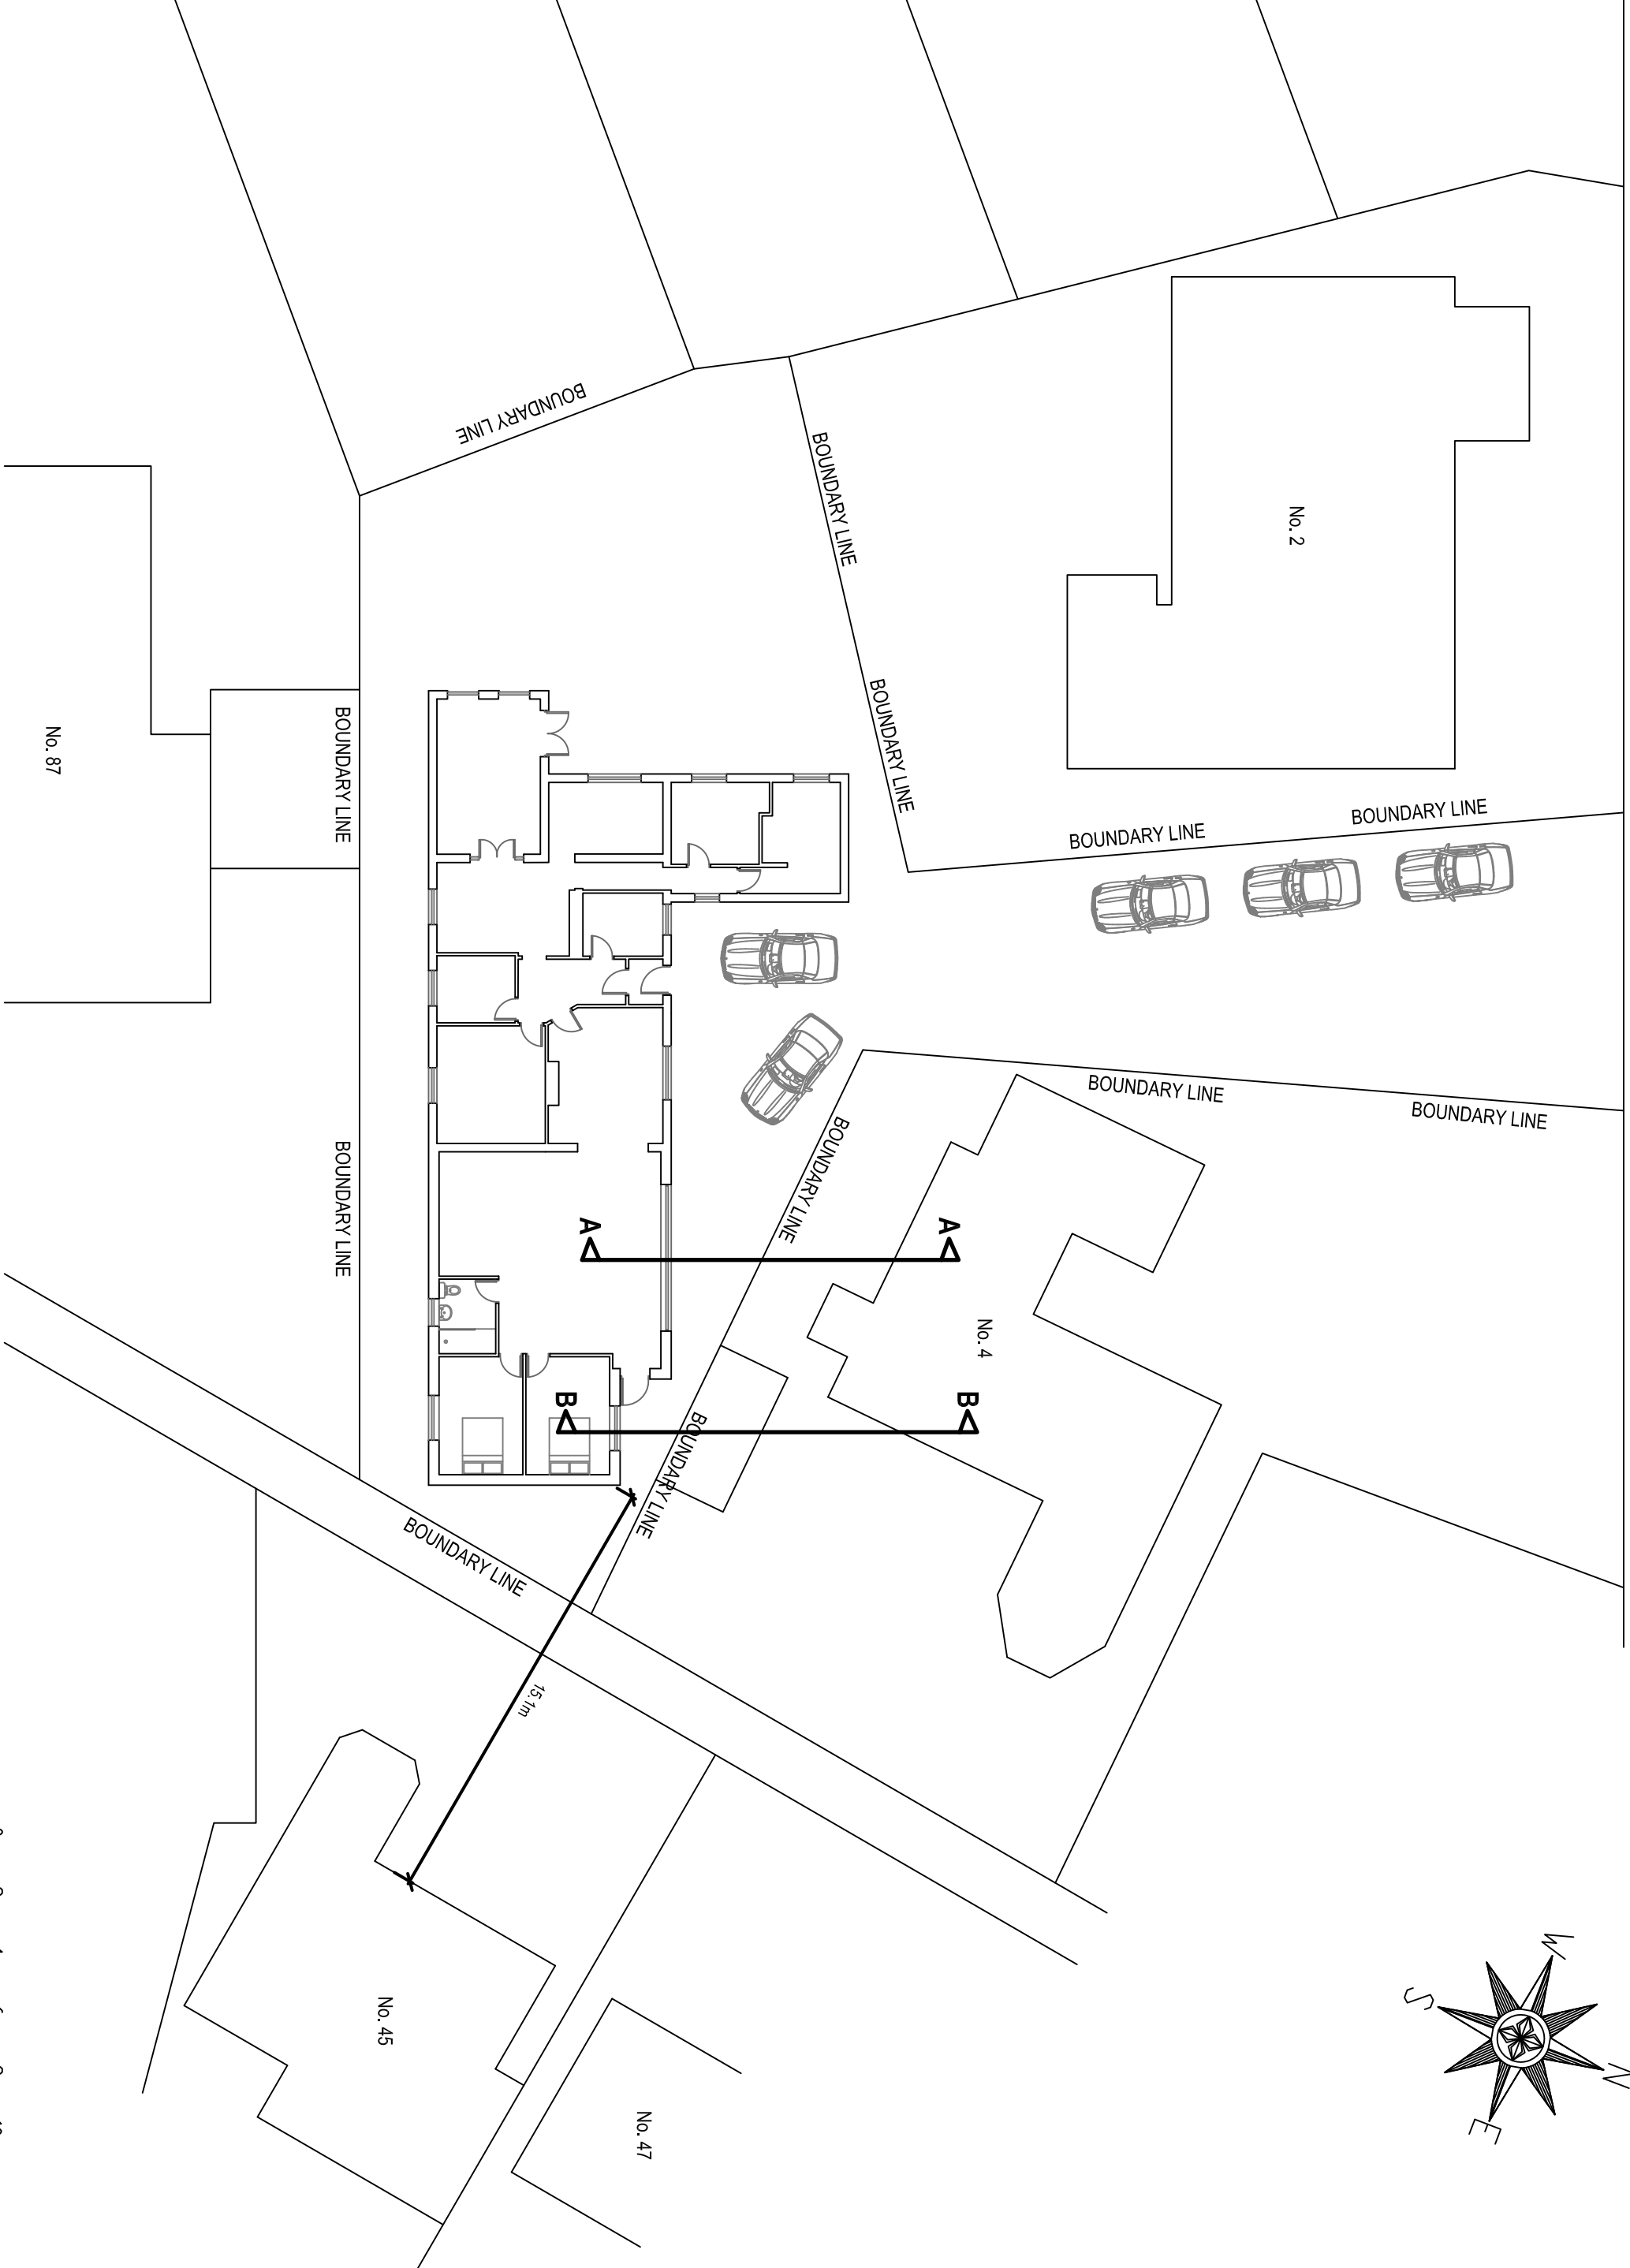

PROPOSED SITE PLAN 1:200

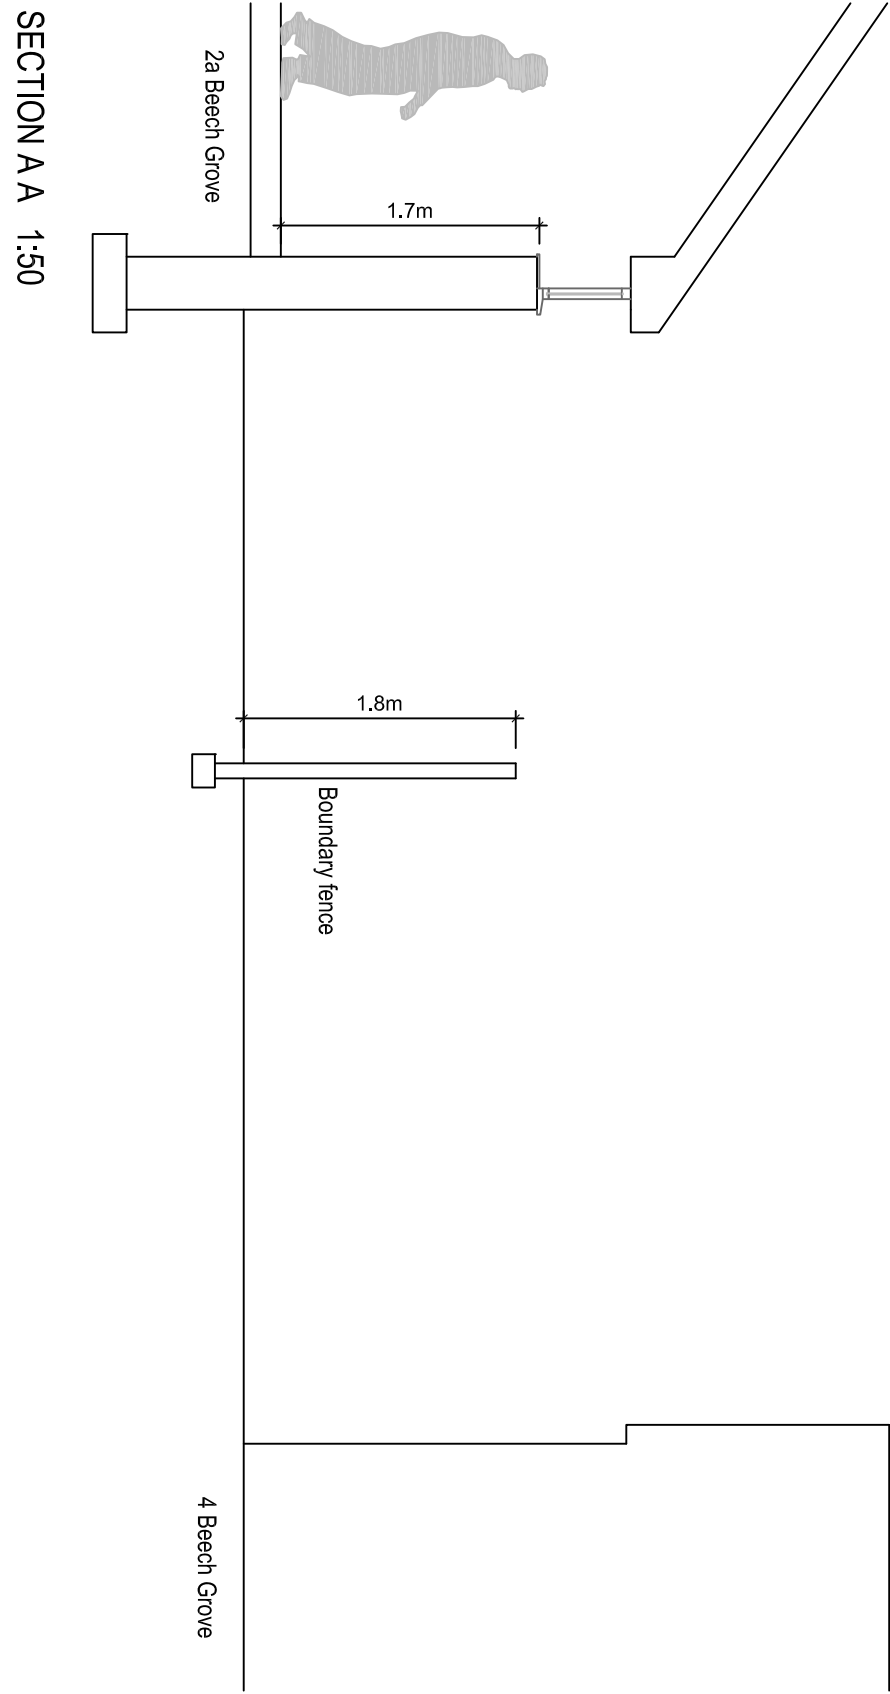

SECTION A A 1:50

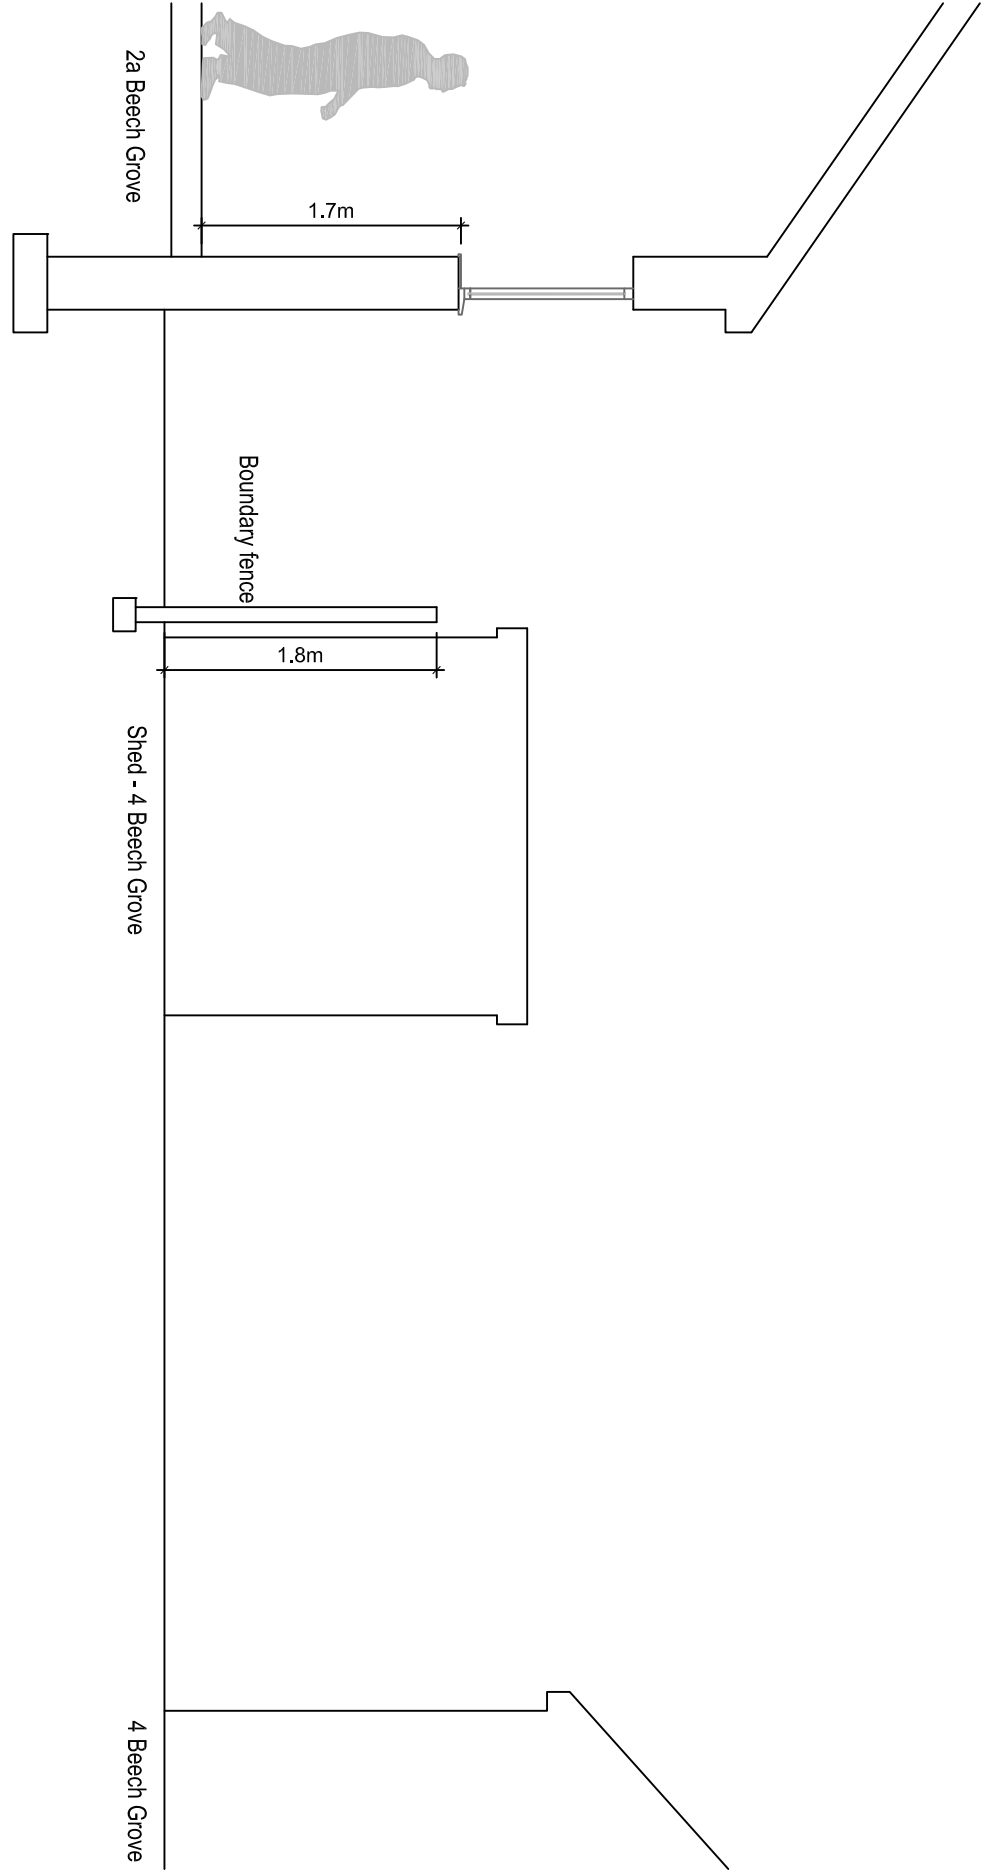

SECTION B B 1:50

REV B Satisfactory
REV A Parking added

2A Beech Grove
Bury
BL8 4DY

Site Plans

Drawn: CDW
Scale: 1:200 @ A1
Date: March 2025

2983_BUR_03_Planning_Rev_B