



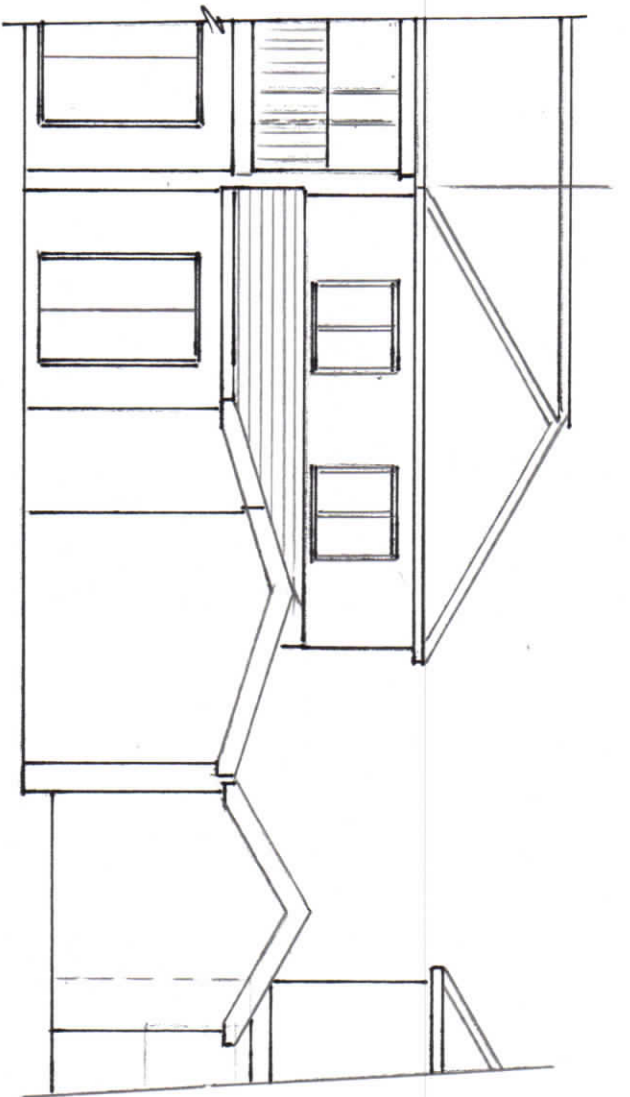


PROPOSED REAR ELEVATION

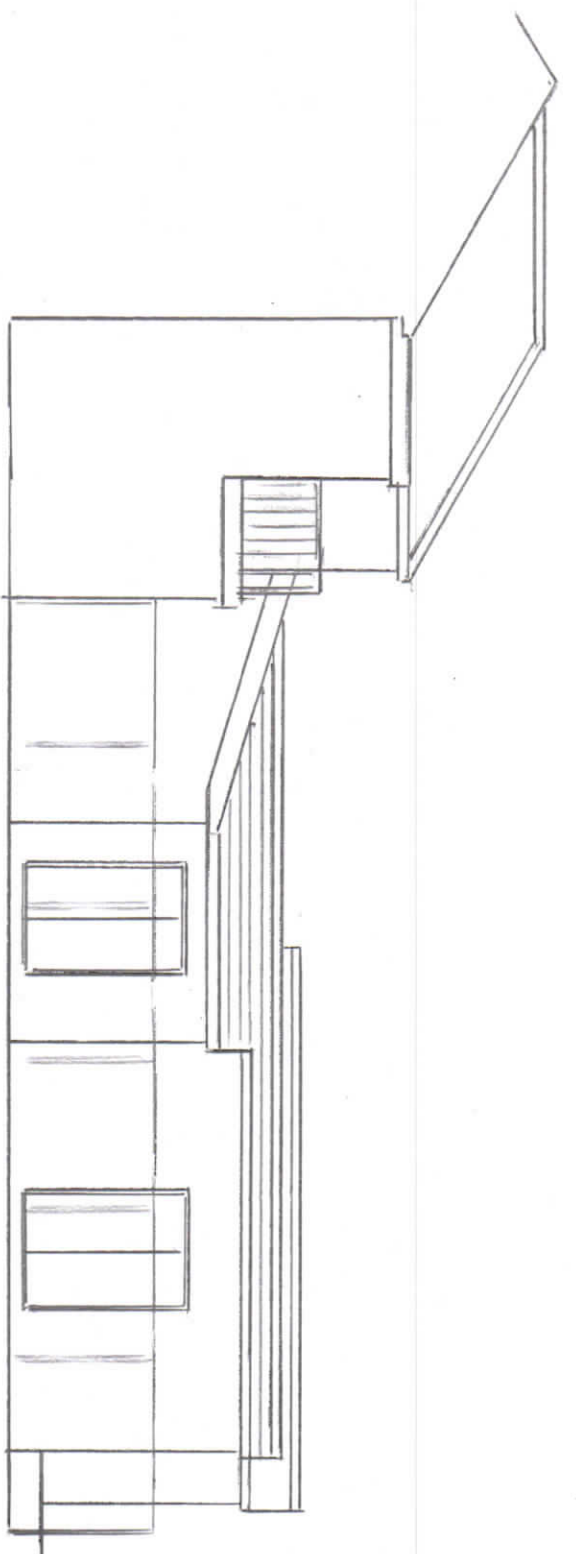


PROPOSED SIDE ELEVATION

NOTE

FRONT ELEVATION
K. REND COLOR
POLAR WHITE

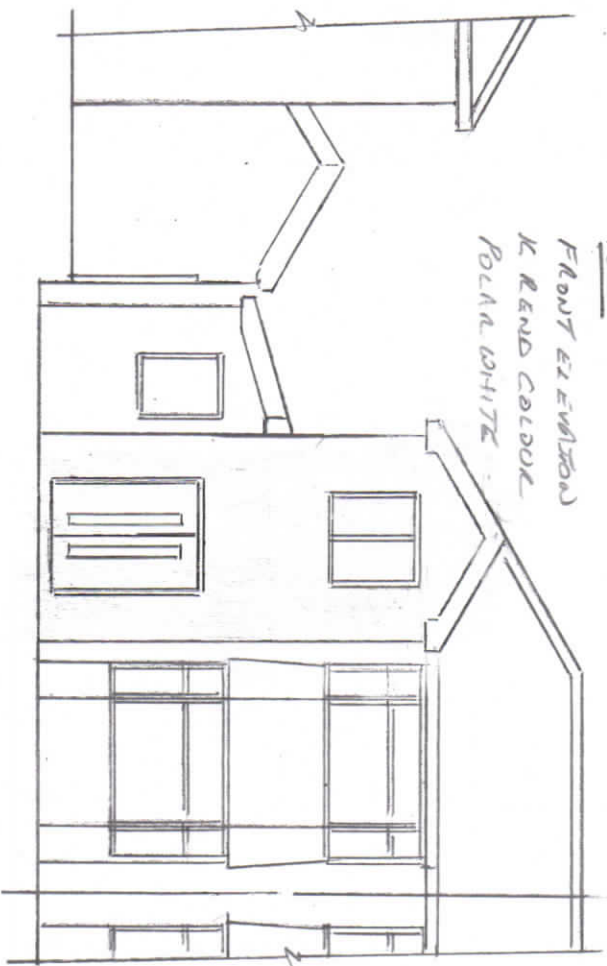

PROPOSED FRONT ELEVATION

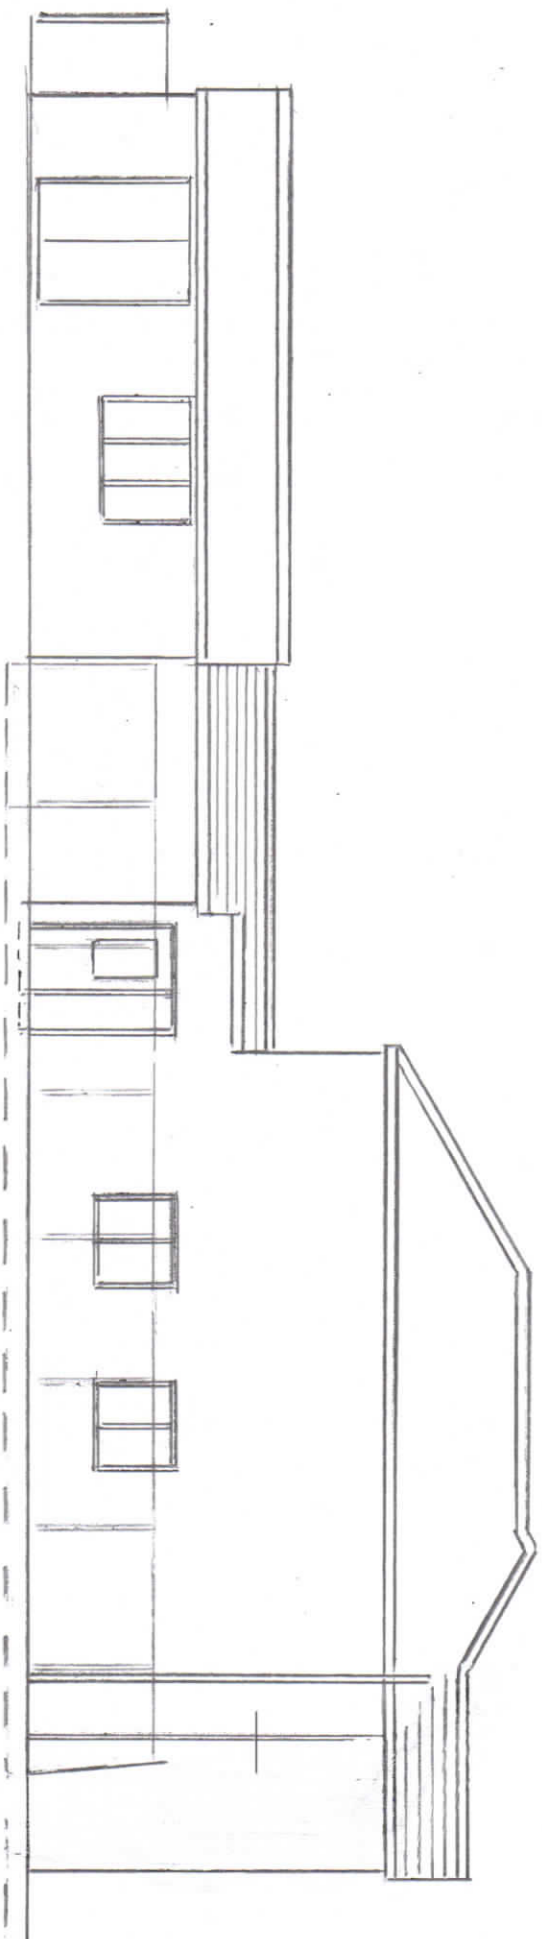

PROPOSED SIDE ELEVATION

NOTE ADDED Rev 2

Thompson Designs

Tel 0161 705 1458 Mob 07884 318634

Sheet 3

Proposed Elevations

134 Parkhills Road

Bury BL9 9AW

Scale 1:100 @ A3 Date March 2023