

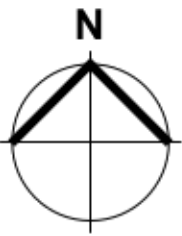


Block Plan

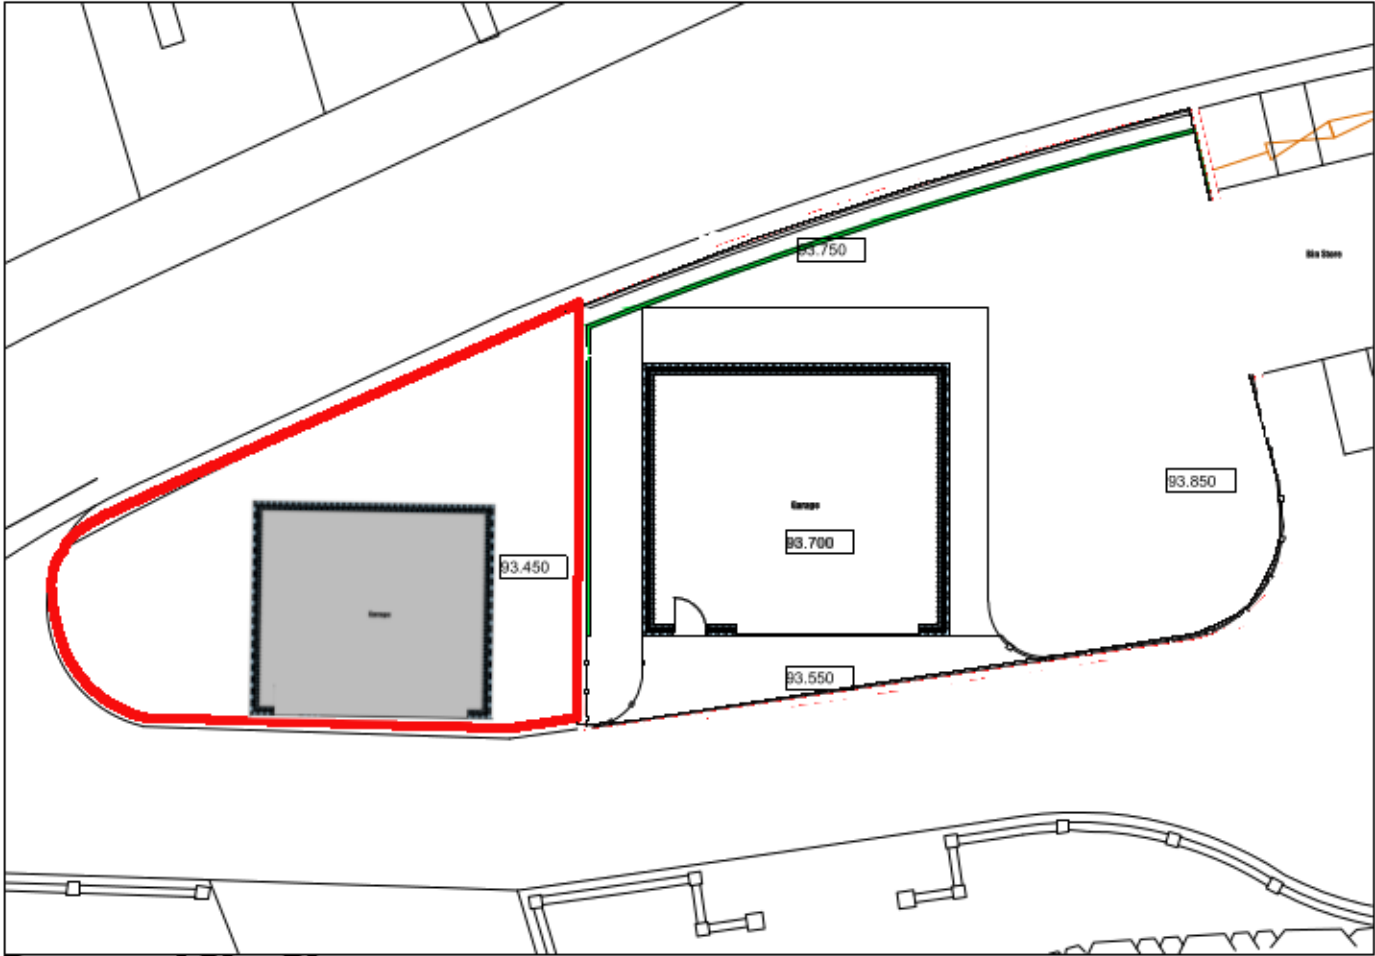

Block plan OS Co-ordinates lat=53.557477 lon=-2.315225

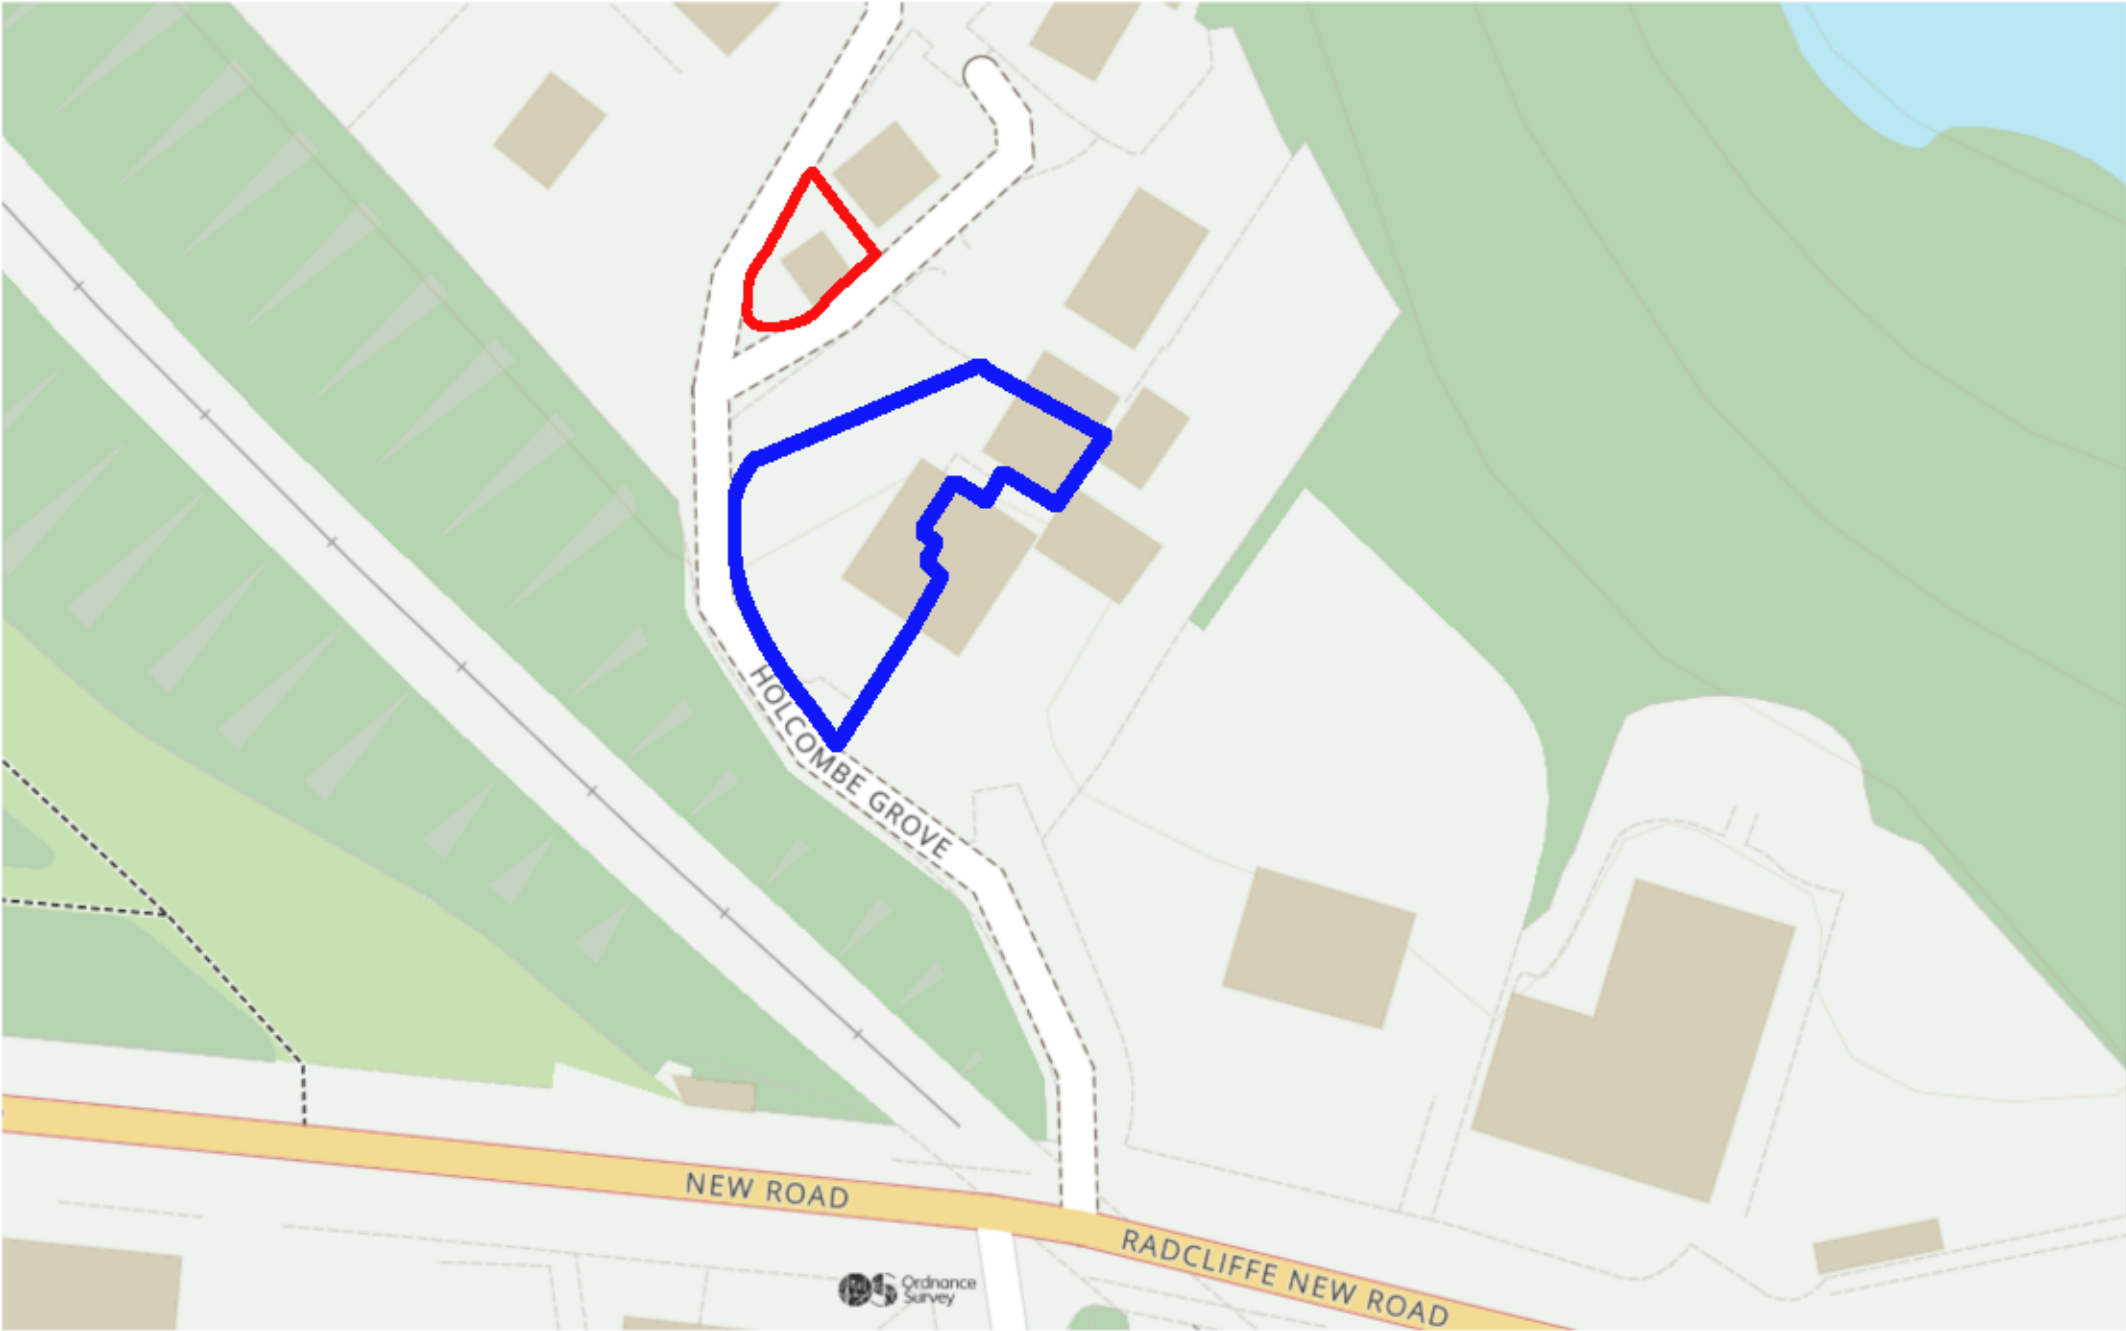

Proposed Site Plan
Scale 1:200

This drawing should not be scaled. Work to figured dimensions only.
All dimensions and levels to be checked on site.

NMX TECHNOLOGY

JOB TITLE : Detached Garage
ADDRESS : New Road, Radcliffe
DRAWING TITLE : Block Plan
SCALE : As Noted @ A3
DRAWN : xxx DATE 11/03/24

JOB NO./ DWG NO. 00-04E