



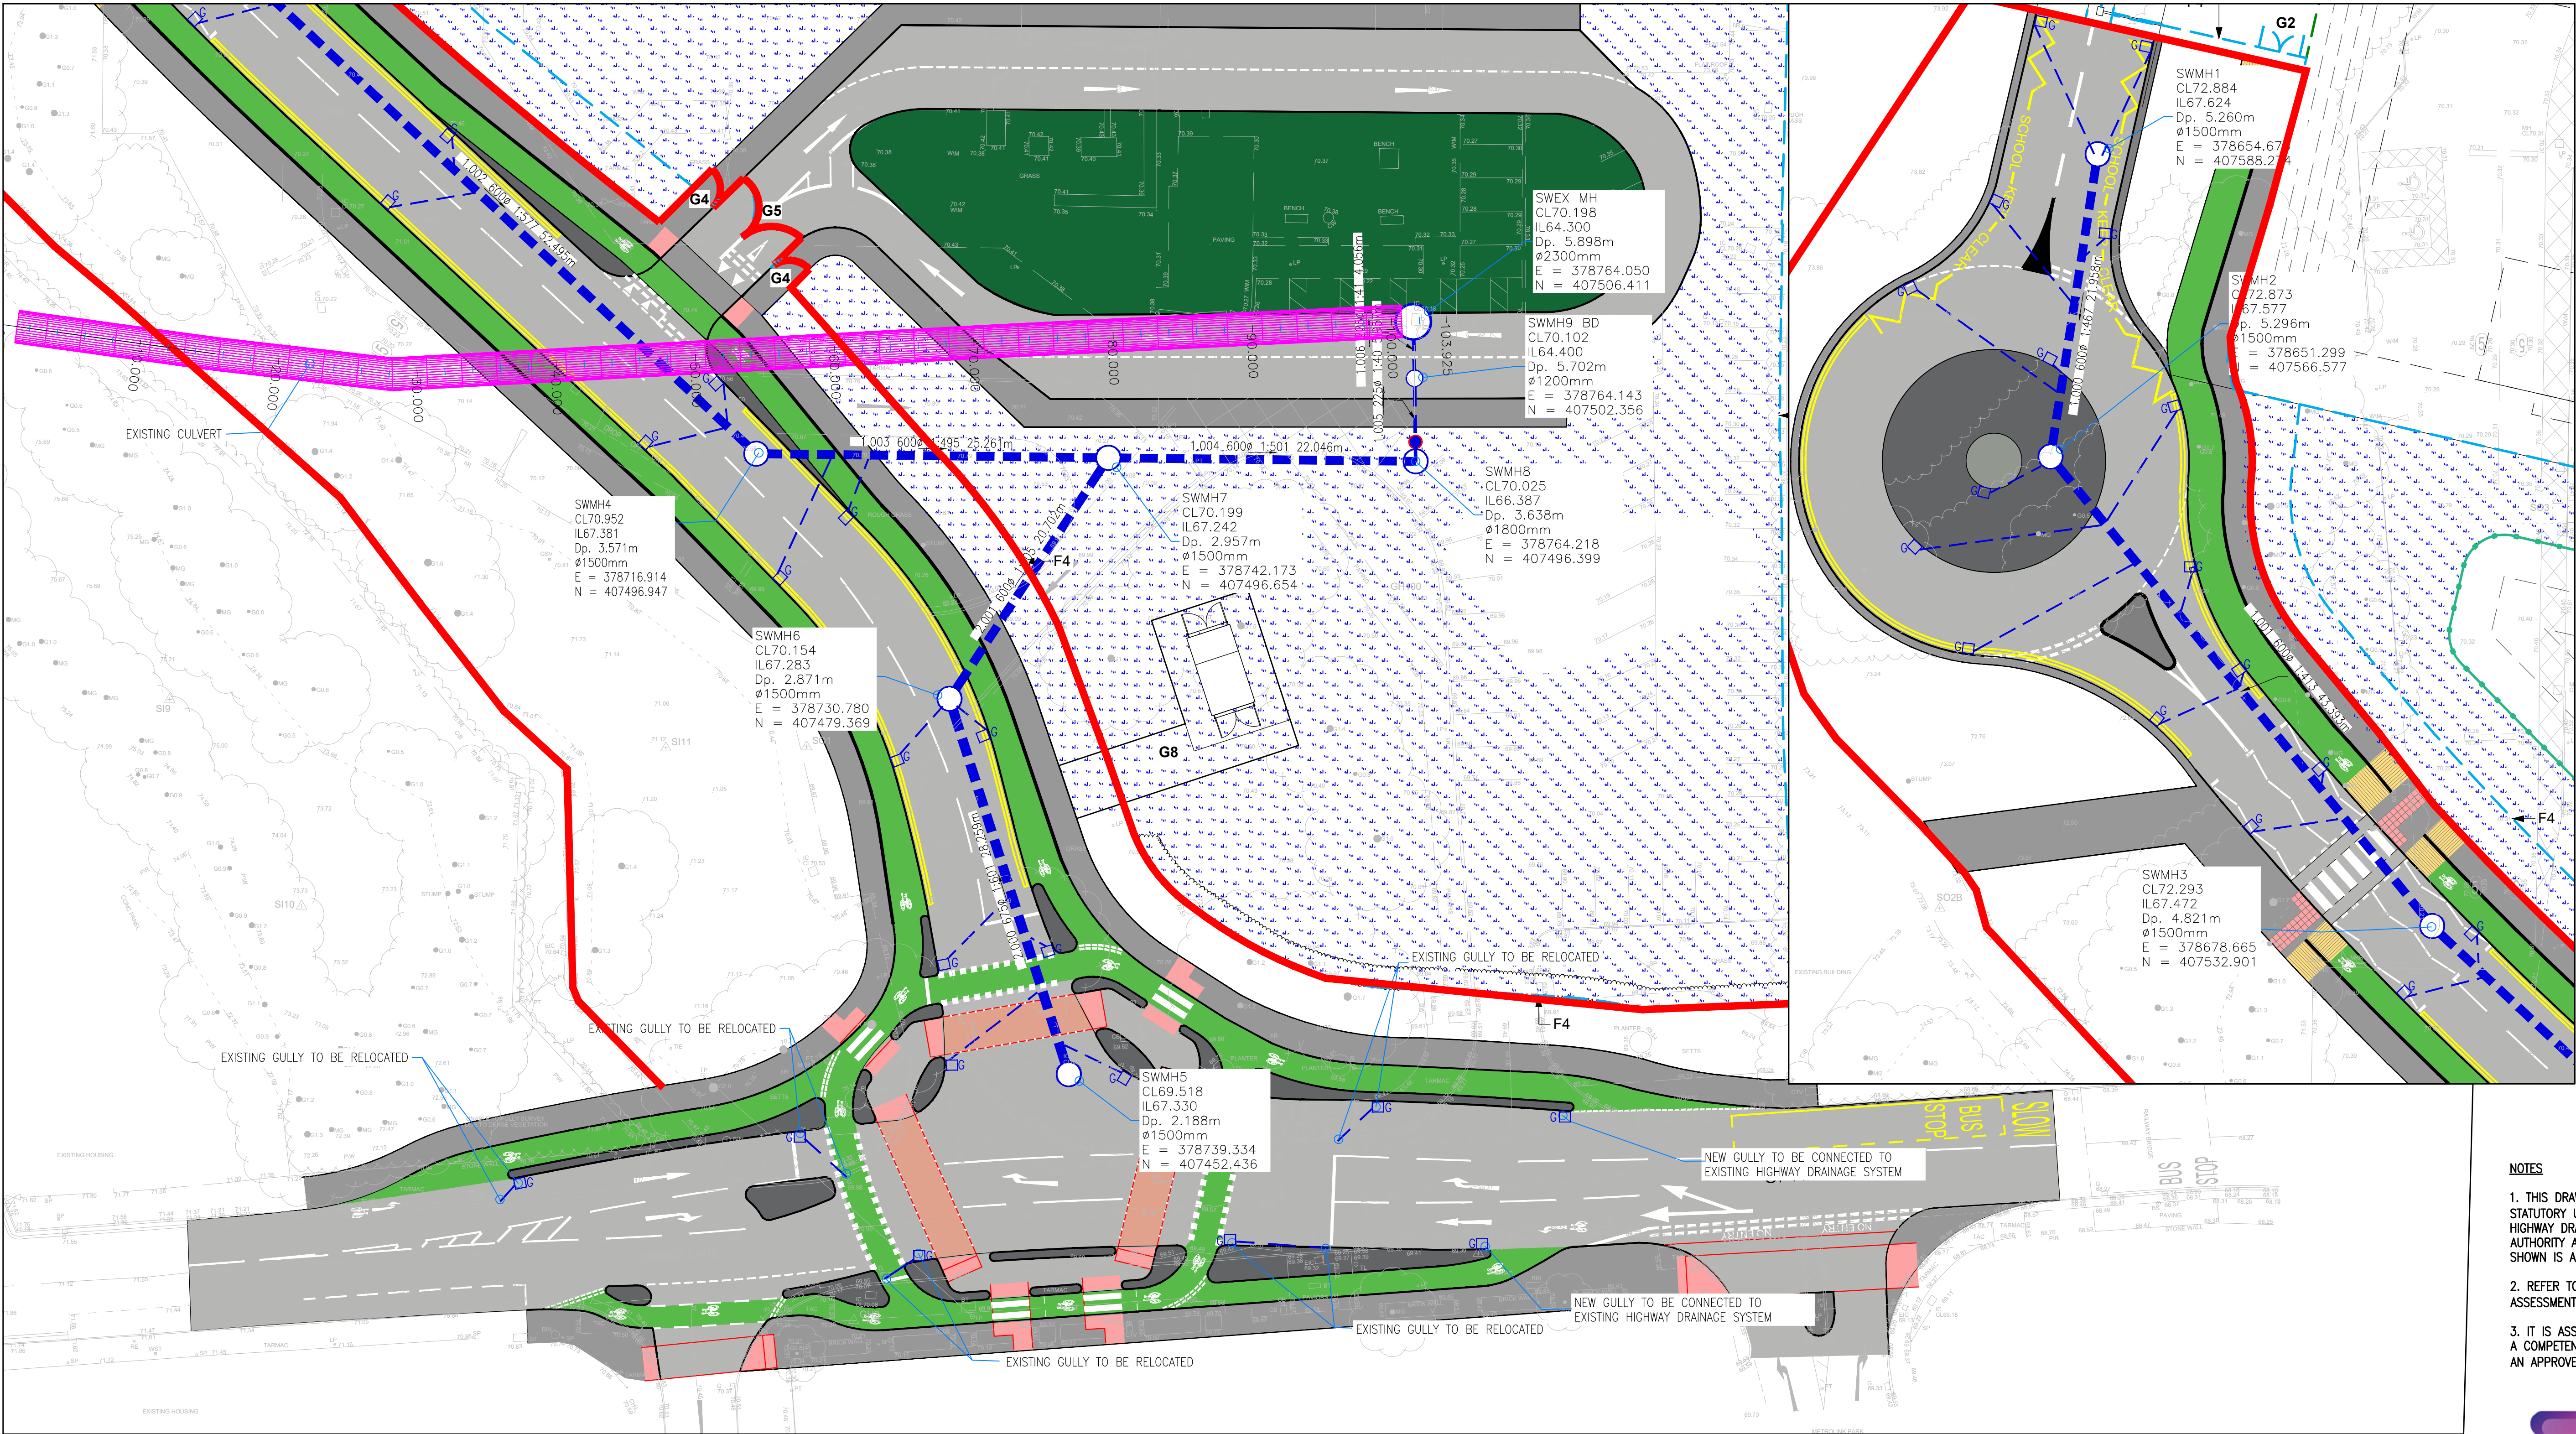

REV.	AMENDMENTS	DATE
P01	INITIAL ISSUE	13/02/24
P02	CULVERT LOCATION AMENDED TO AVOID GAS MAIN	14/03/24
P03	ACCESS TO DROP OFF AMENDED	22/03/24

- NOTES**
- THIS DRAWING IS SUBJECT TO FULL CDM COMPLIANCE, STATUTORY UNDERTAKERS SEARCH/DIVERSION REQUIREMENTS, HIGHWAY DRAINAGE PROVISION, LAND OWNERSHIP AND LOCAL AUTHORITY APPROVAL. NO DEVIATION FROM THE DRAWING SHOWN IS ALLOWED WITHOUT WRITTEN PERMISSION
 - REFER TO VIA SOLUTIONS PROJECT SPECIFIC DESIGN RISK ASSESSMENT (DRA)
 - IT IS ASSUMED THAT ALL WORKS WILL BE CARRIED OUT BY A COMPETENT CONTRACTOR WORKING WHERE APPROPRIATE TO AN APPROVED METHOD STATEMENT / LEGAL AGREEMENT

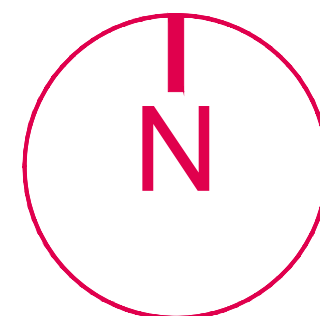


STAR RADCLIFFE ACADEMY
SPRING LANE BURY
DRAINAGE LAYOUT

SCALE: 1:250 @A1

DATE: FEBRUARY 2024

DRAWING NO: FS1013-VS-XX-XX-D-H-0208

STATUS: S3 REVISION: P03

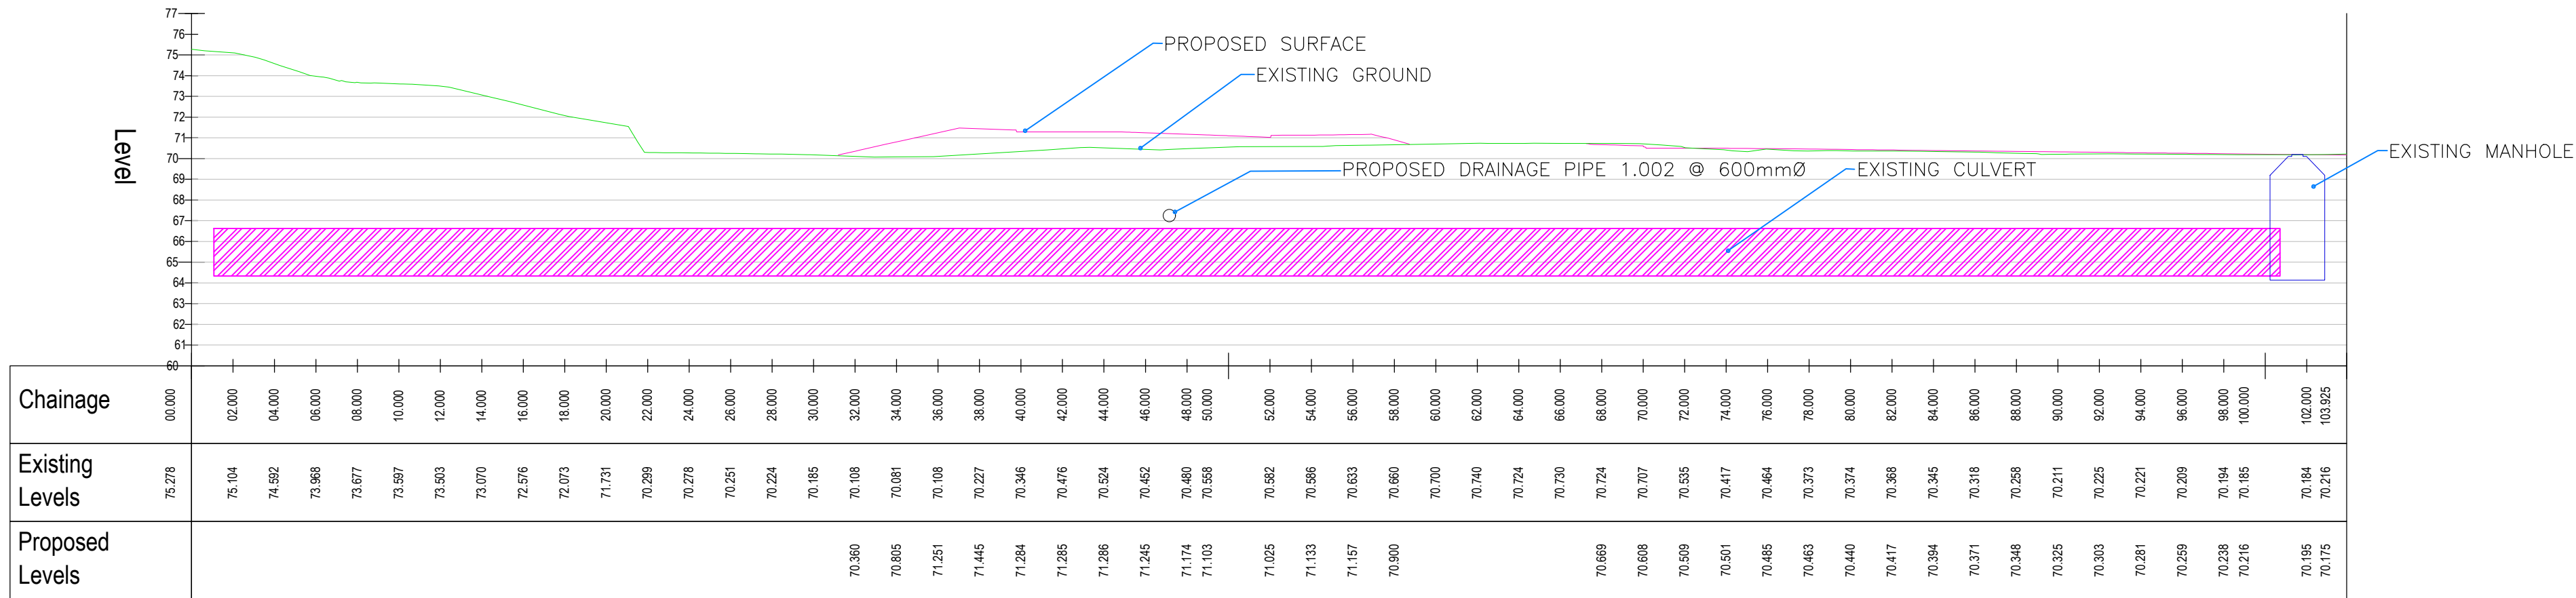

CULVERT LONG SECTION - LONGSECTION (1)