




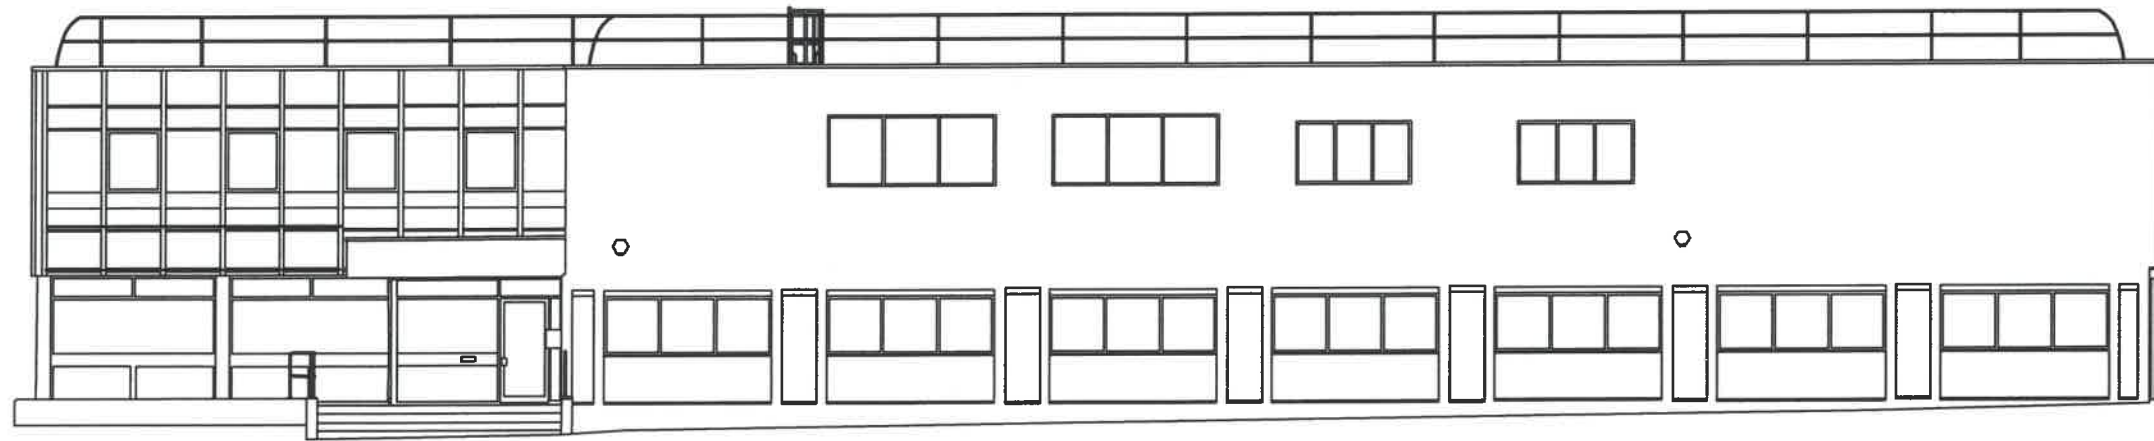


EXISTING FRONT EXTERIOR ELEVATION - AA
Scale 1:150

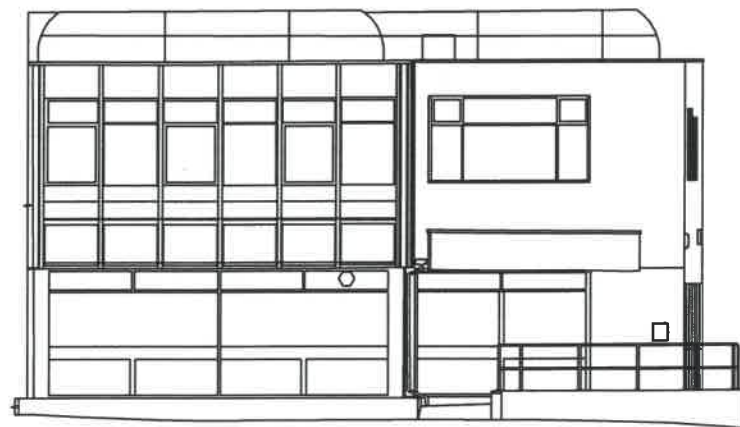

EXISTING LHS EXTERIOR ELEVATION - BB
Scale 1:150

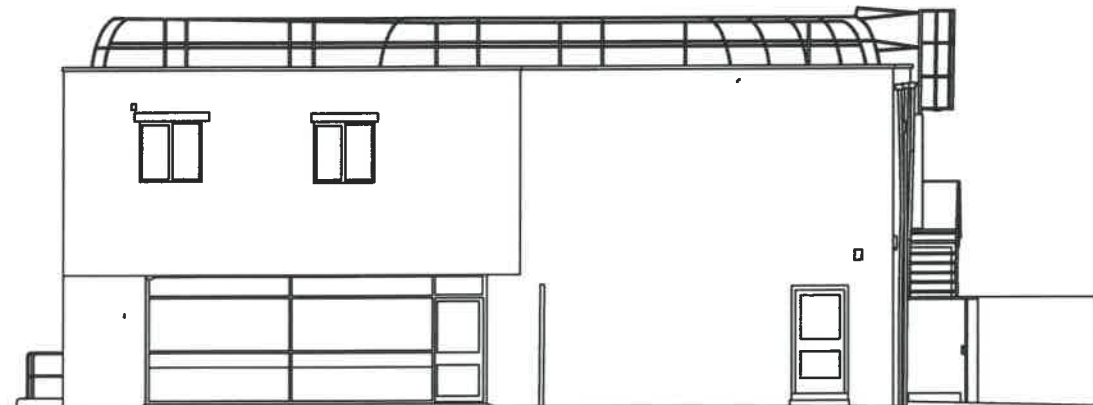


EXISTING RHS EXTERIOR ELEVATION - CC
Scale 1:150

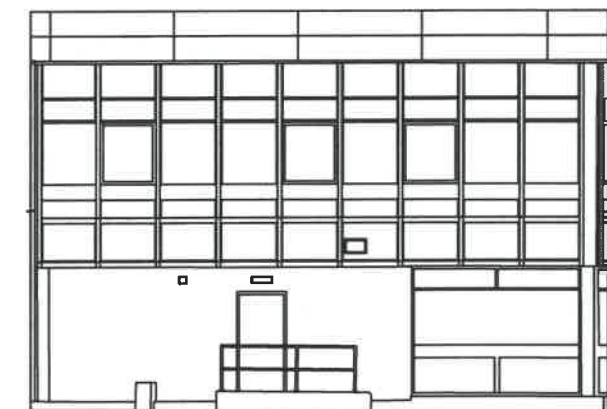

EXISTING REAR EXTERIOR ELEVATION - DD
Scale 1:150

SCALE BAR 1:150 @ A3

 

innovate
signs

+implementing
your brand

15 Barnes Wallis Rd, Fareham
Hampshire PO15 5TT

Tel: 023 8023 2311
Web: www.innovatesigns.co.uk
Email: info@innovatesigns.co.uk

Client	HUKD	Title	Proposal	Rev	Date	Description	Drw By
Site Name	Bury	Date	18/03/2022	A	18/03/22	Initial Visual	SB
Job No.	-	Epos Code	-	Scale	Do Not Scale	-	-
Proj Type	External signage	Drawn	SB	-	-	-	-
PM	JP	Drwg No.	A	-	-	-	-

This drawing is for approval purposes.
Please check all details noted on the drawing,
including spelling, and provide written
confirmation of your approval to an Innovate
Signs Project Manager. Once approved production
will commence based on the approved drawing.
Any changes made after production has begun
will incur an additional cost.