

Project No. JC_100

1 0 1 2 3 4 5
SCALE 1:100 m

ISSUED FOR
PLANNING

REV	DETAILS	DATE
PL7	DIMS ADDED	01 07 22

Planning Notes:

Project North:

DRAWN BY: AL CHKD BY: JC
SCALE: As indicated DATE: 31 12 21


DRAWING TITLE:

PROPOSED
ELEVATIONS


A1.3

DRAWING No.


NOTES:
THIS DRAWING IS COPYRIGHT AND IS SENT TO YOU IN
CONFIDENCE. IT MUST NOT BE COPIED, USED OR DISCLOSED
IN WHOLE OR IN PART TO THIRD PARTIES WITHOUT OUR
WRITTEN PERMISSION. IT REMAINS THE PROPERTY OF JC
DESIGN GROUP AND MUST BE RETURNED ON REQUEST.

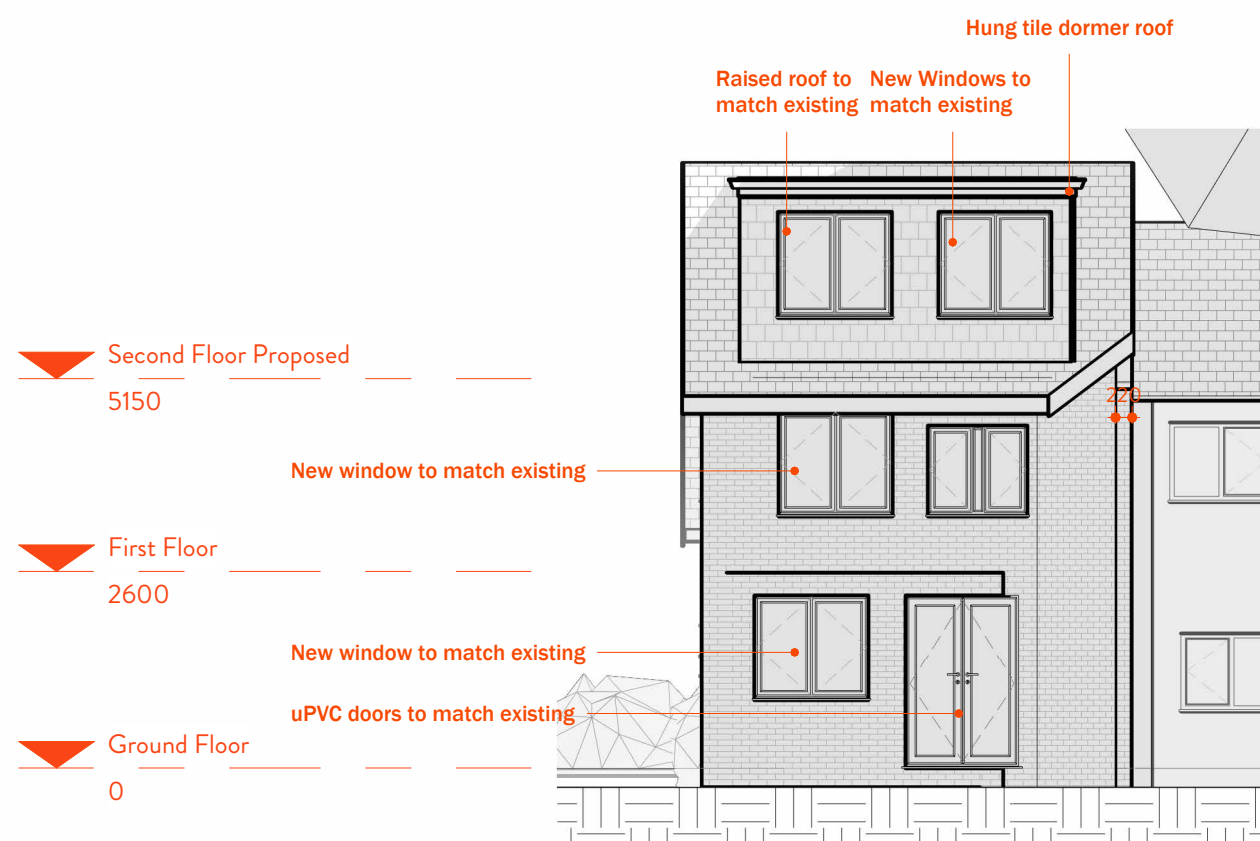


1 South - Proposed
1:100

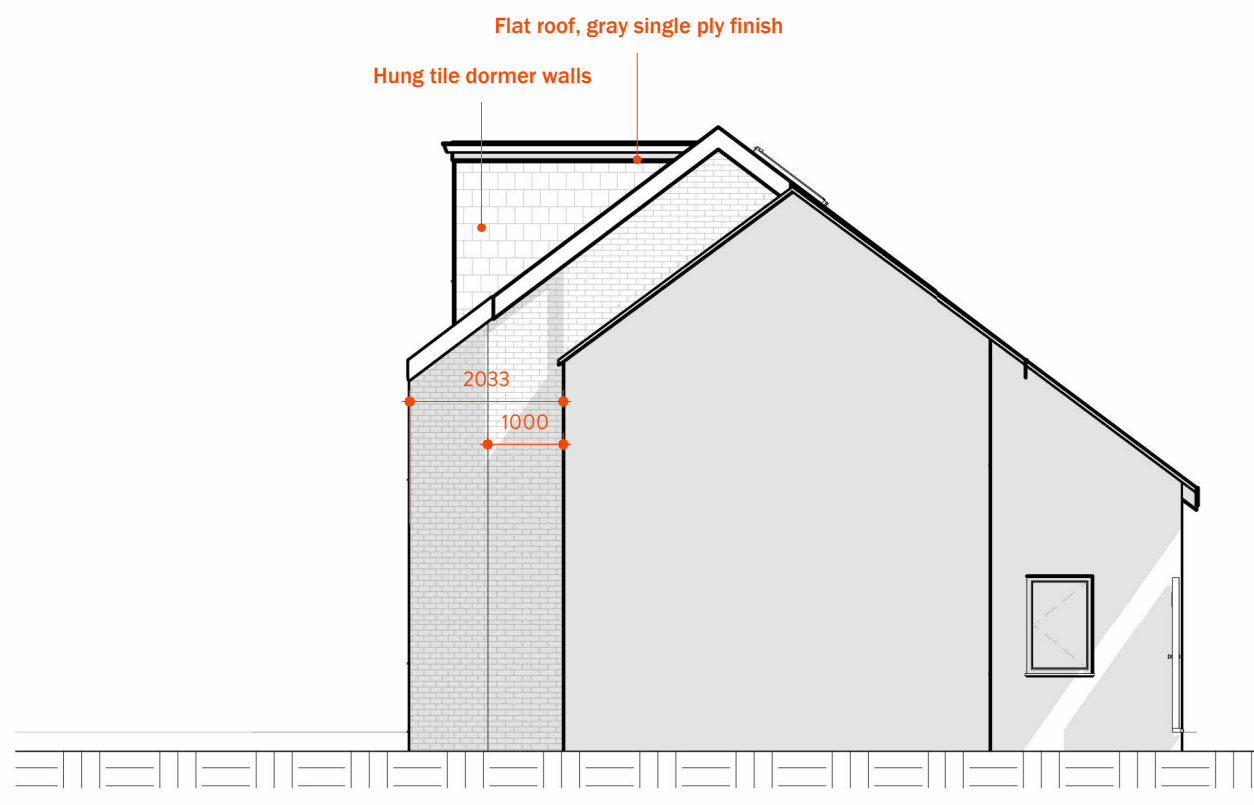


2 West - Proposed
1:100

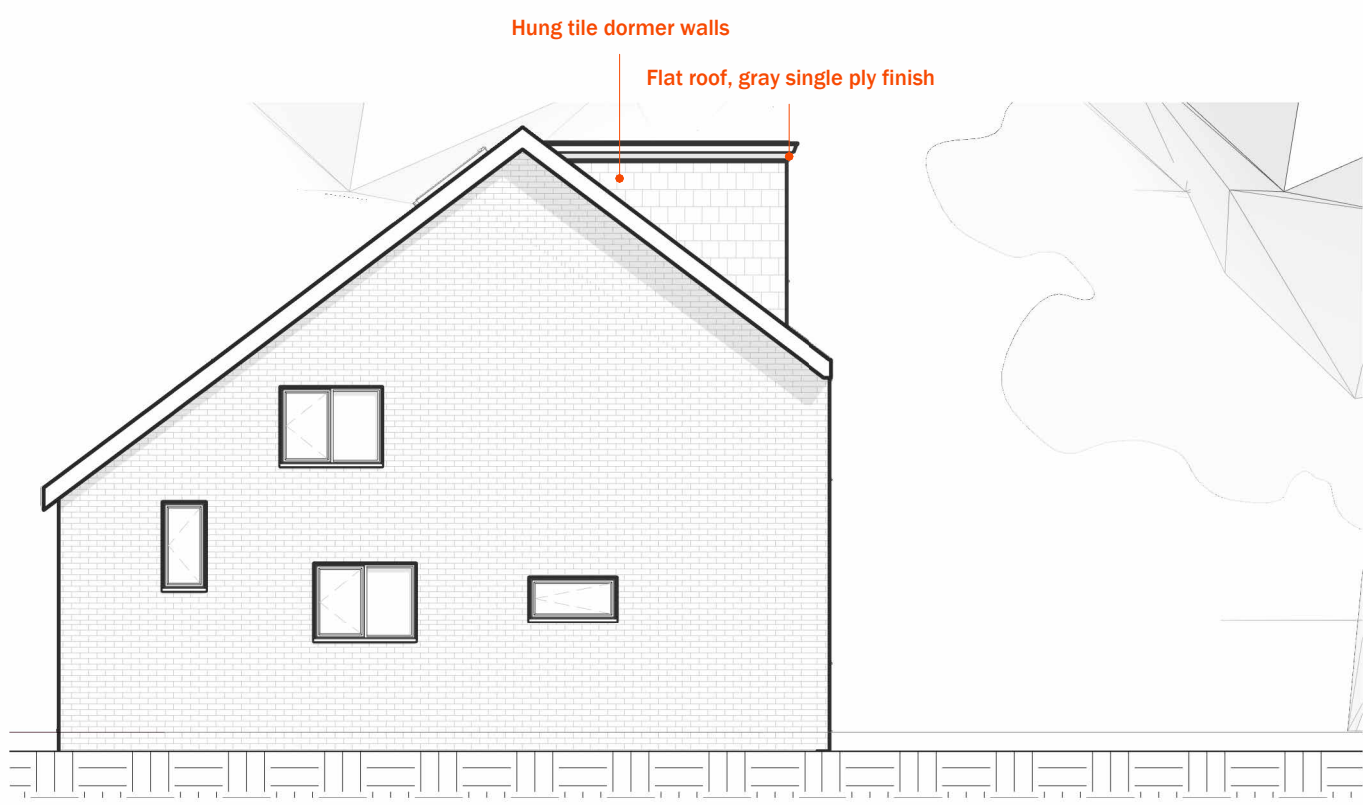


3 East - Proposed
1:100

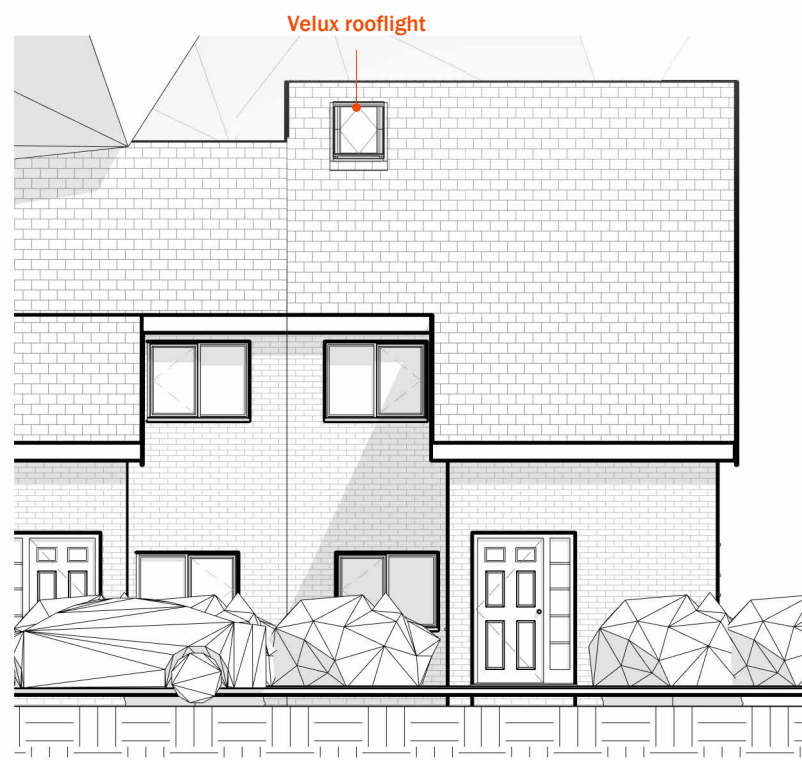

4 North - Proposed
1:100

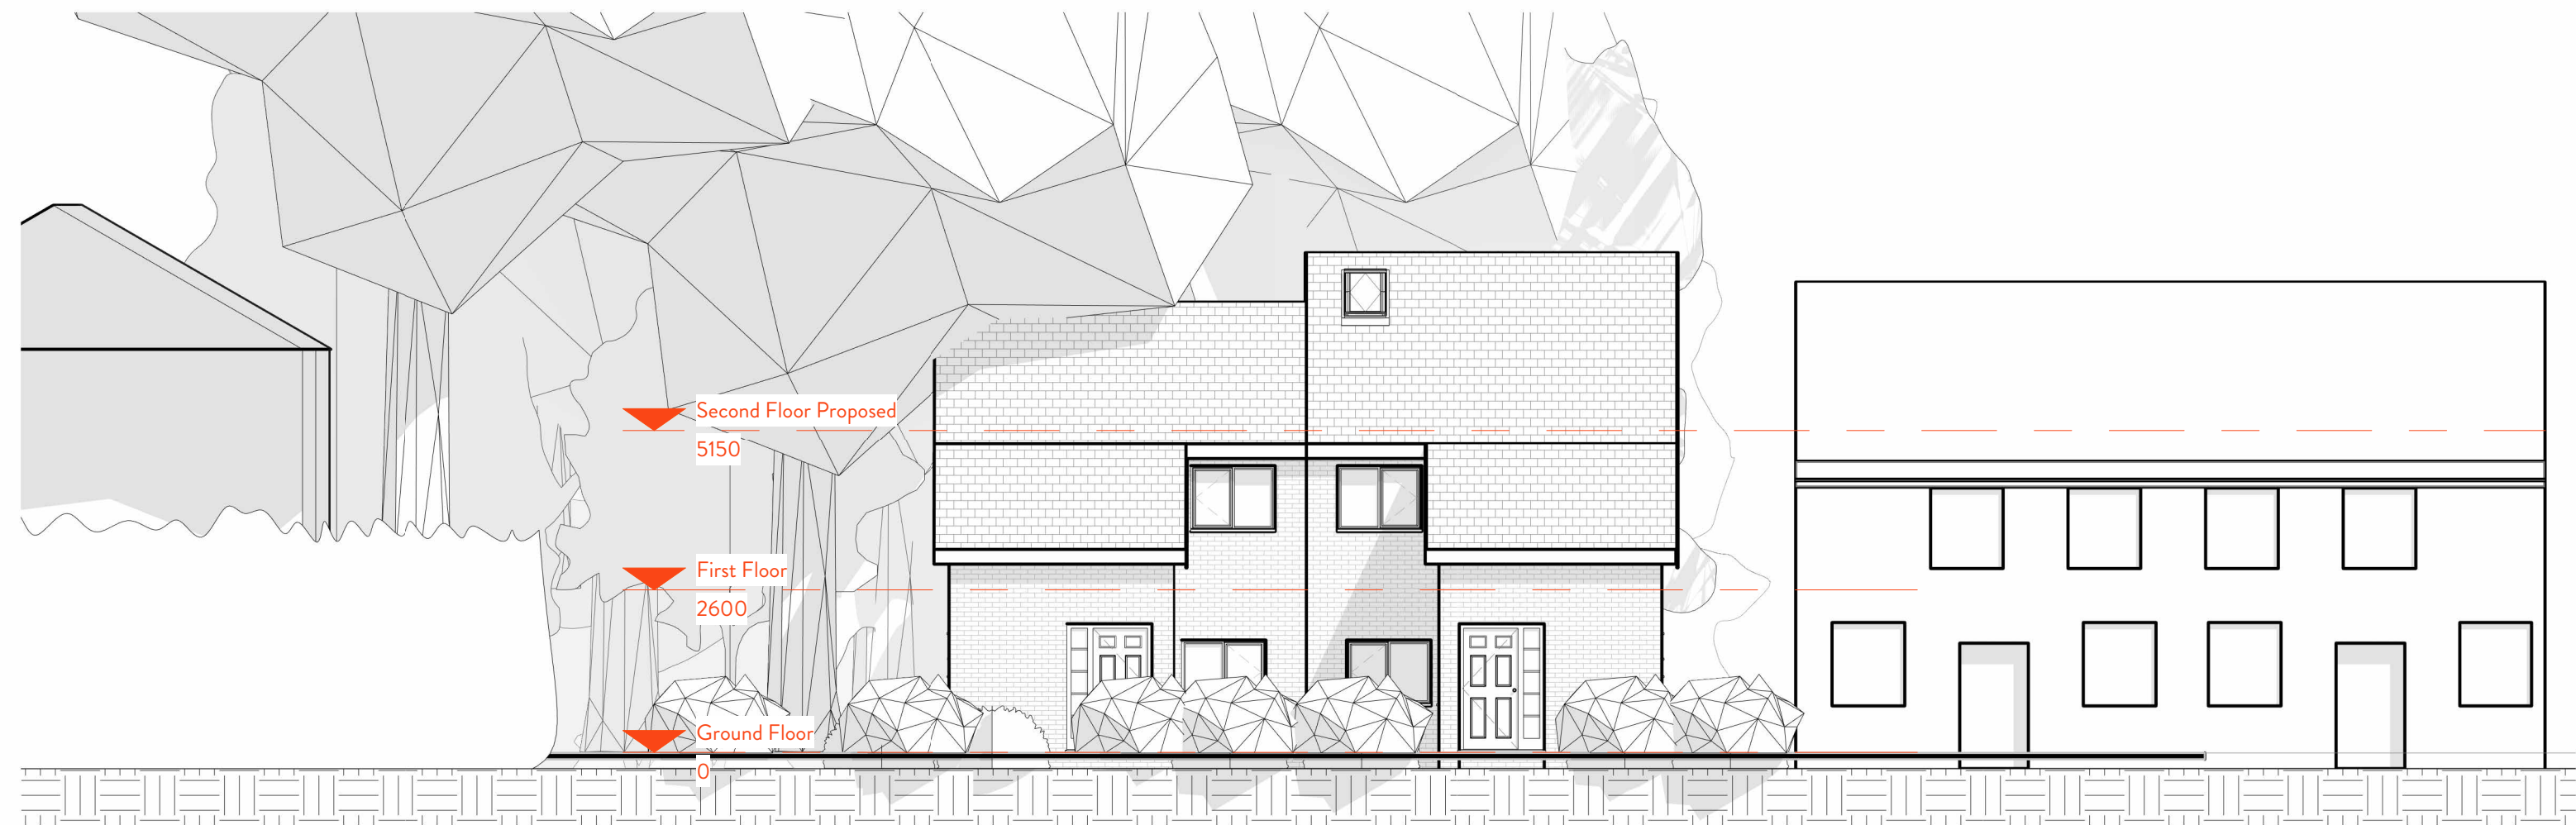

5 Street View - Proposed
1:100

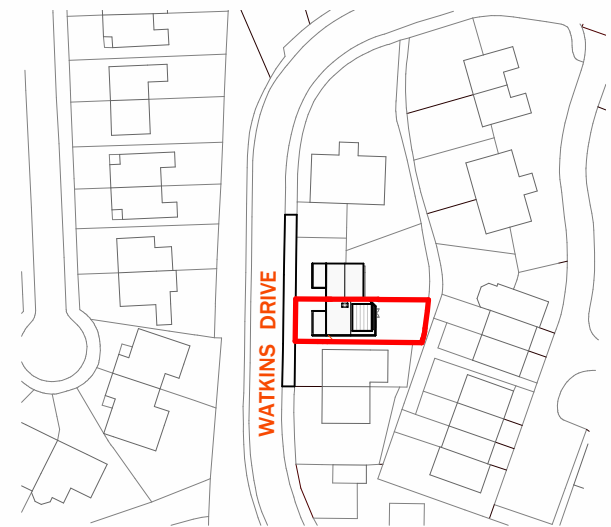

© Crown Copyright and database rights 2021 OS 100047474.
RED LINE INDICATES BOUNDARY

10 0 10 20 30 40 50
SCALE 1:1250 m

6 Site Plan - Proposed
1:1250