




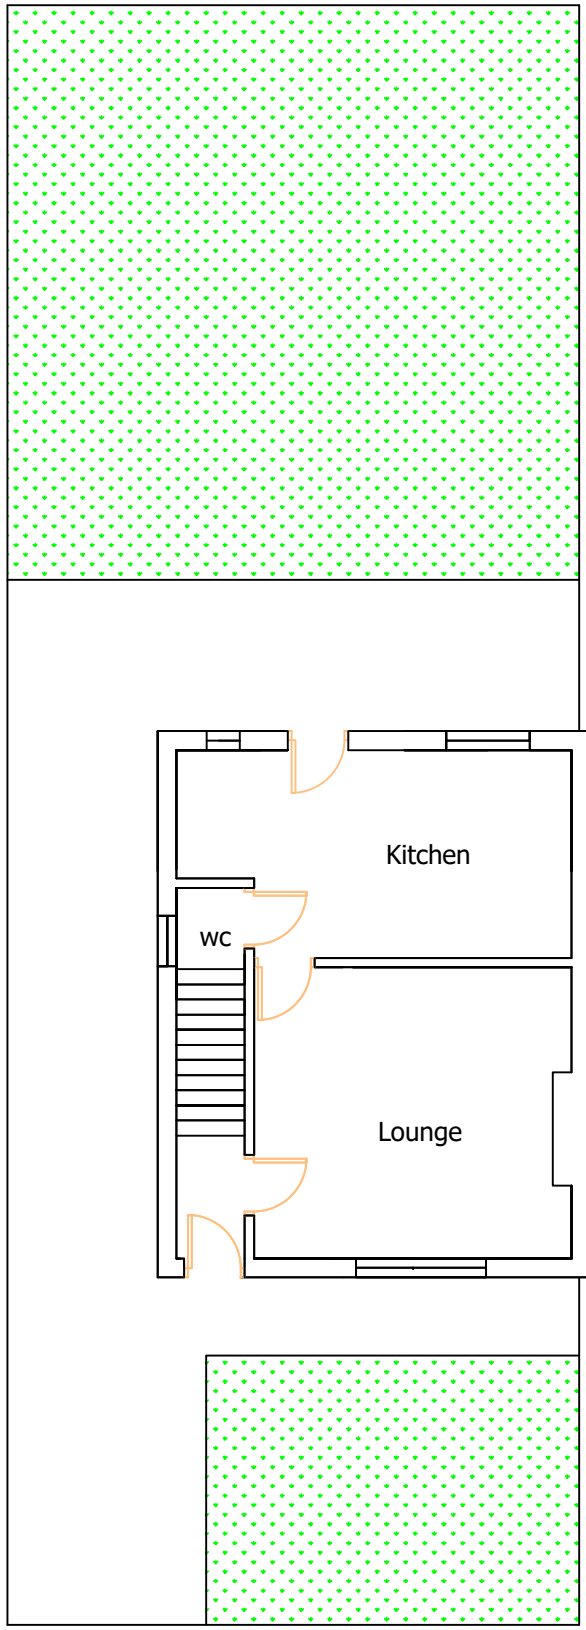


EXISTING GROUND FLOOR

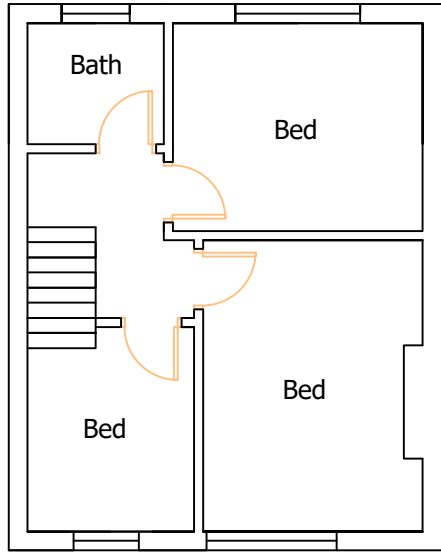

EXISTING FIRST FLOOR

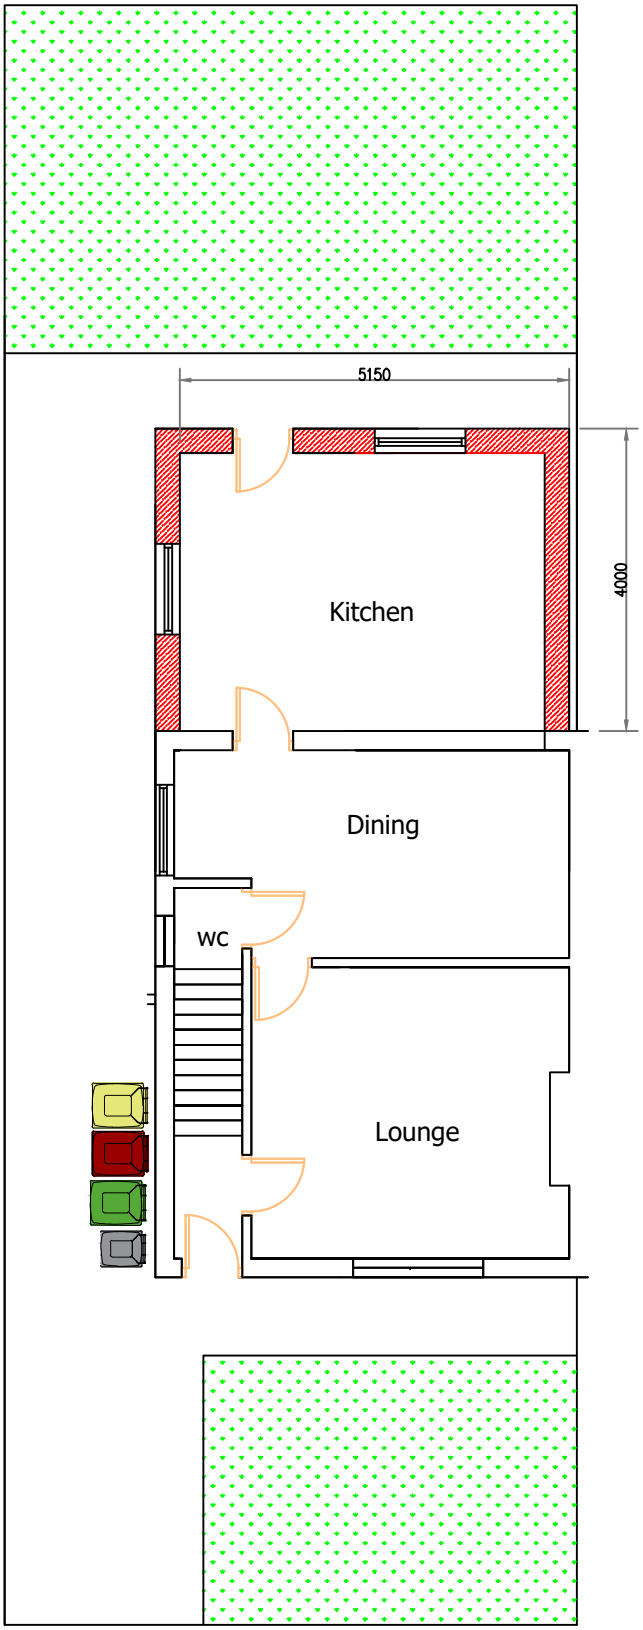


PROPOSED GROUND FLOOR

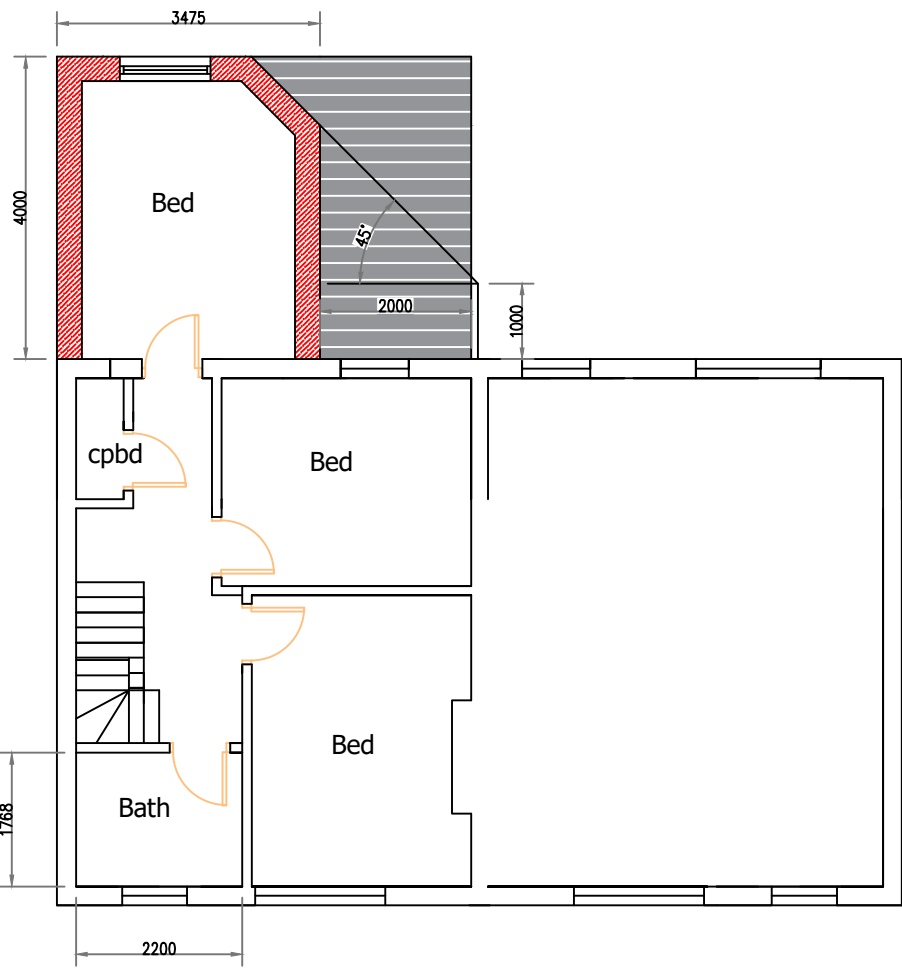


PROPOSED FIRST FLOOR



EXISTING FRONT ELEVATION

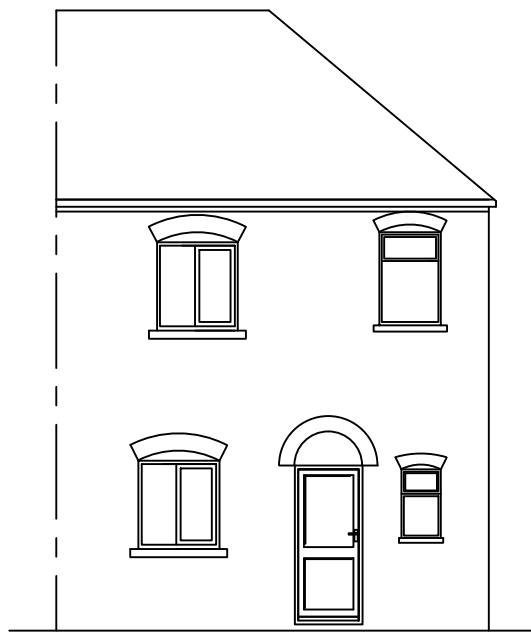

EXISTING REAR ELEVATION

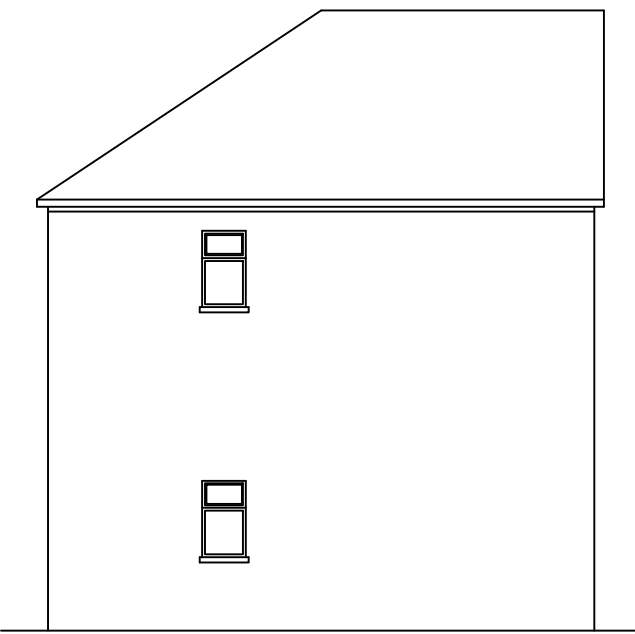


EXISTING SIDE ELEVATION




PROPOSED FRONT ELEVATION





PROPOSED REAR ELEVATION

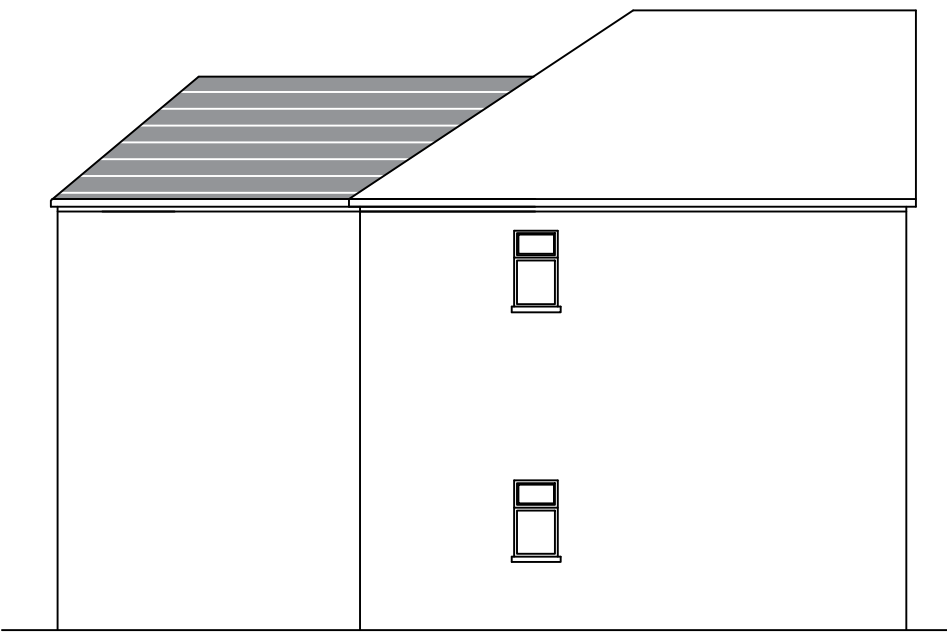



PROPOSED SIDE ELEVATION

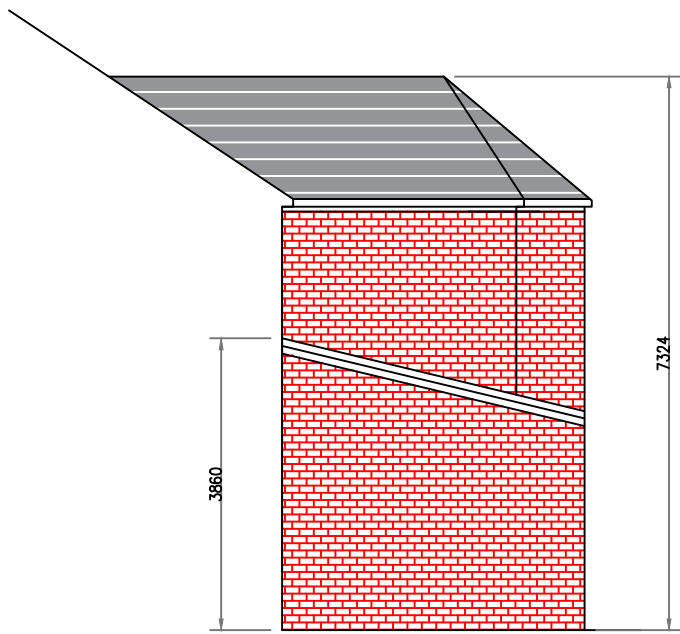


PROPOSED SIDE ELEVATION (2)

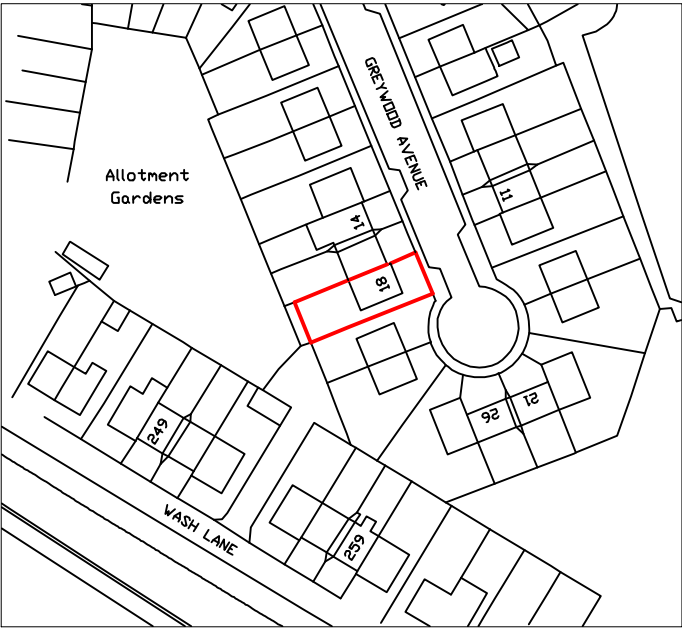 

LOCATION PLAN (1:1250)
© Crown copyright and database rights 2024
Ordnance Survey 0100031673

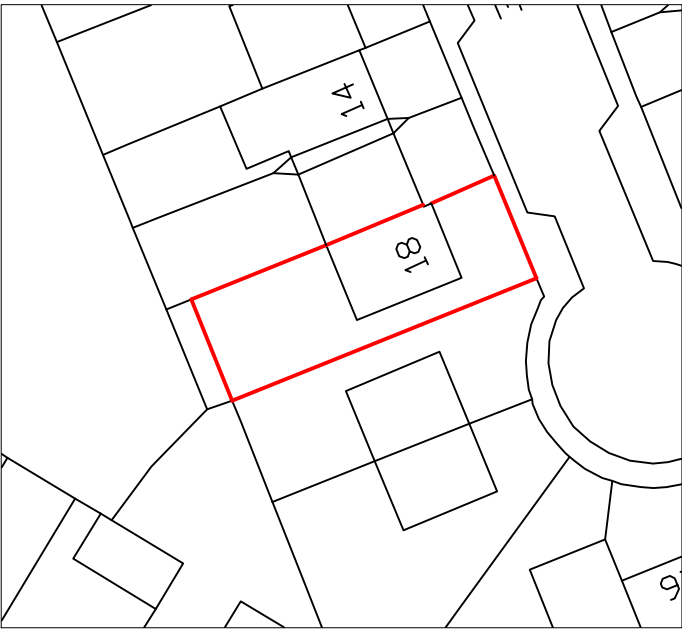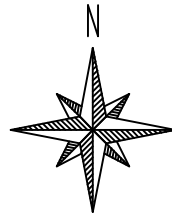

BLOCK PLAN (1:500)

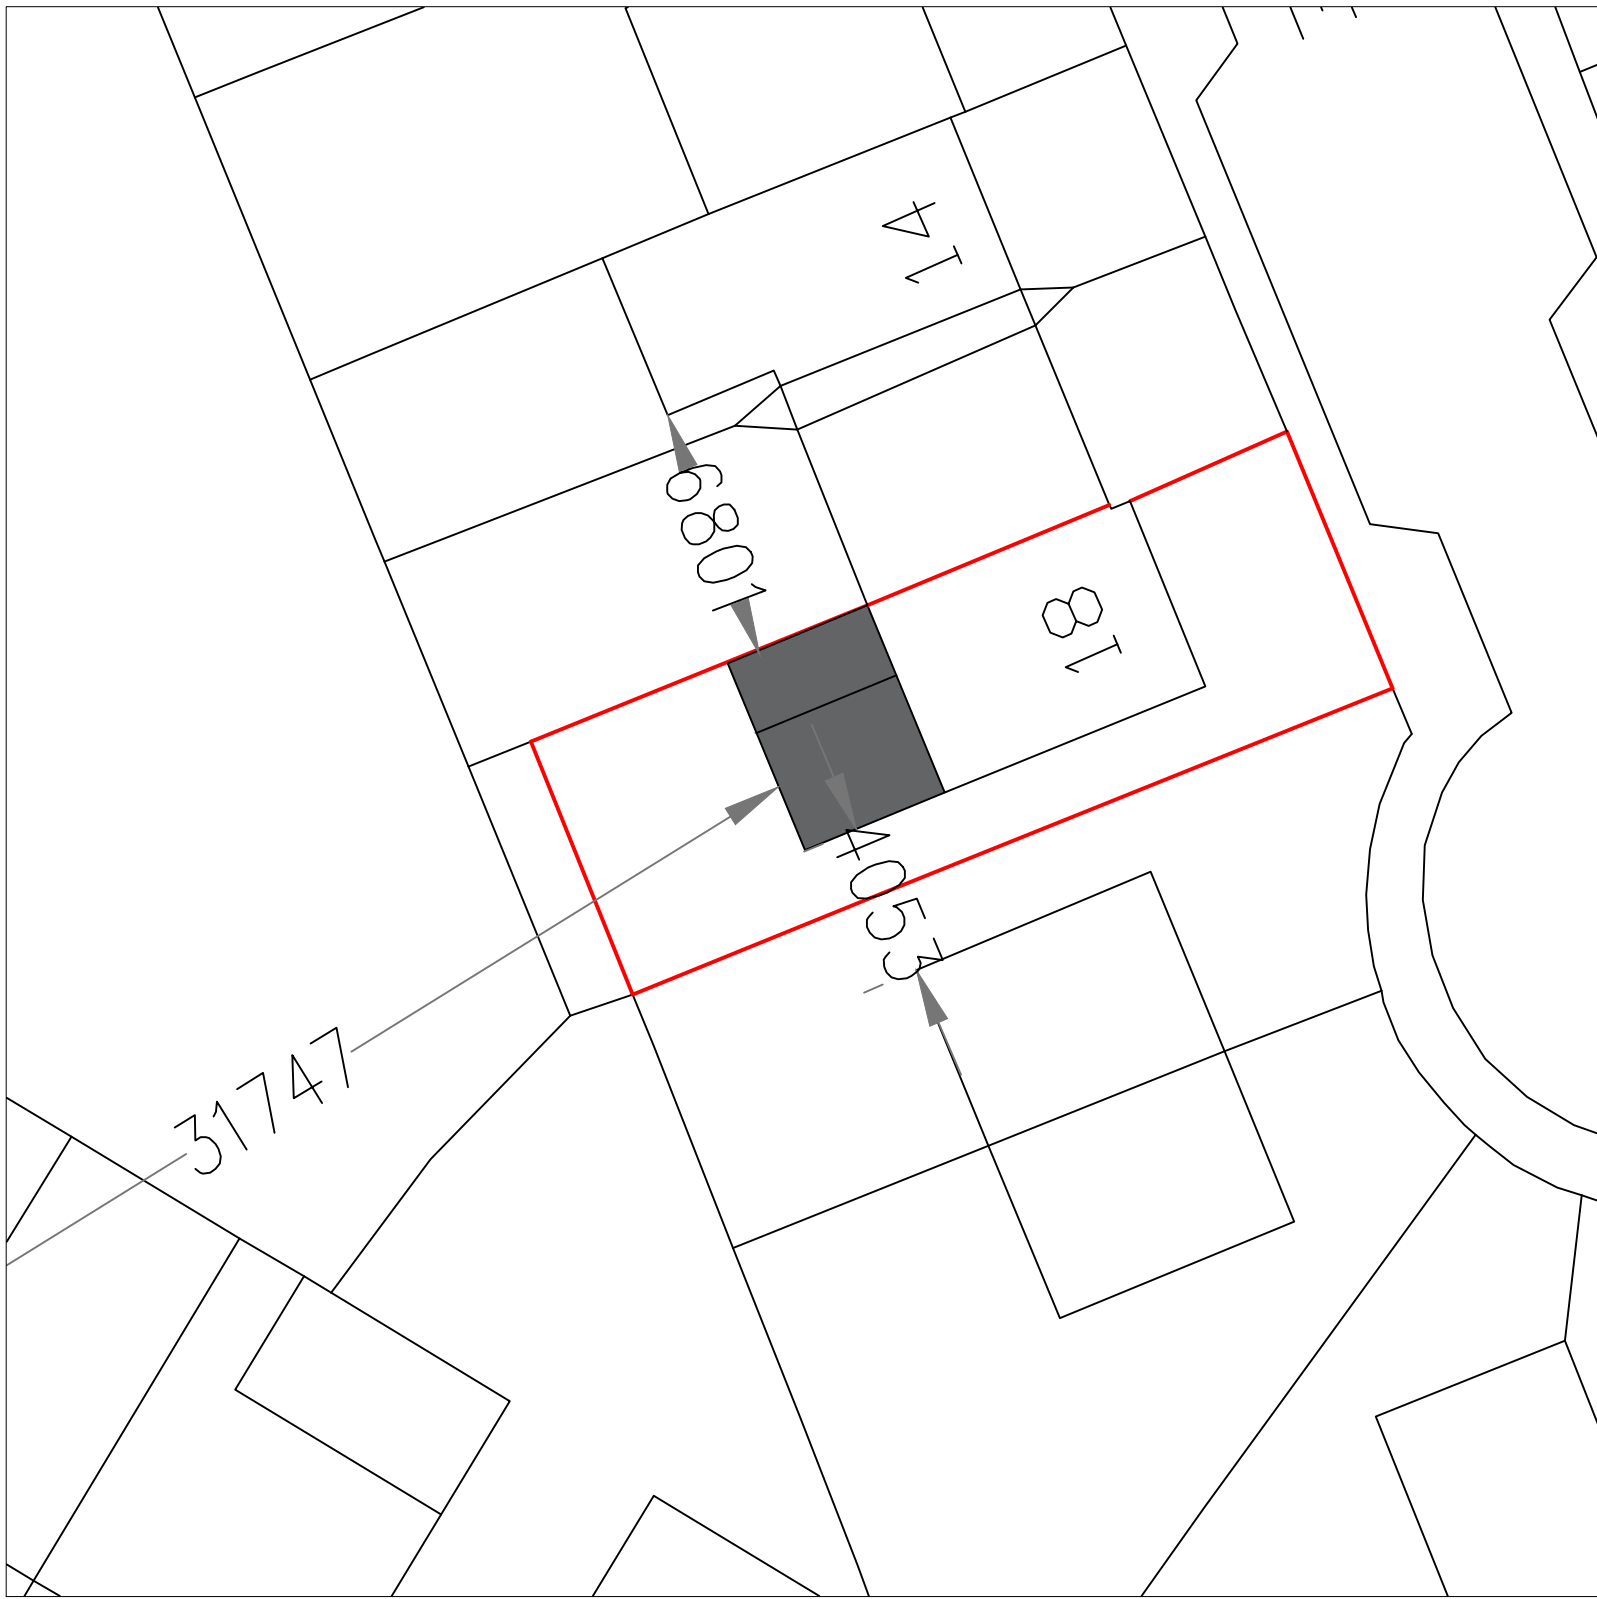

PROPOSED SITE PLAN (1:200)

Date	Rev.	Amended titles	Initials
16/7/24	A.	Amended titles	RA
14/8/24	B.	45° shown	RA
16/8/24	C.	45° shown	RA

This drawing is subject to copyright and is not to be reproduced in part or whole without approval.
Figured dimensions take precedence over scaled measurements from the drawing. All dimensions and drawings to be checked by Client and Contractor and discrepancies clarified with the Client prior to commencement.
The whole of the works to comply with Planning Approval & Conditions and current Building Regulations. No work to commence without Planning & Building Regulations approval.
The client must ensure the project complies with the Construction Design and Management Regulations 2015.
The Client should ensure consent from any landowner or interested party is obtained, as well as compliance with Party Wall Act 1996

Notes

RAD

The White House,
42-44 Chorley New Road,
Bolton
BL1 4AP
Tel : 01204 322196
Fax : 01204 214110
Mob: 07790 361104
Email: info@radesignprojects.co.uk

Project
18 GREYWOOD AVENUE
BURY
BL9 7QY

Title
EXISTING & PROPOSED PLANS

Client
M. YOUSAF

Drawn
RA

Date
JUNE 2024

Scale
1:100 @ A1 / 1:200 @ A3

Drawing Number
RAD/3089/24/1/RevC