


NOTES

- This drawing is copyright. No unauthorised copying of drawing without the express permission of the architect.
- Do not scale from prints. Use figure dimensions only.
- Contractors to check all dimensions on site prior to commencement of works.
- All works to be carried out in accordance with current statutory Health and Safety Regulations.
- This drawing is to be used in conjunction with all relevant 'consultative' and / or specialist' drawings / documents and any discrepancies or variations are to be notified to the architect before affected work commences.

REV. AMENDMENTS

DATE


refer to arch's. dwg. no.s 20/580.18 & 20/580.19

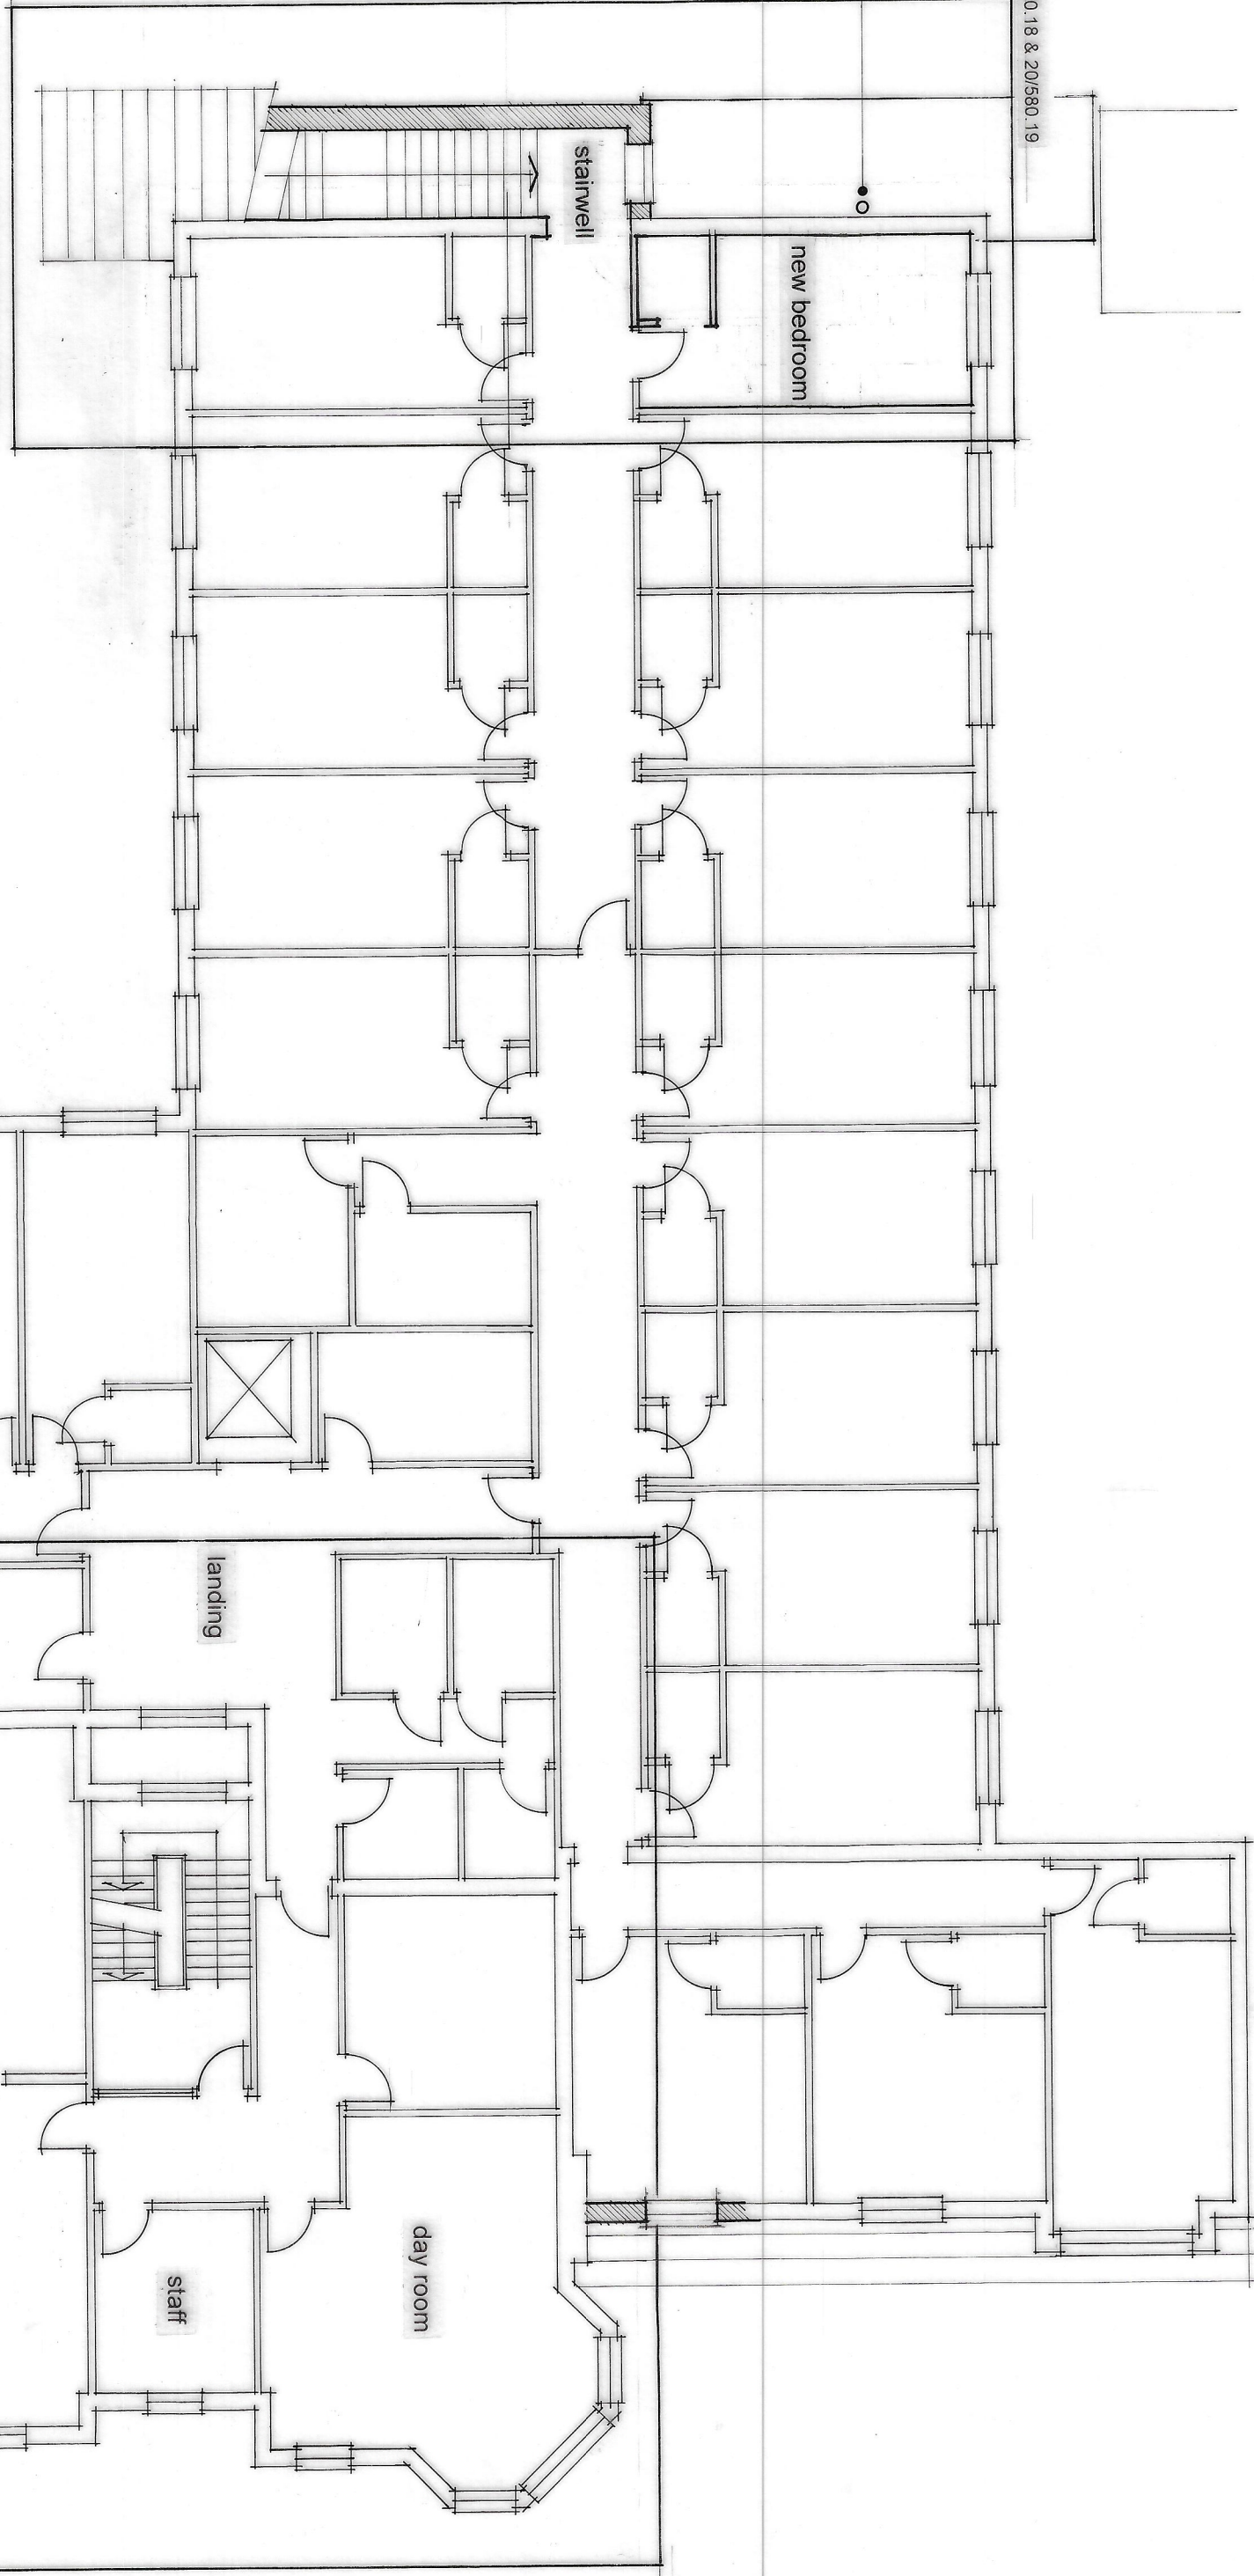

refer to arch's. dwg. no.s 20/580.20


proposed first floor plan

refer to arch's. dwg. no.s 20/580.16 & 20/580.17

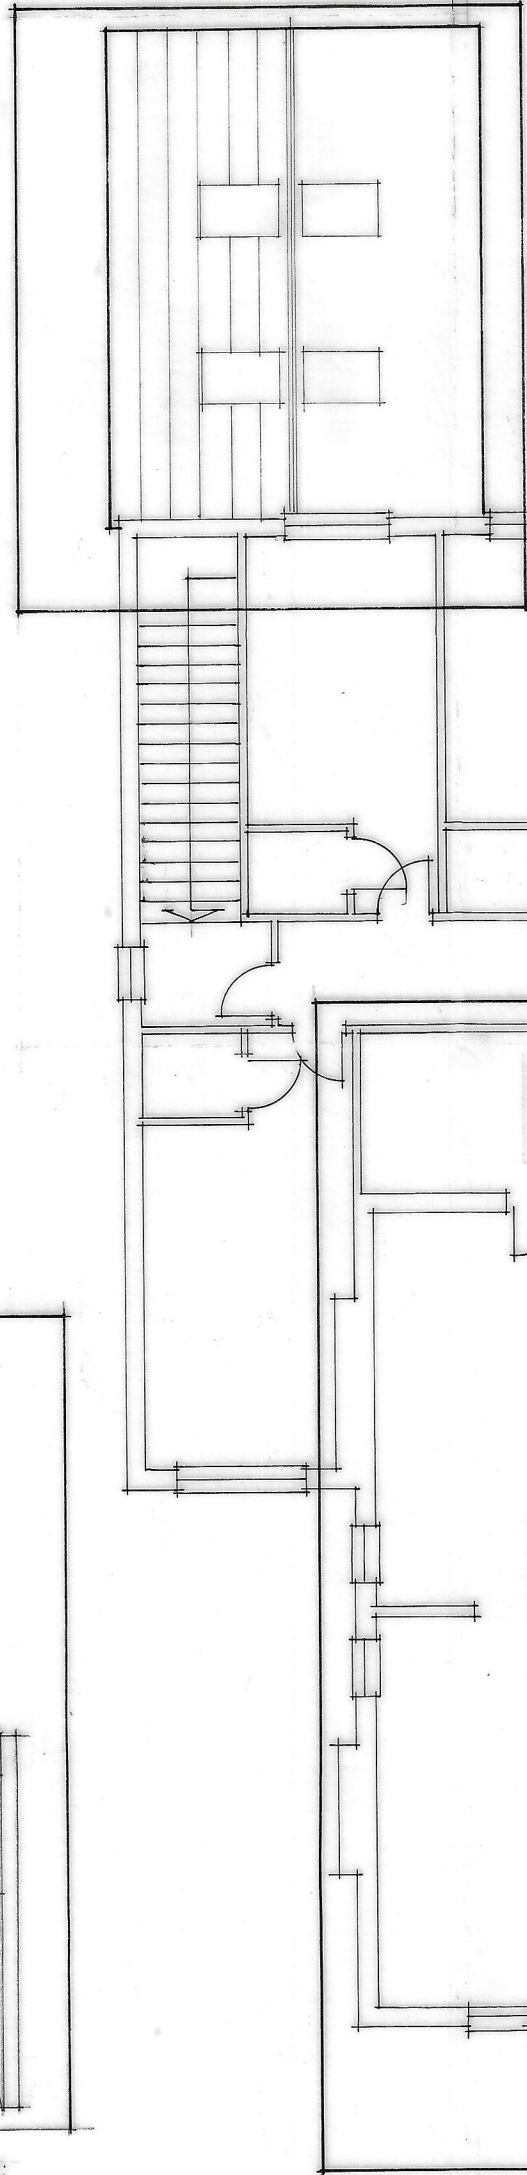


refer to arch's. dwg. no.s 20/580.15

refer to arch's. dwg. no.s 20/580.18 & 20/580.19

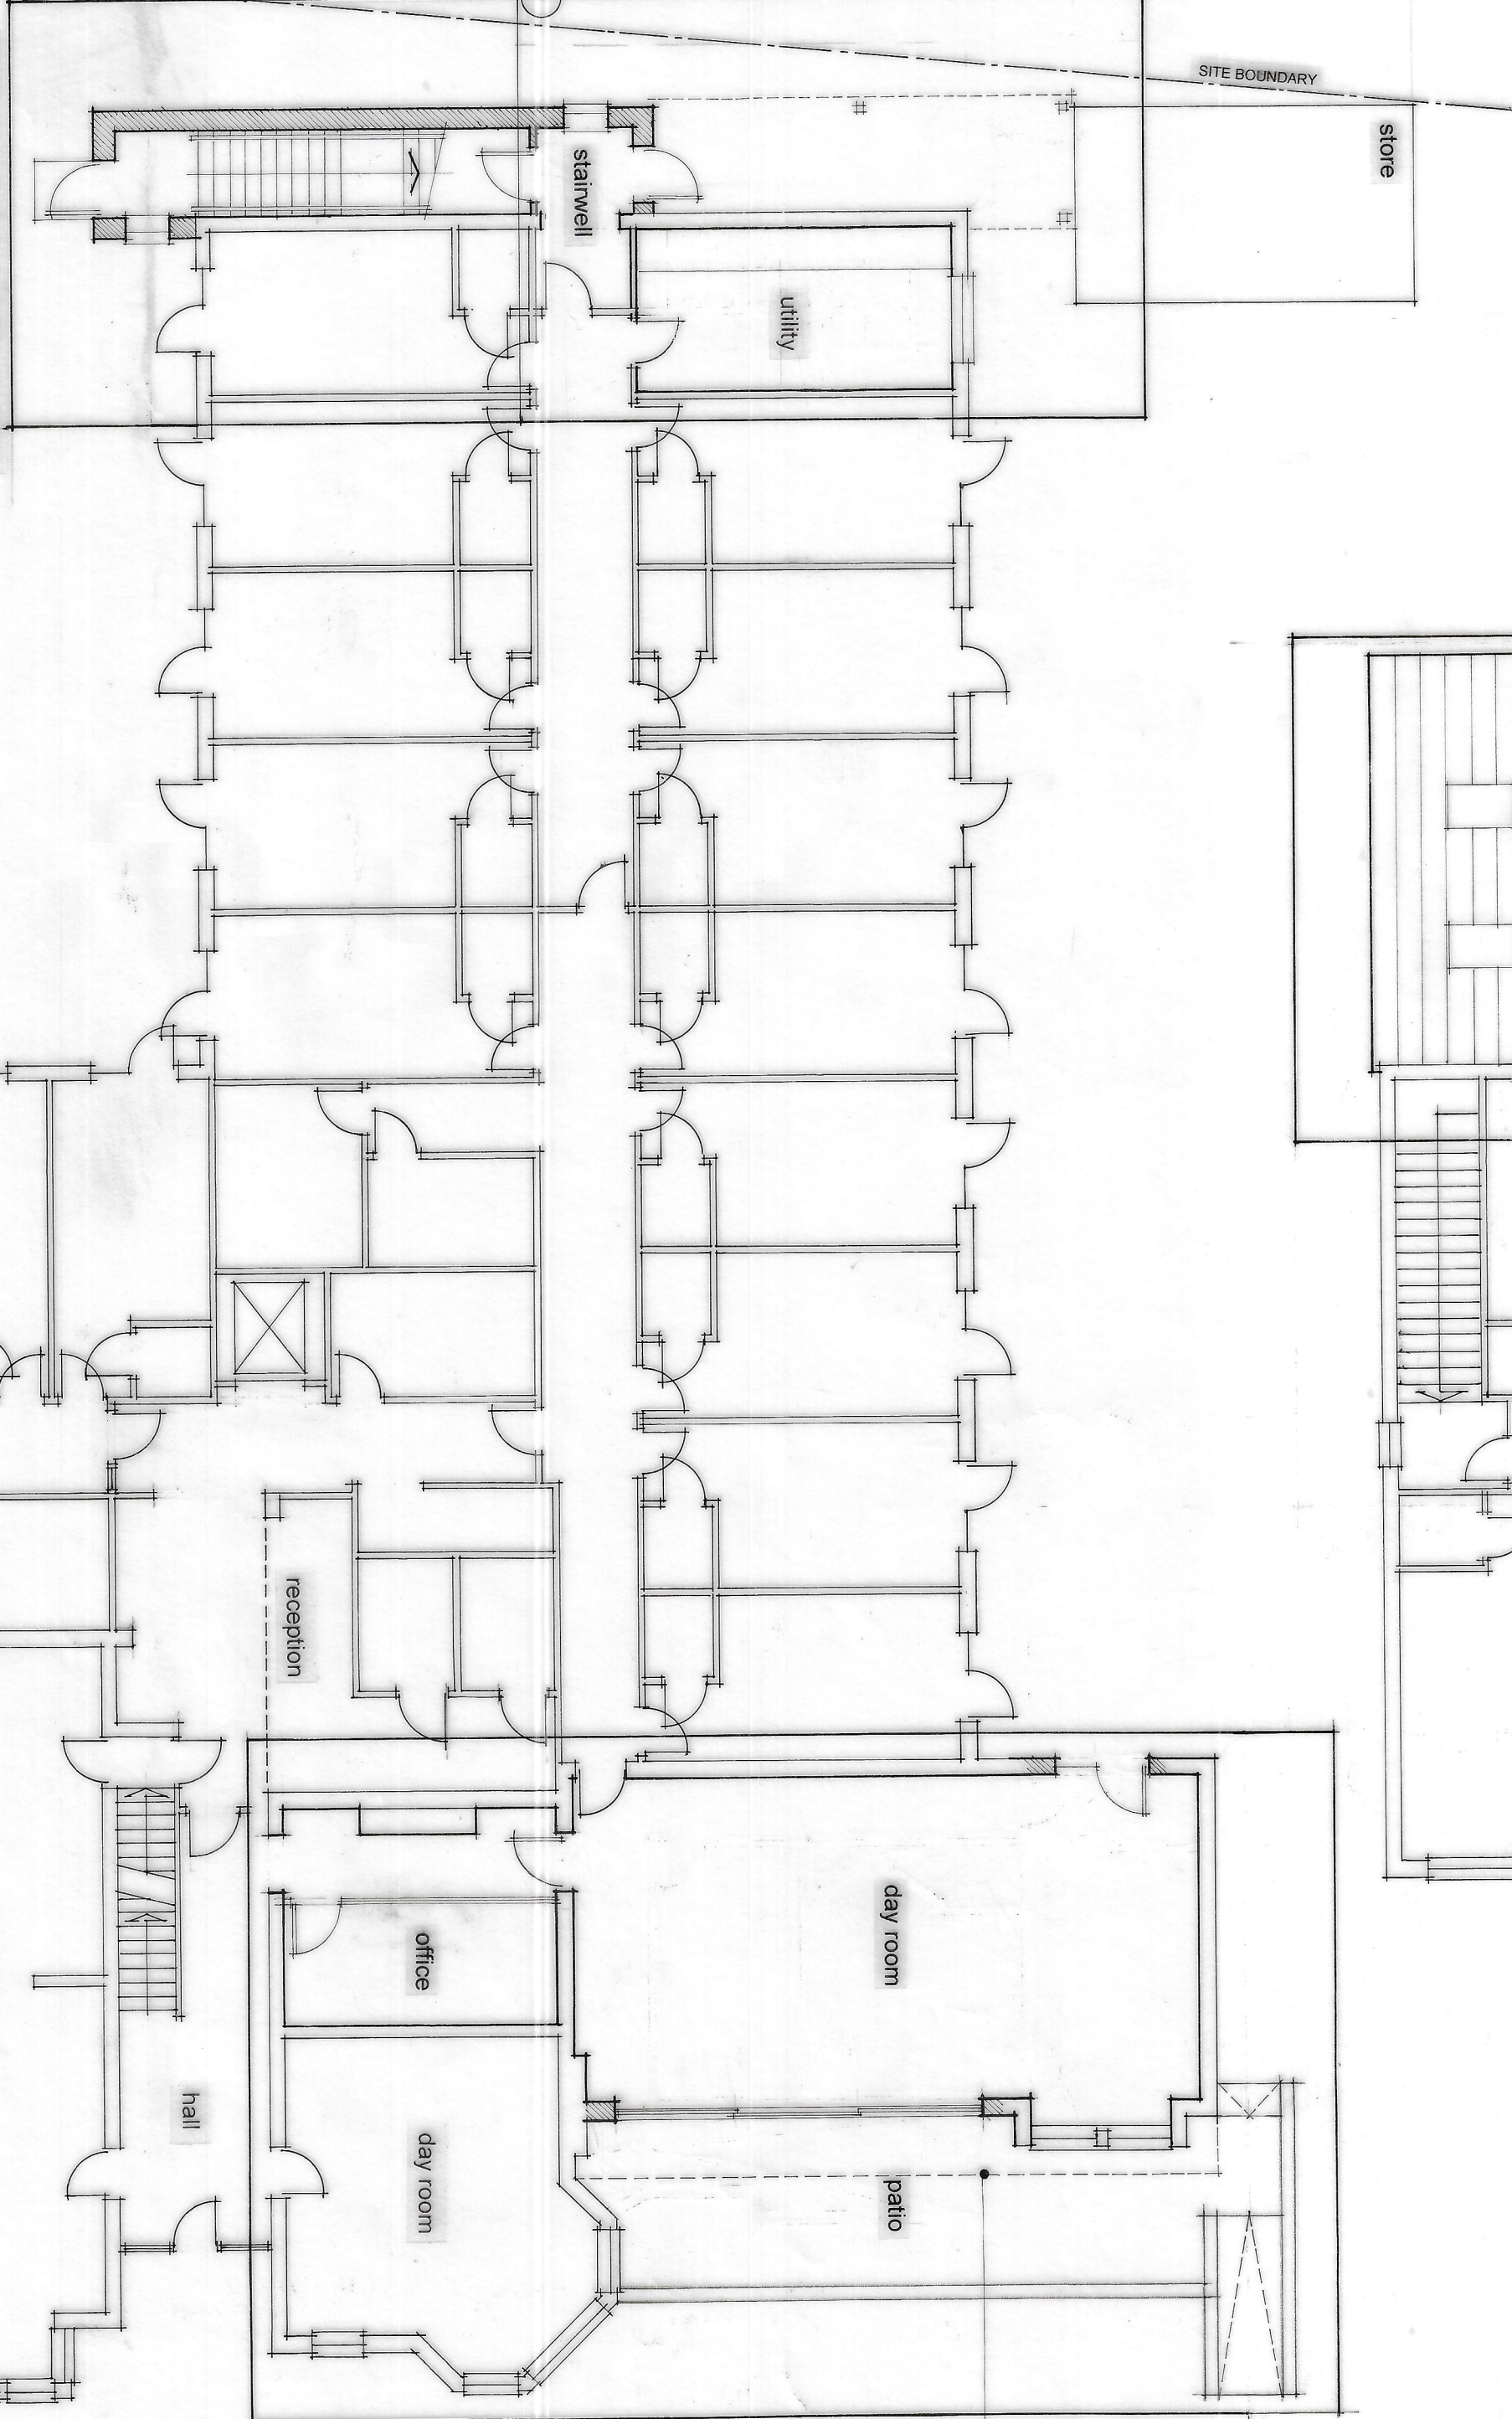

proposed ground floor plan

refer to arch's. dwg. no. 20/580.21

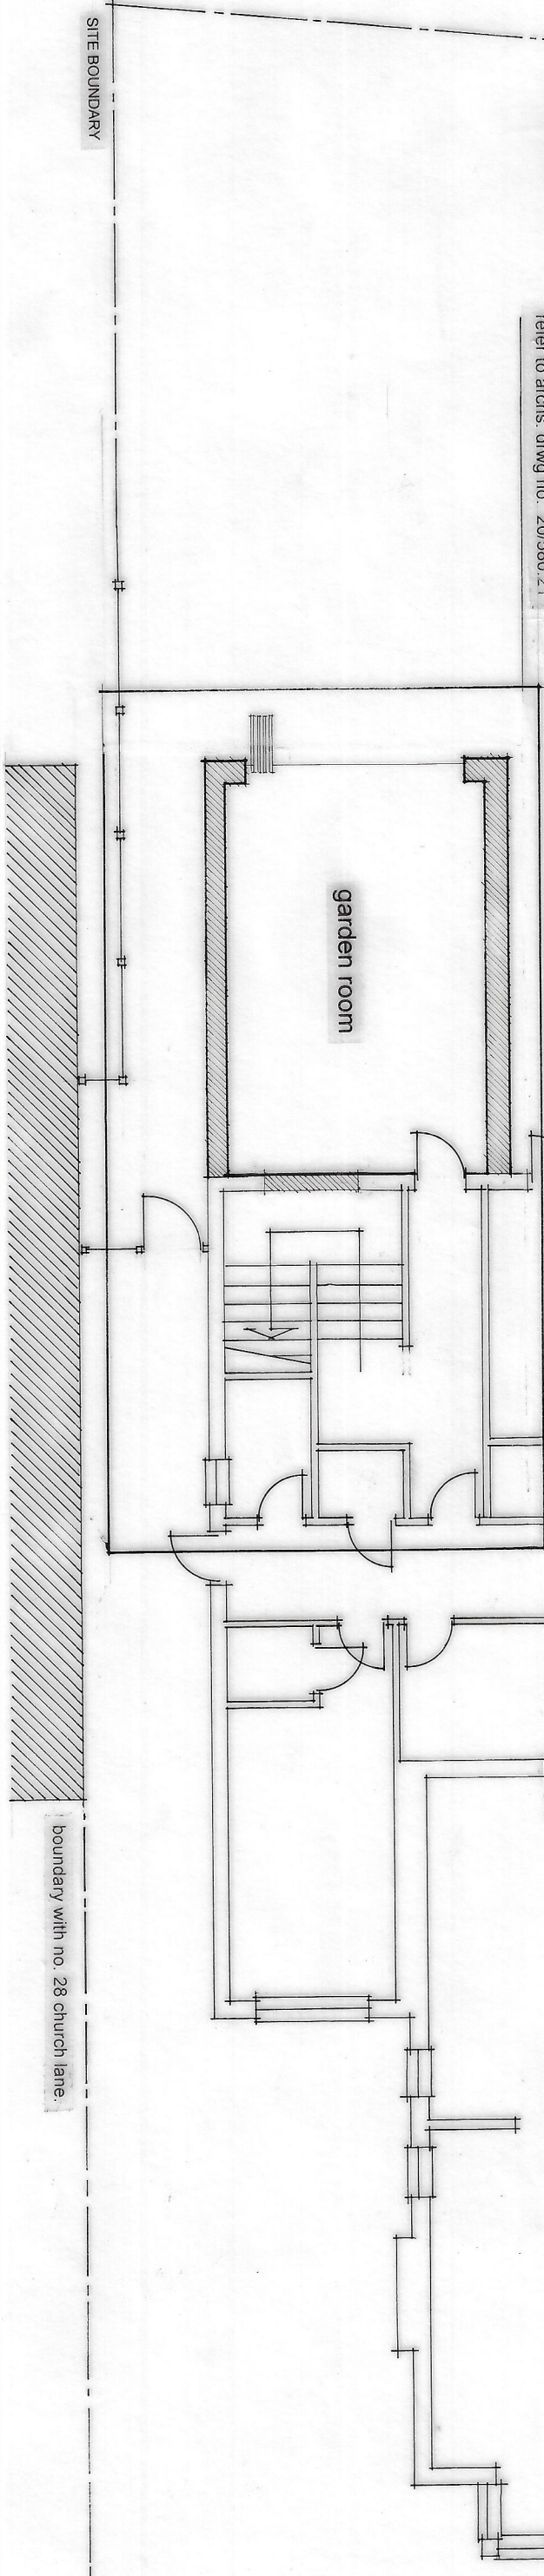

JOHN HOLT ARCHITECTS LTD.

3 MANCHESTER ROAD BURY LANCASHIRE BL9 0QR
TELEPHONE 0161 754 8314 FACSIMILE 0161 754 8885
EMAIL: jh@johnholt.co.uk
DO NOT SCALE DRAWING

Project	EXTENSIONS & ALTERATIONS: WHITEFIELD HOUSE
Drawing	PROPOSED FLOOR LAYOUTS
Client	WHITEFIELD HOUSE RESIDENTIAL CARE HOME
Dwn By	WJH
Scale	1:100
Dwg No.	20/580.23
Dwg Size	A1
Date	JULY 2020