




MASON STREET

 

NOTES:						YOUR ARCHITECTURAL PLAN	Client:	Drawing Title:	
We will not be responsible for the contract after having obtained Planning Permission and/or Building Regulation								Proposed Ground Floor Plan	
Approvals and that there can be no guarantee that Planning Permission and/or Building Regulation will be obtained. Any works that are started before approvals will be at owner's risk.							Client		
No responsibility will be taken for works which are unforeseen and for any alterations made which are beyond the control of the agent. All dimensions are in metres.							Project Title:	Original Issue Date:	Scale @ A3:
Contractor to check site thoroughly, verify dimensions before any work and report any discrepancies.						www.yourarchitecturalplan.co.uk 07908760909 02074763826 pnwze@yourarchitecturalplan.co.uk paulnwze@yahoo.co.uk	Performance House, Heywood Street, Bury, BL9 7DZ	October, 2025	1:200
								Drawn By:	Checked By:
								PT	PN
								Number	Revision
								100/004	-2
	Rev	Date	By	Chk	Comment				



14/10

72231

 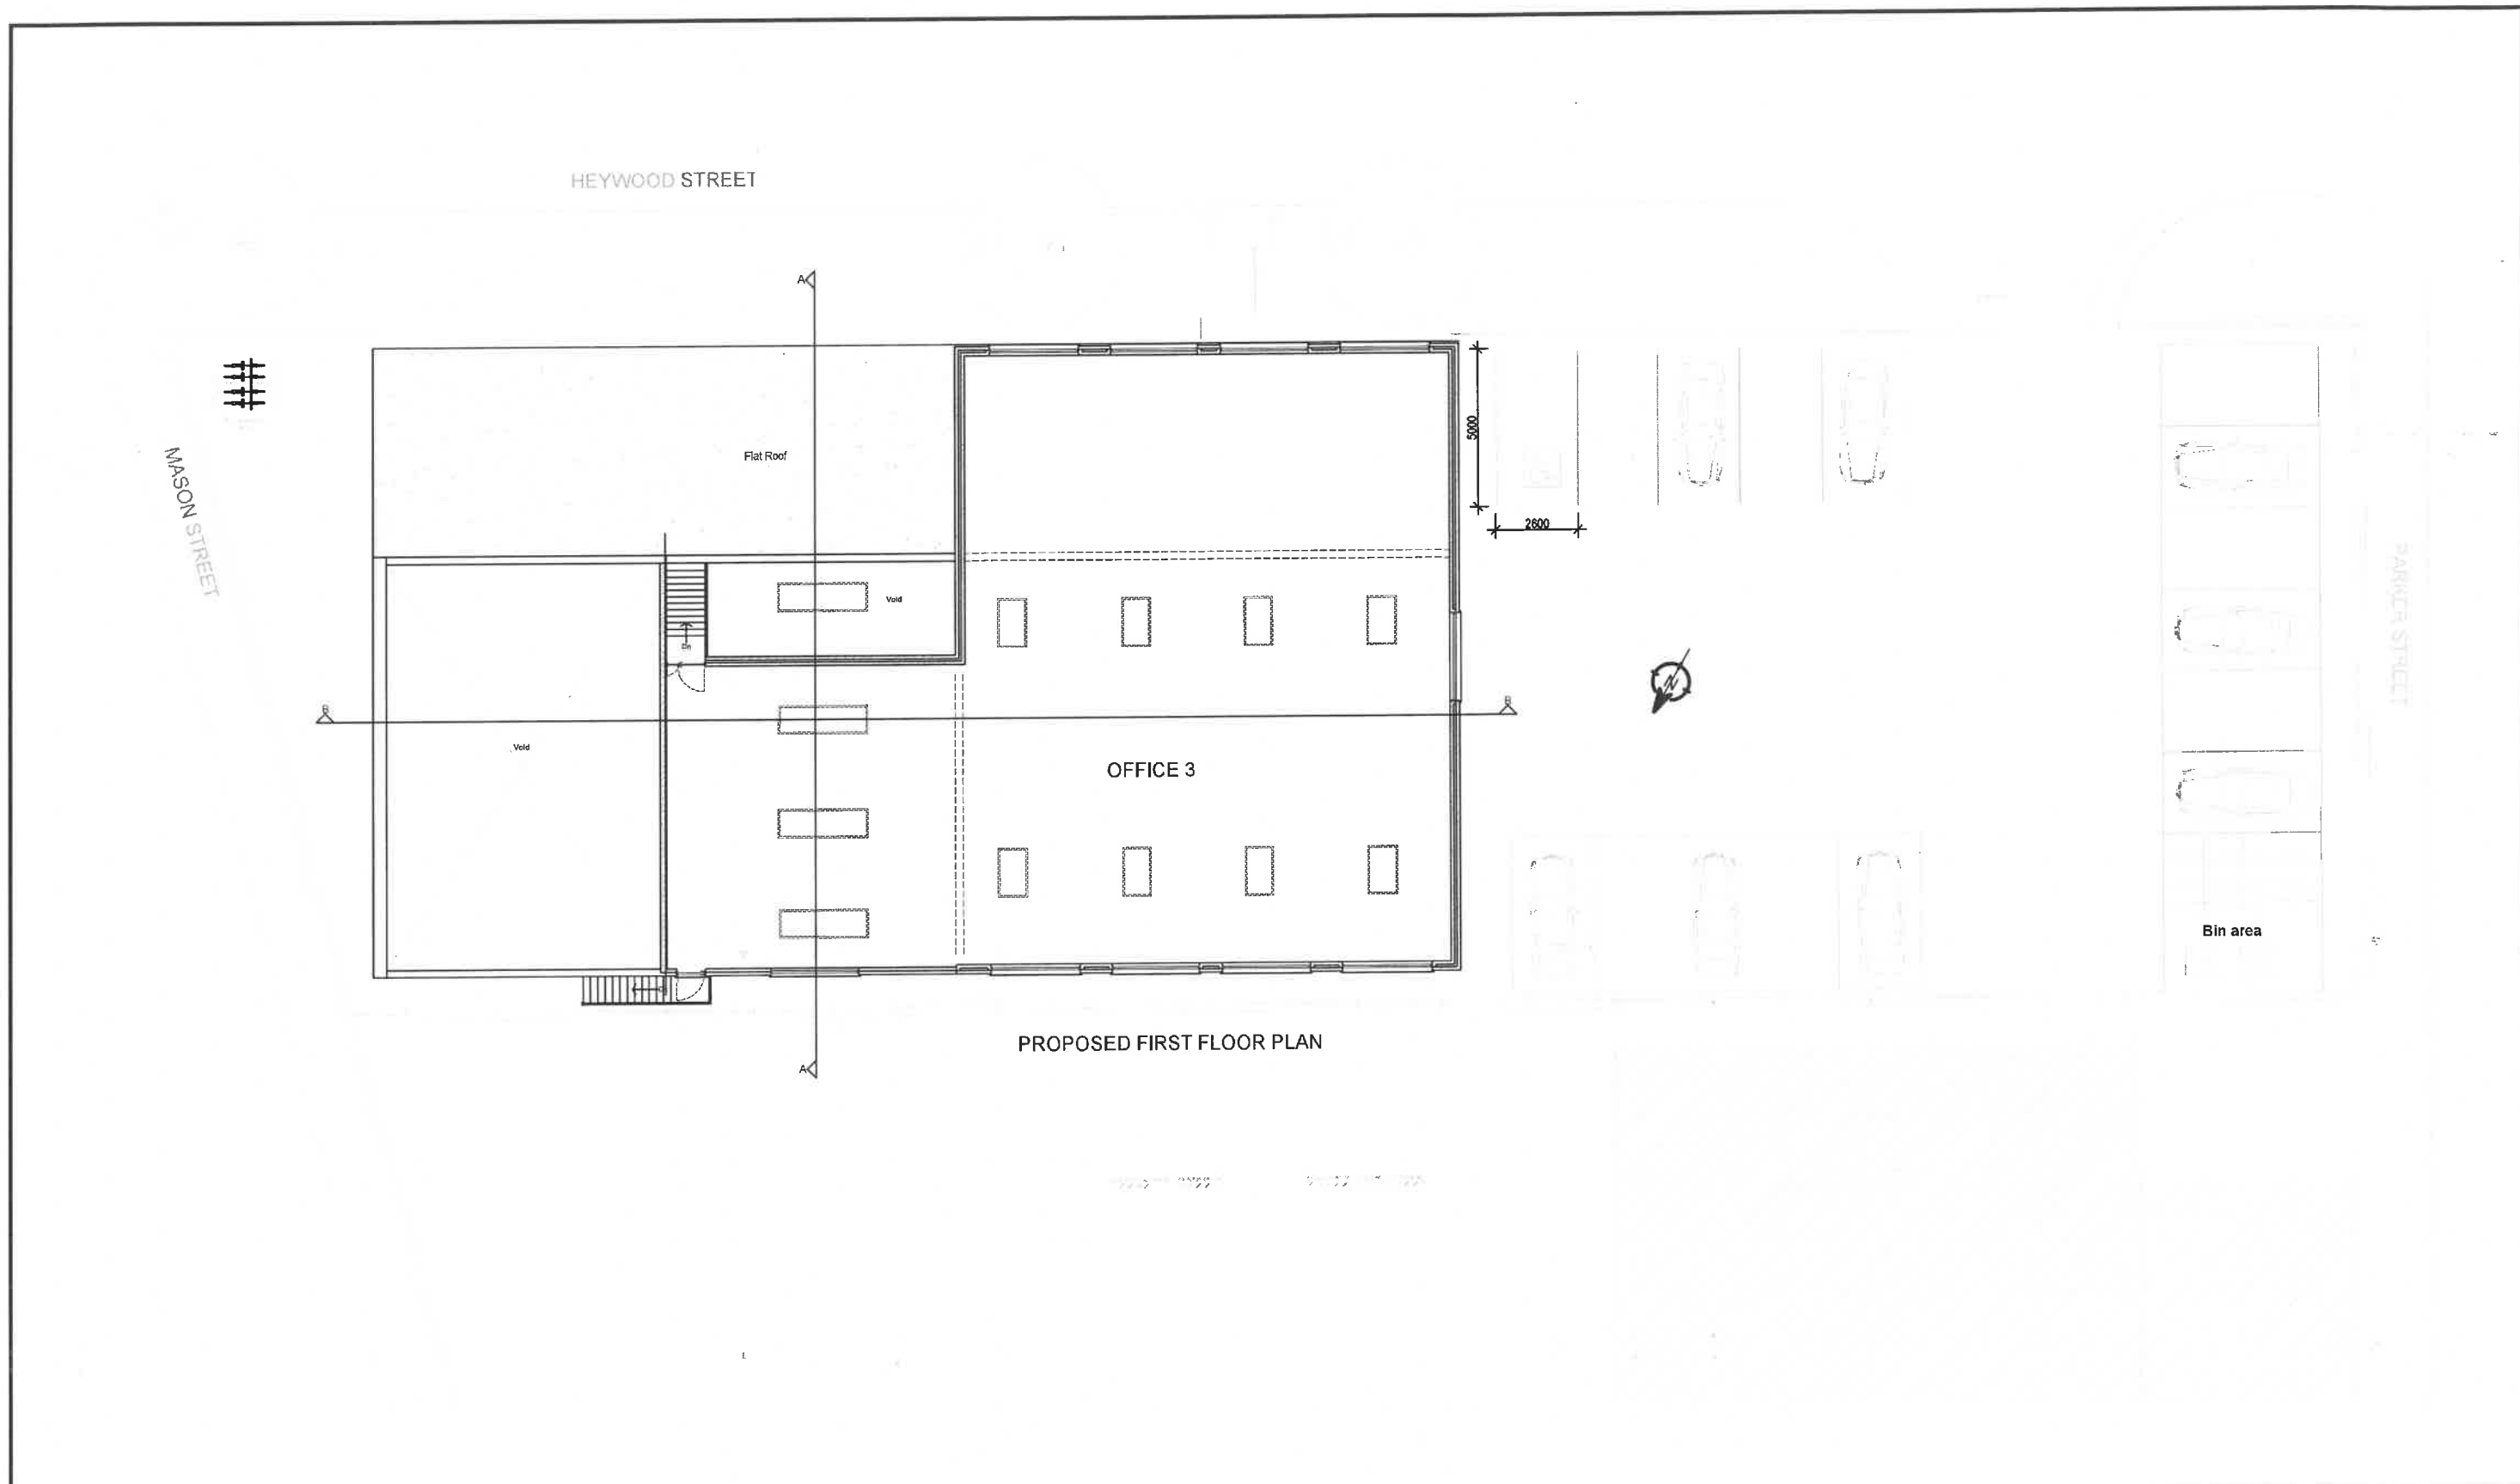

NOTES:					YOUR ARCHITECTURAL PLAN		Client:		Drawing Title:	
We will not be responsible for the contract after having obtained Planning Permission and/or Building Regulation							Client		Proposed First Floor Plan	
Approvals and that there can be no guarantee that Planning Permission and/or Building Regulation will be obtained. Any works that are started before approvals will be at owner's risk.					Project Title:				Original Issue Date:	
No responsibility will be taken for works which are unforeseen and for any alterations made which are beyond the control of the agent. All dimensions are in metres.							Performance House, Heywood Street, Bury, BL9 7DZ		October, 2025	
Contractor to check site thoroughly, verify dimensions before any work and report any discrepancies.									Drawn By:	
Rev Date By Chk Comment									PI	
									Number	
									100/005	

72231

 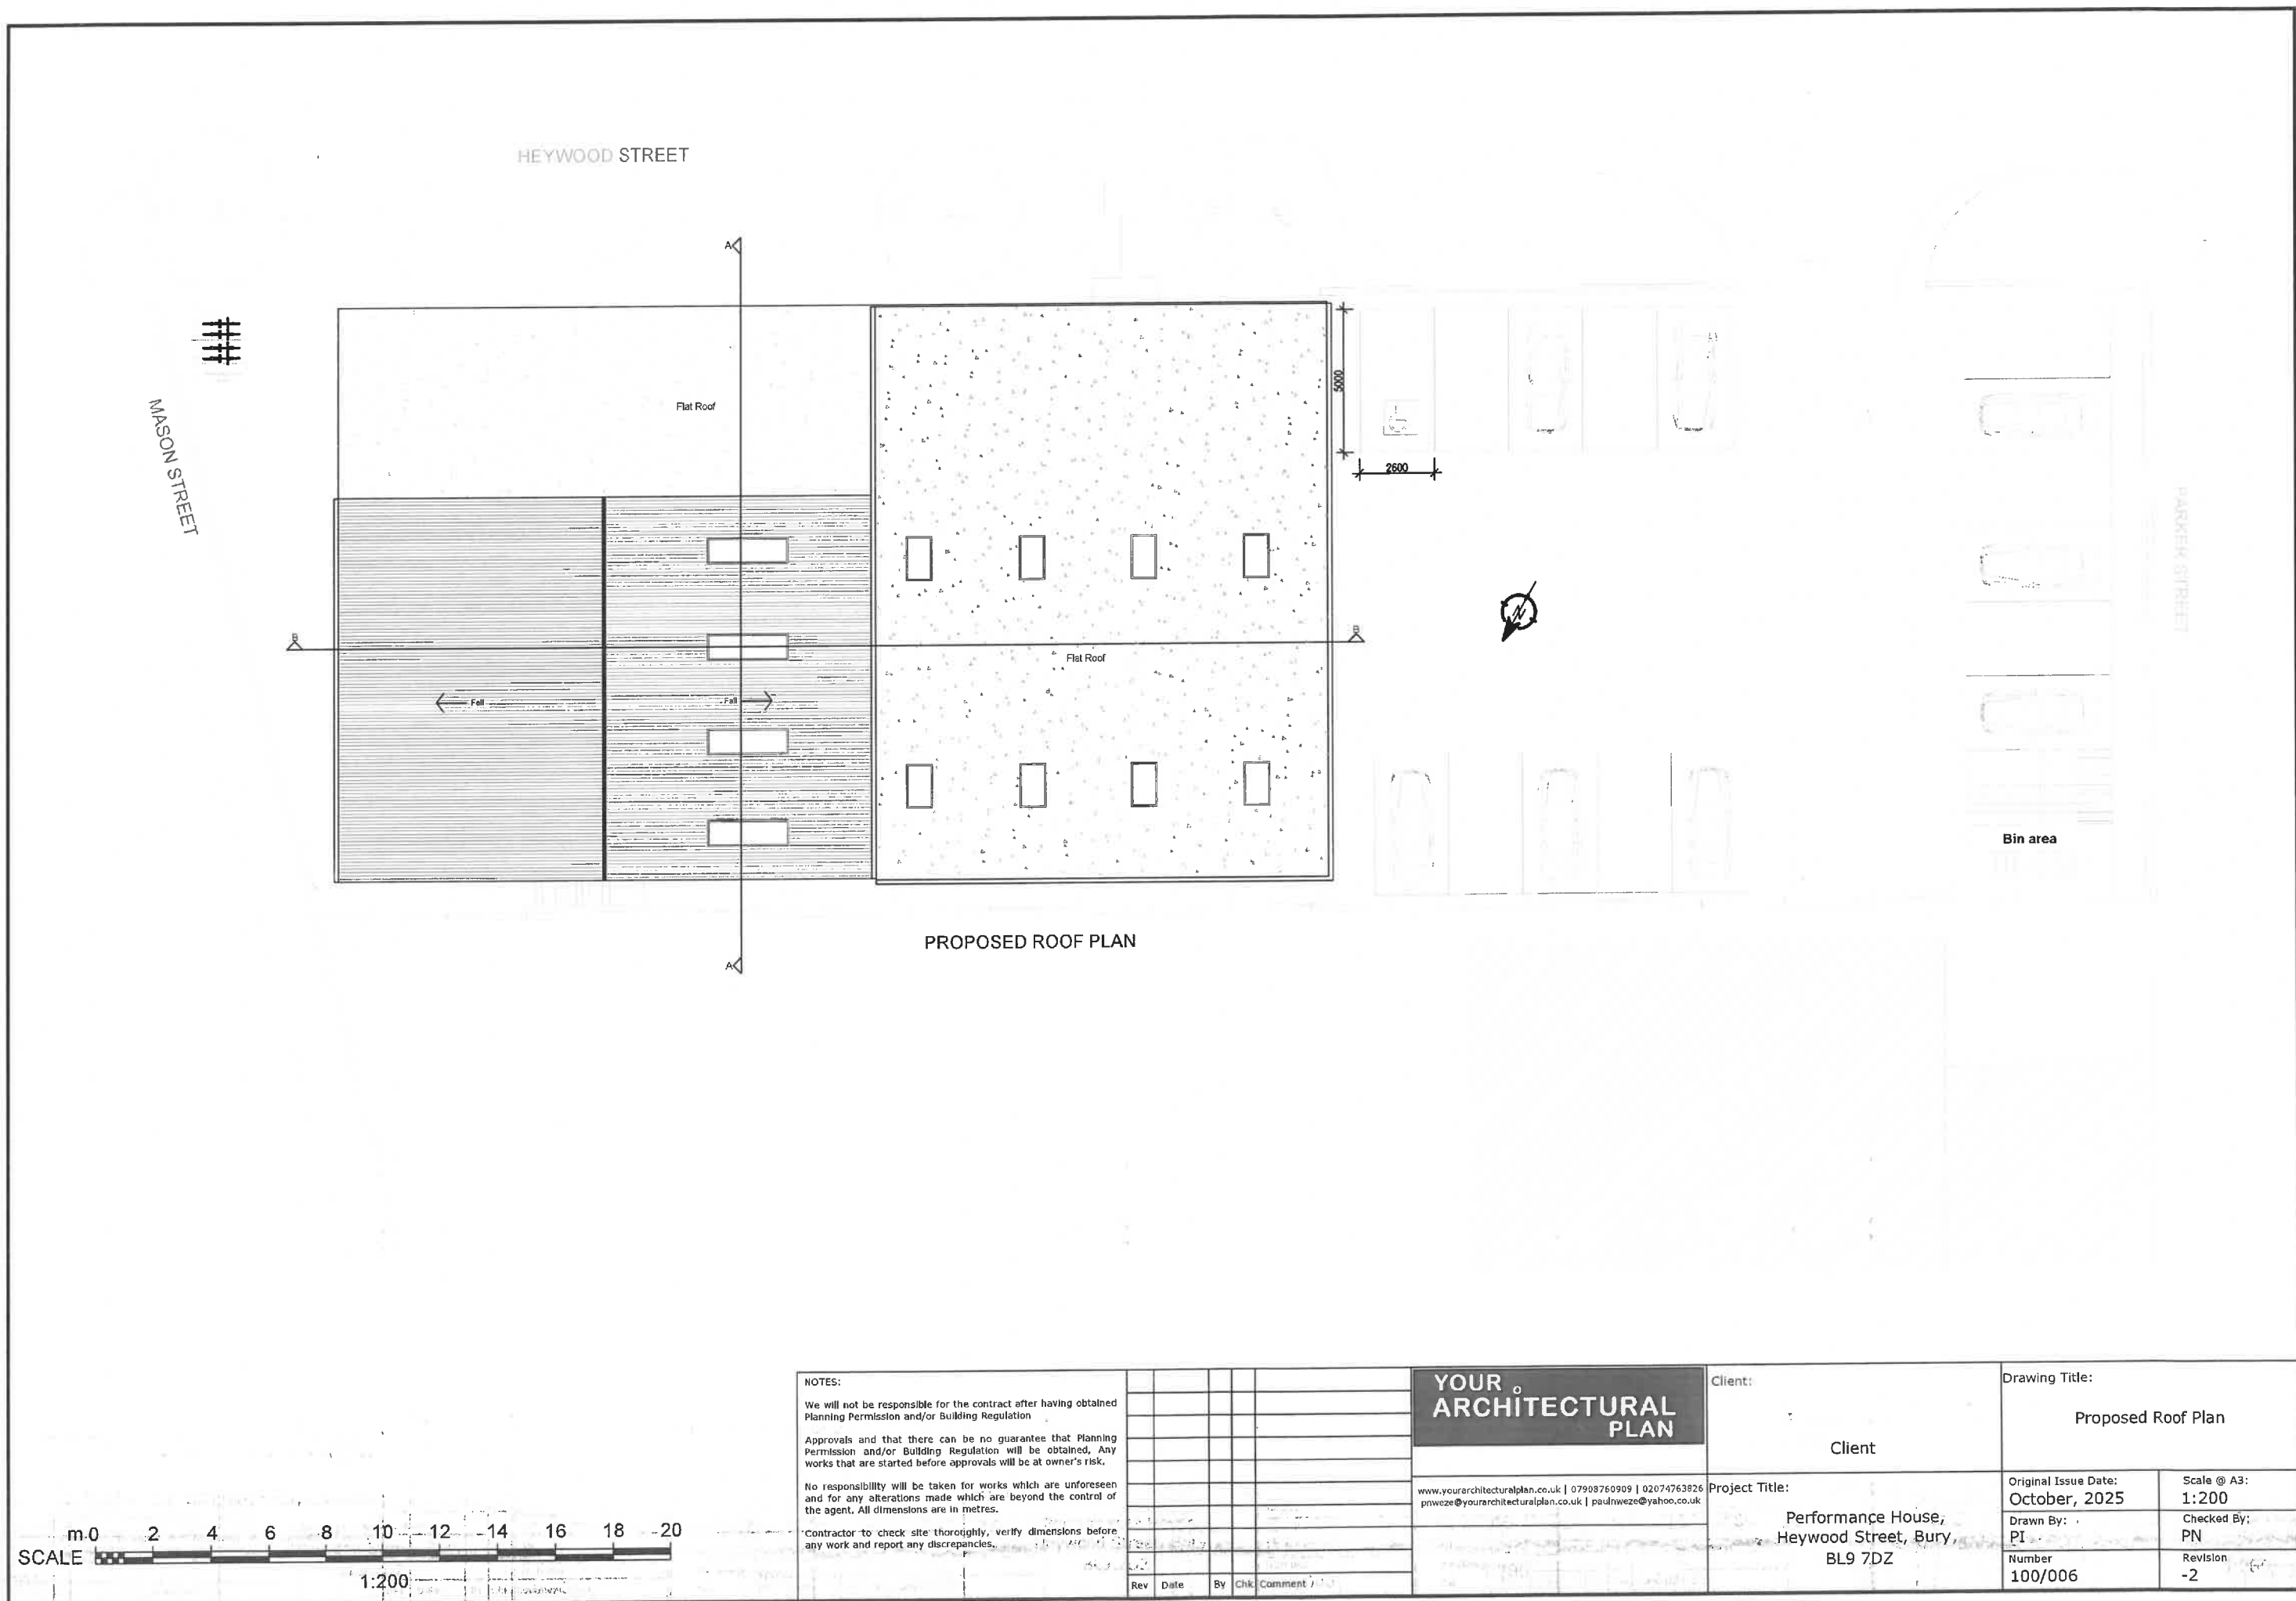

NOTES:					YOUR ARCHITECTURAL PLAN		Client:		Drawing Title: Proposed Roof Plan	
We will not be responsible for the contract after having obtained Planning Permission and/or Building Regulation										
Approvals and that there can be no guarantee that Planning Permission and/or Building Regulation will be obtained. Any works that are started before approvals will be at owner's risk.							Client			
No responsibility will be taken for works which are unforeseen and for any alterations made which are beyond the control of the agent. All dimensions are in metres.									Project Title:	
Contractor to check site thoroughly, verify dimensions before any work and report any discrepancies.					www.yourarchitecturalplan.co.uk 07908760909 02074763826 pnweze@yourarchitecturalplan.co.uk paulnweze@yahoo.co.uk		Performance House, Heywood Street, Bury, BL9 7DZ		Scale @ A3: 1:200	
									Checked By: PN	
									Revision -2	
Rev Date By Chk Comment										

The image displays four architectural elevations of a proposed building, along with a site plan and level markers.

- PROPOSED FRONT ELEVATION:** Shows a two-story building with a gabled roof on the right side and a flat roof on the left. The total width is 16000. The left section is 8000 wide. The right section has a gabled roof. The building is situated on a sloping site, with levels marked: Ridge Line (+6.55 m), Loft ceiling (+5.46 m), First Floor (+2.85 m), and Ground Floor (0 m). The building is adjacent to MASON STREET.
- PROPOSED REAR ELEVATION:** Shows the rear of the building, featuring a gabled roof on the left and a flat roof on the right. The total width is 16000. The building is situated on a sloping site, with levels marked: Ridge Line (+6.55 m), Loft ceiling (+5.46 m), First Floor (+2.85 m), and Ground Floor (0 m). The building is adjacent to MASON STREET.
- PROPOSED LEFT ELEVATION:** Shows the left side of the building, featuring a gabled roof on the left and a flat roof on the right. The building is situated on a sloping site, with levels marked: Ridge Line (+6.55 m), Loft ceiling (+5.46 m), First Floor (+2.85 m), and Ground Floor (0 m). The building is adjacent to MASON STREET.
- PROPOSED RIGHT ELEVATION:** Shows the right side of the building, featuring a gabled roof on the left and a flat roof on the right. The building is situated on a sloping site, with levels marked: Ridge Line (+6.55 m), Loft ceiling (+5.46 m), First Floor (+2.85 m), and Ground Floor (0 m). The building is adjacent to MASON STREET.

The site plan shows the building's location relative to MASON STREET and HEYWOOD STREET. The building is situated on a sloping site, with levels marked: Ridge Line (+6.55 m), Loft ceiling (+5.46 m), First Floor (+2.85 m), and Ground Floor (0 m). The building is adjacent to MASON STREET.

NOTES:

We will not be responsible for the contract after having obtained Planning Permission and/or Building Regulation

Approvals and that there can be no guarantee that Planning Permission and/or Building Regulation will be obtained. Any works that are started before approvals will be at owner's risk.

No responsibility will be taken for works which are unforeseen and for any alterations made which are beyond the control of the agent. All dimensions are in metres.

Contractor to check site thoroughly, verify dimensions before any work and report any discrepancies.

Rev

Date

By

Chk

Comment

YOUR ARCHITECTURAL PLAN

www.yourarchitecturalplan.co.uk | 07908760909 | 02074763826
pnweze@yourarchitecturalplan.co.uk | paulnweze@yahoo.co.uk

Client:

Client

Project Title:

Performance House,
Heywood Street, Bury,
BL9 7DZ

Drawing Title:

Proposed Elevations

Original Issue Date:
October, 2025

Drawn By:
PI

Number
100/007

Scale @ A3:
1:200

Checked By:
PN

Revision
-2

SCALE

0

2

4

6

8

10

12

14

16

18

20

1:200