





- NOTES
- All dimensions and levels are to be checked on site.
 - Any discrepancies are to be reported to the architect before any work commences
 - Whilst information on this sheet is issued to scale, scaling directly from this drawing may result in inaccuracies. For precise measurements, refer to the stated dimensions or contact the Architect
 - This drawing shall not be reproduced without express written permission from AEW.
 - Title overlay drawings and ownership boundaries are produced using all reasonable endeavors. AEW cannot be responsible for the accuracy or scale discrepancy of base plans supplied to them.
 - All works are to be undertaken in accordance with Building Regulations and the latest British Standards.
 - All proprietary materials and products are to be used strictly in accordance with the manufacturers recommendations.


Proposed Padel Courts are shown
indicatively for illustration only-
information subject to final
manufacturer's design and detail

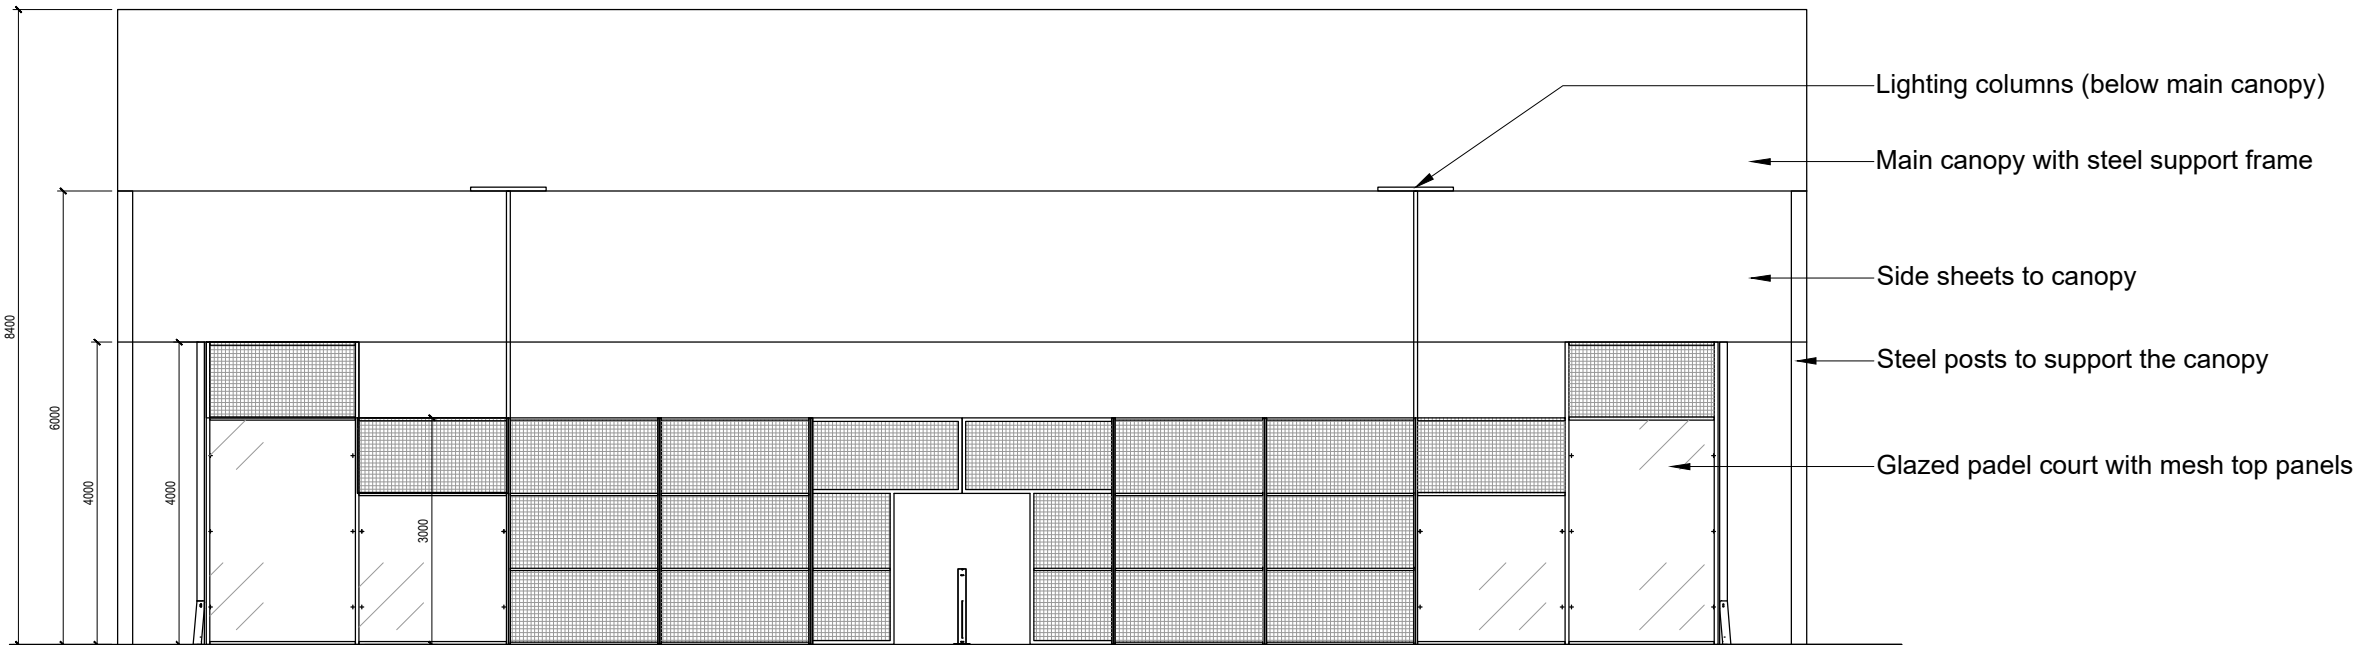

Proposed Side Elevations
1:100 @ A2

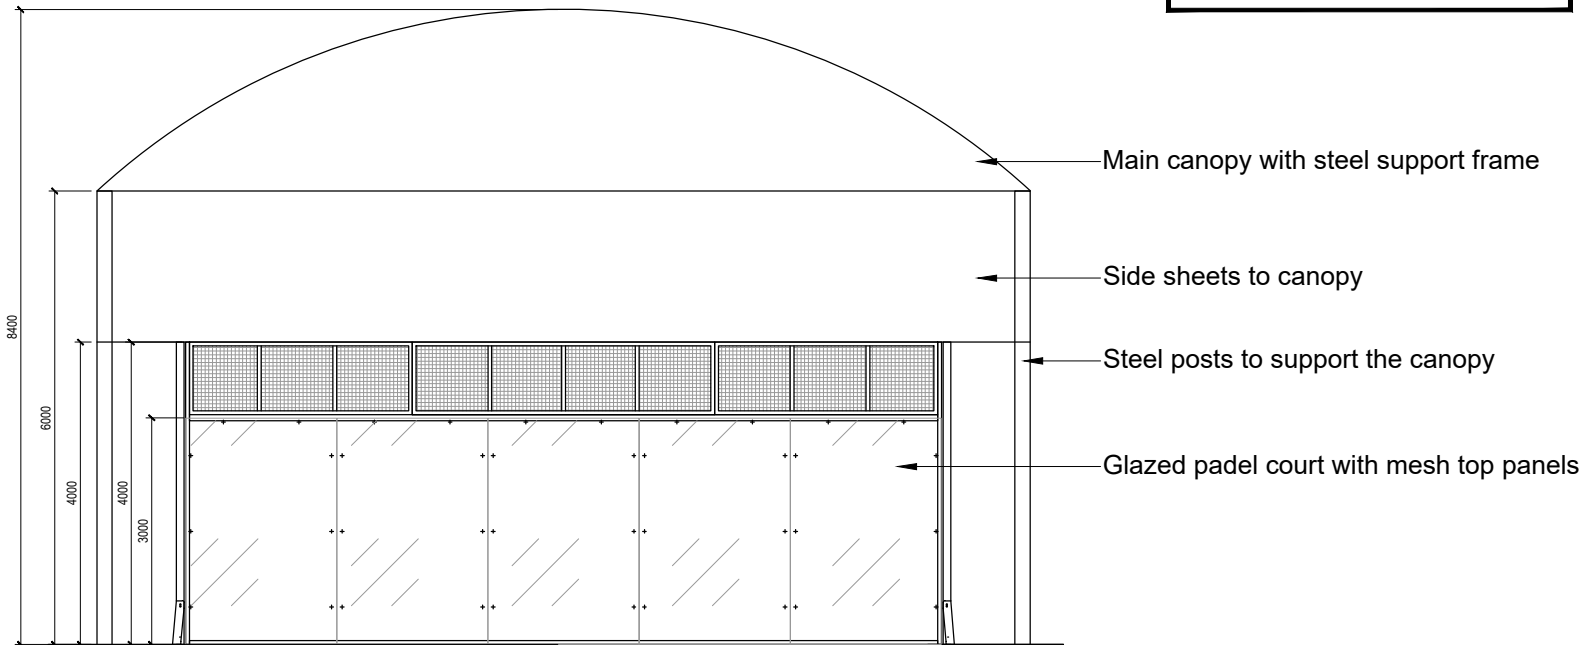

Proposed Front and Rear Elevations
1:100 @ A2

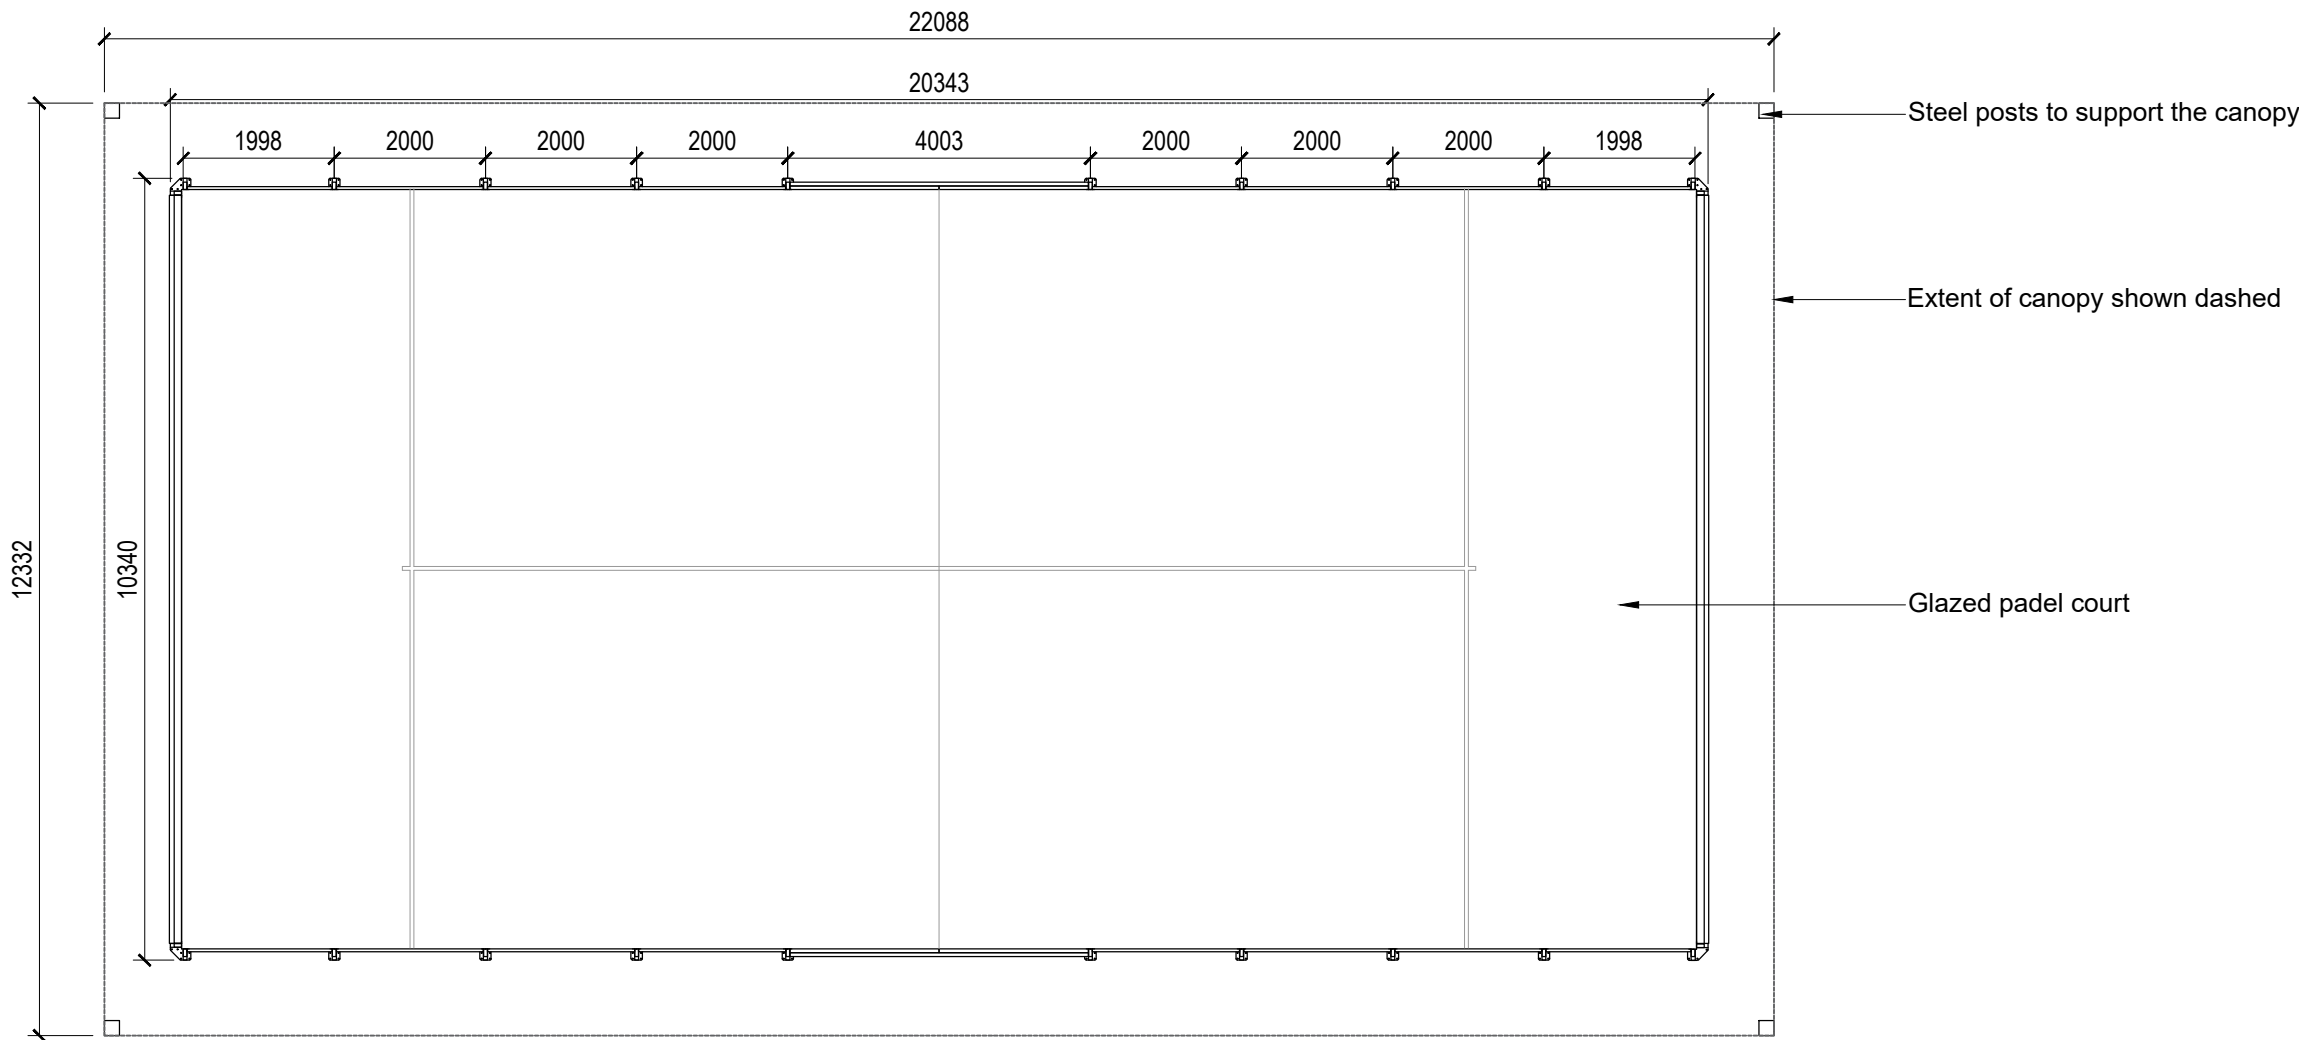

Proposed Floor Plan
1:100 @ A2

P01	10/03/2026	RP	PBH			
Issued for illustration						
REV	Date	Drawn by: -	Checked by: -			
Status	Purpose of Issue					
S2	For Illustration					
drawing stage	Planning					
client						
JD Sports						
project						
JD Sports Campus, Phase 2						
drawing title						
Proposed Padel Courts (Illustrative Only)						
date	10/03/2026	drawn	RP			
scale@A2	1:100	checked	PBH			
AEW Reference Number XXXXXX						