


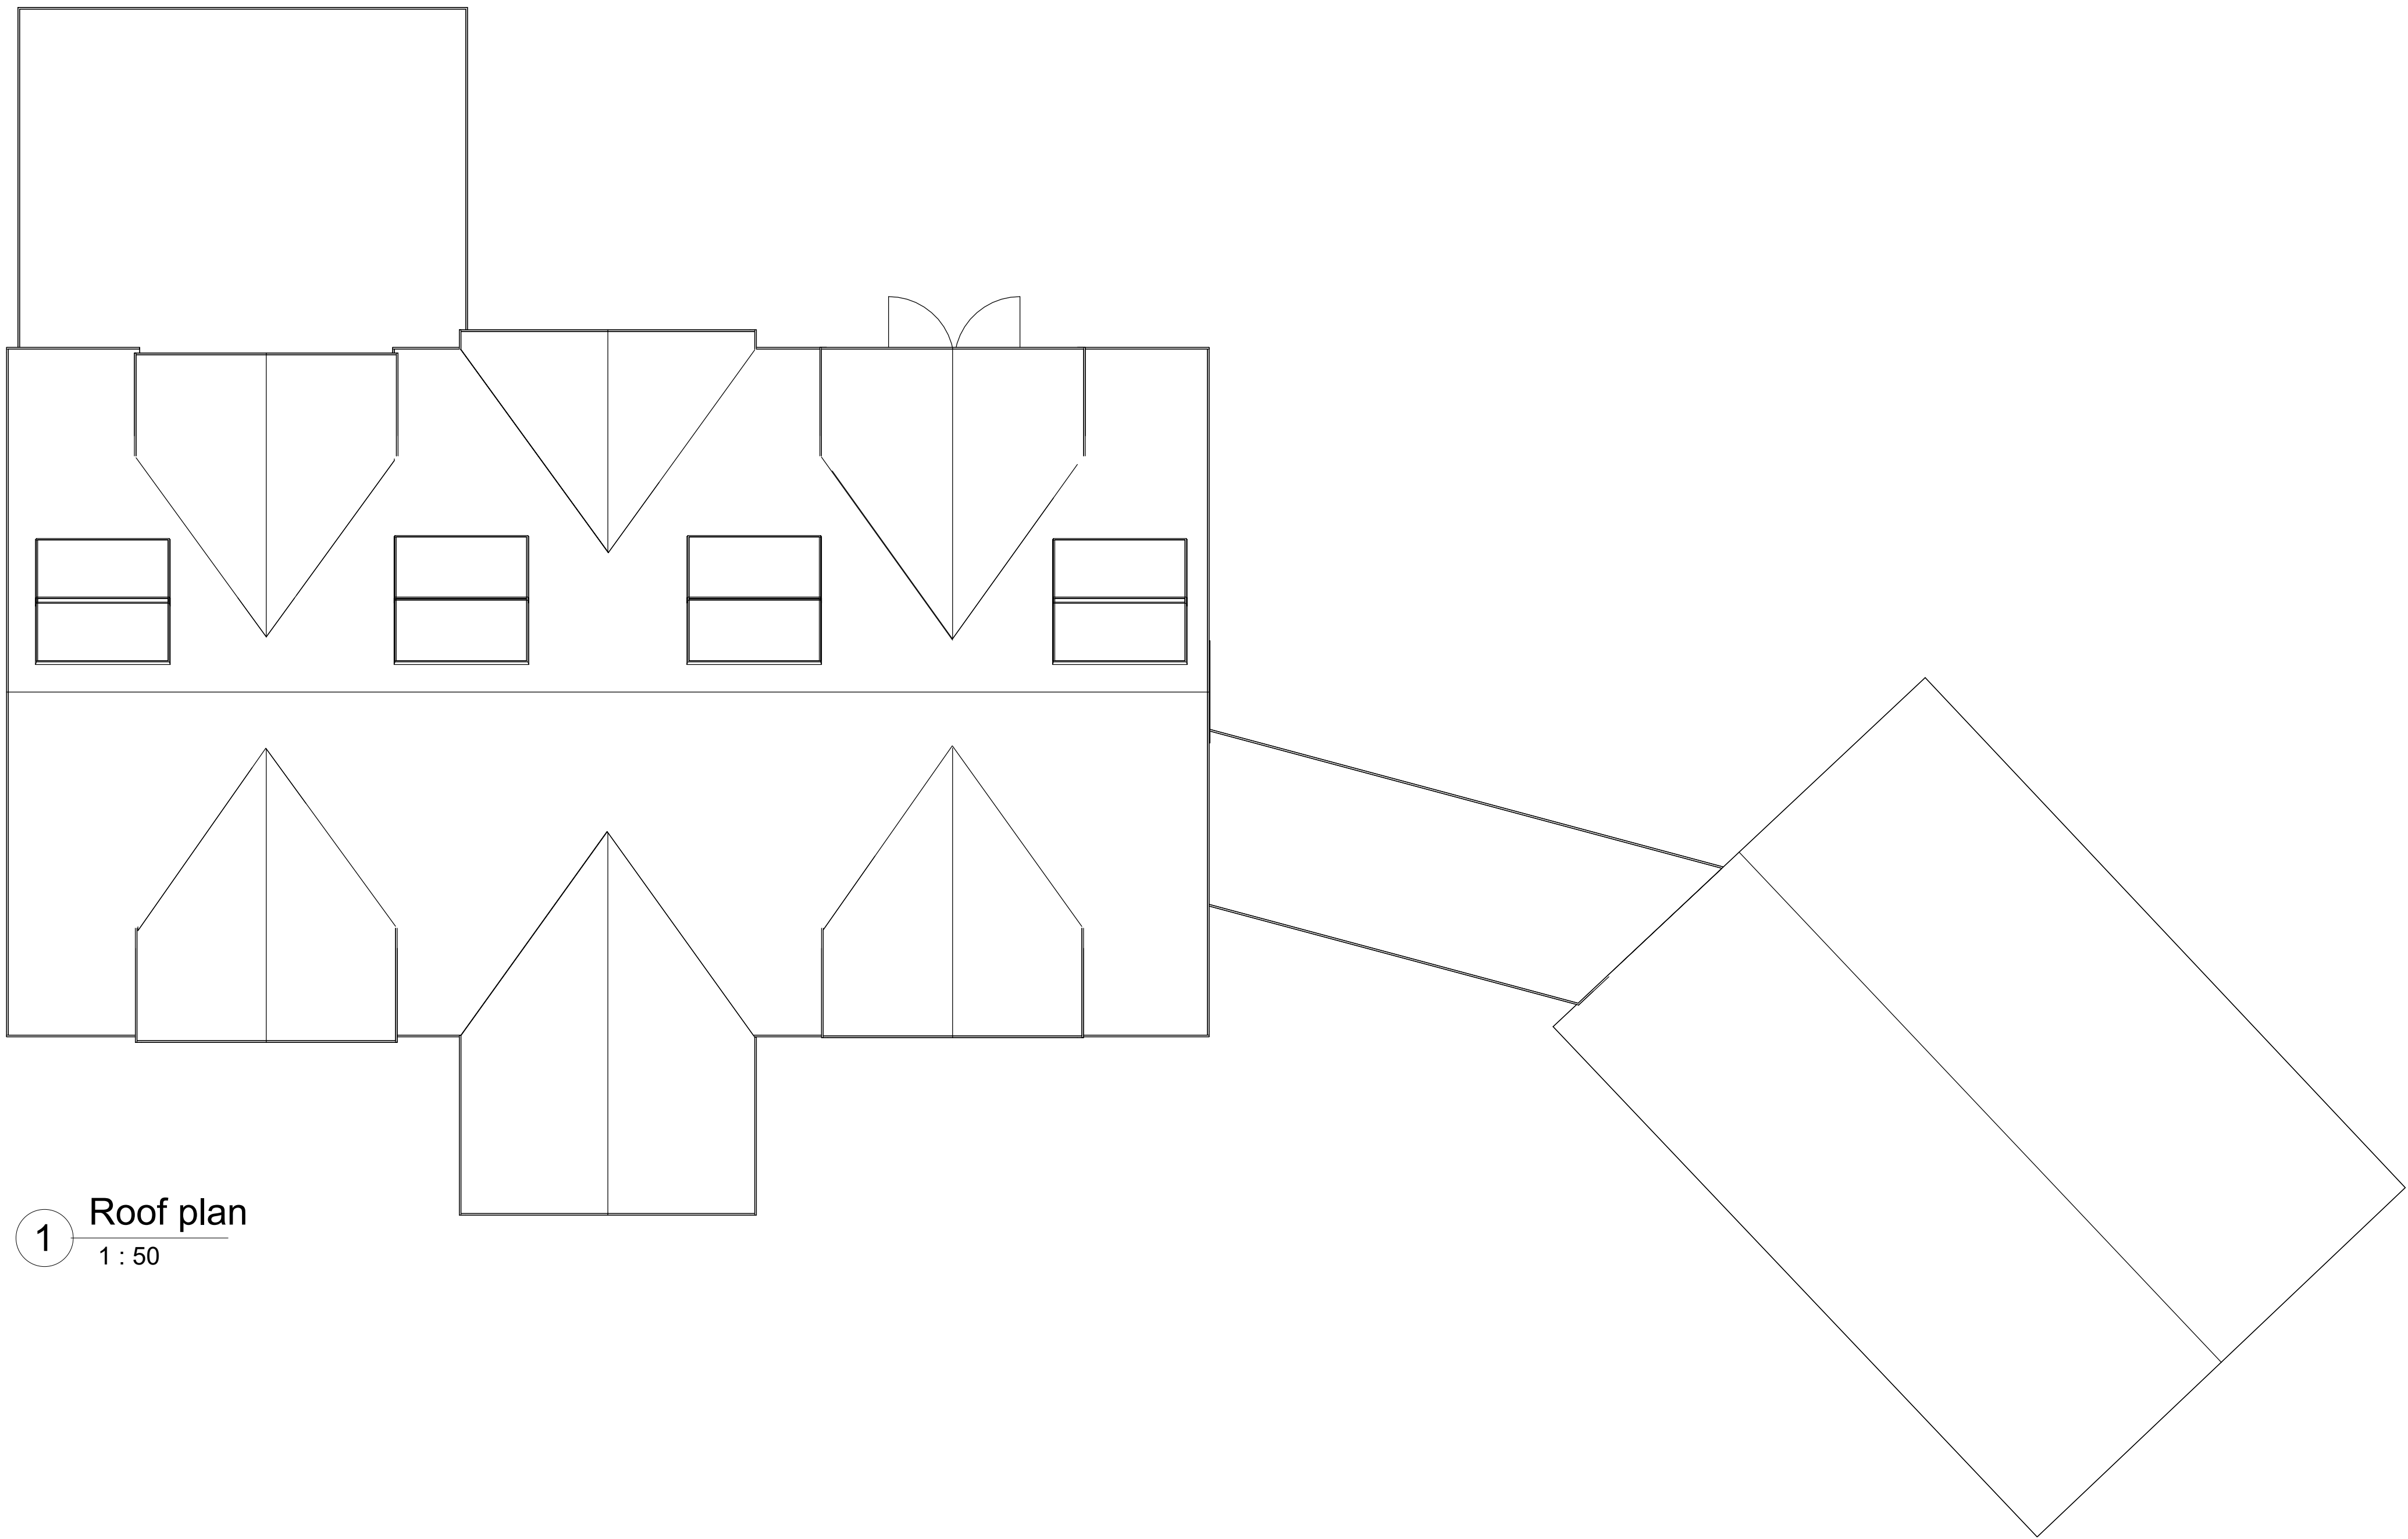

1 Roof plan
1 : 50

Rev	Date	Drawn by	Comments
Client			
The Mitchell Family			
Project			
Woodmill, Wood Road Lane, Bury, BL9 5QA			
Drawing			
Proposed Roof Plan - Dwelling D			
Date	Drawn by	Scales	
December 2025	TW	1 : 50	@ A1
Job No - Dwg No - Rev			
21053-618			