
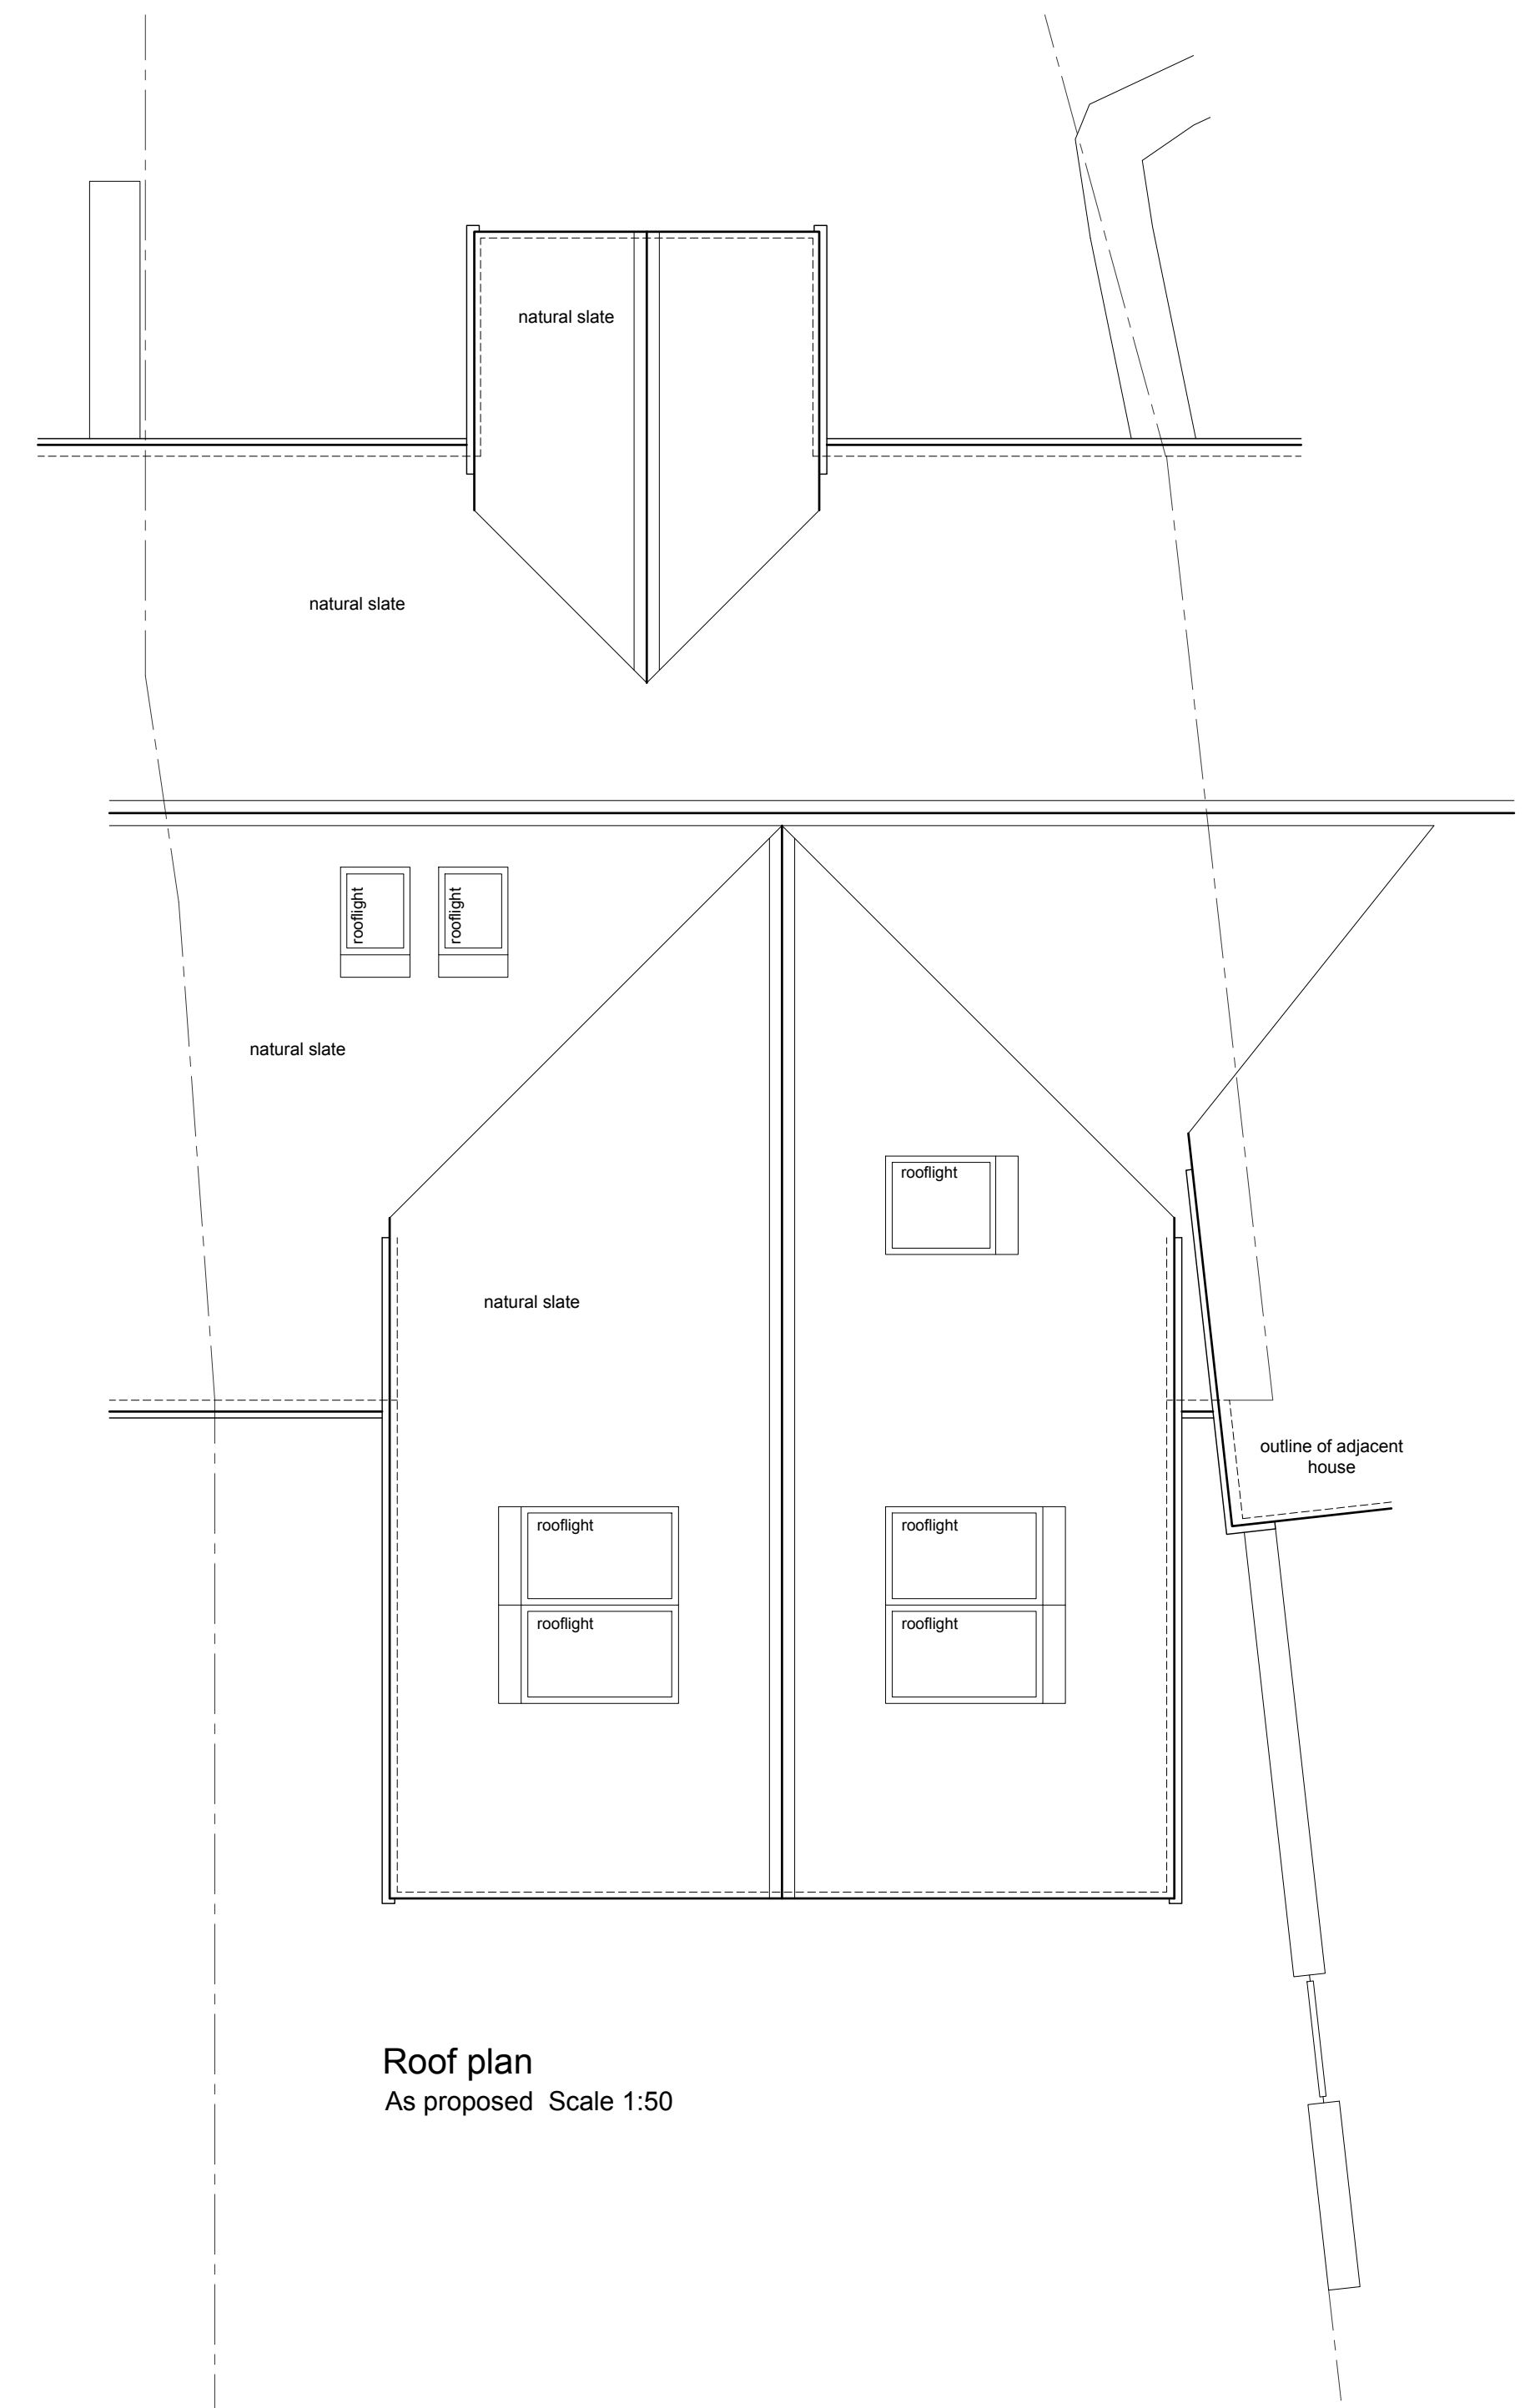
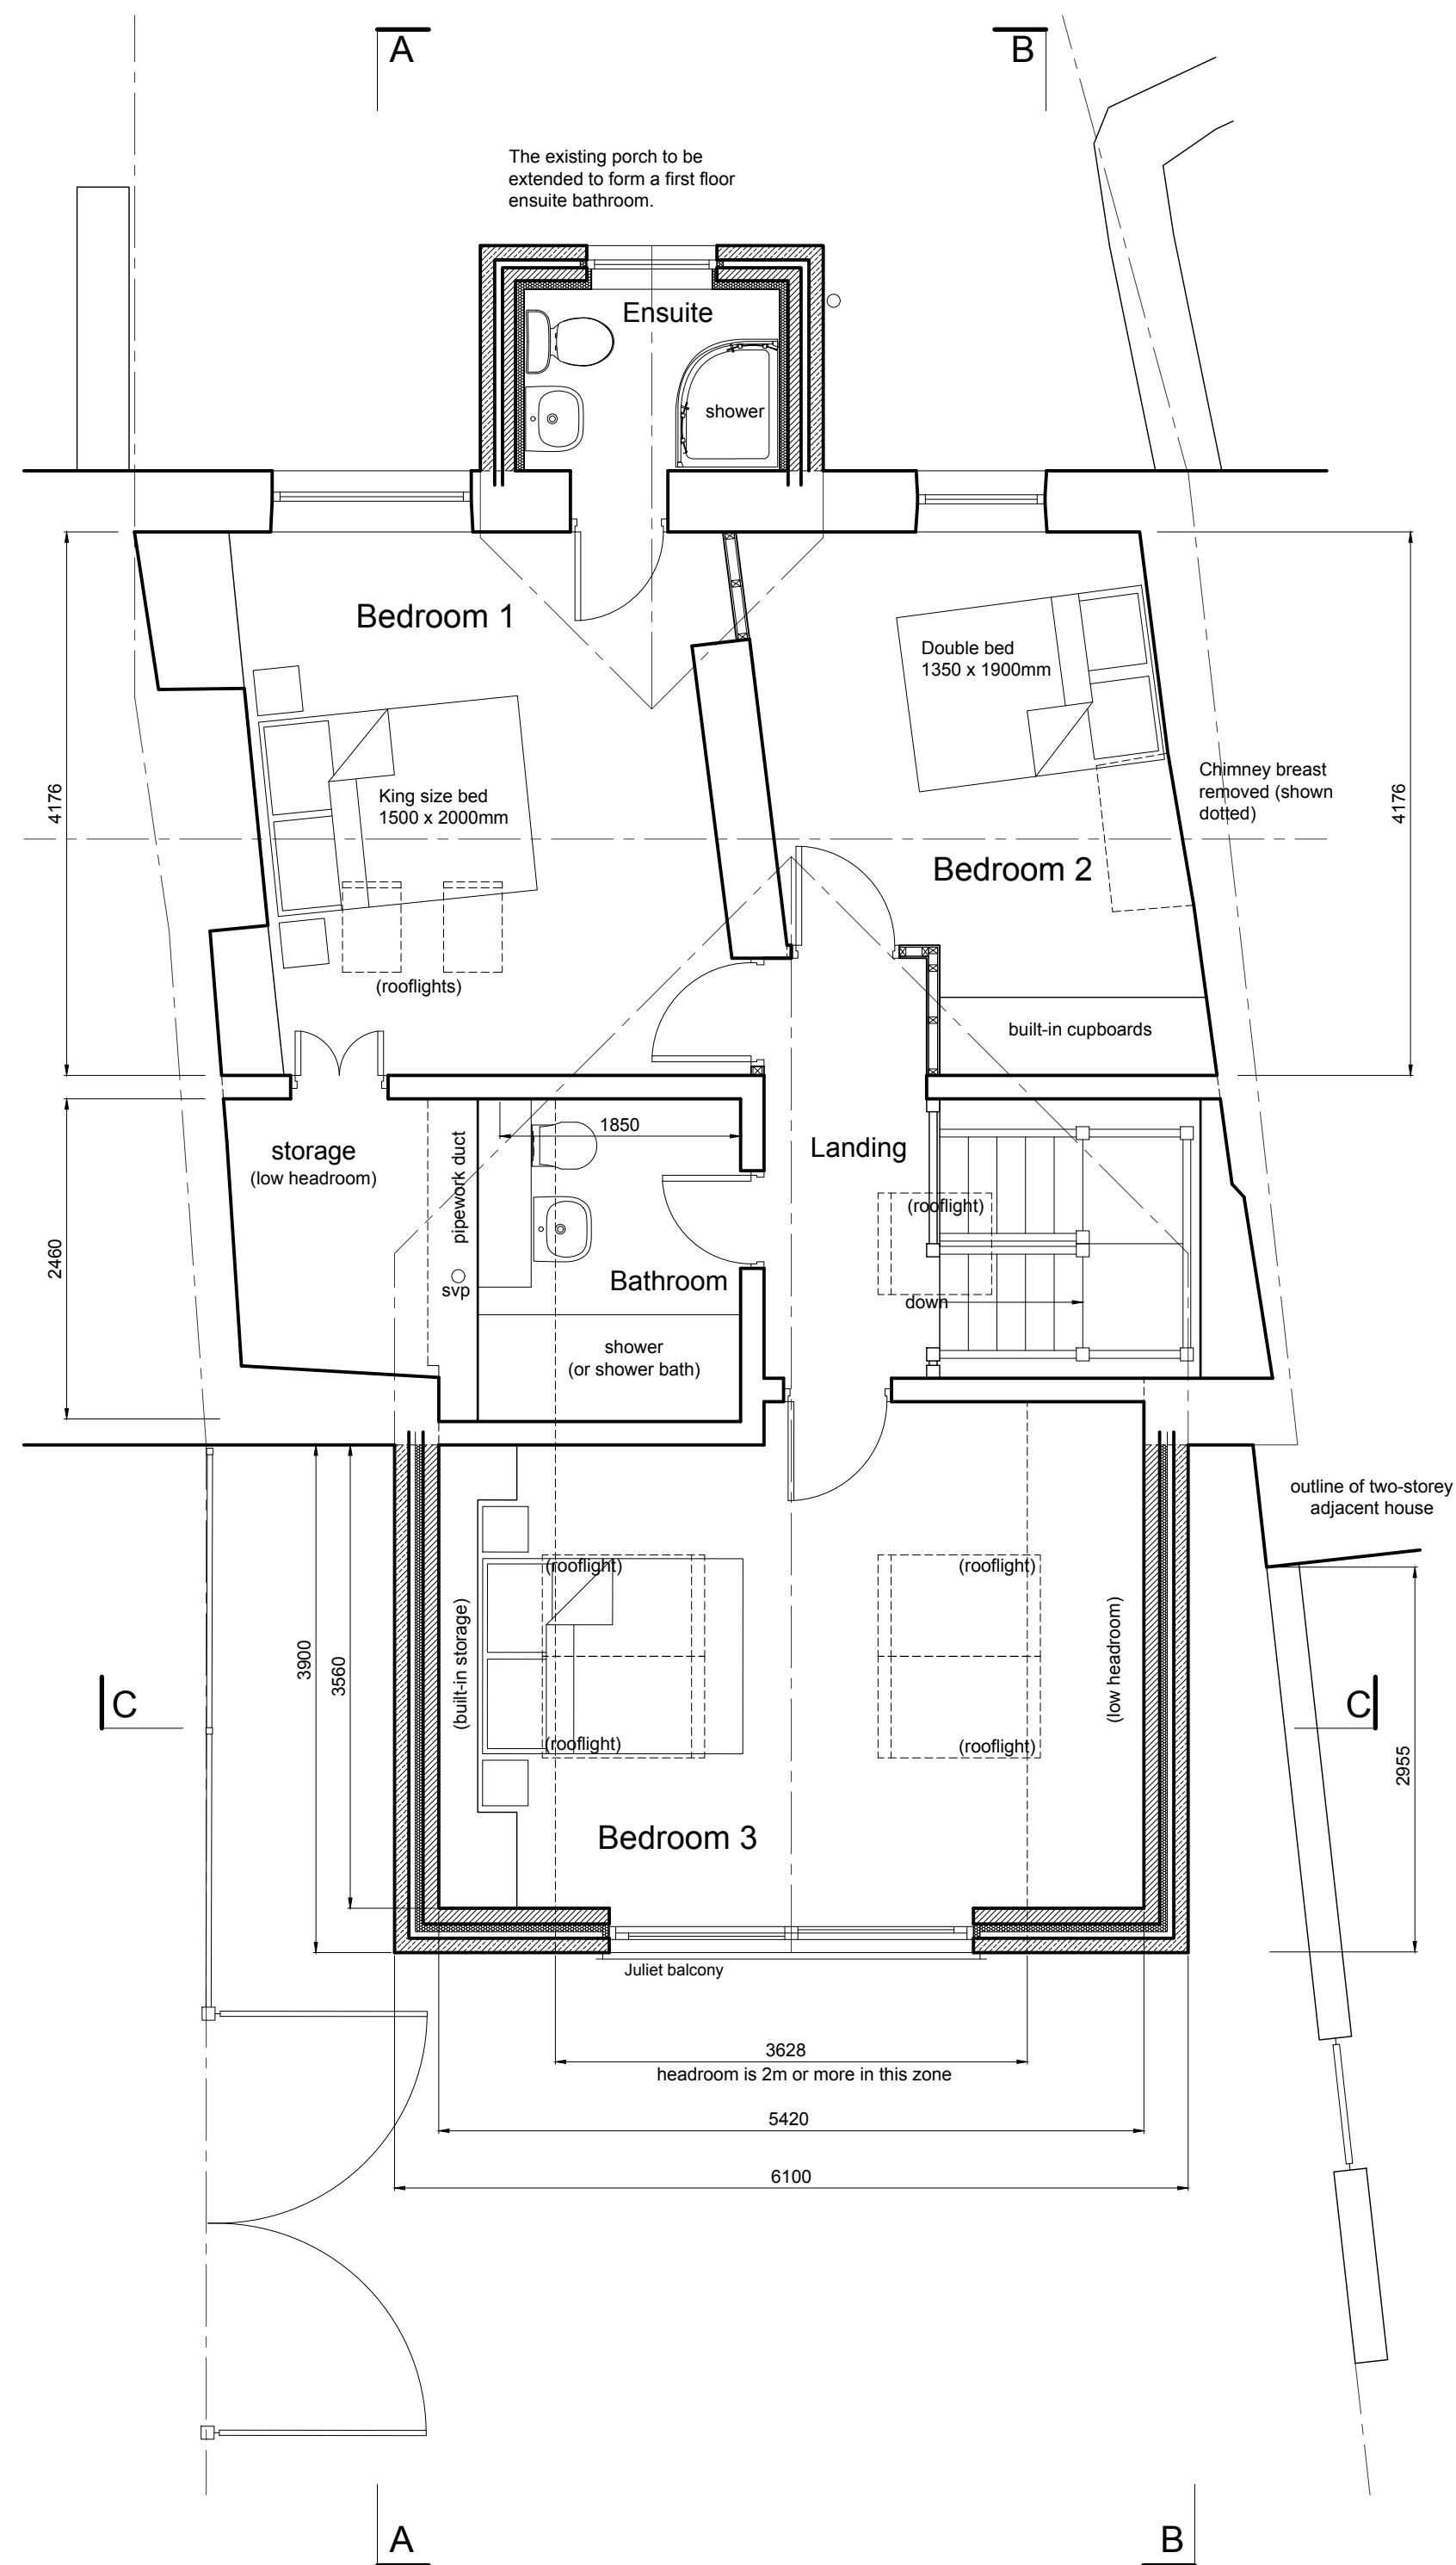


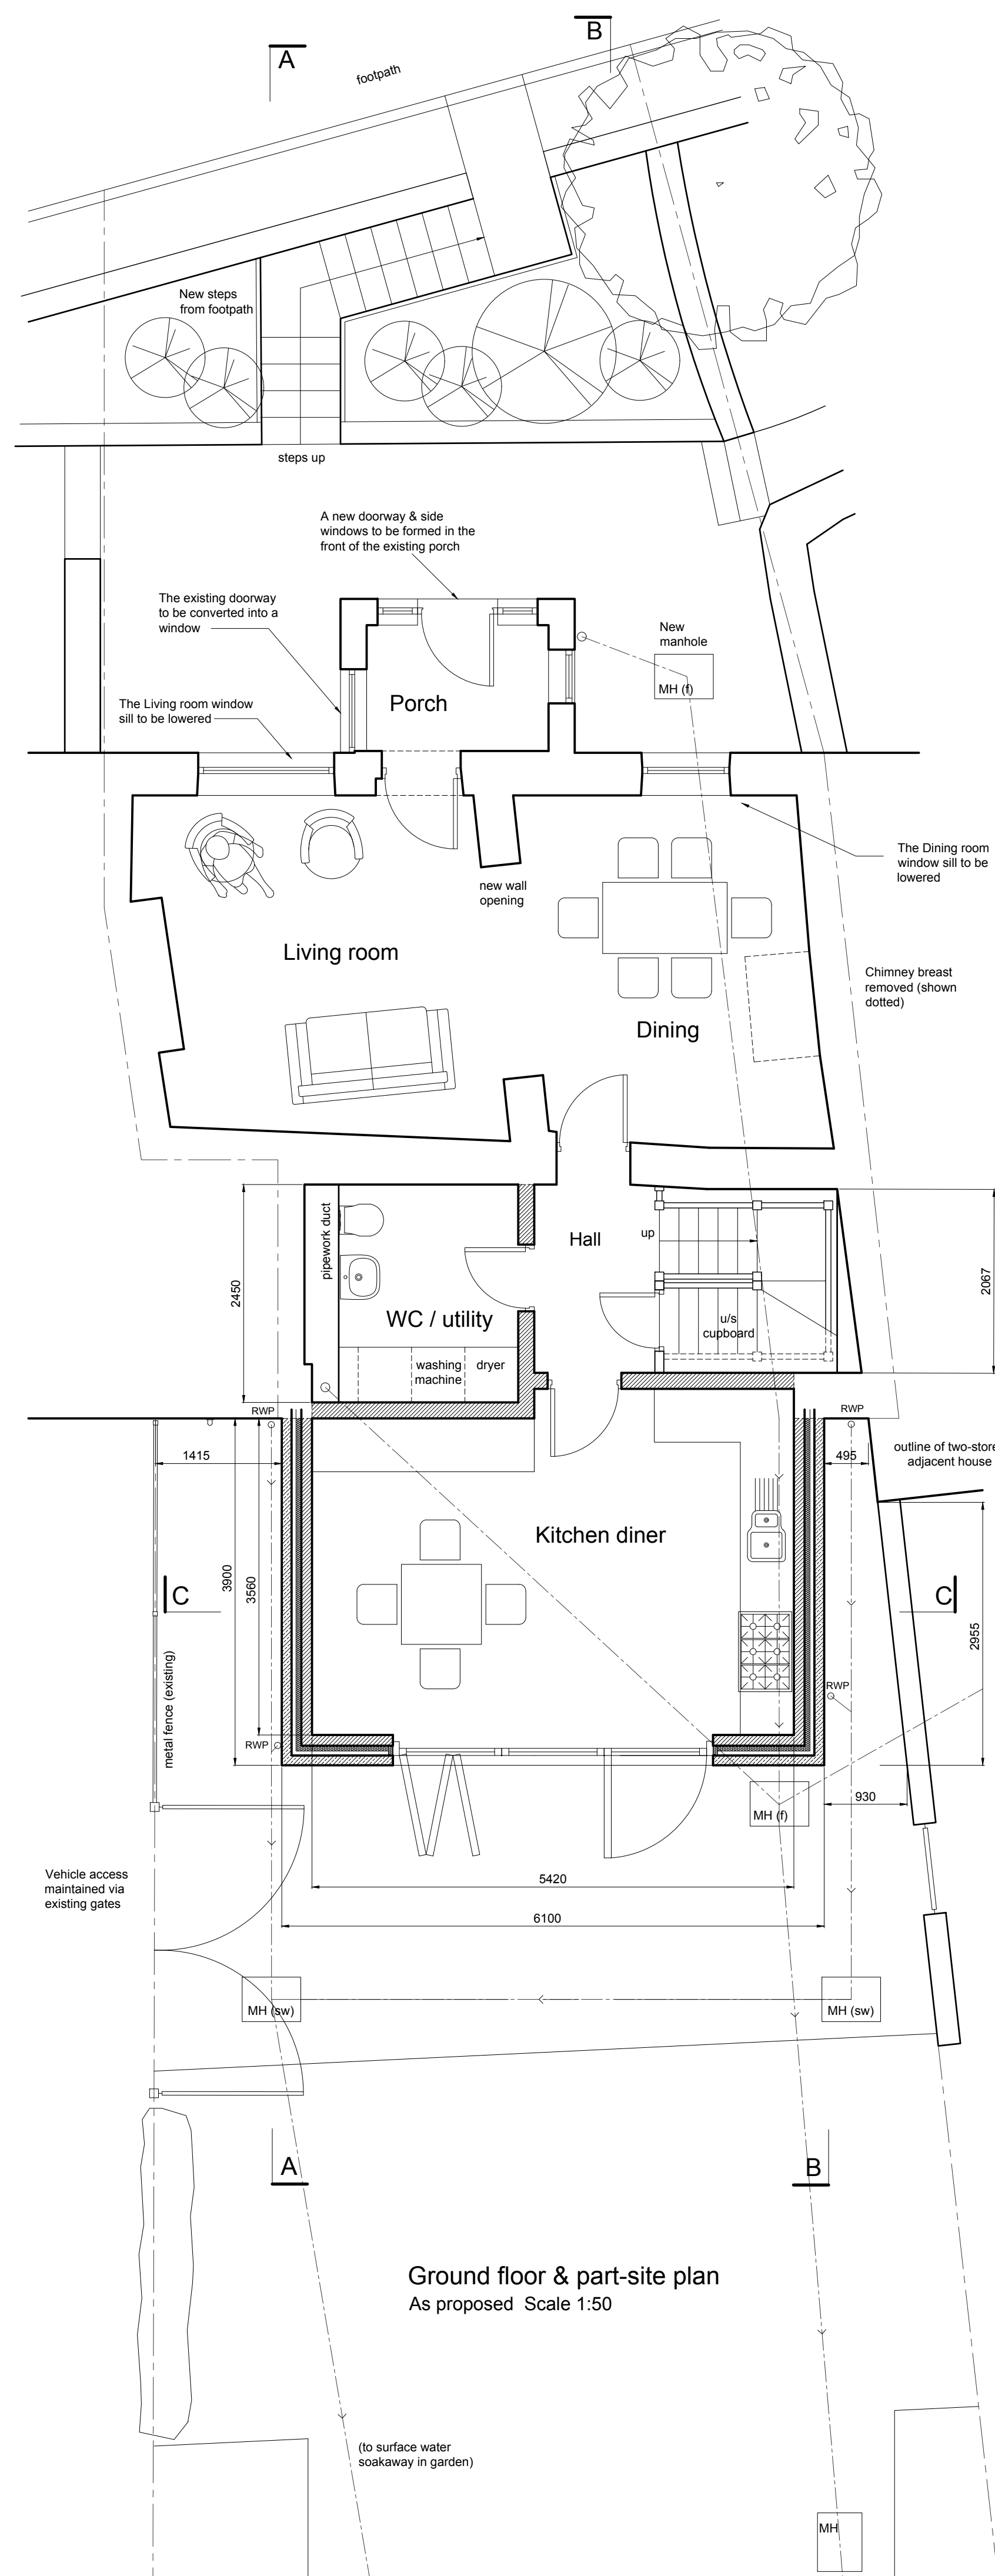

Purpose of issue Householder Planning Application		Rev -	Date 1 Nov 2021
 Alison Grant architect			
01422 847927 www.alisongrantarchitect.co.uk		5 Northfield Hebden Bridge HX7 7NW	
Client: J & H Turner			
Property: 322 Turton Road, Tottington BL8 3QG			
Project: Extension & alterations			
Title: Proposed floor & roof plans			
Drawing: 214 01 12	Revision: -	Scale: 1:50 @A1	Date: Nov 2021