





SIDE ELEVATION

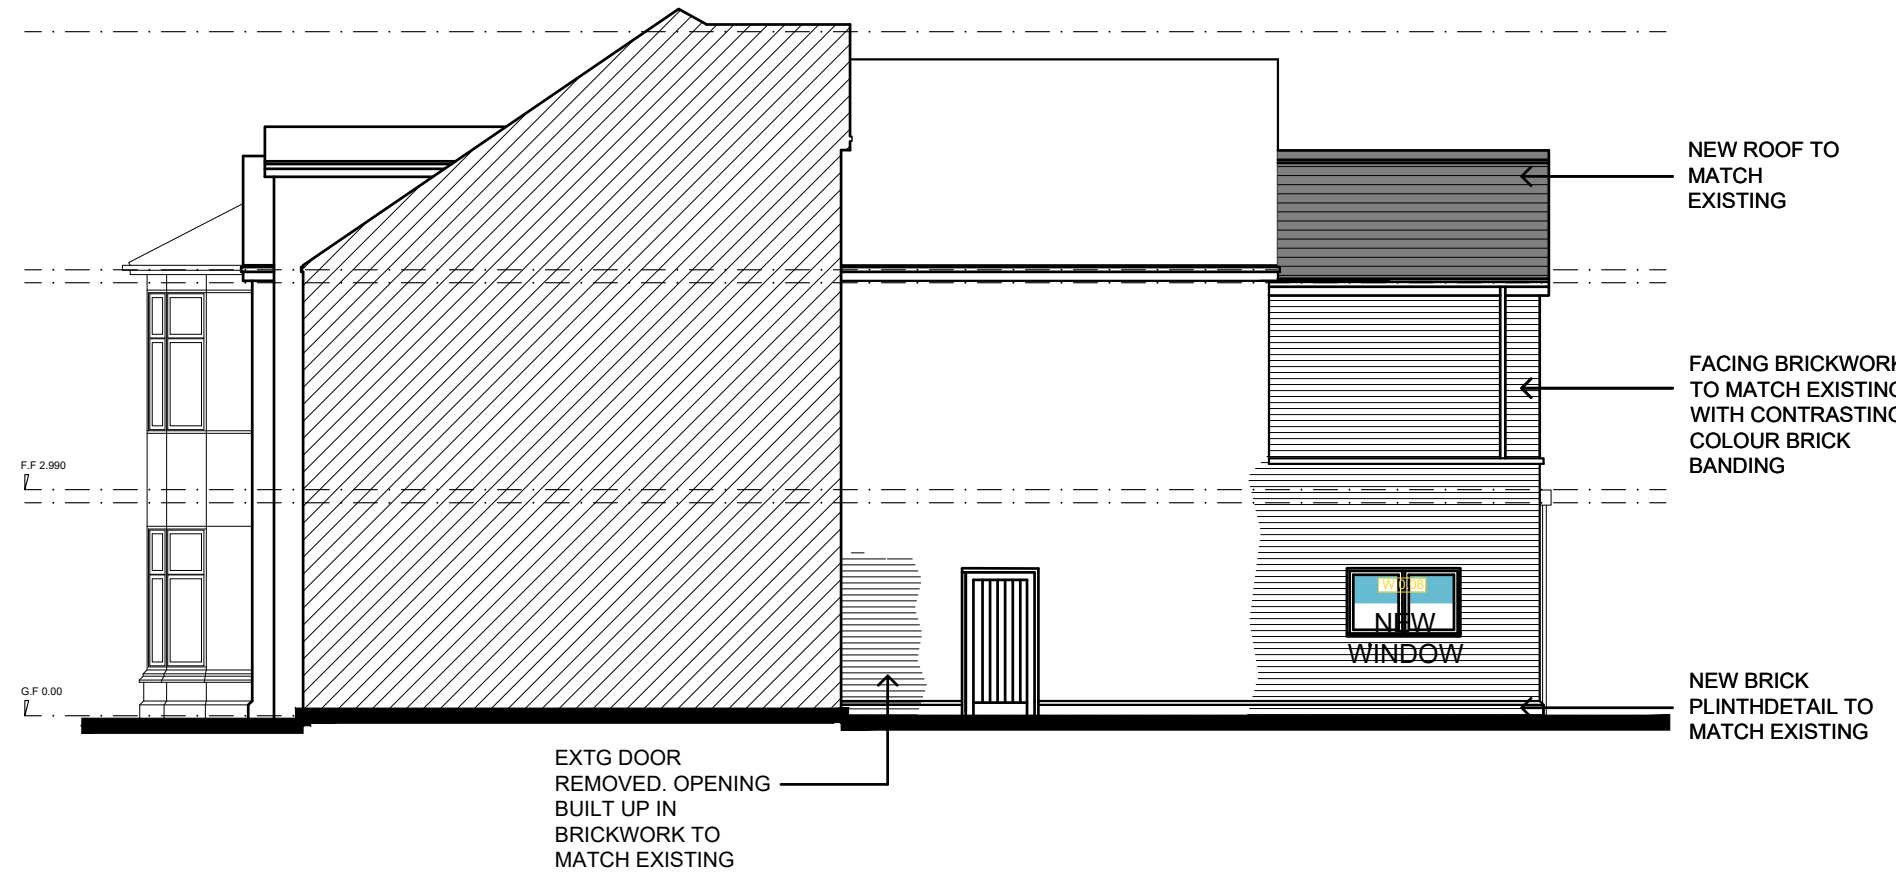

SIDE ELEVATION

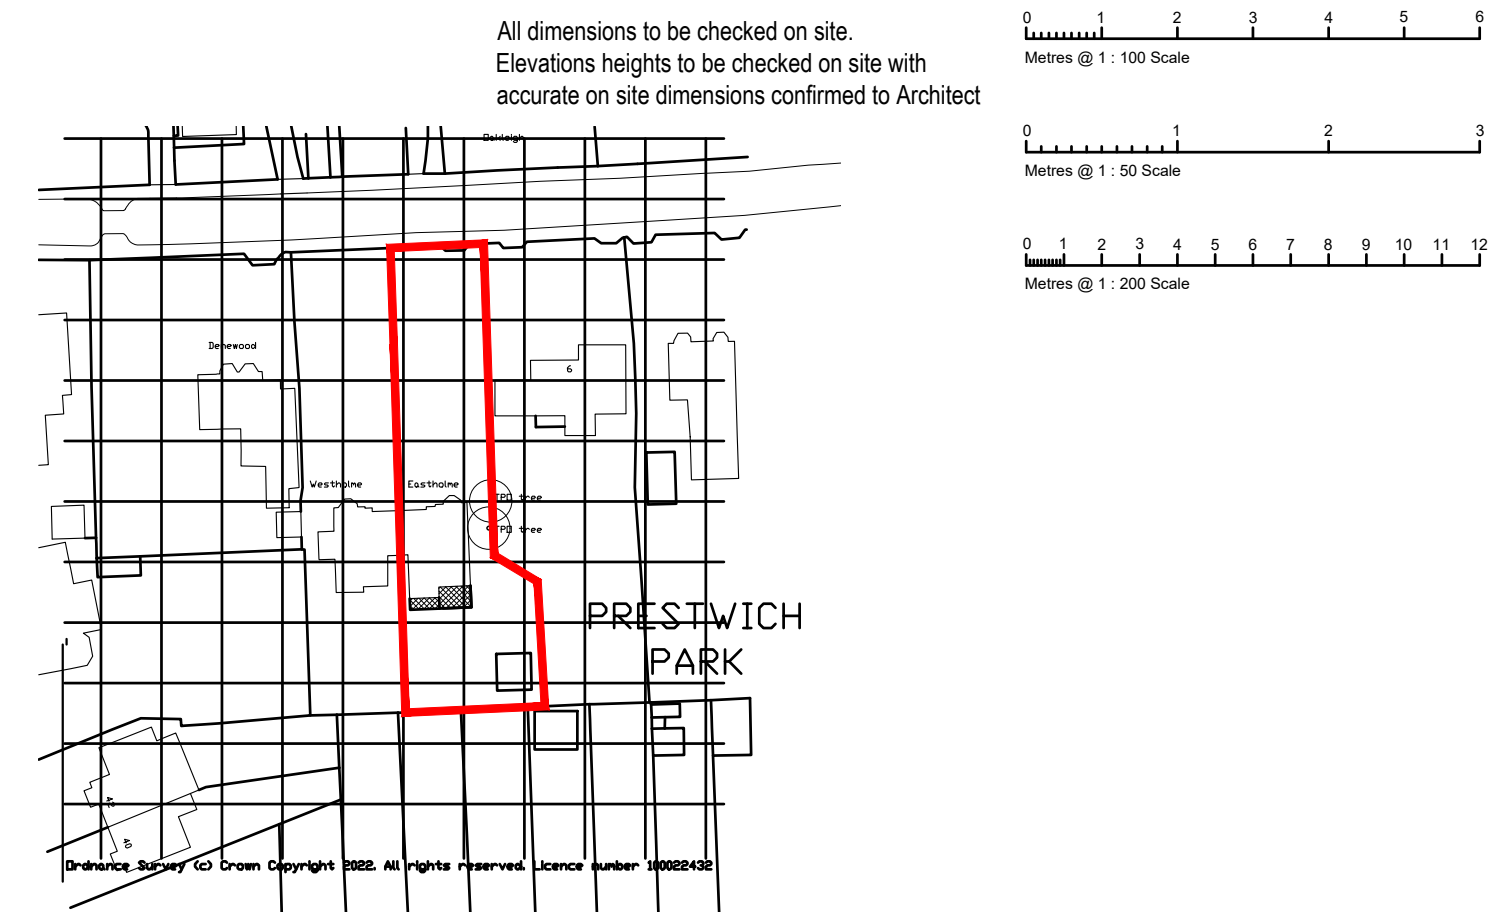


LOCATION PLAN 1 : 1250




FRONT ELEVATION




REAR ELEVATION

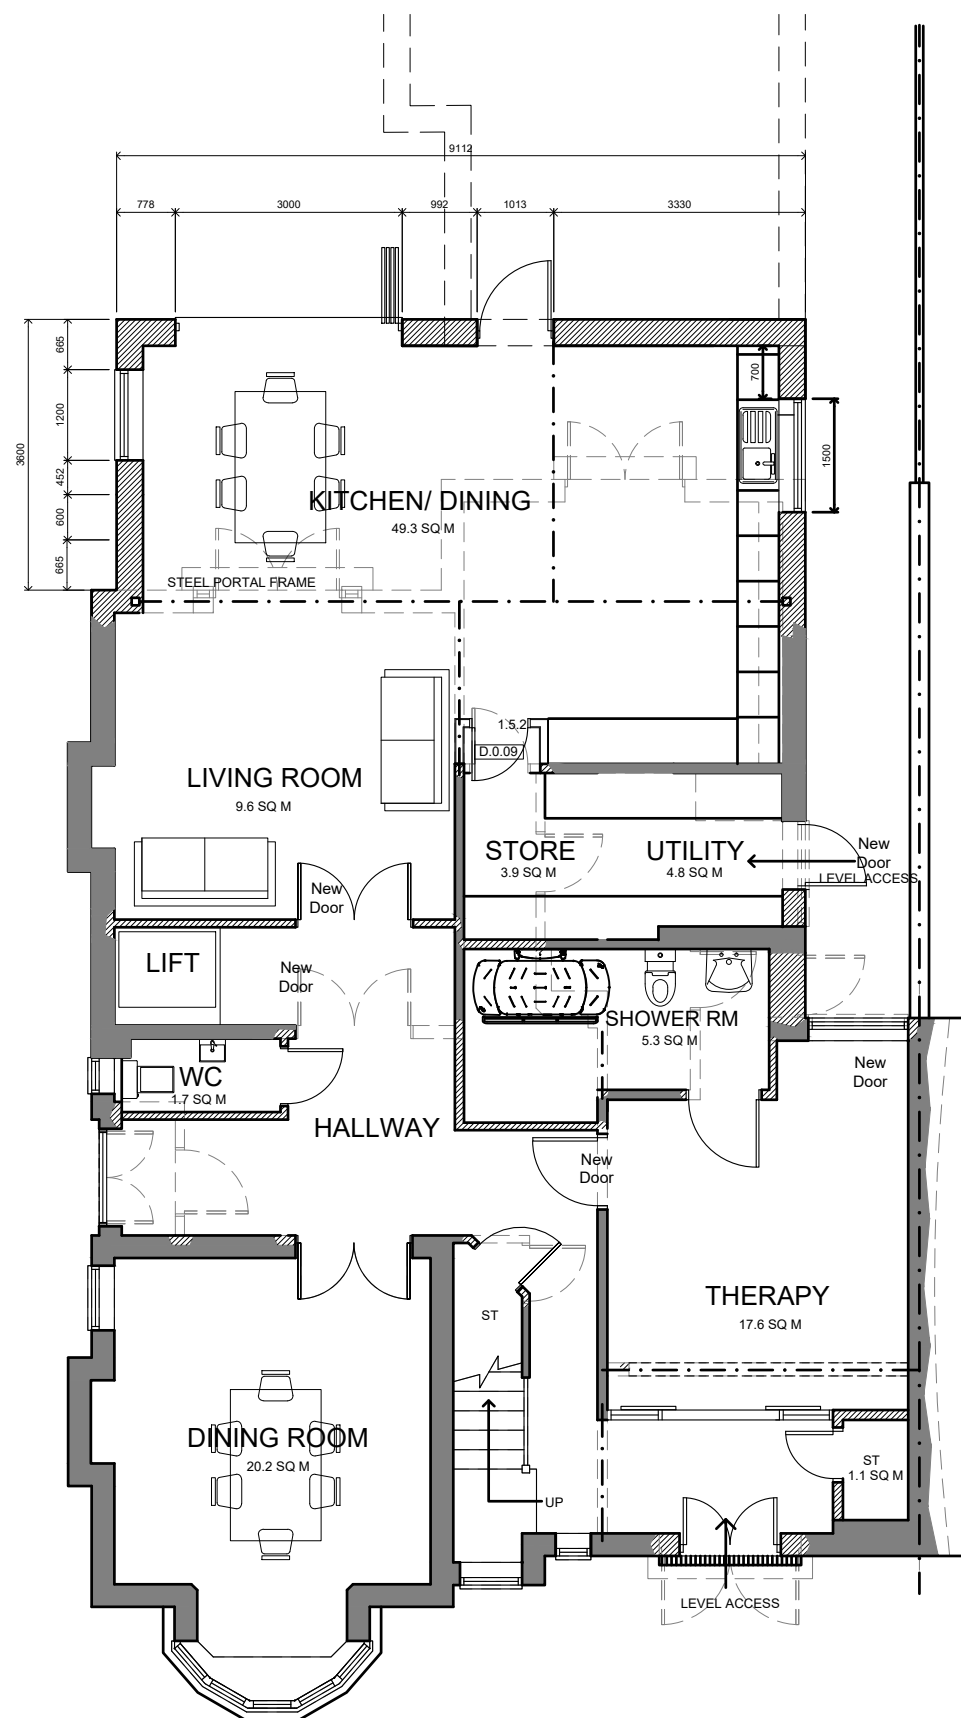


GROUND FLOOR PLAN

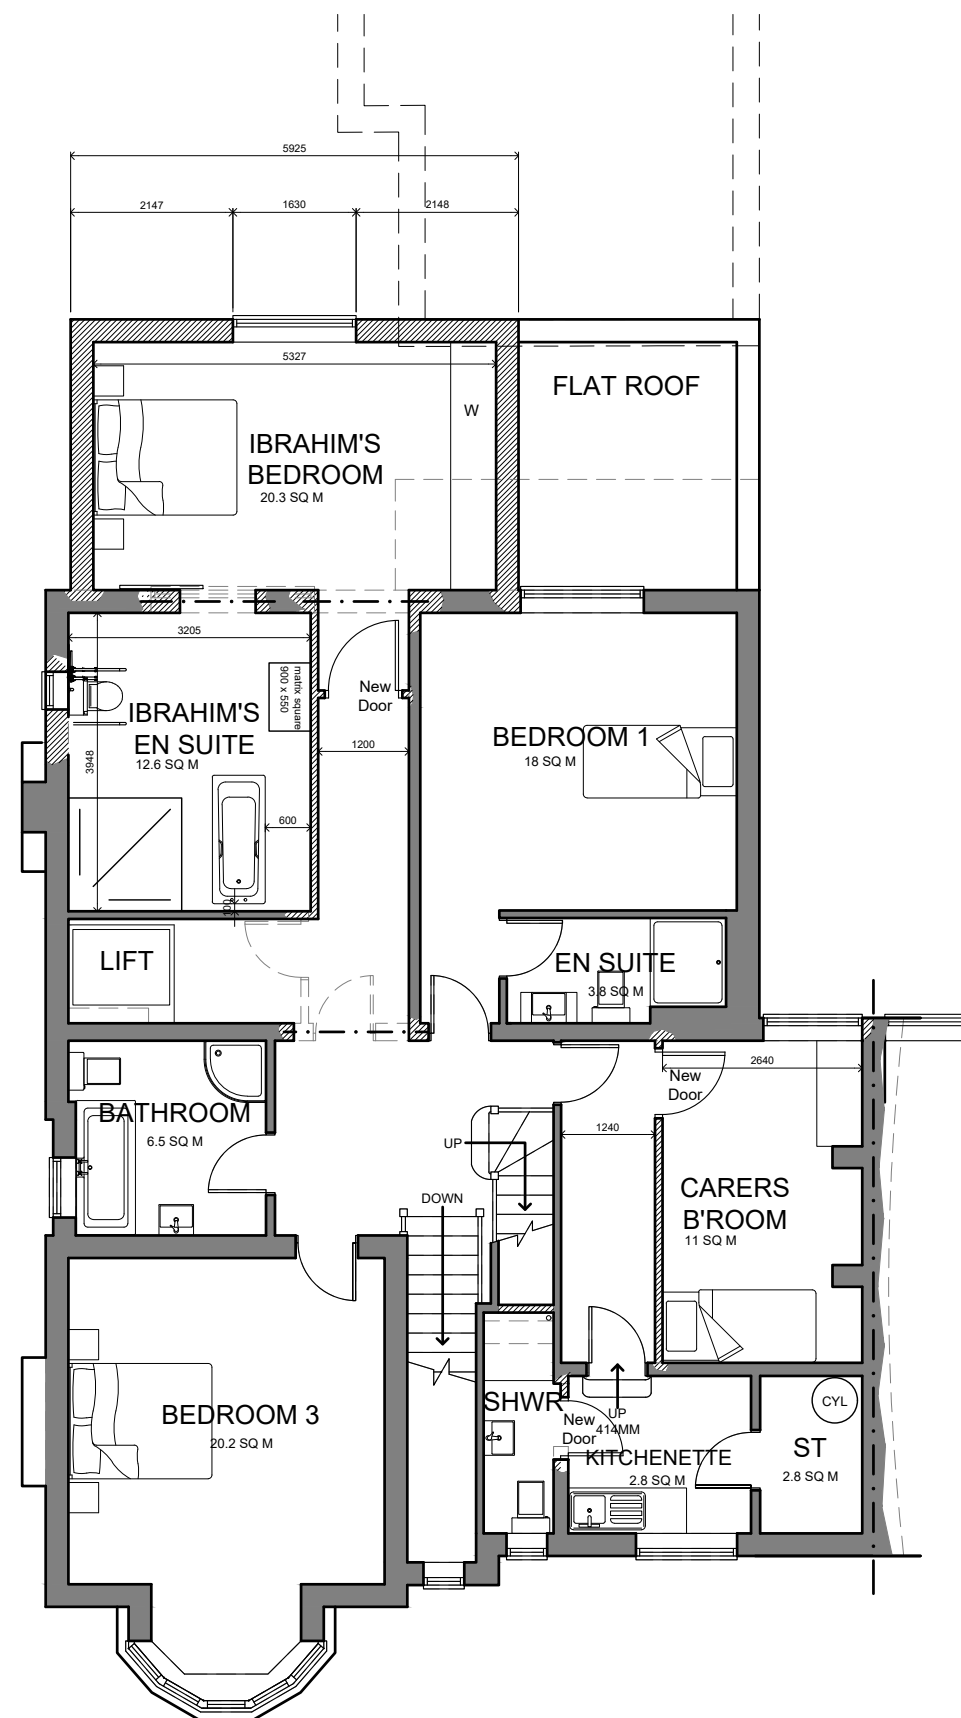

FIRST FLOOR PLAN

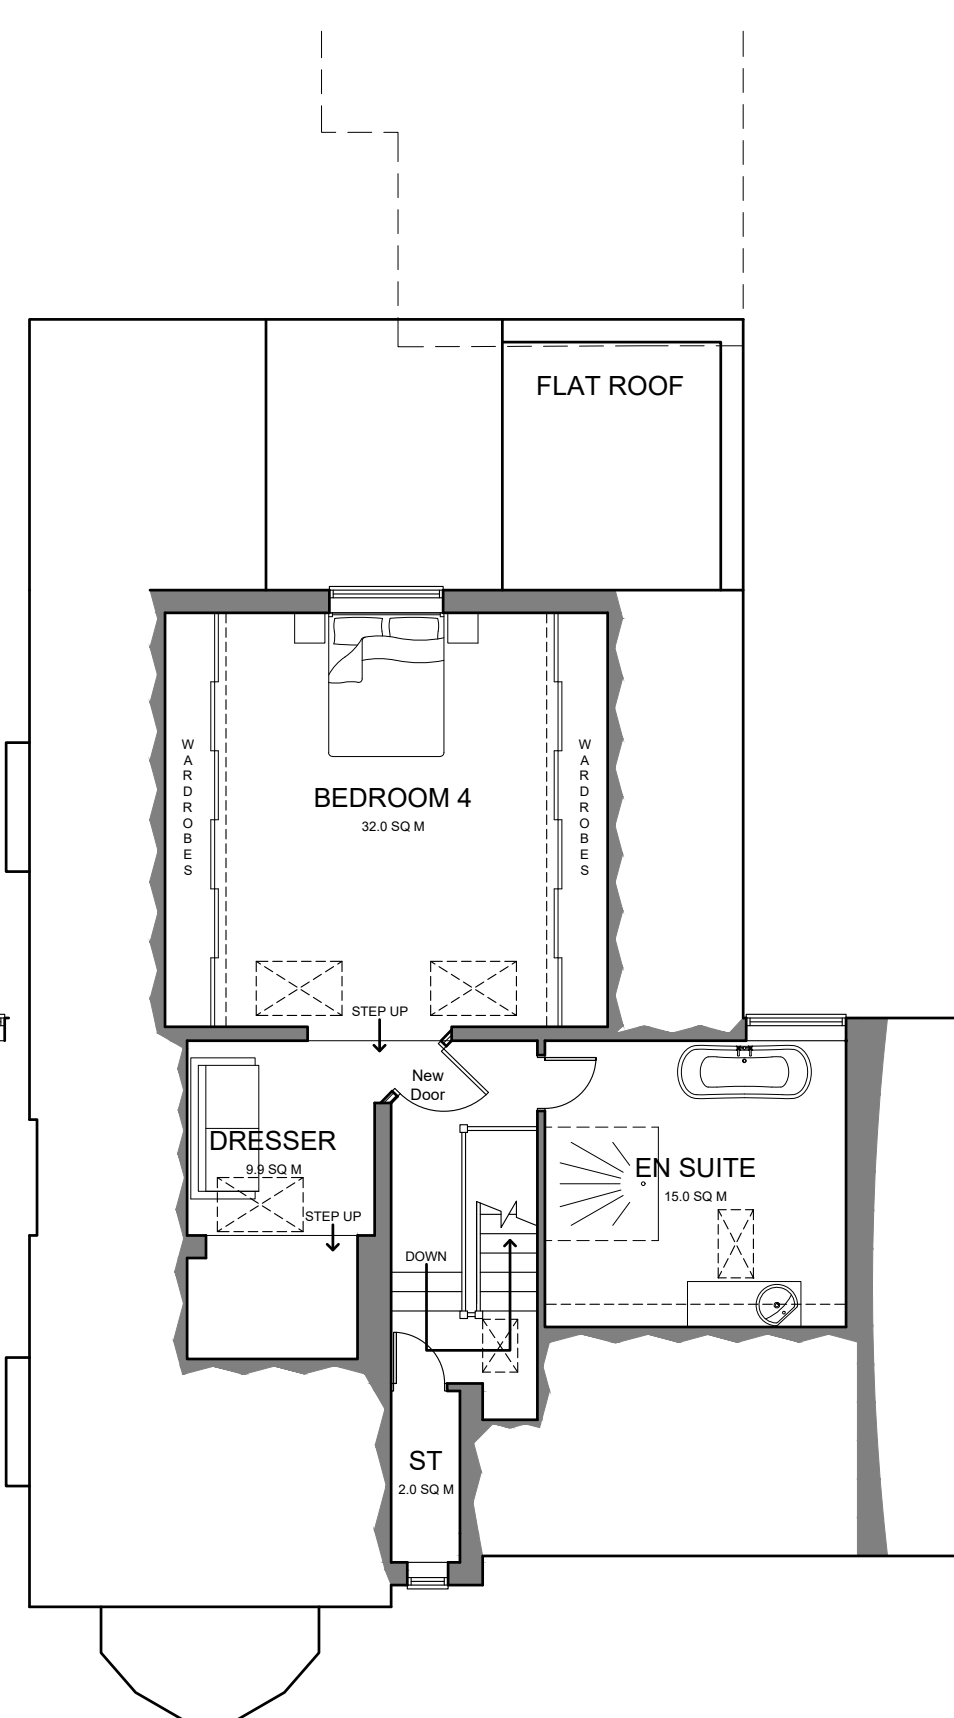

SECOND FLOOR PLAN

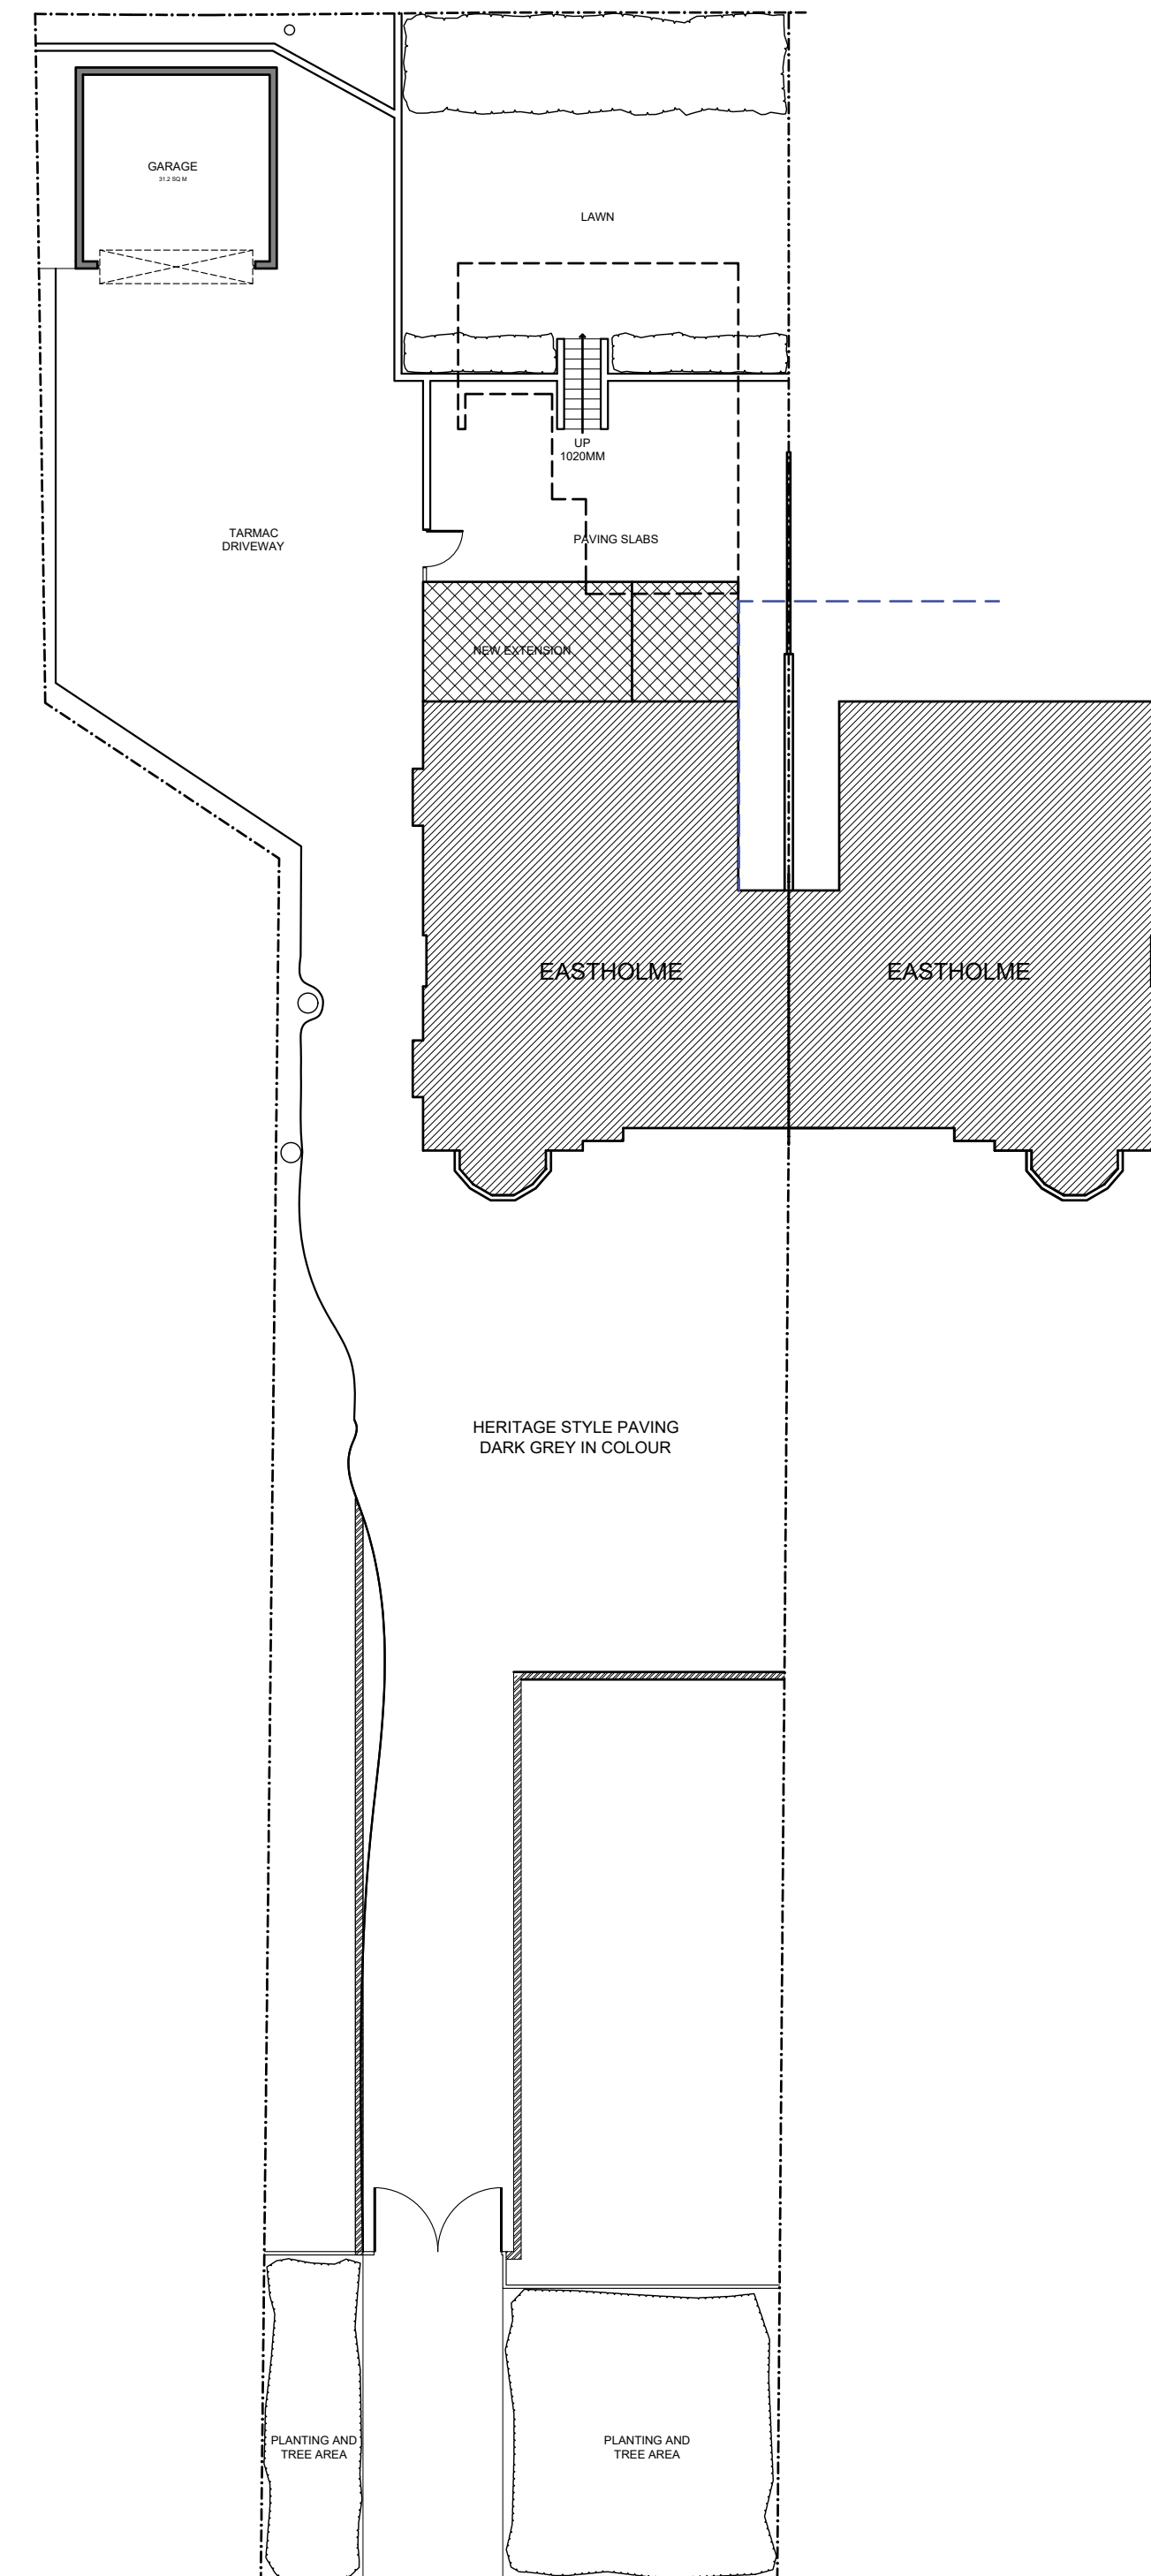

BLOCK PLAN 1 : 200

Do not scale from these drawings.		
The Contractor is responsible for checking all dimensions on site prior to commencement of the works. Any errors are to be reported to Wyvern Partnership LLP as soon as possible.		
Any construction work carried out prior to receiving all necessary approvals for Planning and/or Building Regulations is entirely at the client's / householders' risk.		
All building work is to be completed to the satisfaction of the Local Authority Building Control Officer and in accordance with current Building Regulations and as such, additional unforeseen building works may be required on site.		
The Contractor shall inspect all adjoining properties - when applicable - which may be affected by the works prior to commencement and must report any defects to the owner.		
The Contractor shall be entirely responsible for the security, strength and stability of the building during the course of the works.		
Drawings produced for the purpose of obtaining Building Regulation Approval do not constitute full working drawings.		
Drawings produced for Accommodation and Suitability Reports are to be used to assess the suitability of a property to meet the needs of a client and no other purpose. All proposals are subject to a detailed survey and Local Planning Authority approval.		
All drawings are the copyright of Wyvern Partnership LLP. This drawing may not be copied by any third parties without prior permission.		
Ordnance Survey maps reproduced with the sanction of the Controller of HM Stationery Office, Crown Copyright reserved.		
Rev	Notes	Date
E	Elevations updated	04/01/2023
D	Layout updated to reflect design changes as detailed	18/10/2023
C	Side elevation added, new door added	14/09/2022
B	Adjustments to internal layout and entrance	19/08/2022
A	F.F layout amended, Bi fold doors to GF and window enlarged	01/07/2022
Gross Internal Floor Area: Ground Floor = 130 sq m (Excluding Garage) First Floor = 123 sq m Second floor = 71.2sq m		
Partnership LLP Wyvern		
HEAD OFFICE: Wyvern Partnership LLP 10 Long Street, Deventer, Wiltshire, SN10 1NL T: 01380 723532		
CHESHIRE OFFICE: Wyvern Partnership LLP 101 The Courtyard, Railway Green Business Centre Crewe, Cheshire, CW2 5PR T: 01270 872122 E: alan@wyvernpartnership.co.uk		
Client: JMW SOLICITORS LLP		
Project: EASTHOLME ST ANNS ROAD PRESTWICH MANCHESTER M25 9LD		
Drawing: SCHEME PROPOSAL OPTION 1		
Project No.	Dwg No.	Drawn By
14906A	03E	GL
Date	Scale	
MARCH 2022	1 : 100 @ A1	
Wyvern Partnership LLP is a limited liability partnership registered in England and Wales with registered number 06420302. The firm partner is used to refer to a member of the Wyvern Partnership LLP. The registered office is located at: 10 Long Street, Deventer, Wiltshire, SN10 1NL. Partners: Thomas M Withers, Steven B Woodley, Alan A Wilberley		