



21 Philips Drive :- New Extension Works


Note: Existing structure, Walls, Foundations to be checked and verified for viability for new 2nd storey by S.Engineer, prior to works being undertaken.

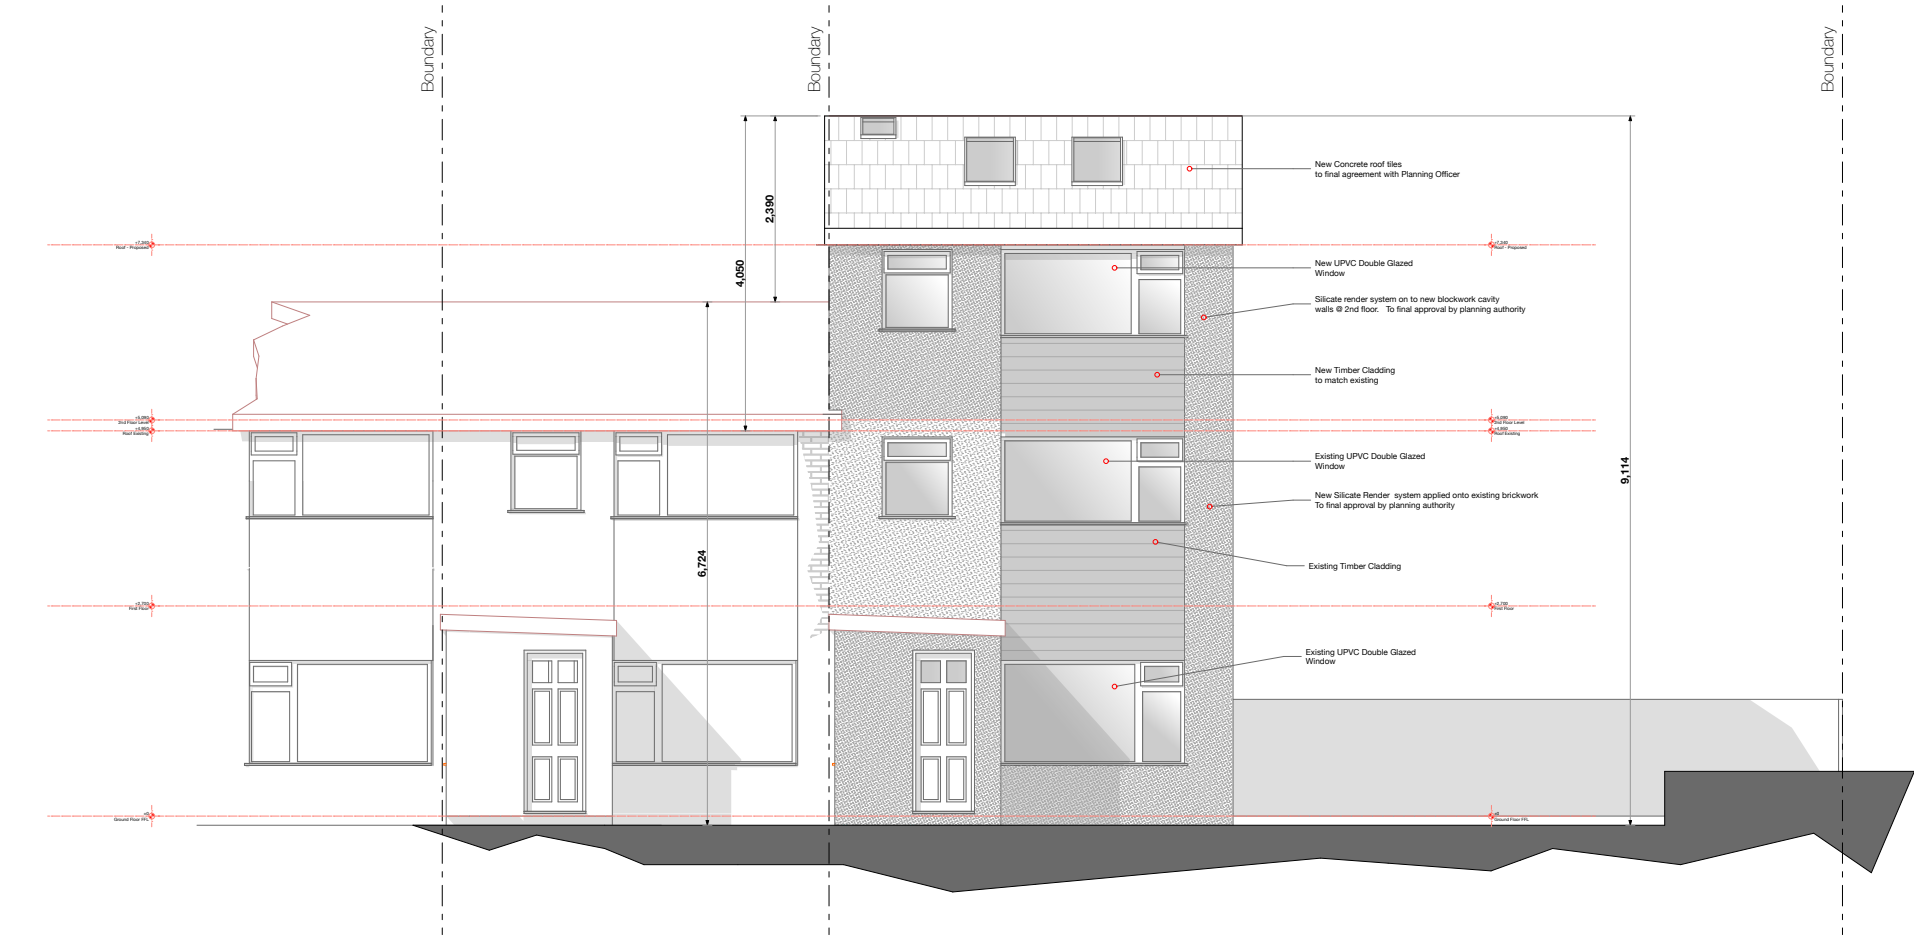


Proposed Front Elevation
scale 1:100 @ A1

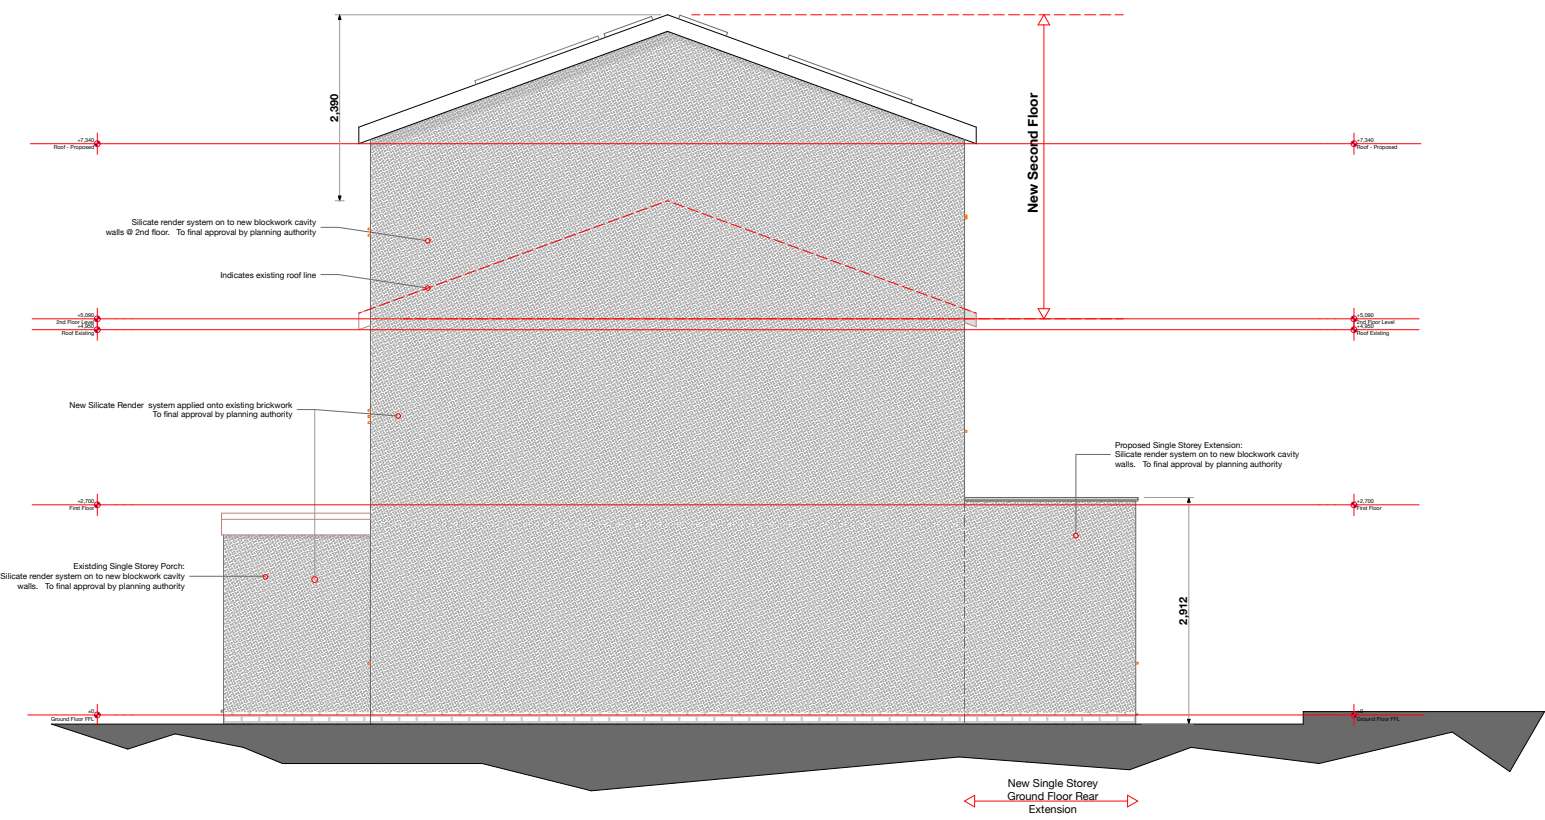


Proposed Side Elevation
scale 1:100 @ A1

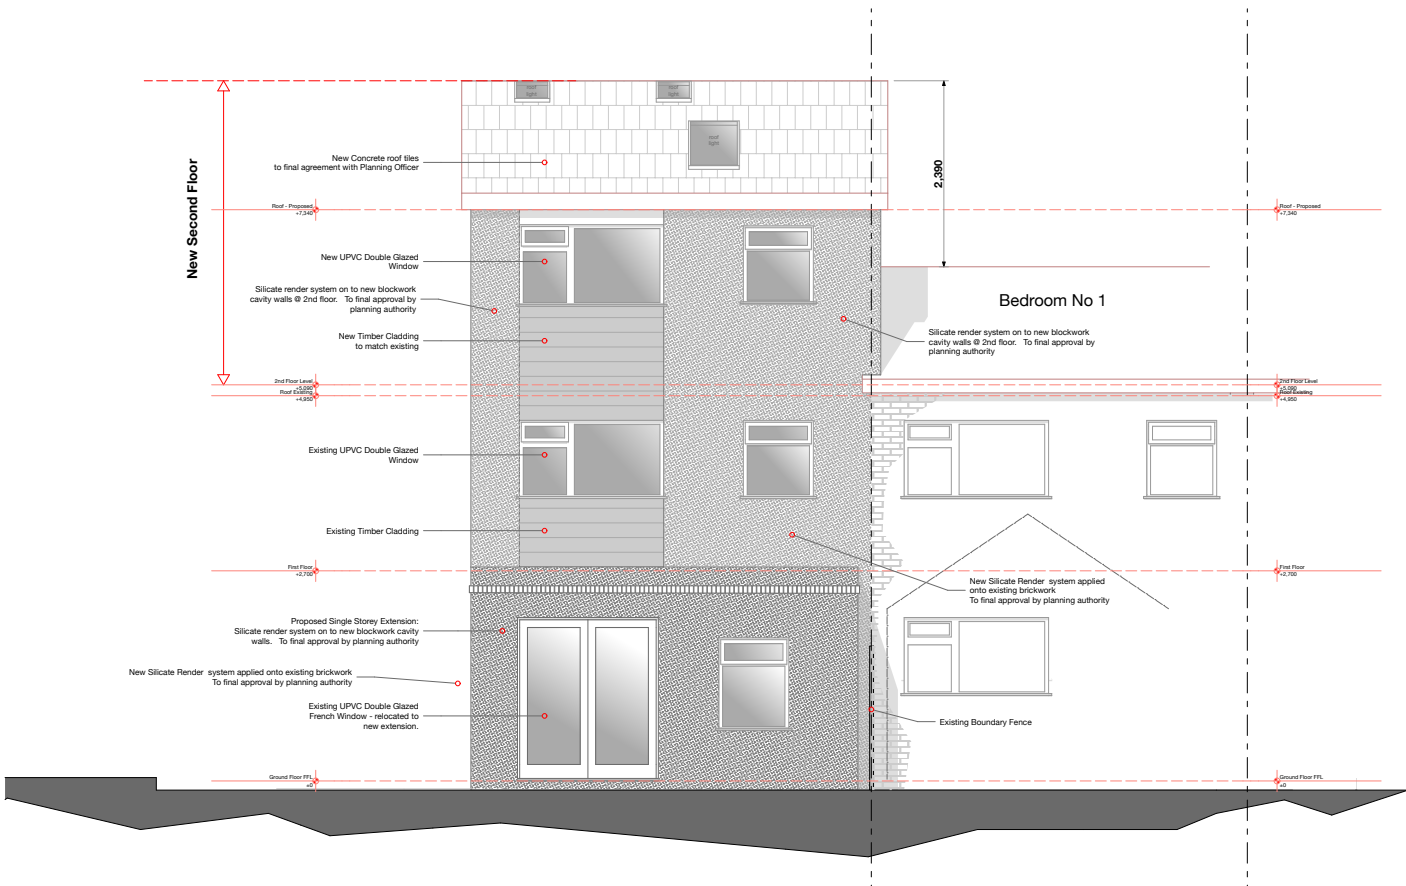


Proposed Rear Elevation
scale 1:100 @ A1

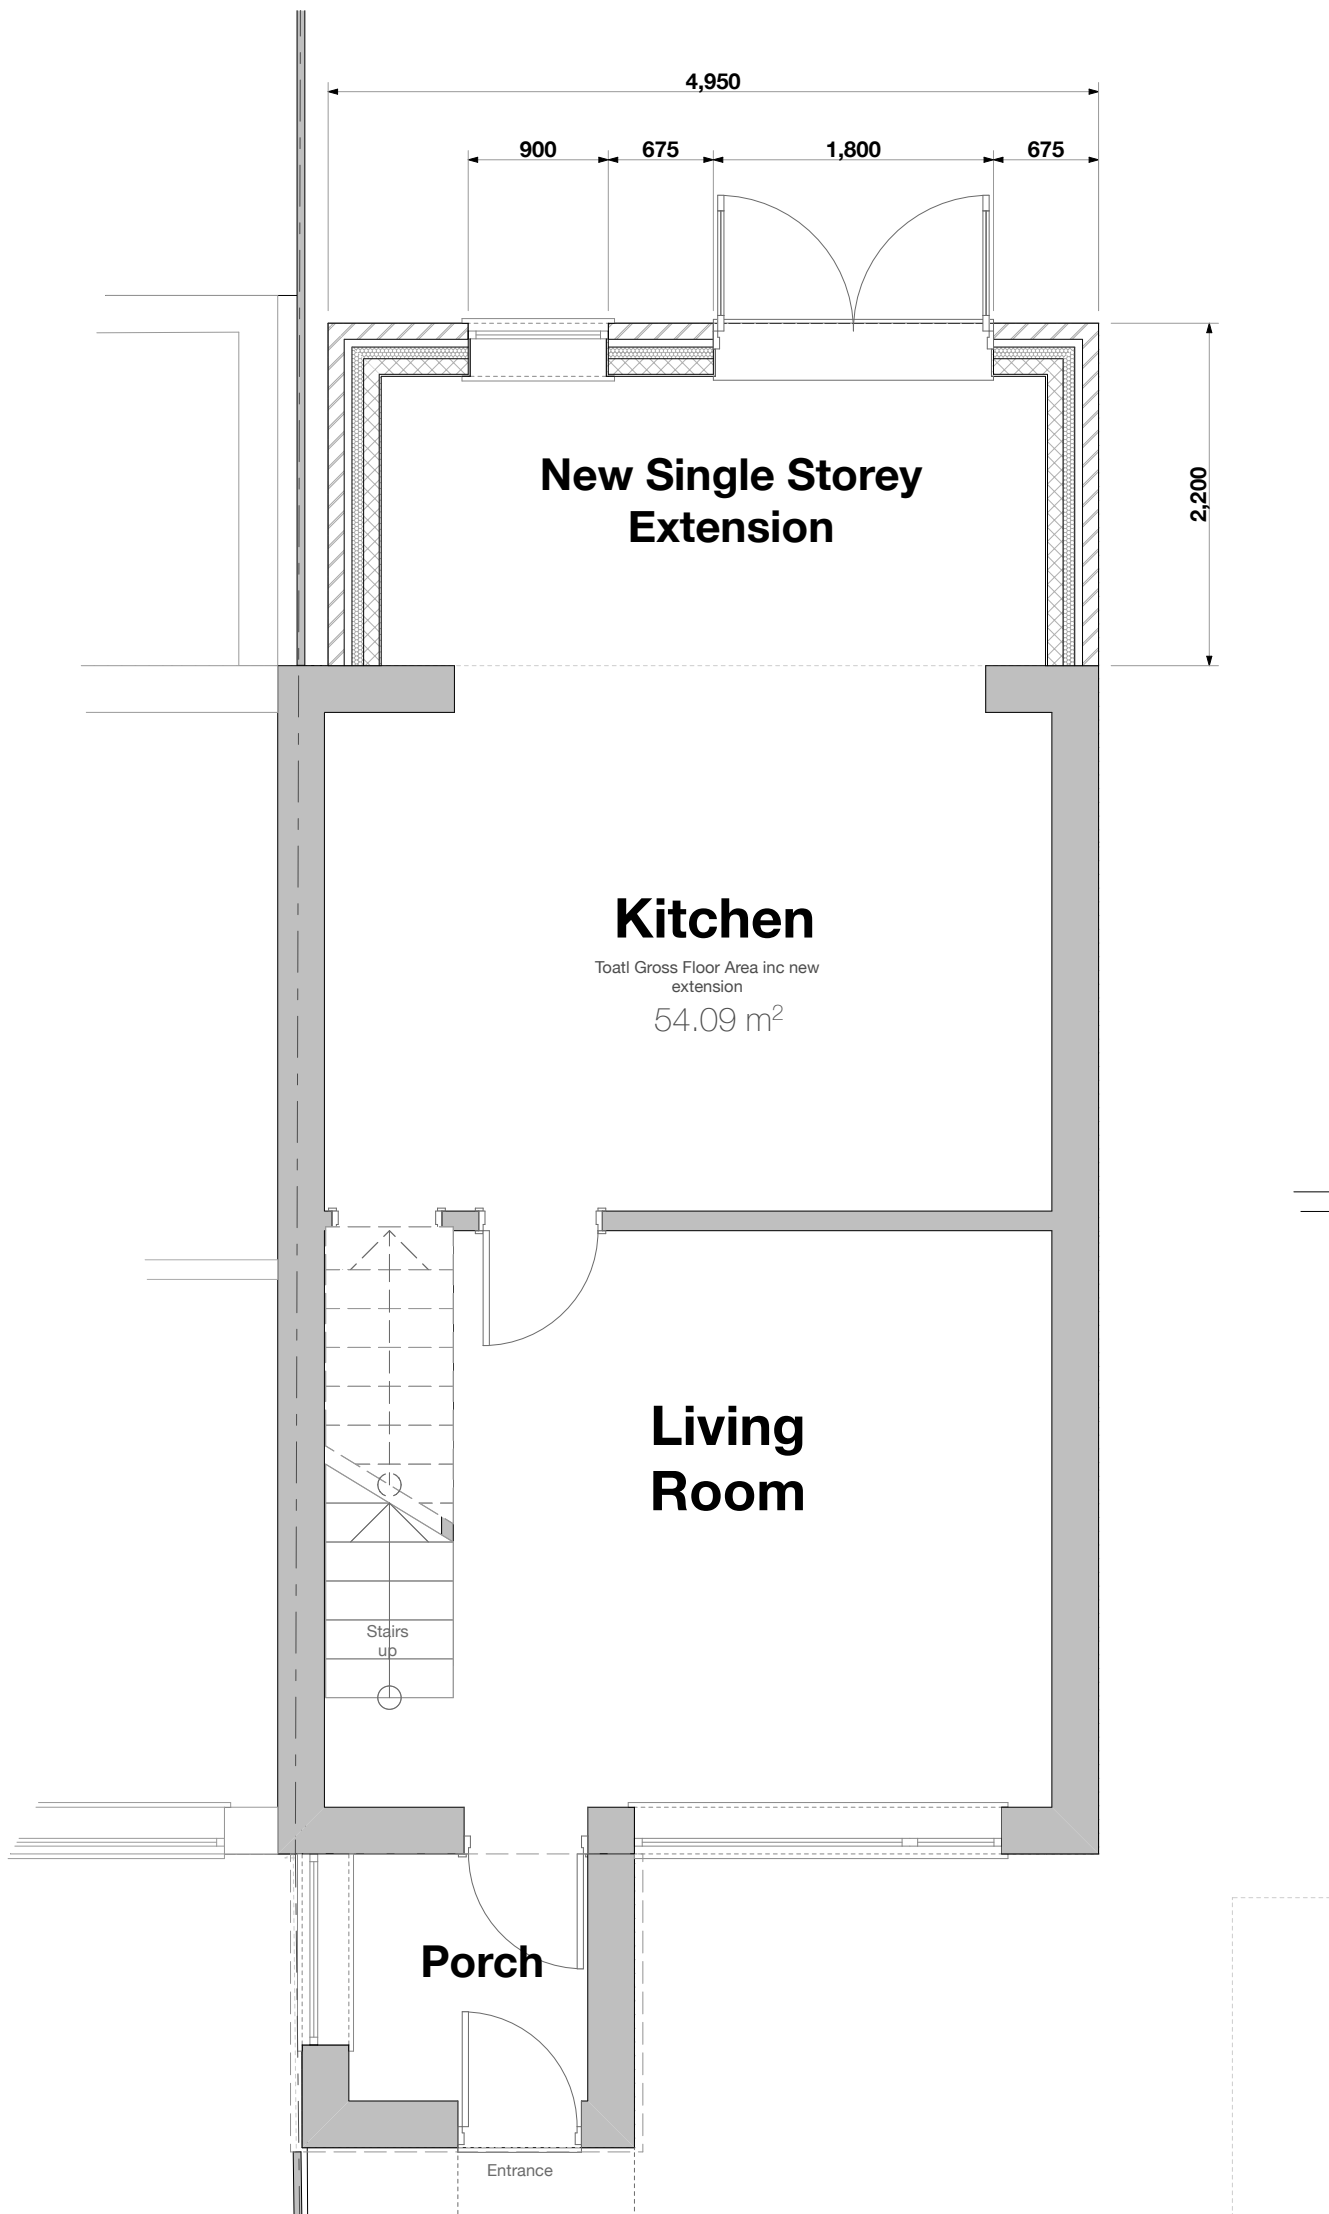


Proposed Ground Floor Layout:
scale 1:50 @ A1

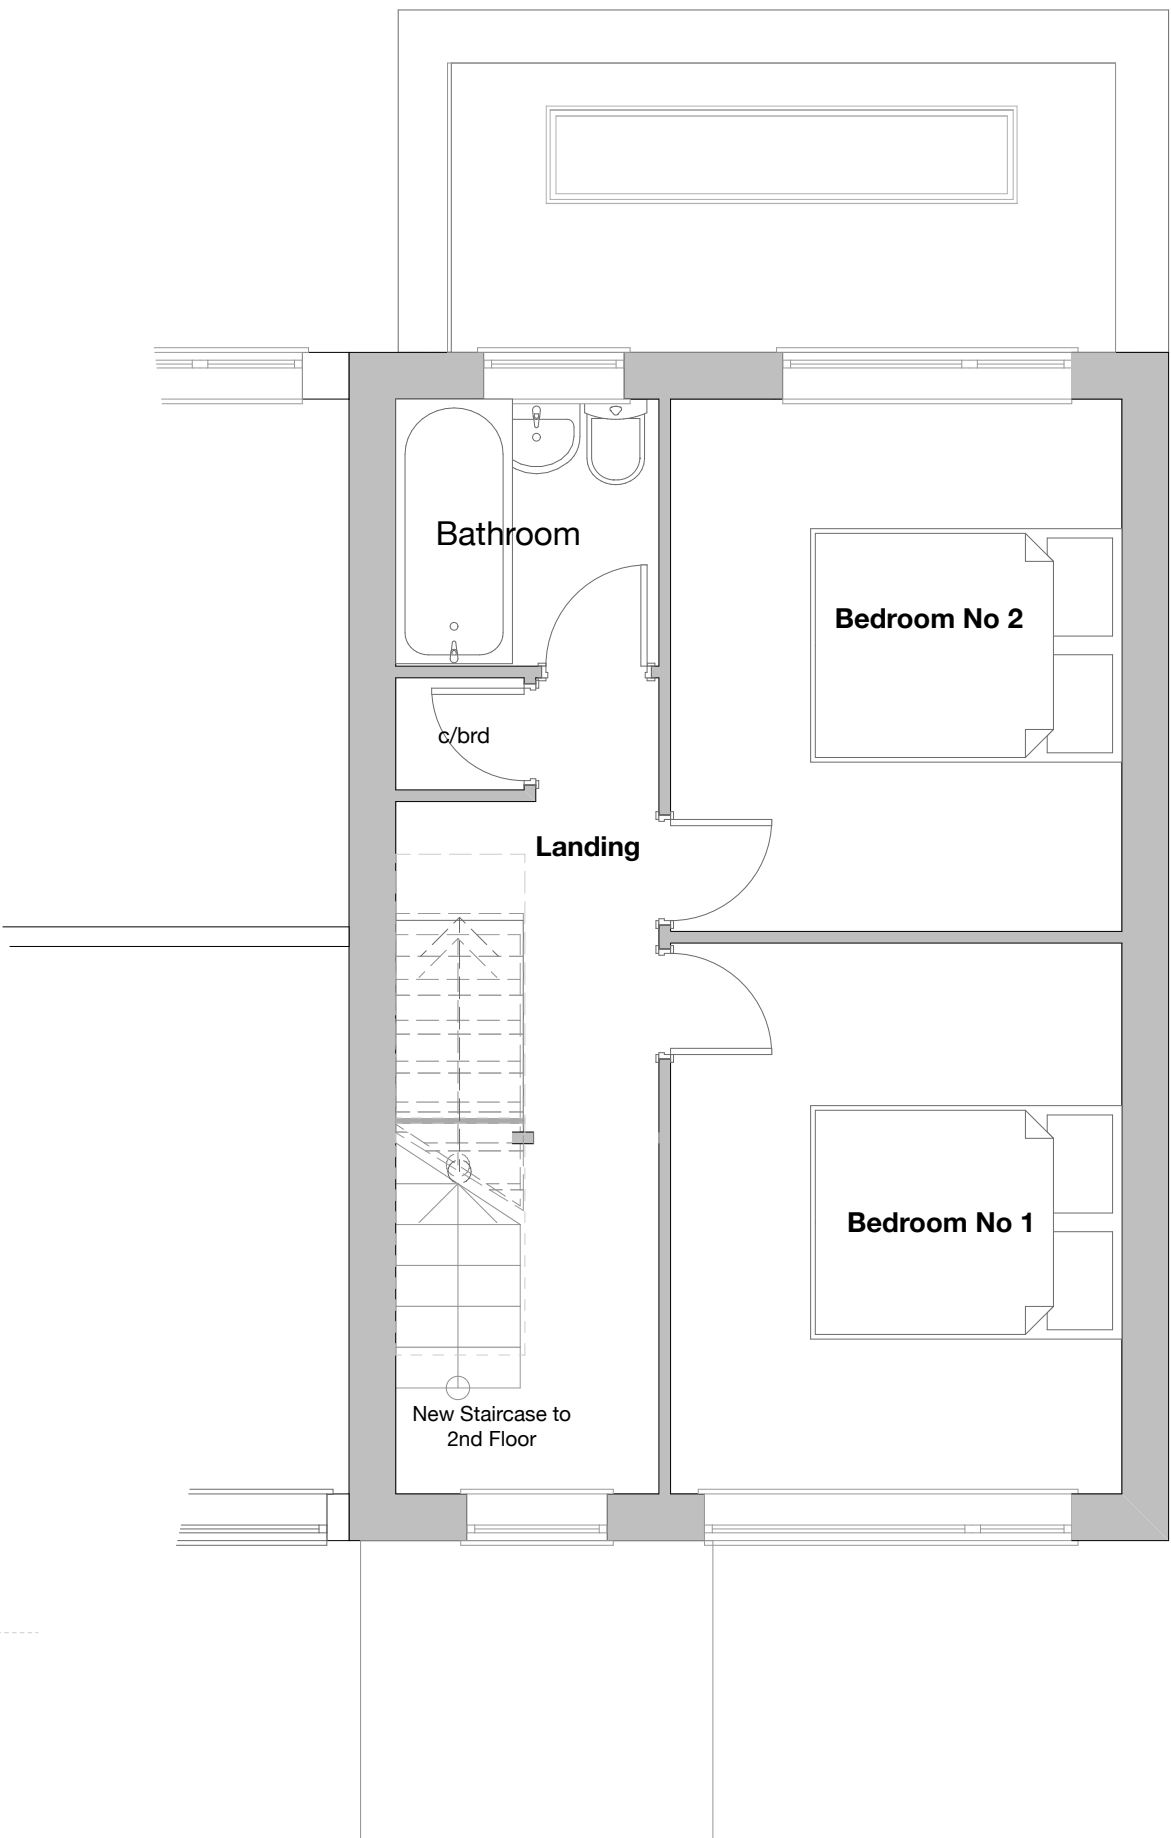

Proposed First Floor Layout:
scale 1:50 @ A1

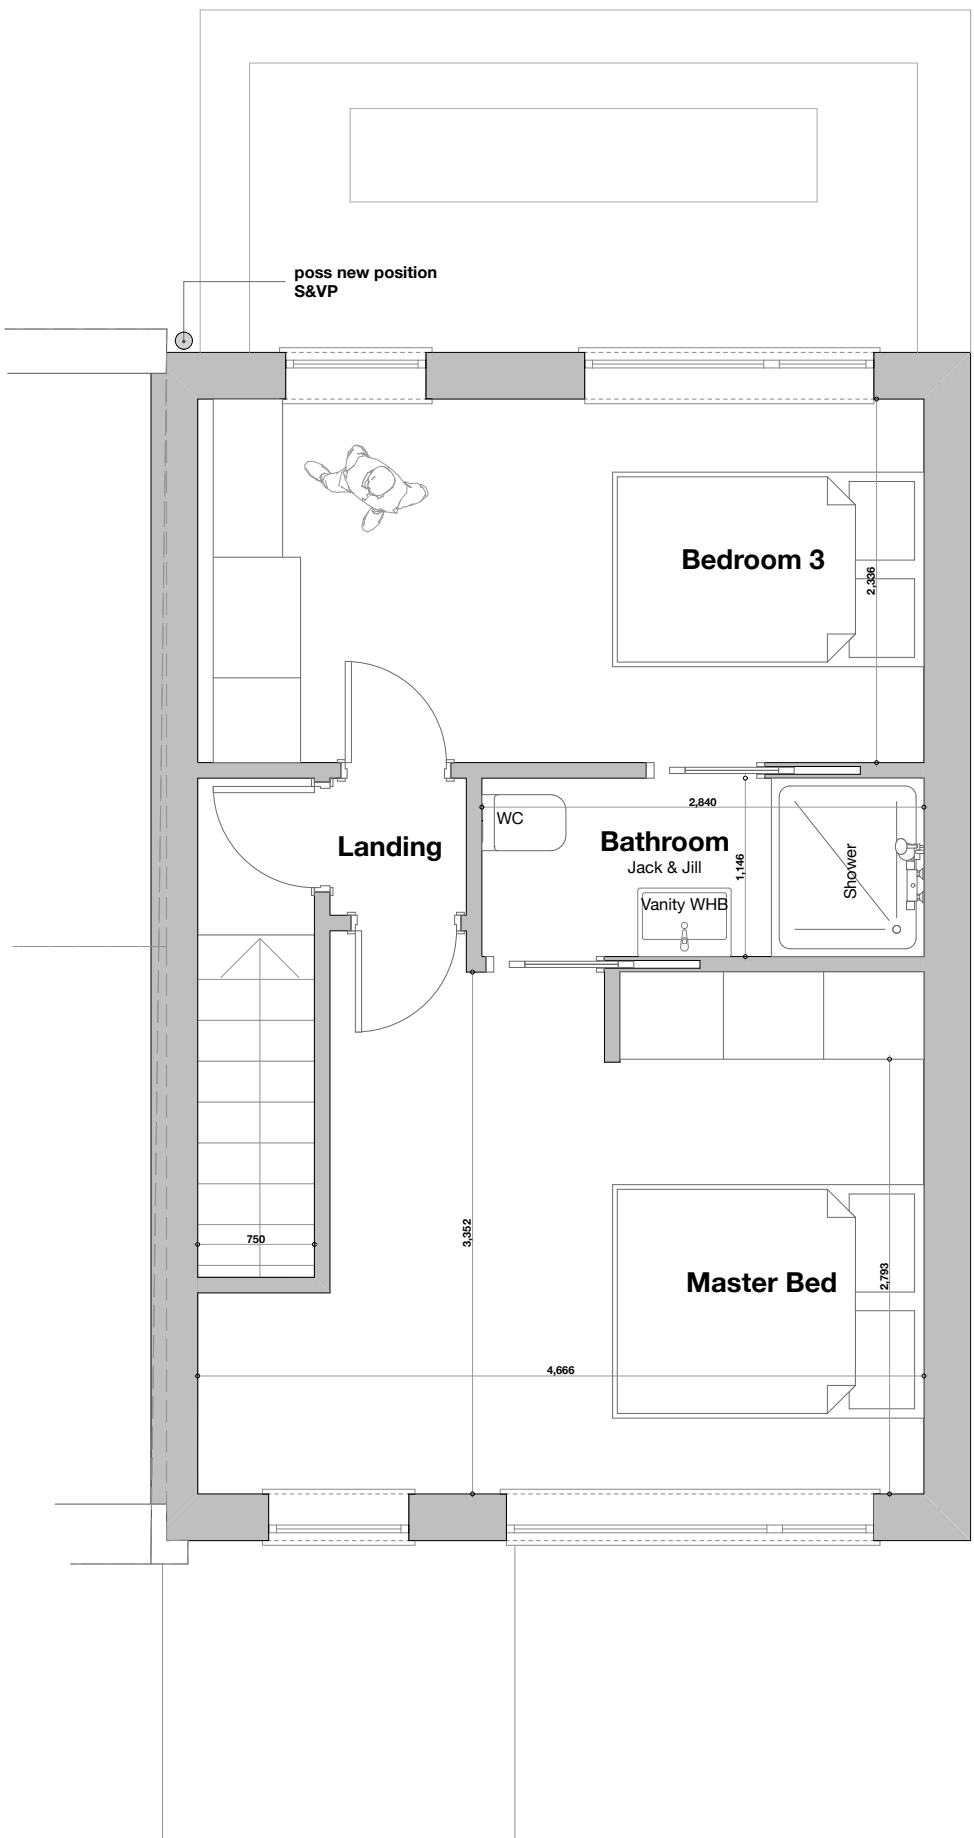

Proposed Second Floor Layout:
scale 1:50 @ A1

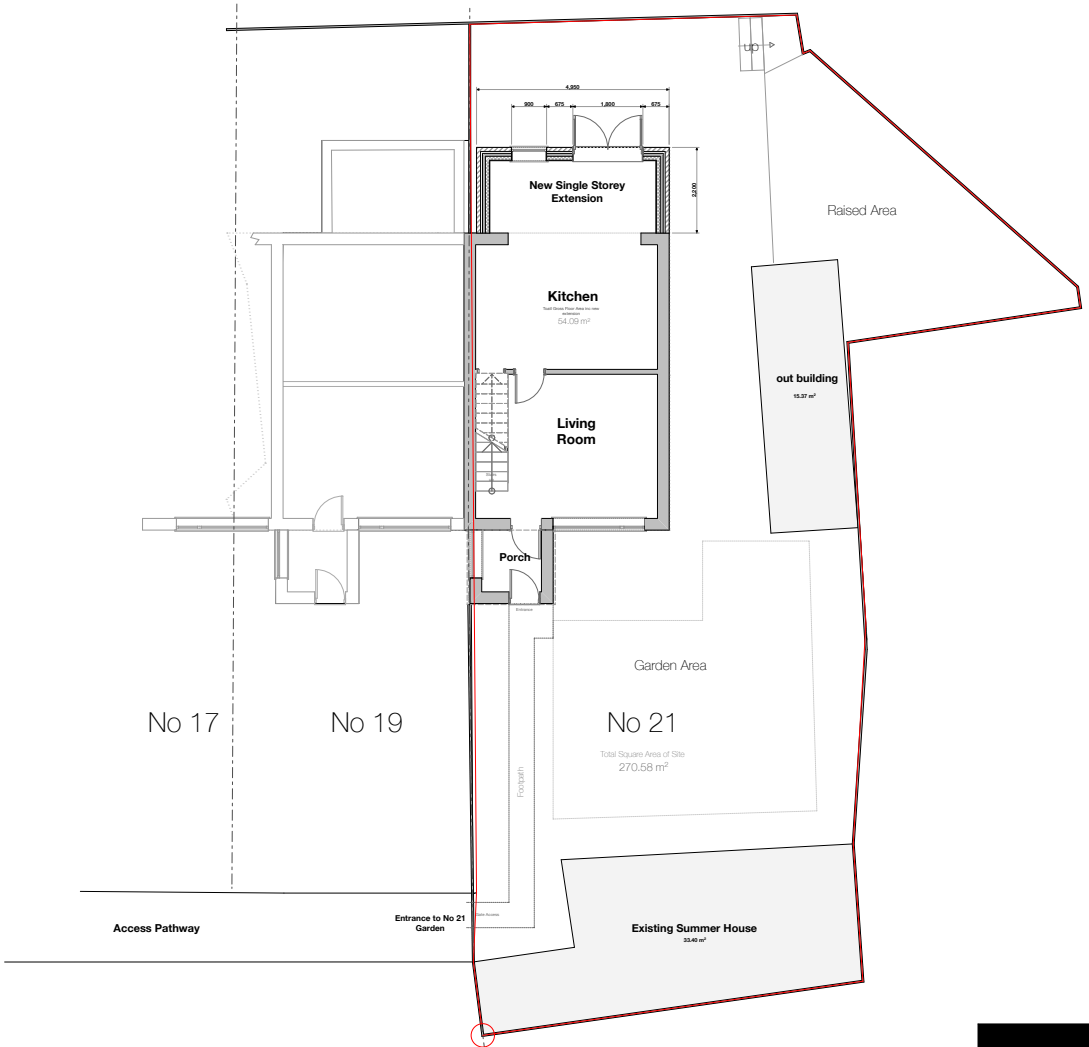

Proposed Site Layout Plan
scale 1:200 @ A1

DESIGN

A1

greentop
old mount road
marsden
HD7 6NN
T: 07545 696911
E: design.email@mac.com

Client
Mr Lee Hoppley
Job Title
New 2nd Floor & Rear Extension Works
Site Address
21 Philips Park Whitefield Manchester M45 7PY

Drawing Name
Proposed General Arrangements & Elevations

Drawing Status
Planning Stage

Issue Date: 12.02.23 by : D Hobson

Drawing Scale
as indicated

Layout ID
01P.002

Status
Revision

Construction Risks
Maintenance/repairing Risks
Demolition/adaptation Risks

Safety Health and Environmental Information Box

Notes

####

In addition to the hazards/risks normally associated with the types of work detailed on this drawing take note of the above. It is assumed that all works on this drawing will be carried out by a competent contractor working, where appropriate, to an appropriate method statement.

Architecture:Interiors:Project Management.