


Do not scale from this drawing. All dimentions to be checked on site prior to manufacture and construction. This drawing is the property of Harrison Ince Holdings Limited and should not be reproduced without permission.
All discrepancies to be brought to the attention of the architect immediately.
this drawing is to be read in conjunction with the specification / bill of quantities and related drawings

Revision History

REV	Description	Date	Drawn by
-----	-------------	------	----------

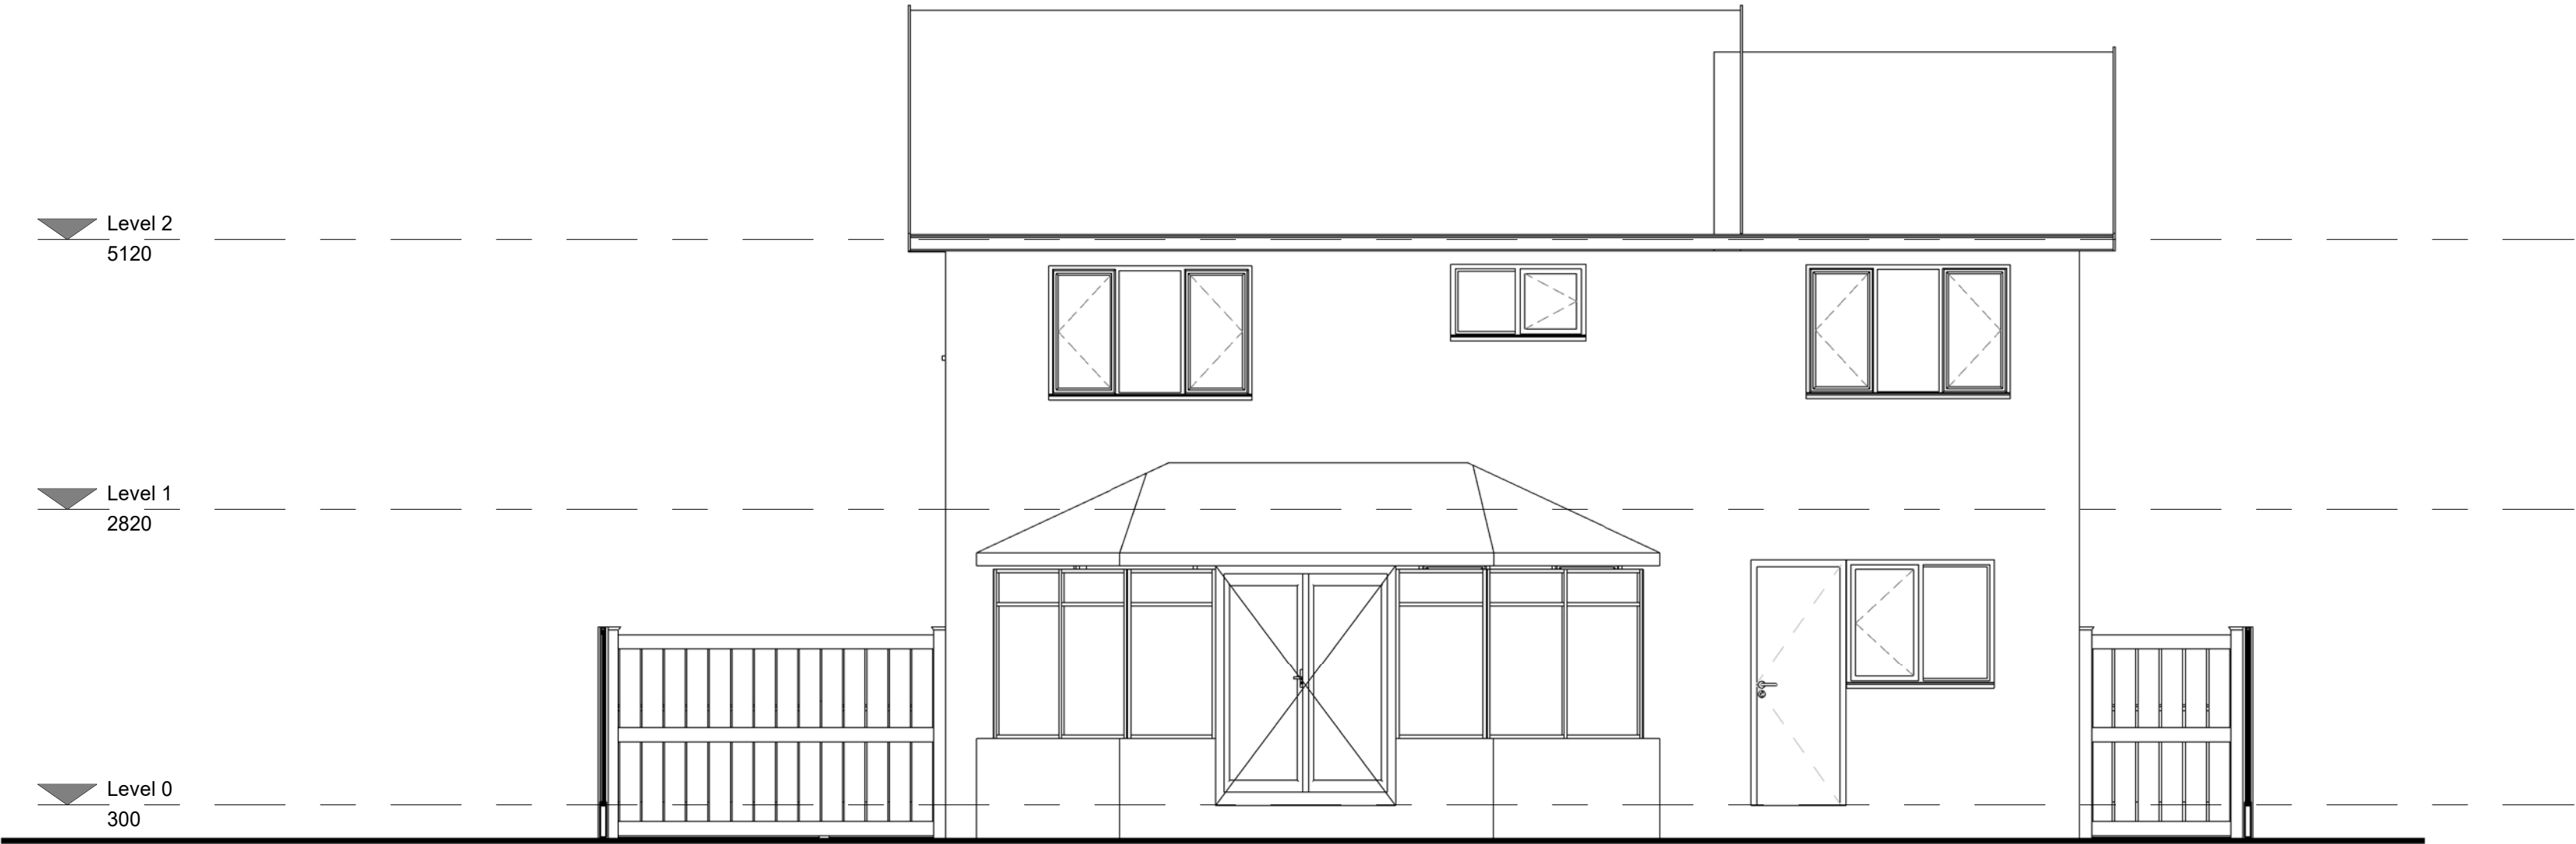

Rear Elevation

1 : 50



Front Elevation

1 : 50



HARRISON INCE

ARCHITECTS INTERIOR DESIGNERS

Client: DANNI & STEVE BRACE

Project: RESIDENTIAL EXTENSION

3 PAR FOLD, UNSWORTH, BURY

Title: FRONT & REAR ELEVATION

Date:

28/07/22

Scale: 1 : 50 @A1

Job No.: RE005

Drawn: NS

Checked: Checker

Sun House
2-4 Little Peter Street
Knott Mill
Manchester
M15 4PS

Tel: 0161236 3650
Email: enquiries@harrison-ince.co.uk