




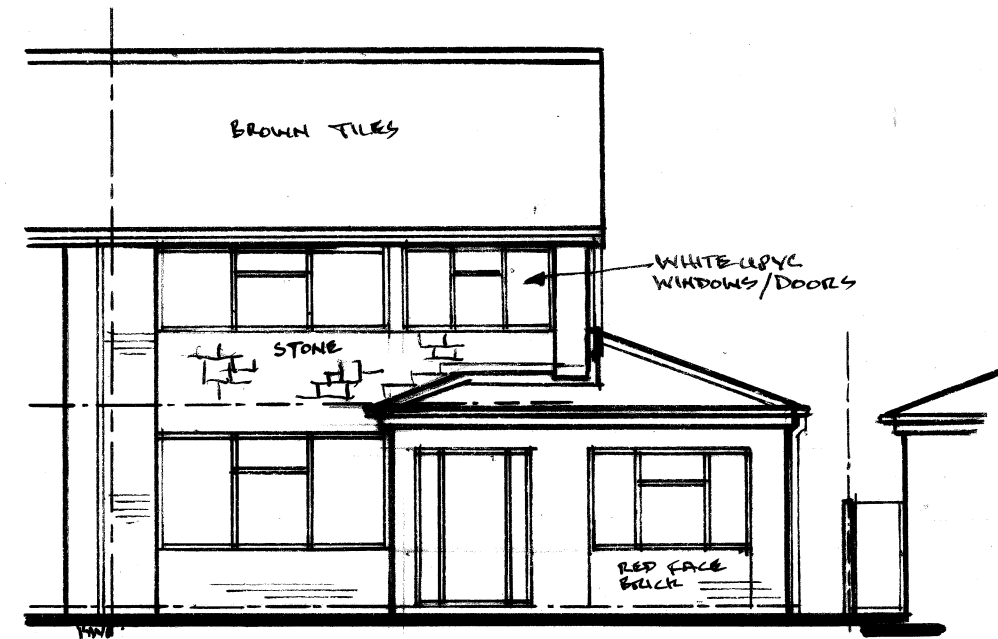


FRONT ELEVATION. 1:100

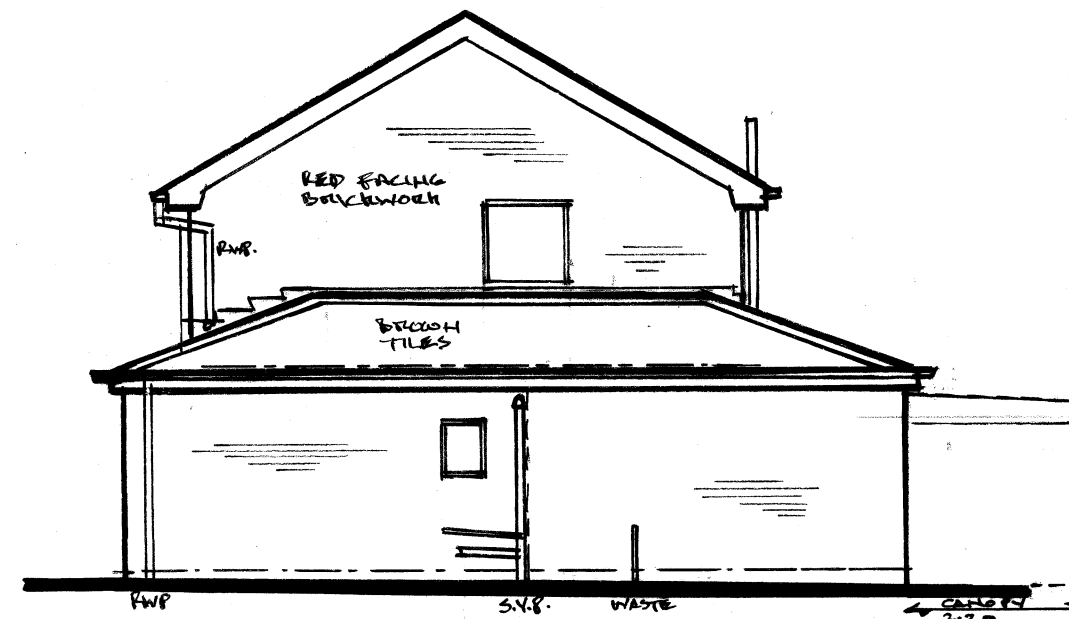


SIDE ELEVATION

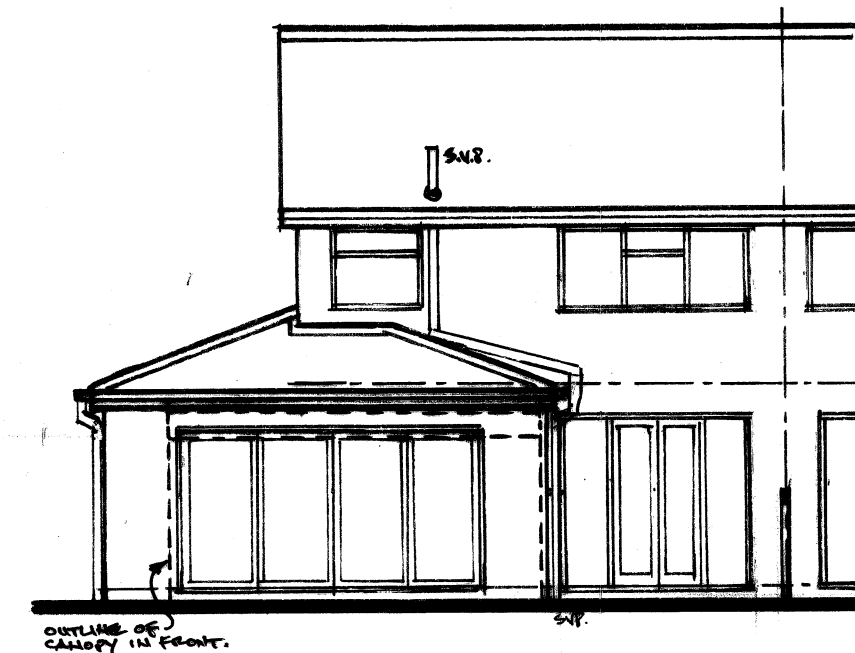


REAR ELEVATION

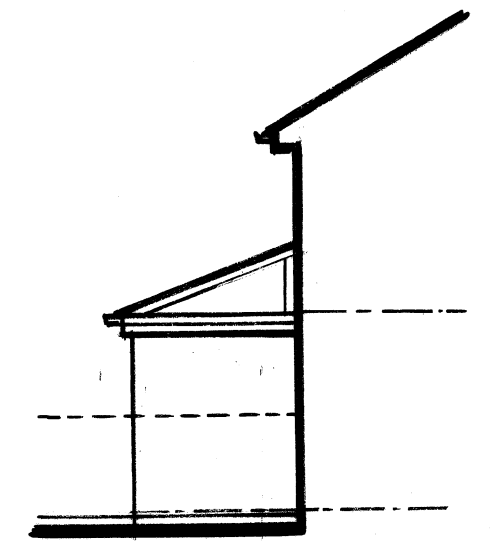


REAR SIDE ELEV.

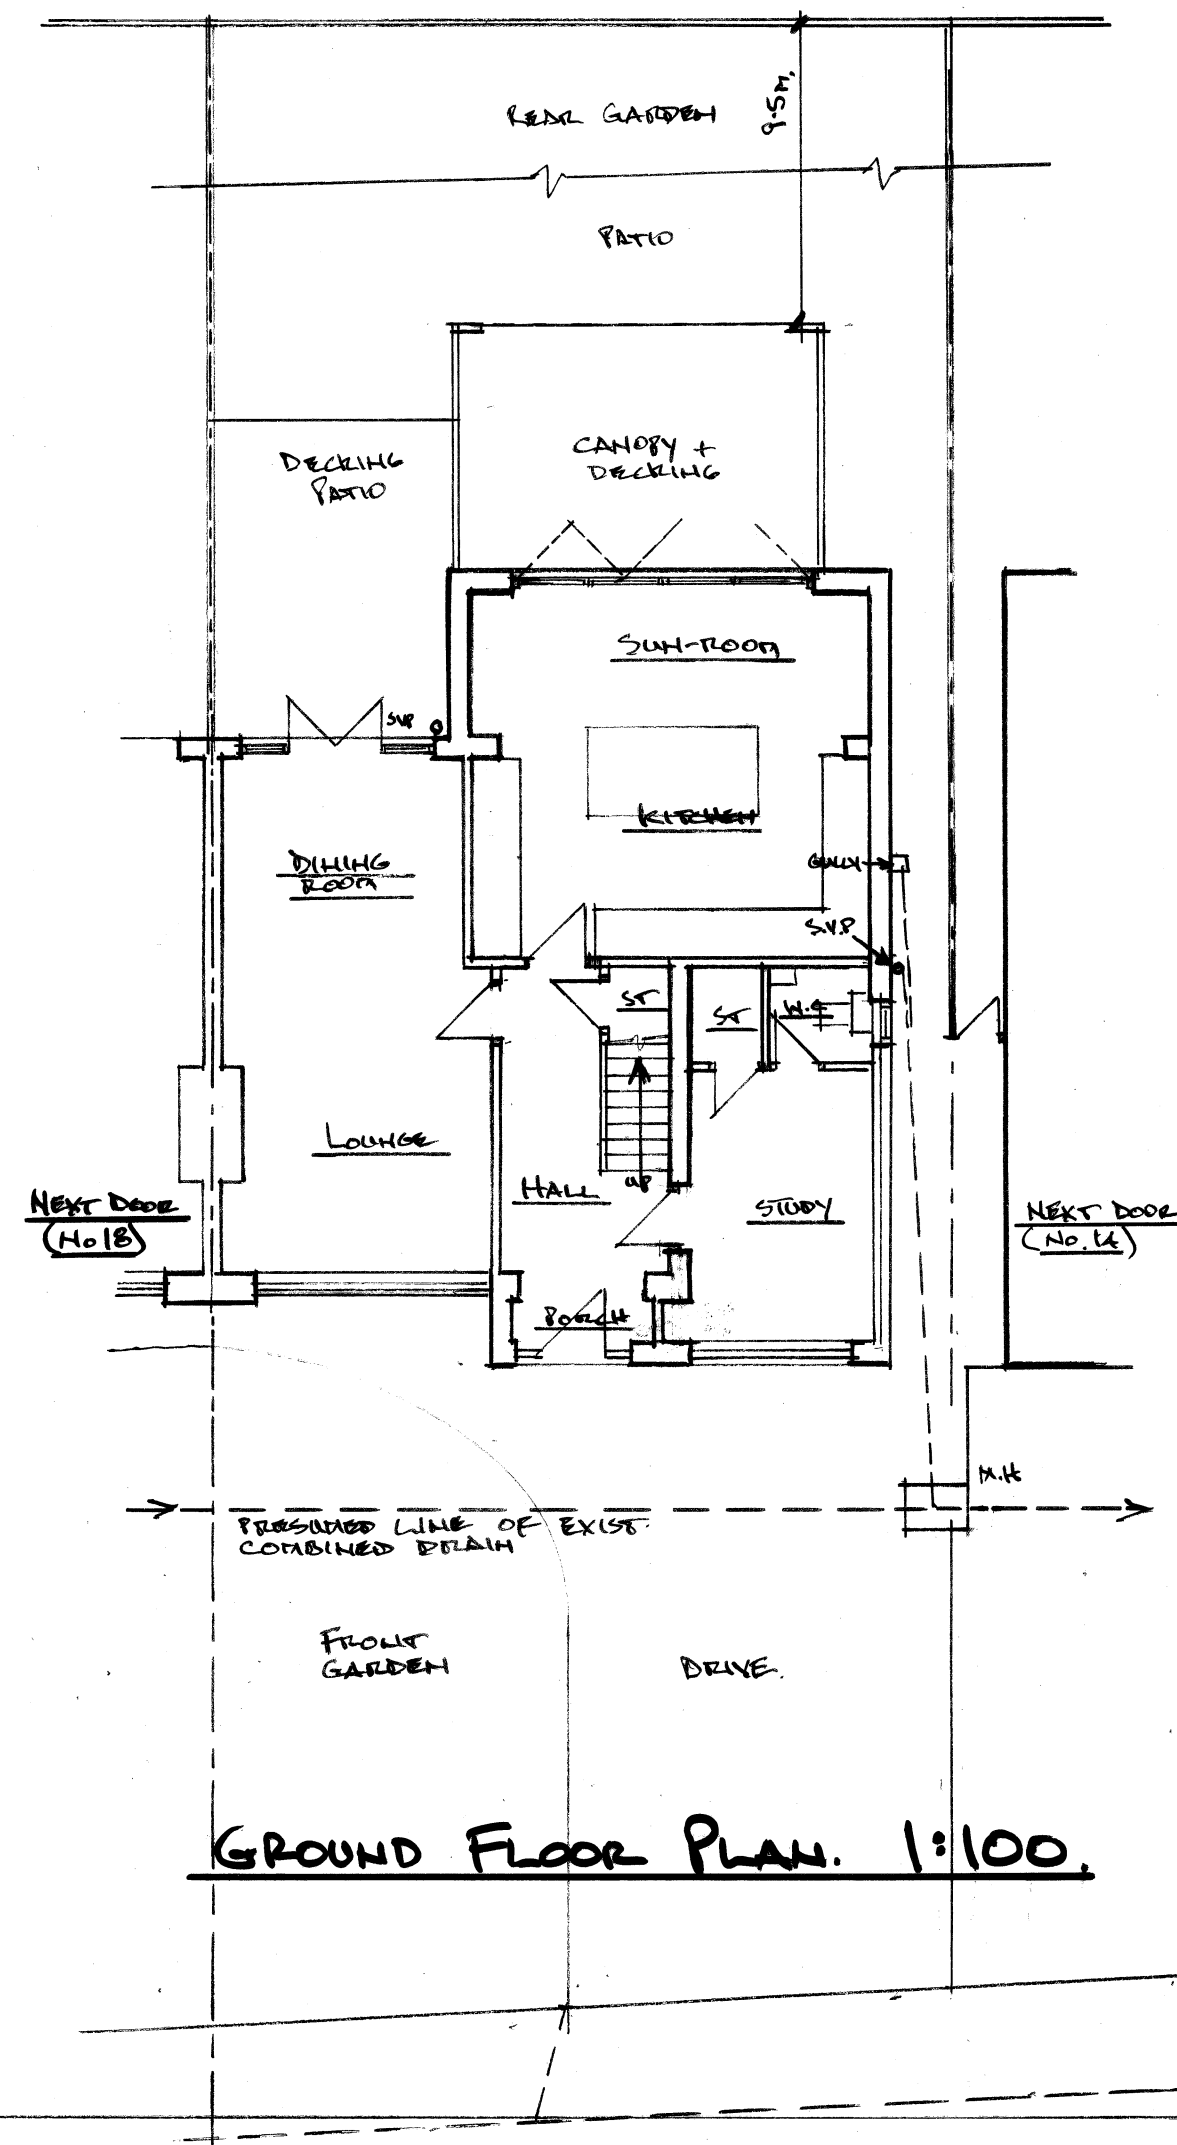

GROUND FLOOR PLAN. 1:100.

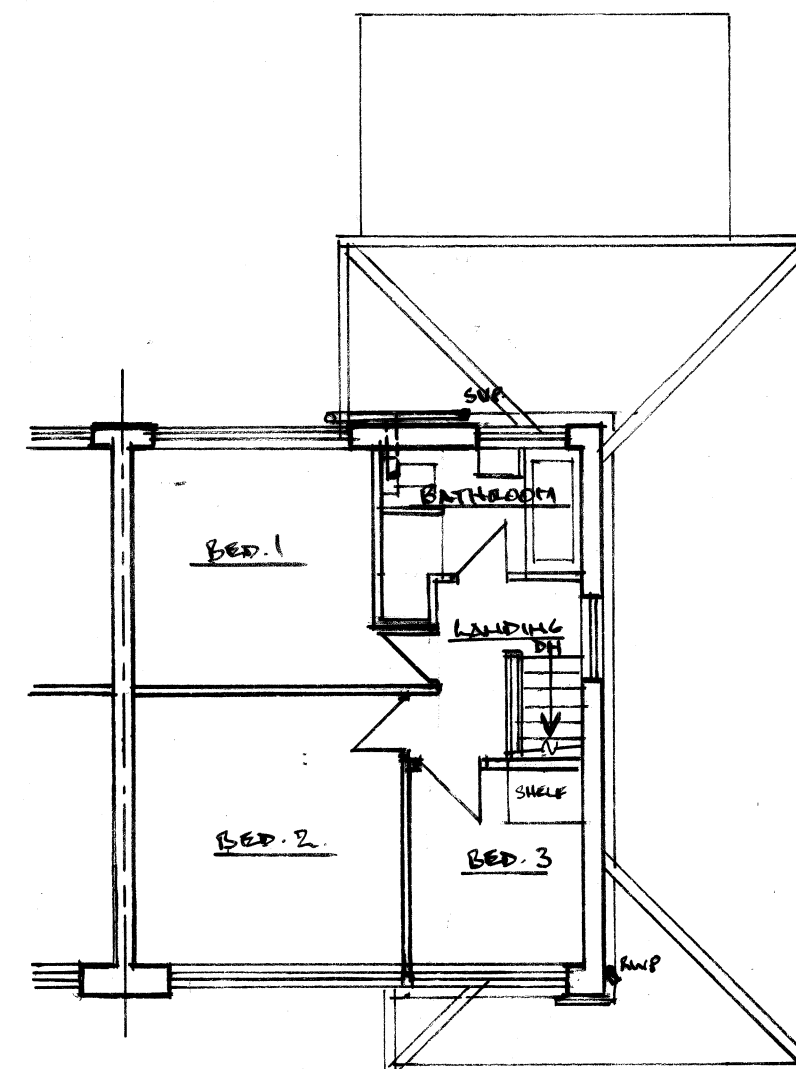

FIRST FLOOR PLAN

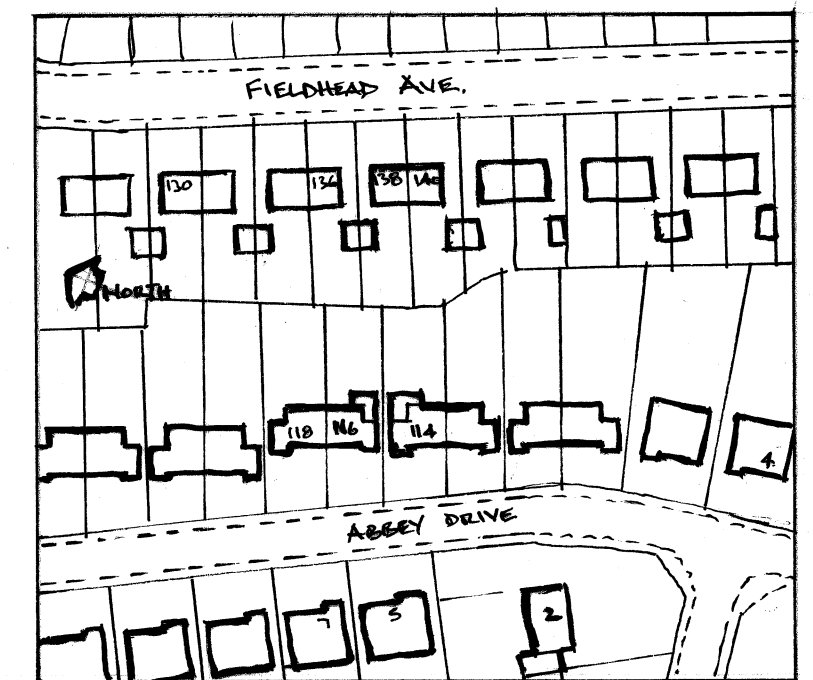

LOCATION PLAN. 1:1250

Architectural & Building Services NEIL BUTTERWORTH Tel: Mobile: 07785 275483 89 Higher Ainsworth Road, Radcliffe, Manchester, M26 4JJ.			
Job Title <u>PROPOSED FIRST FLOOR REAR/SIDE EXTENSION, & INTERNAL ALTERATIONS, AT 16 ABBEY DRIVE, BURY.</u>			
Drawing Title <u>EXISTING PLANS & ELEVATIONS</u>			
Scale <u>1:100</u>	Date <u>JUNE 23</u>	Drawn by <u>N.B.</u>	Drawing No. <u>1</u>