




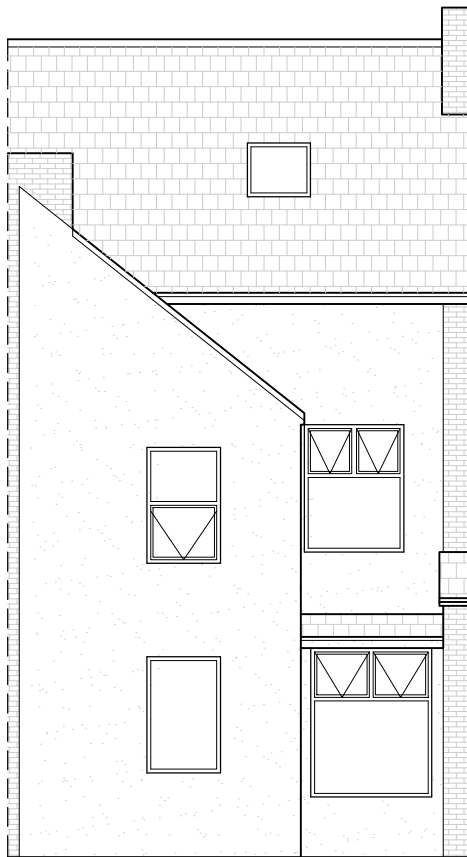

EXISTING REAR ELEVATION  
1:100 @ A3

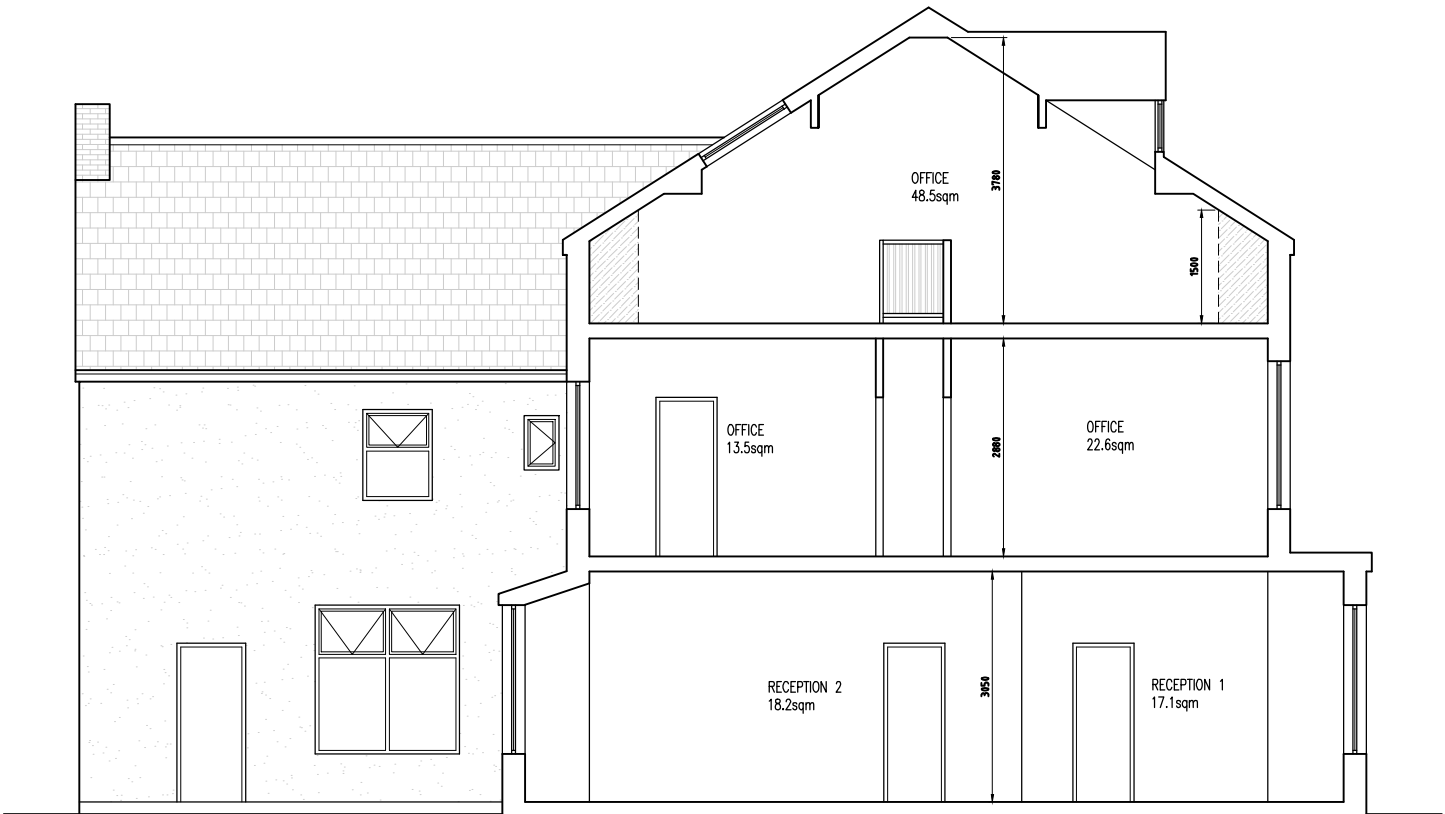

EXISTING SECTION A-A  
1:100 @ A3

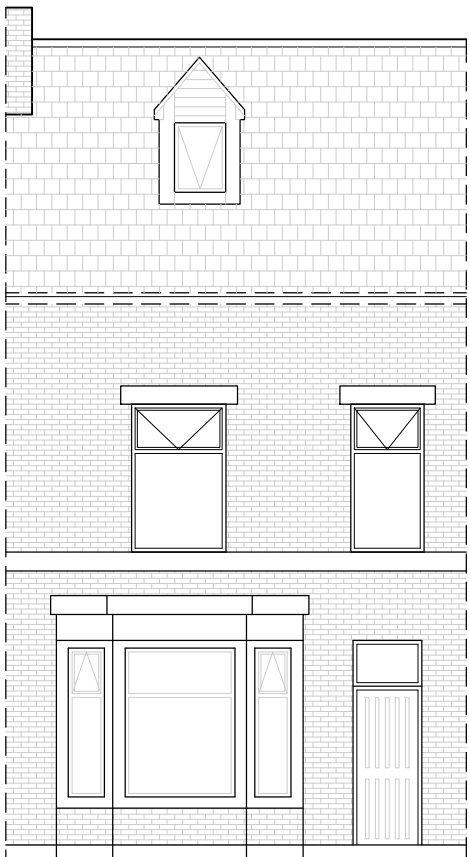

EXISTING FRONT ELEVATION  
1:100 @ A3



| Rev | Amendments | Date | Ints |
|-----|------------|------|------|
|     |            |      |      |

**Mark Gordon**  
Design + Associates

Project

45 KNOWSLEY ROAD,  
BURY, BL9 0ST

Drawing Title

EXISTING ELEVATIONS  
AND SECTION

|             |             |         |            |
|-------------|-------------|---------|------------|
| Drawn       | TW          | Checked | —          |
| Date        | JUN 2023    | Scale   | A3 1 : 100 |
| Drawing No. | 45KR/202/BR | Rev.    |            |