


This drawing is protected by copyright and the information contained therein is the property of William McCall.
The drawing must not be copied and the information contained therein may not be used or disclosed without written permission of and in the manner permitted by William McCall.

0 1 2 3 4 5M


Scale 1:50@ A1

0 1 2 3 4 5 6 7 8 9 10M

Scale 1:100@ A1

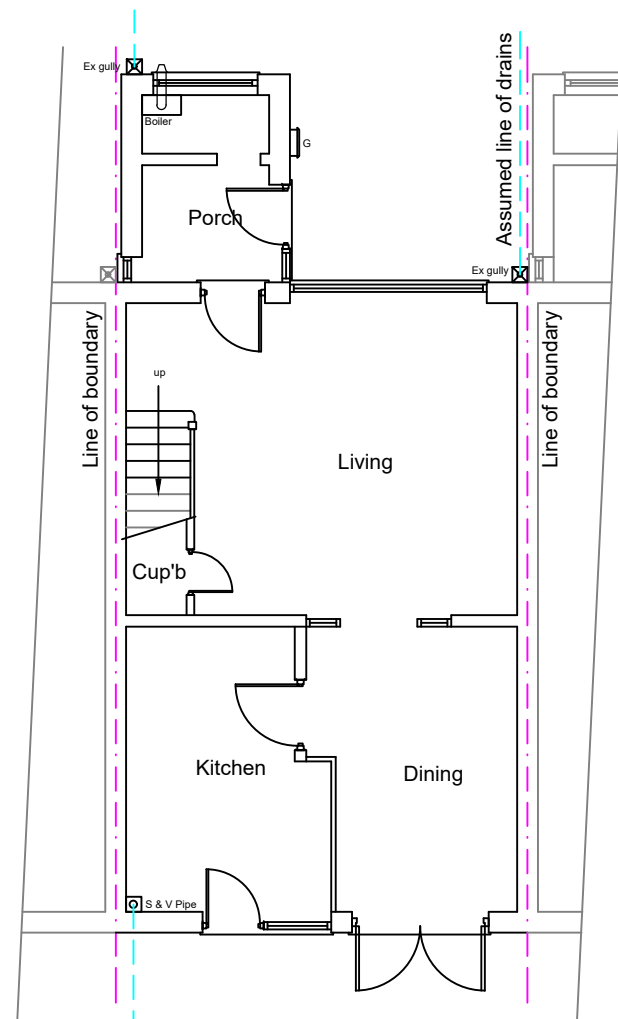

Existing Ground Floor Plan

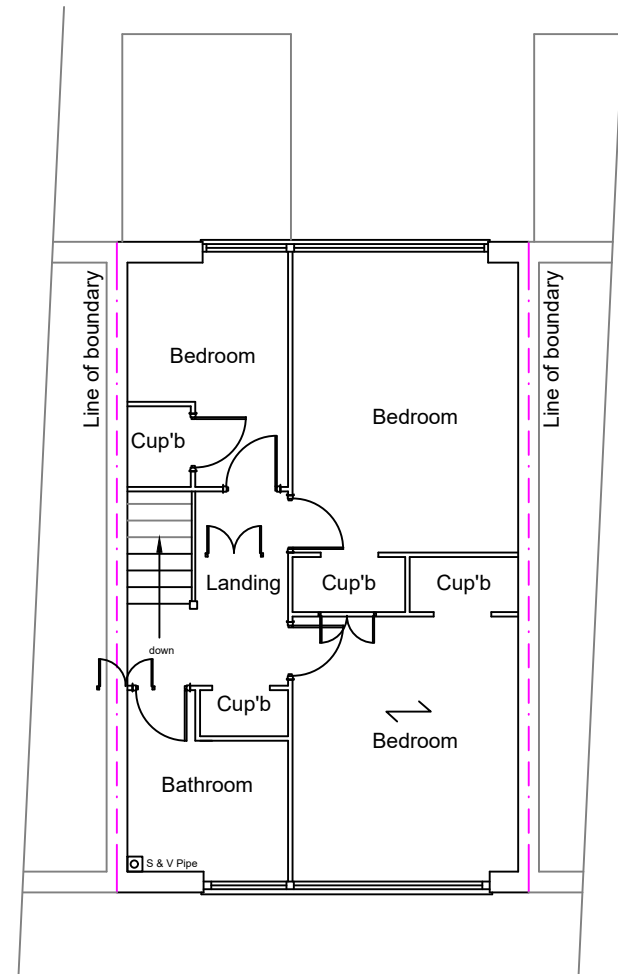

Existing First Floor Plan


1:100



Existing Front Elevation




Existing Rear Elevation

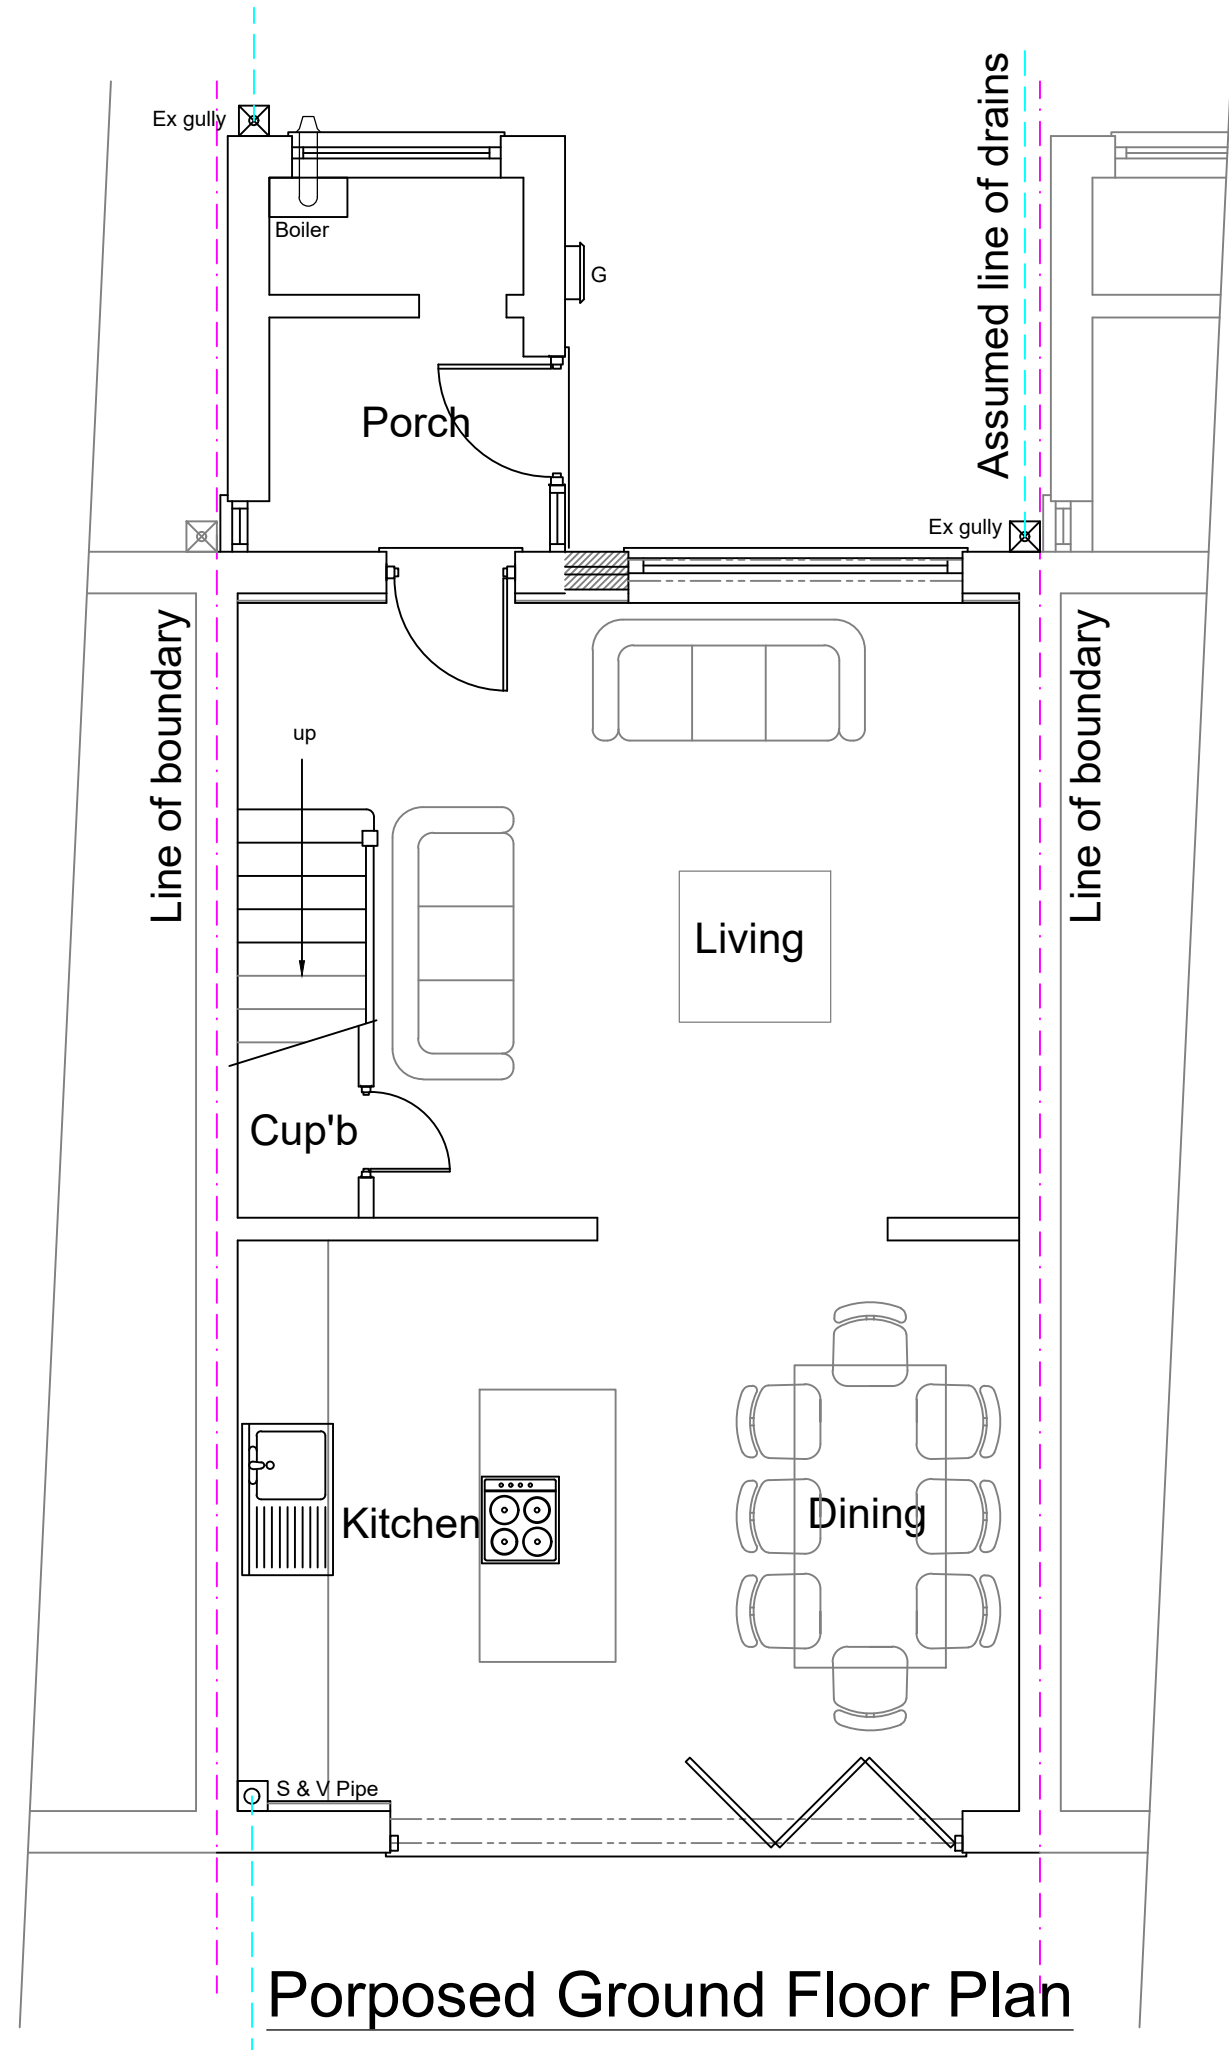


Proposed Ground Floor Plan


1:50

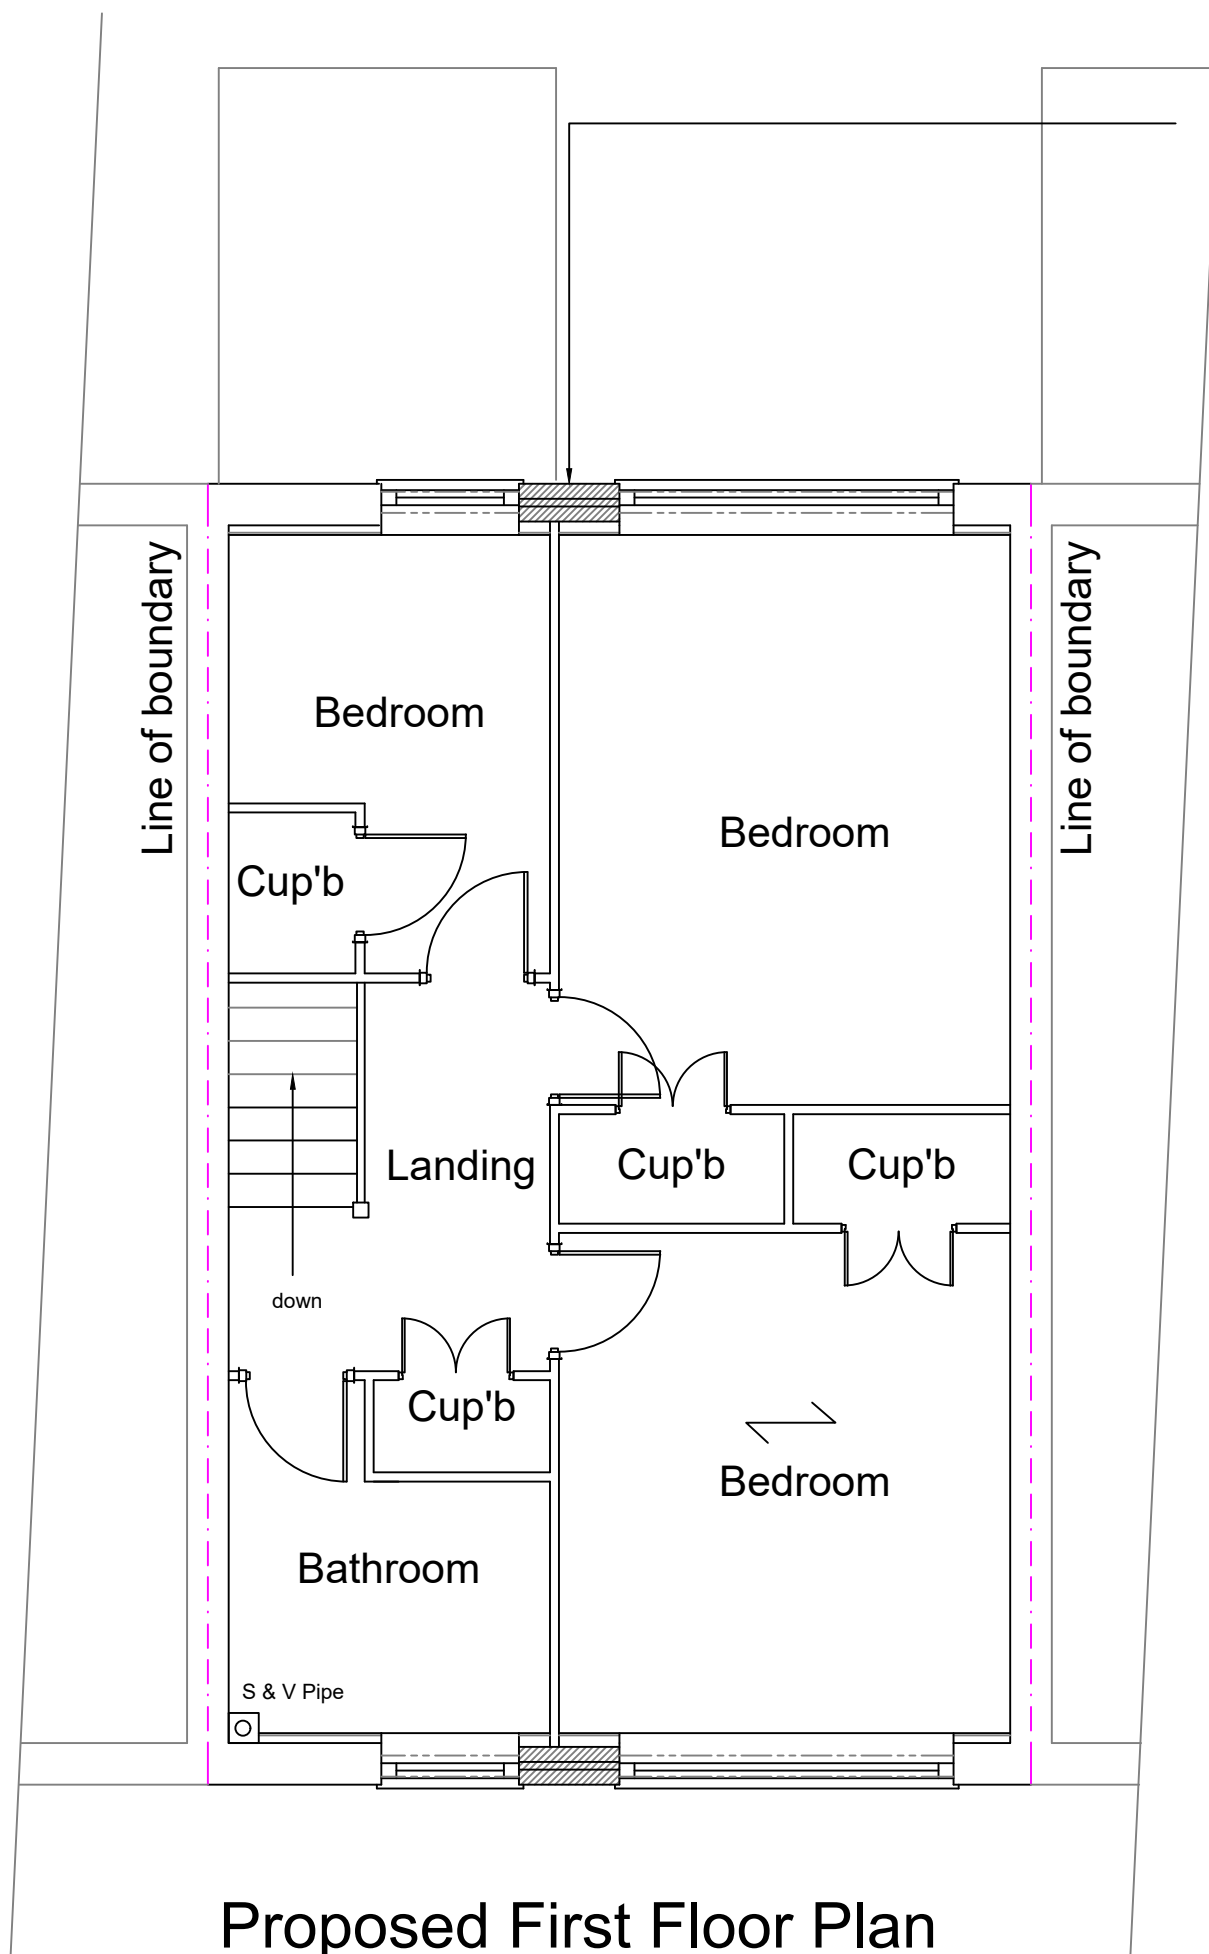

Proposed First Floor Plan

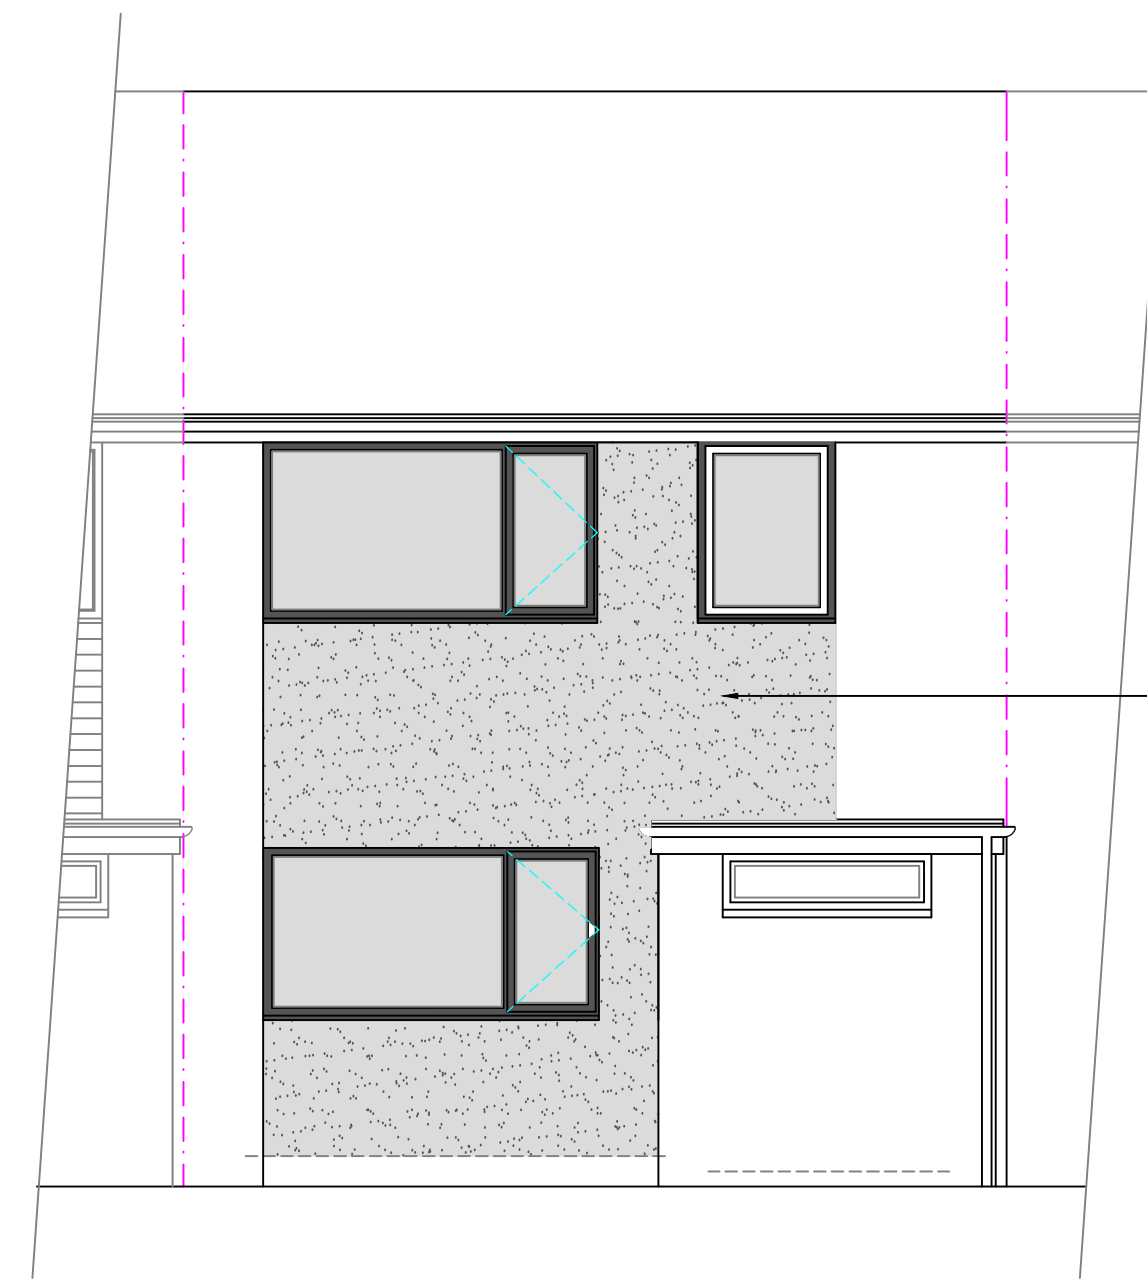

Proposed Front Elevation

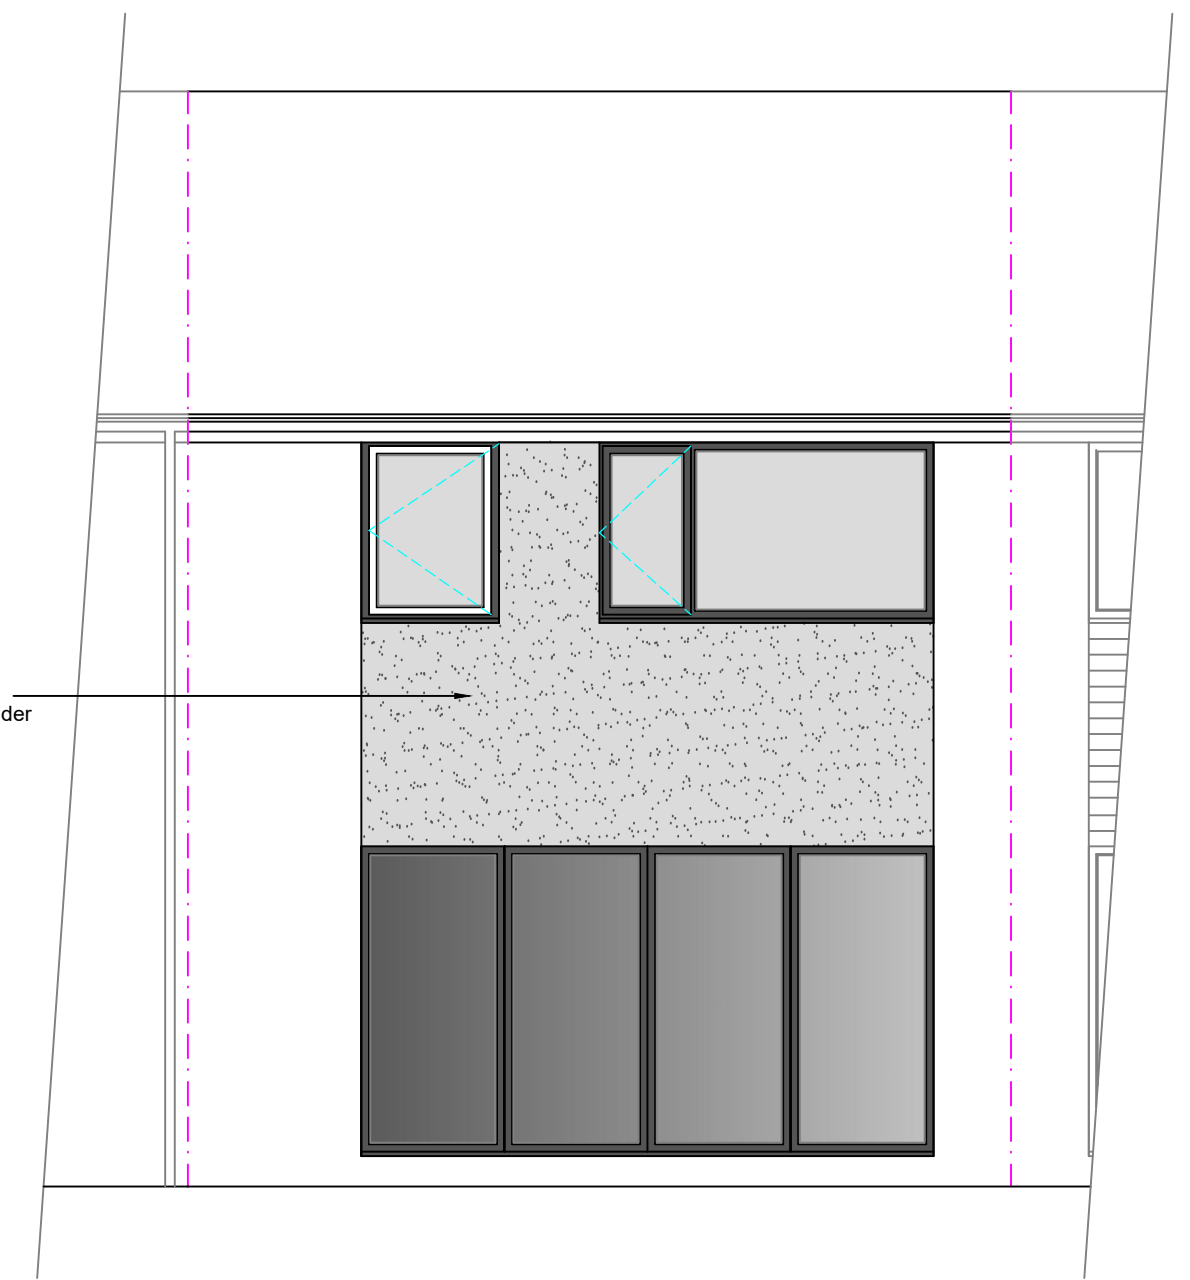

Proposed Rear Elevation

Proposed Off White
Silicone Based Render

Stage :- Householder Planning			
Project Title :- Proposed External Alterations			
Drawing Title :- Existing & Proposed Plans & Elevations			
Client :- Mrs Joy-Sharp			
Drwg No :- 08 22 109		Date :- Aug '22	Rev :-
Scale :- 1:100 & 1:50@A1		Drawn:- SCM	Checked :-
Site Address :- 3 Lynmouth Court Prestwich Bury M25 9TL			