


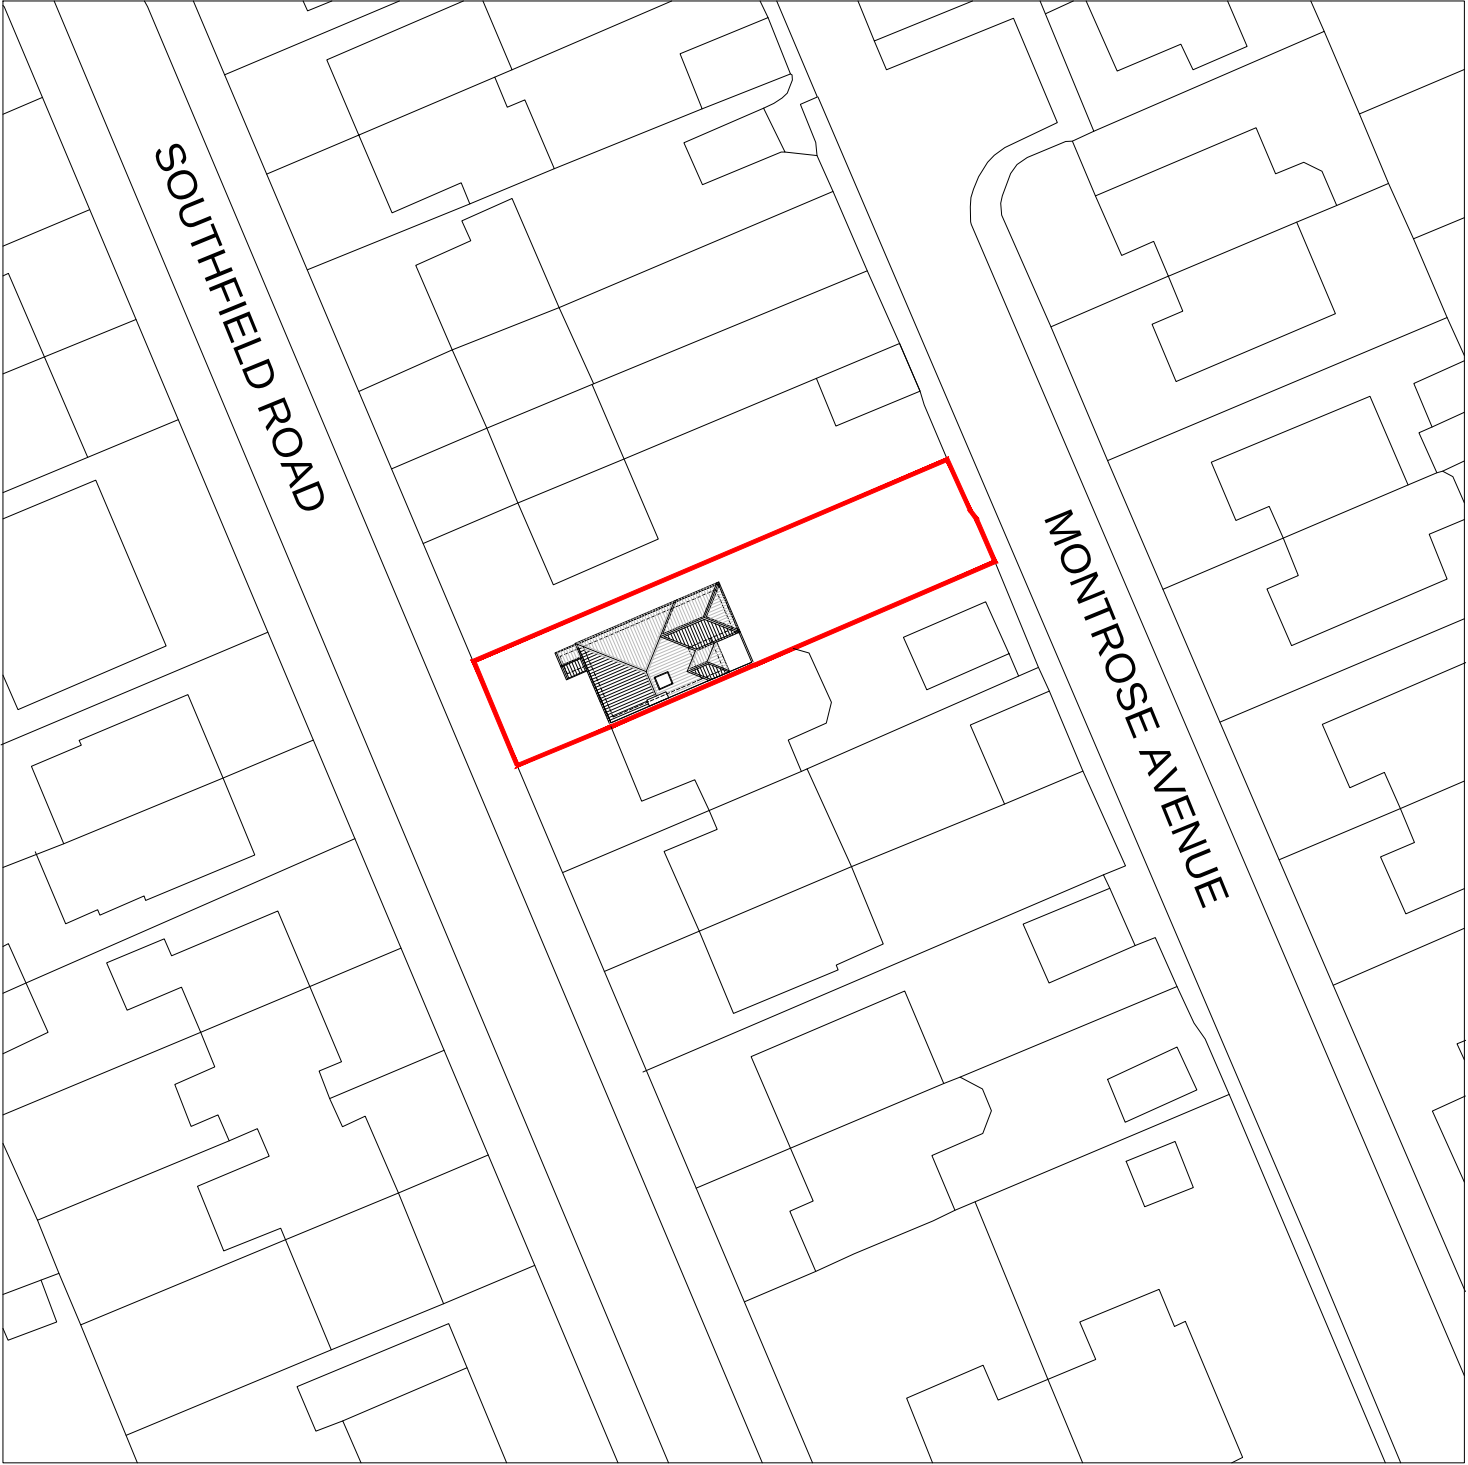

Notes:

- This drawing is copyright.
- This drawing is to be read in conjunction with all other relevant drawings.
- All discrepancies on this drawing are to be reported to the architect.
- Do not modify any element of this drawing.
- Use drawing only for purpose(s) issued.

North Sign / Key Plan

The following external model files are included within this drawing:

0mm

100mm

09/11/25

Rev /

--

Belvedere Design

Client

Mr. C. Horrocks

Project

23 Southfield Road

Drawing Title

Proposed Site Plan

Job Number

2029

Drawing Originated Date

09/11/25

Scale@A3

1 : 500

Purpose

PLANNING

Drawing Number

SP(00)003

Revision

/