


facing north
elevations 1:100


facing west

facing east

facing south

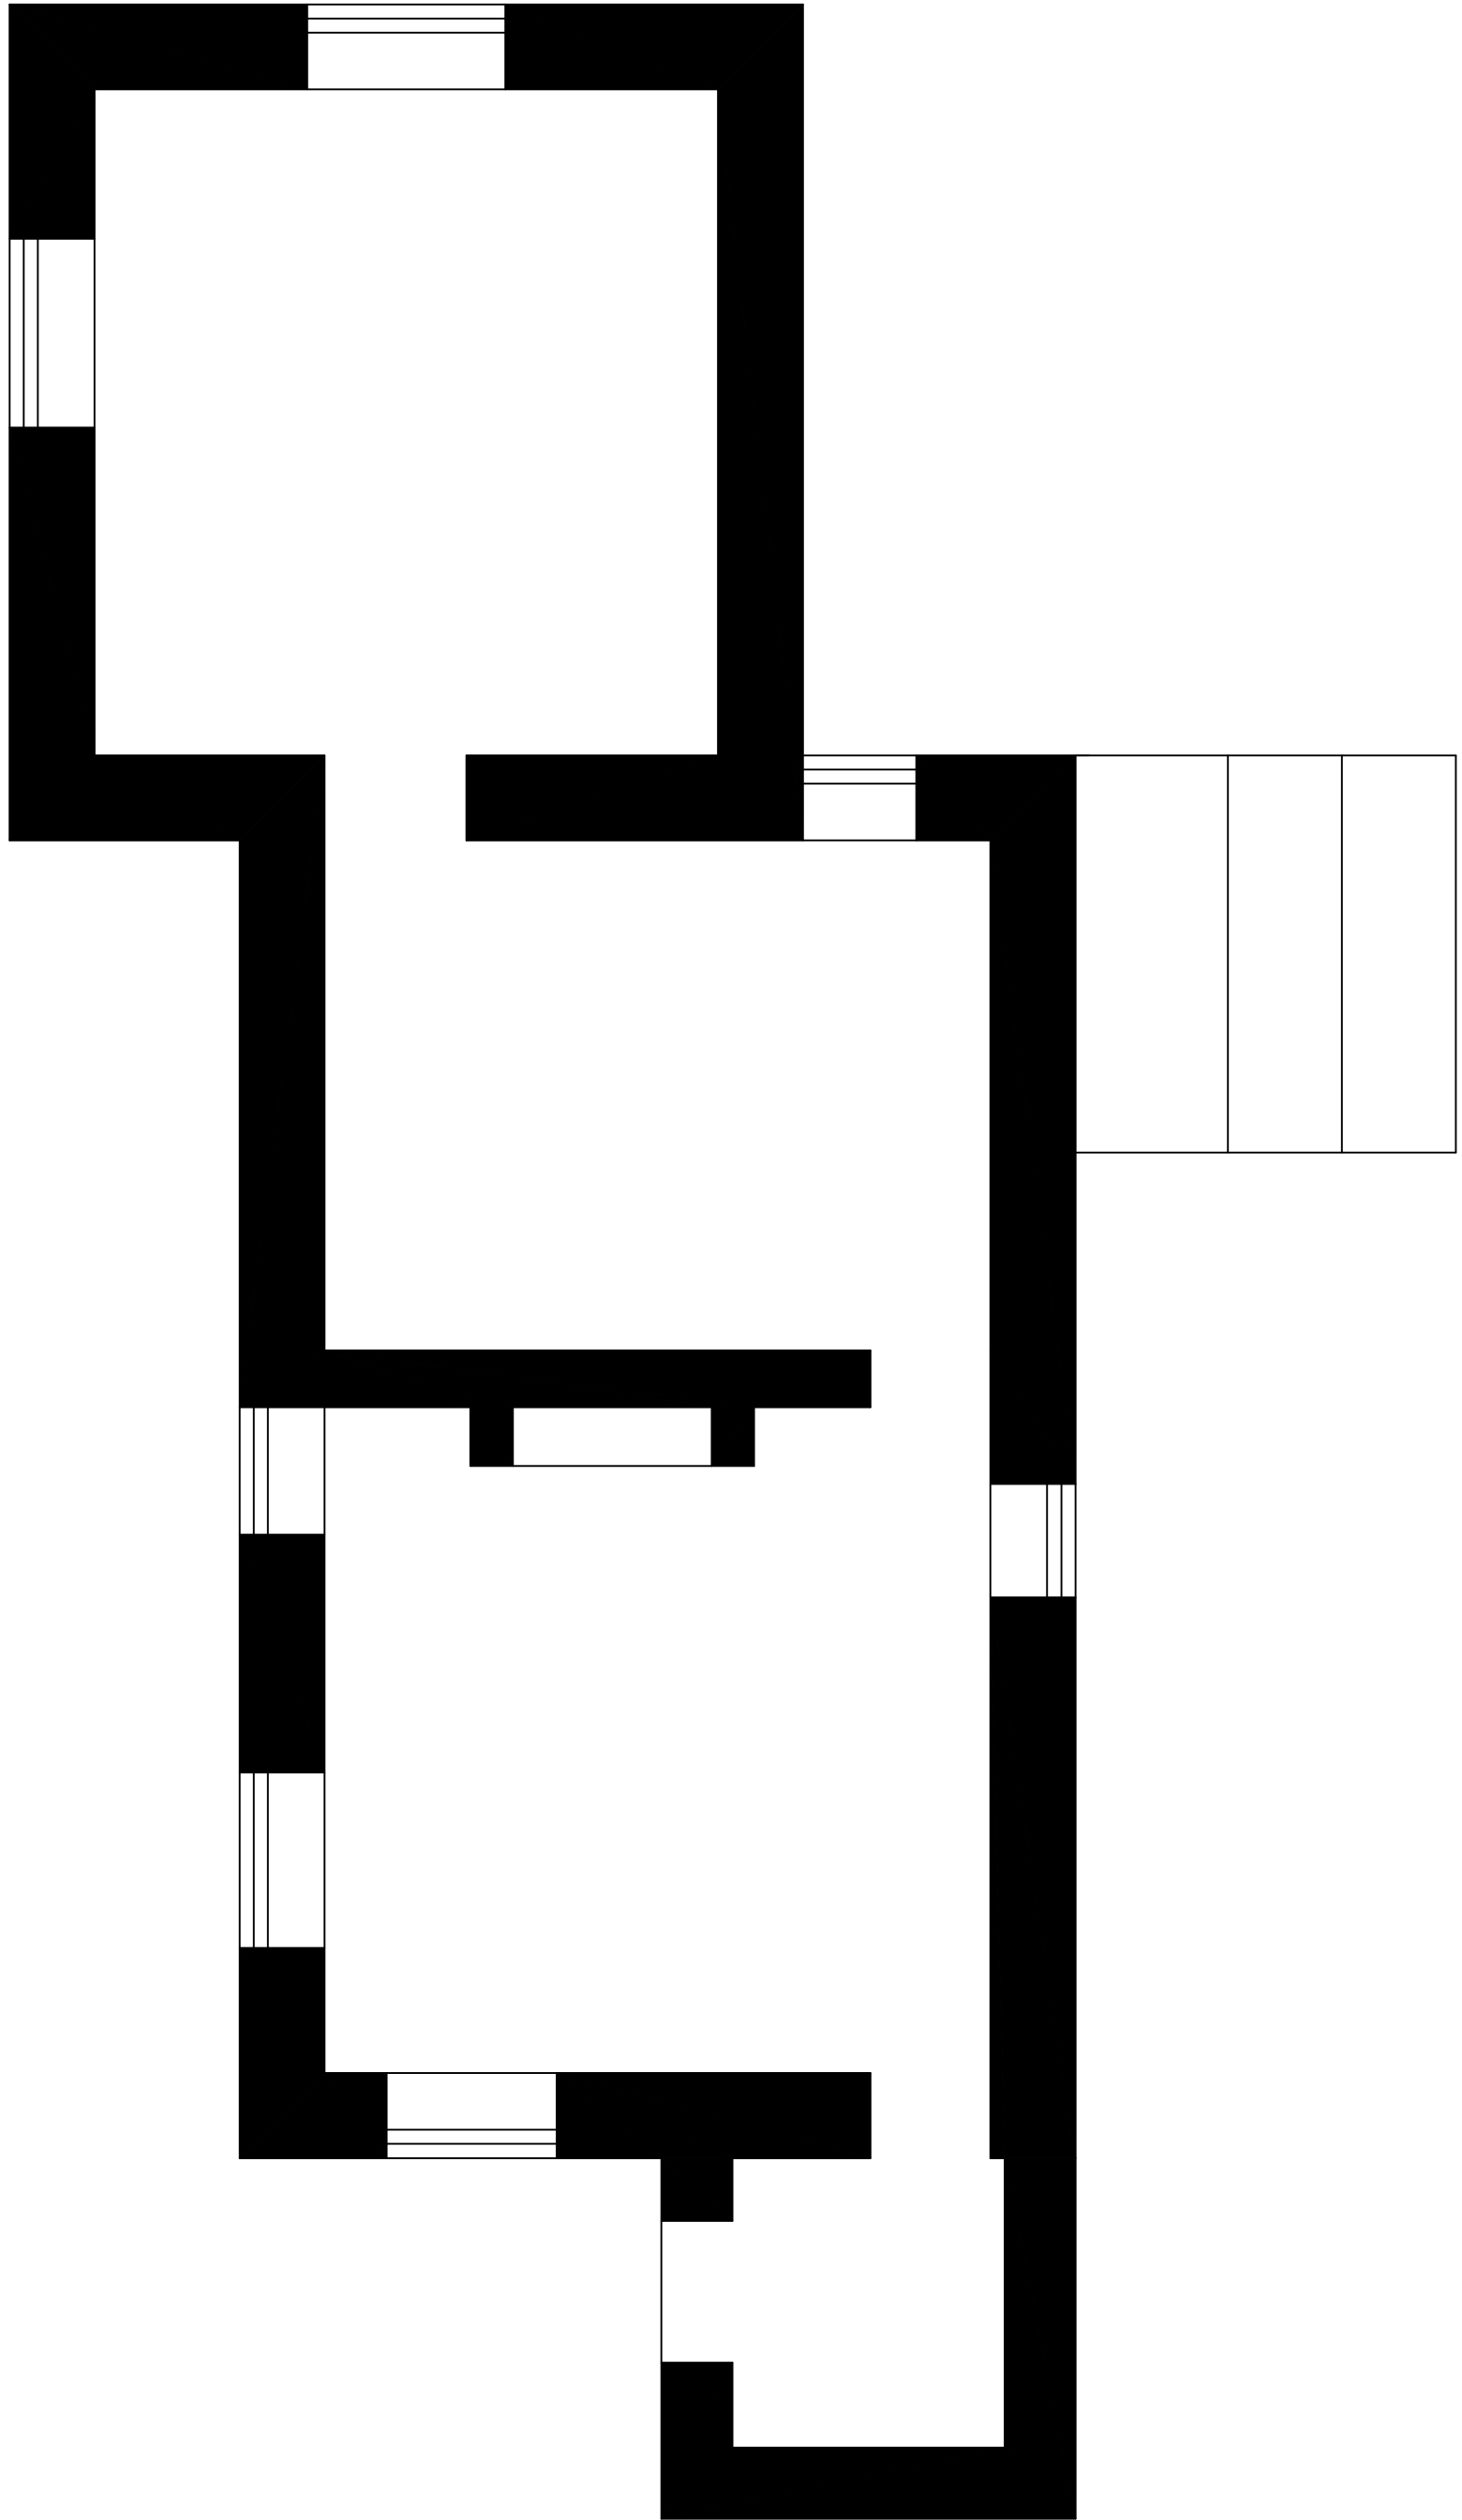

ground floor plan 1:50

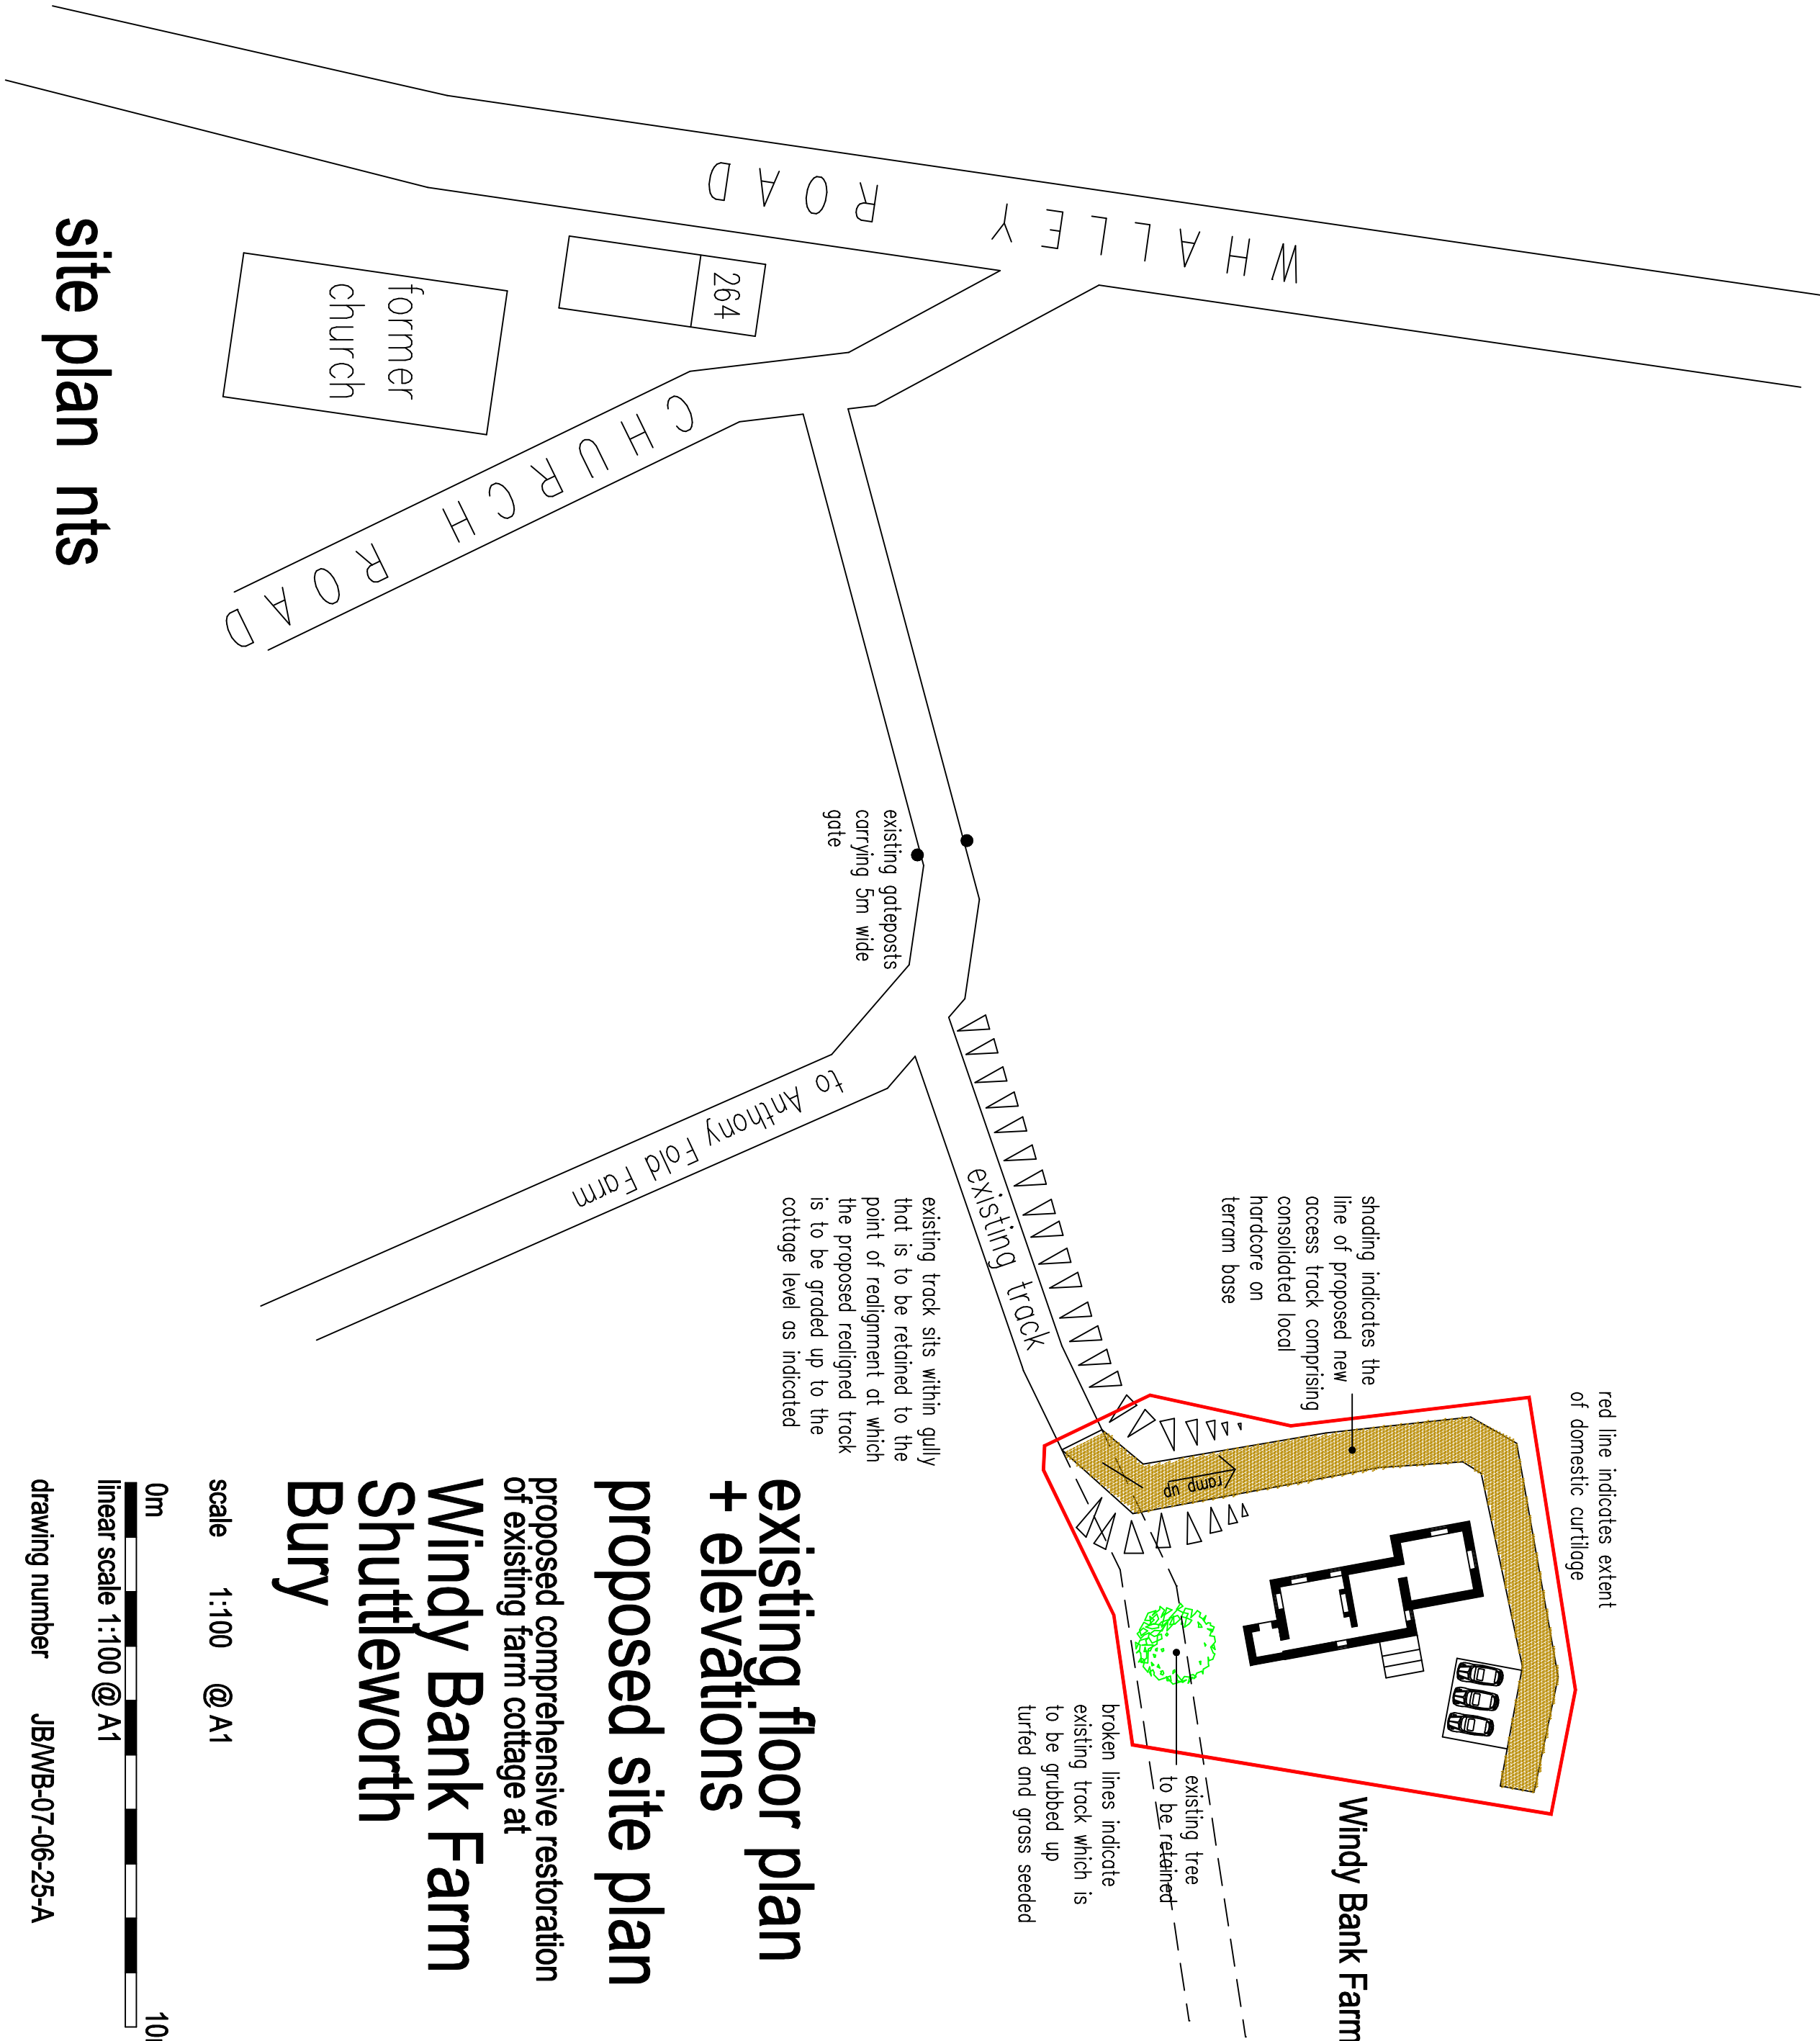

site plan

**existing floor plan
+ elevations**

proposed site plan

**proposed comprehensive restoration
of existing farm cottage at
Windy Bank Farm
Shuttleworth
Bury**

scale 1:100 @ A1

0m 10m

linear scale 1:100 @ A1

drawing number JBWB-07-06-25-A