



elevations 1:100

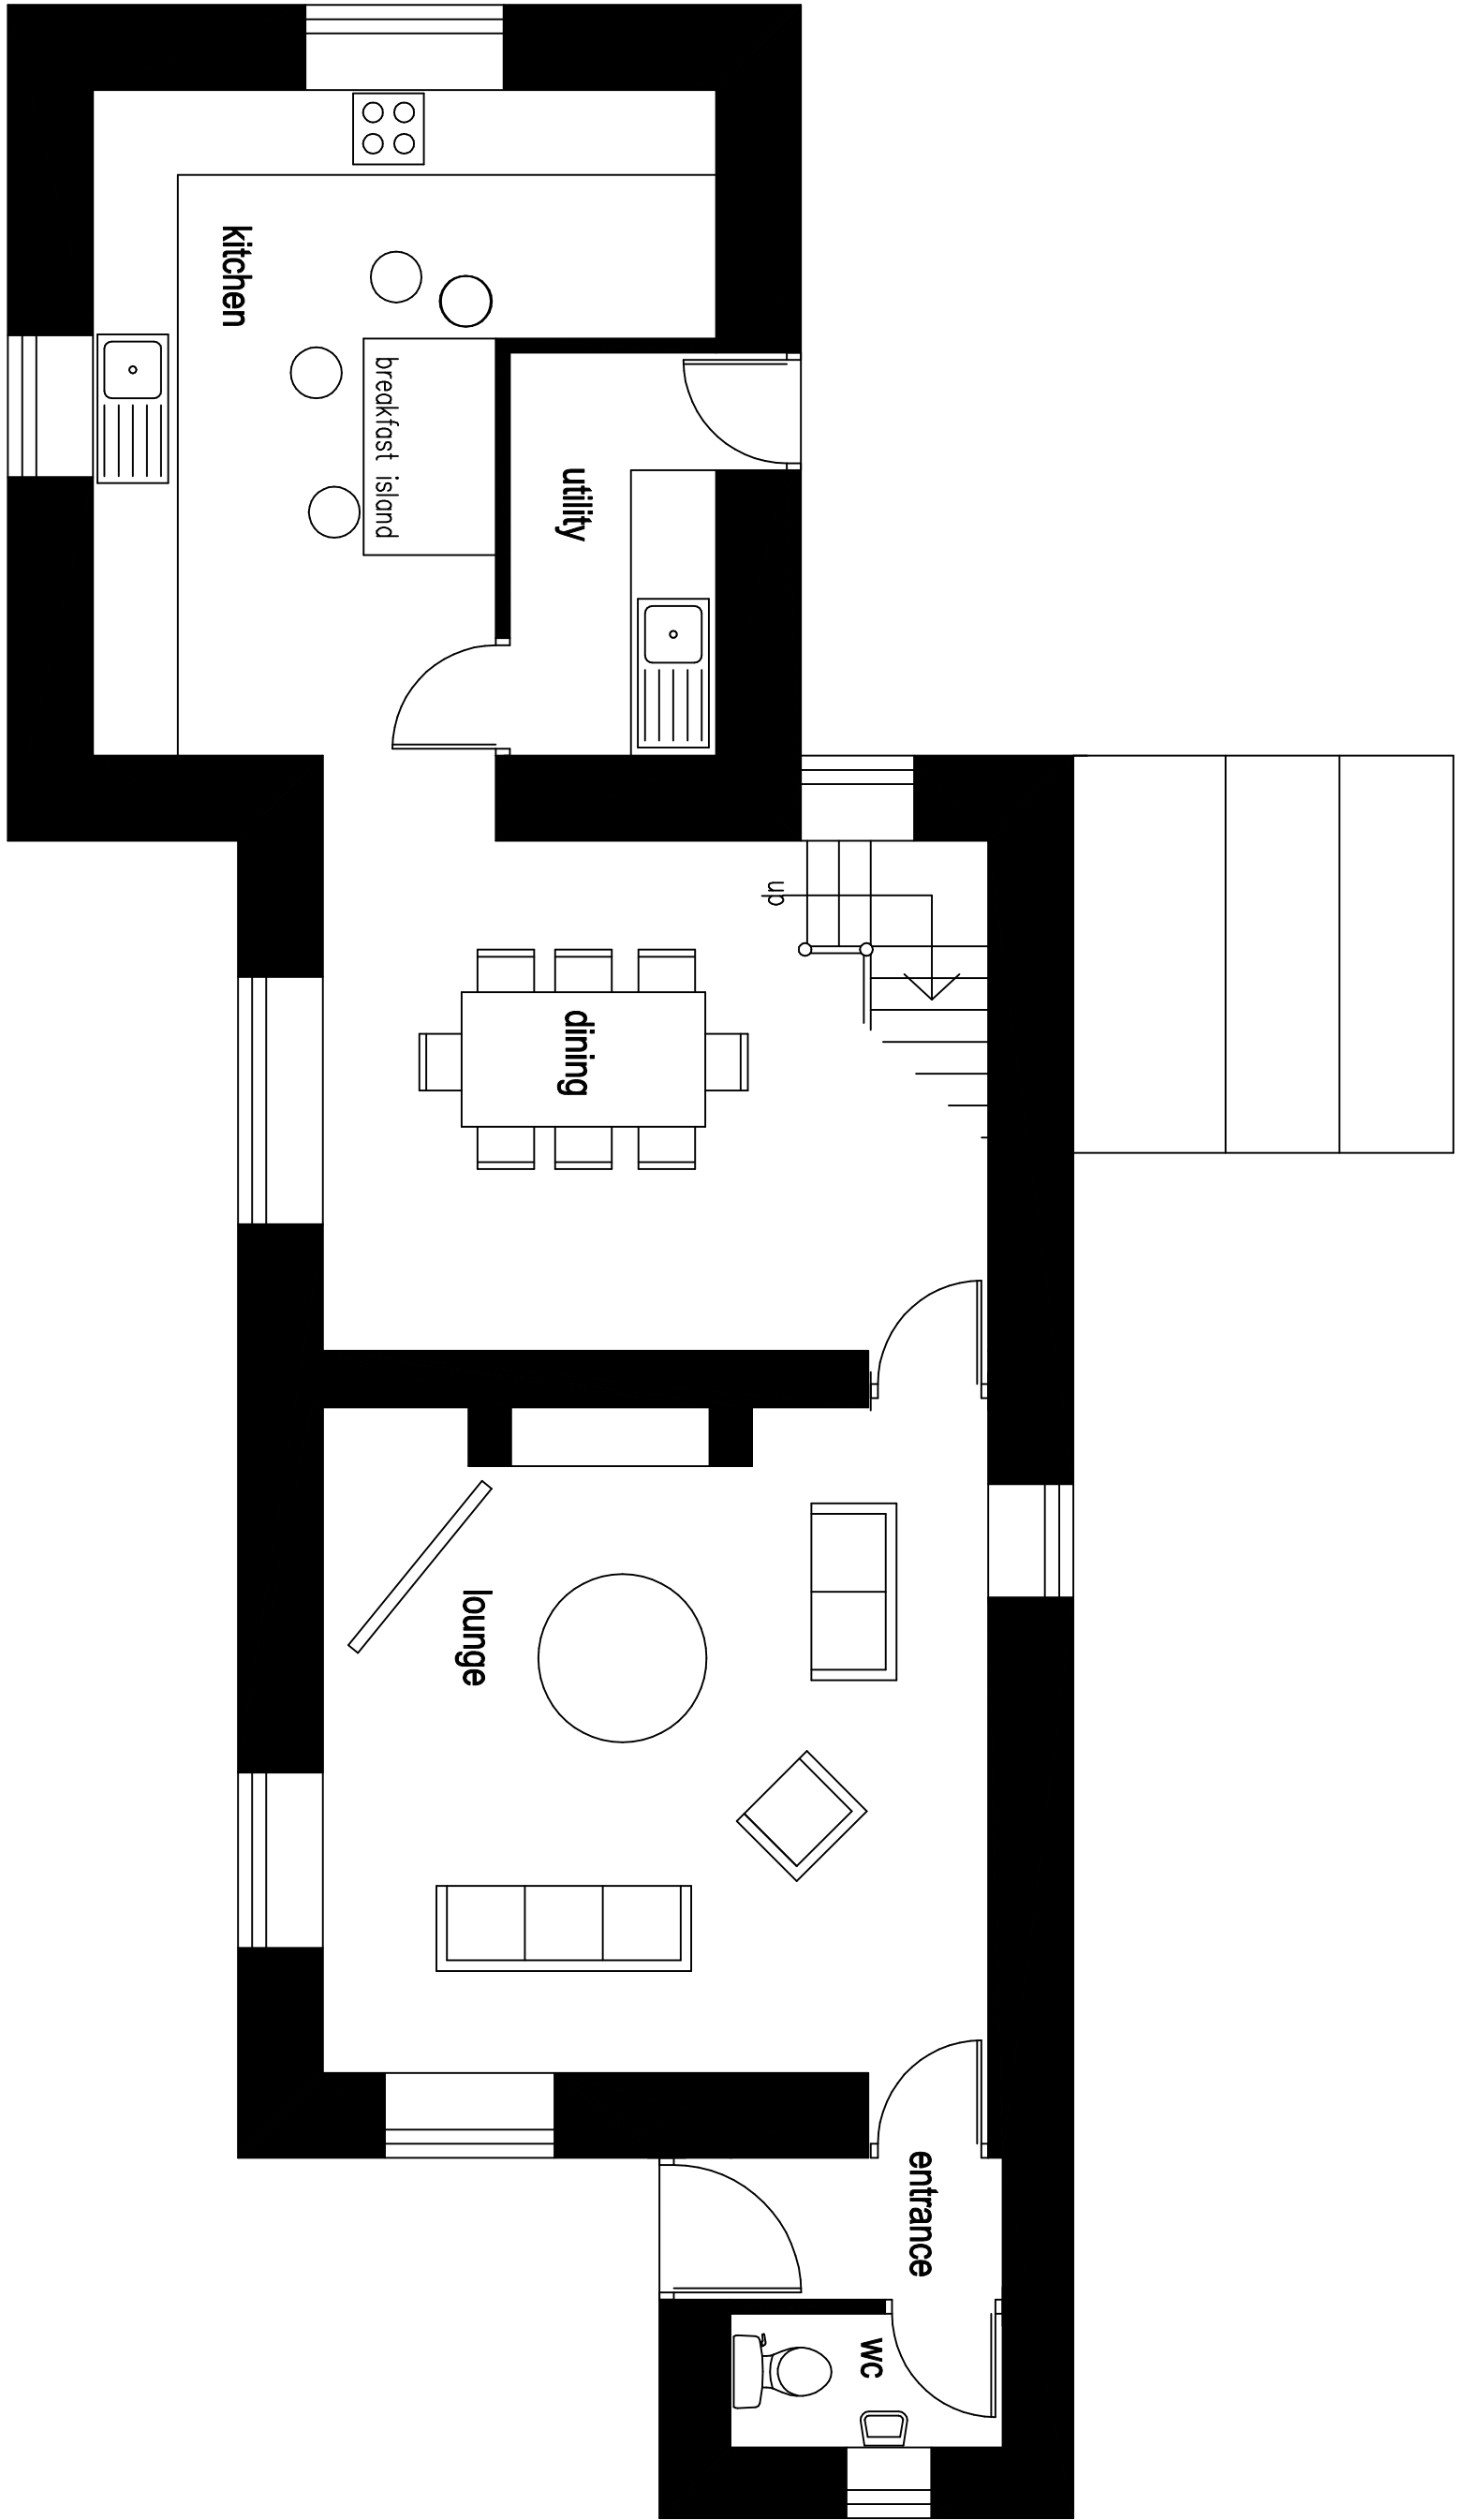

ground floor plan 1:50

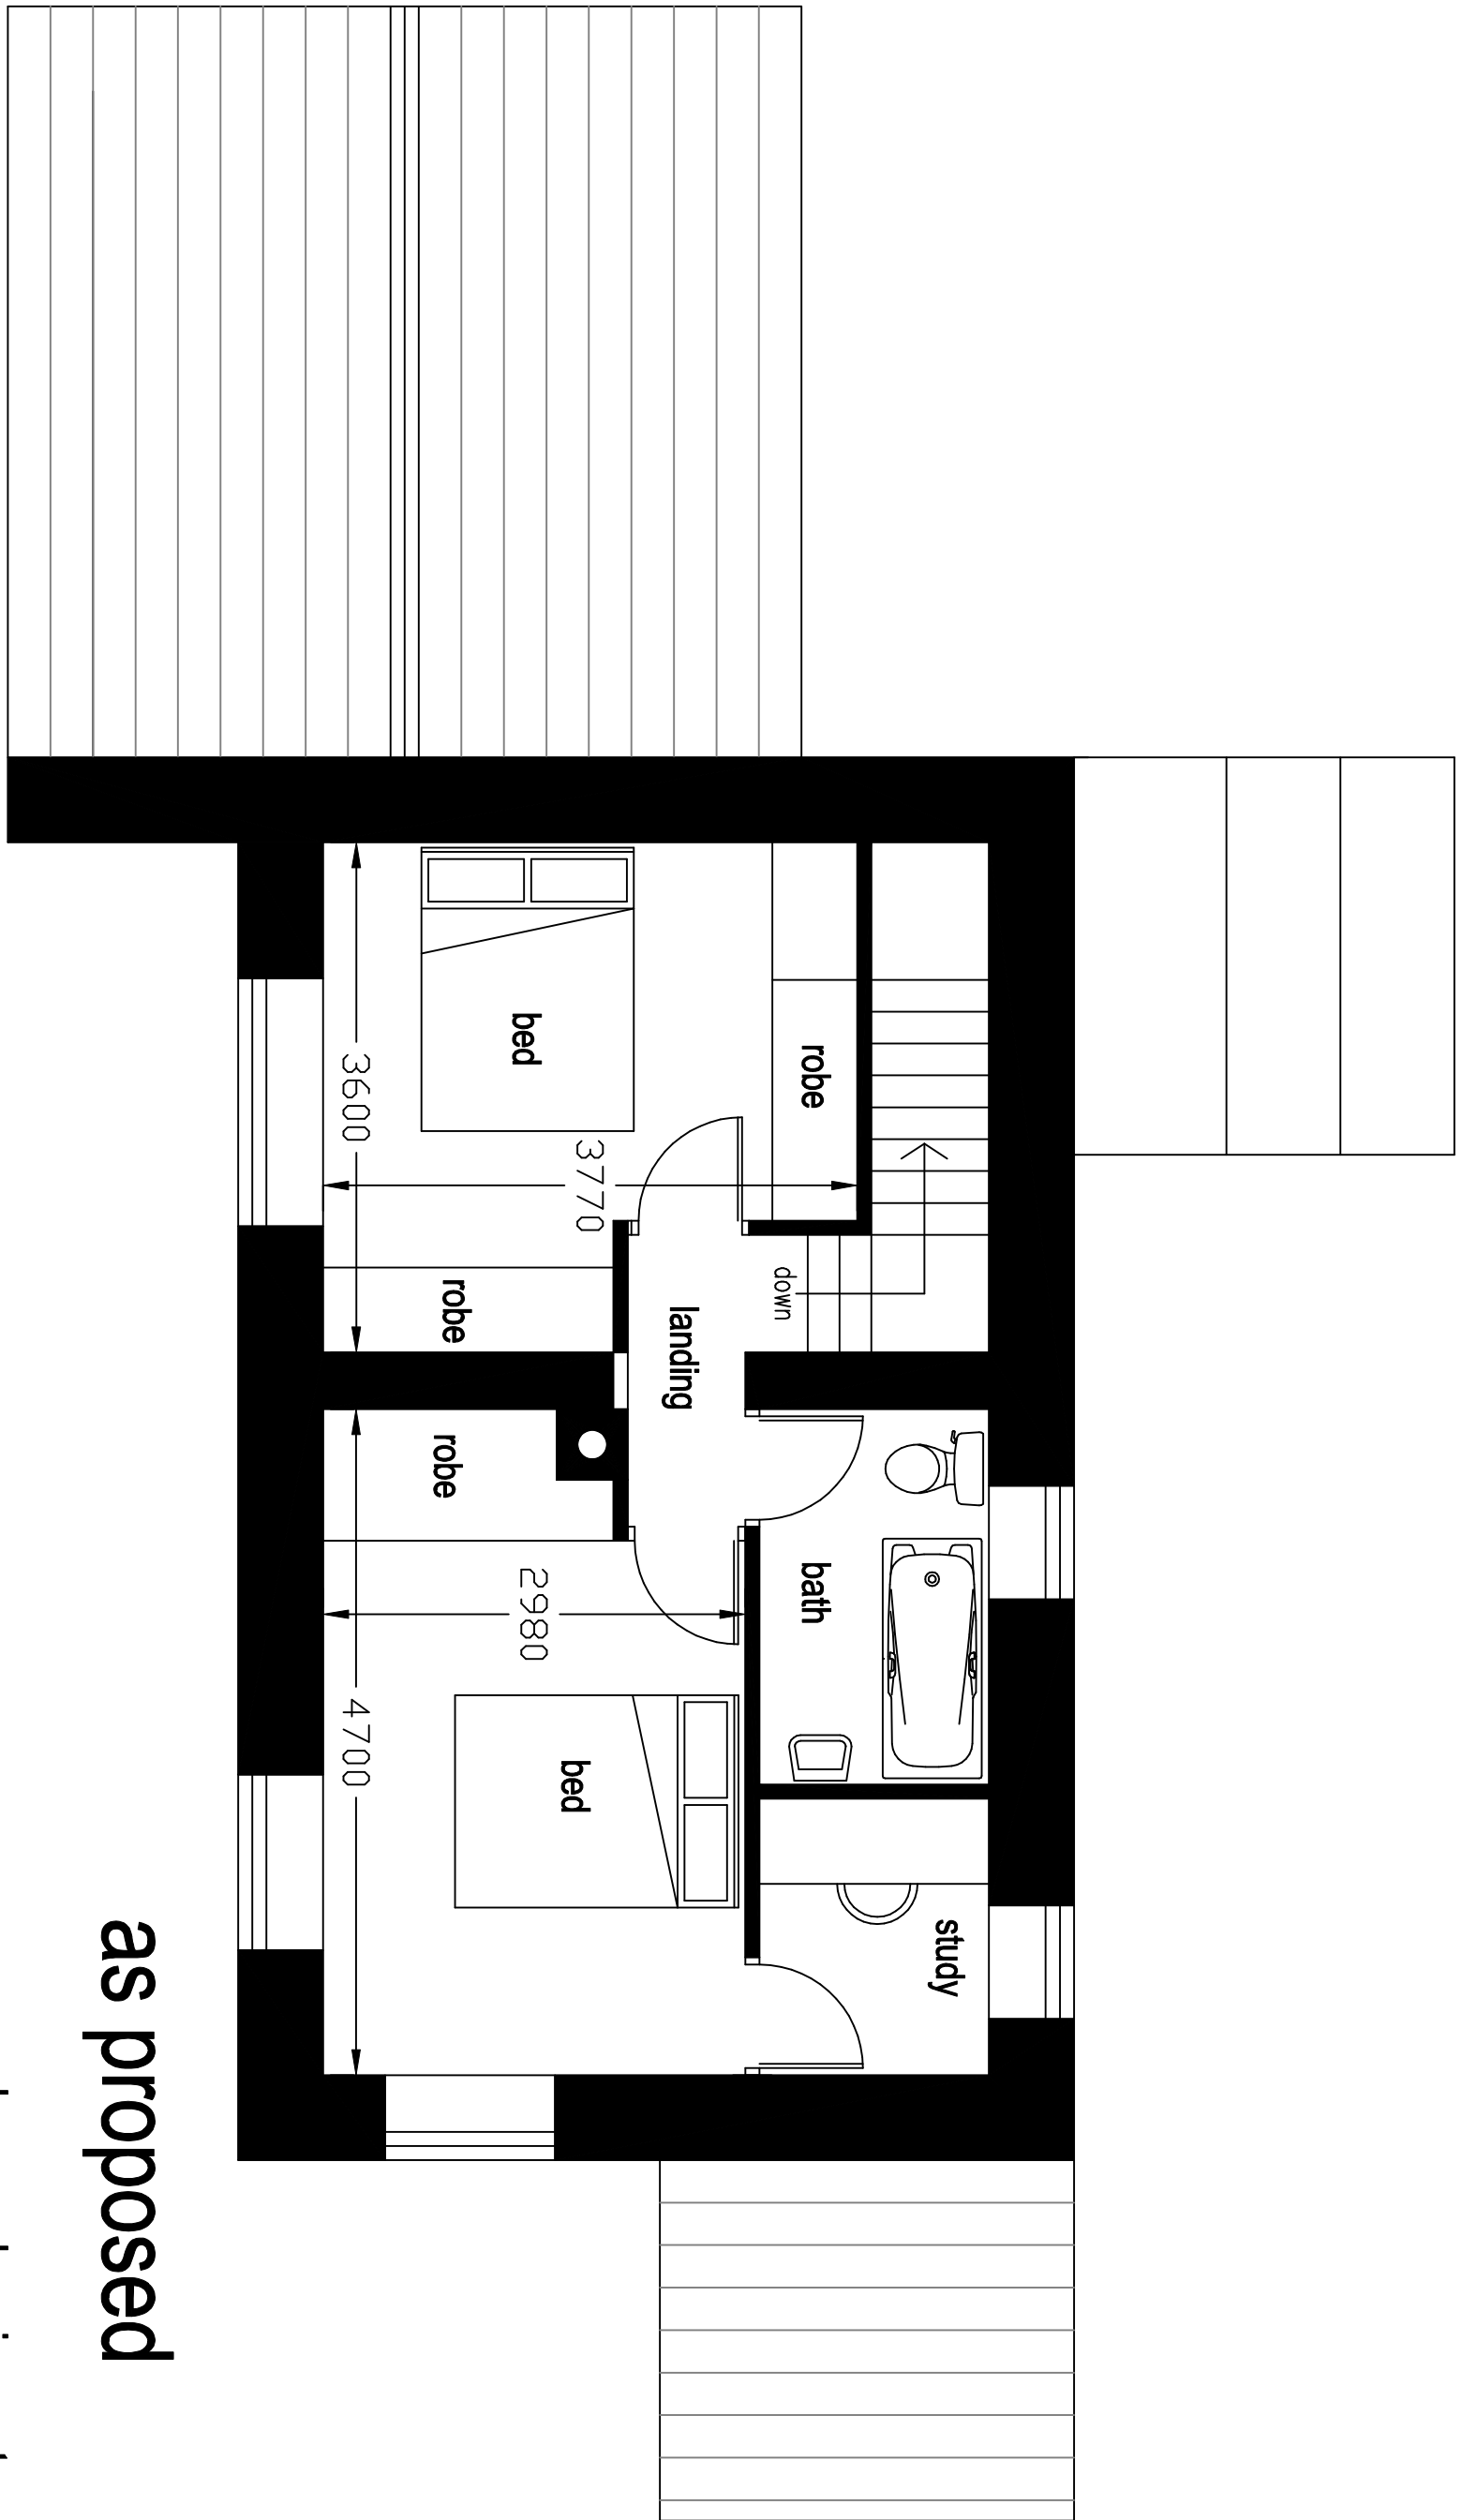


first floor plan 1:50

as proposed

proposed comprehensive restoration
of existing farm cottage at
Windy Bank Farm
Shuttleworth
Bury

scale 1:100 @ A1

 

drawing number JBWB-07-06-25-A