



elevations 1:100

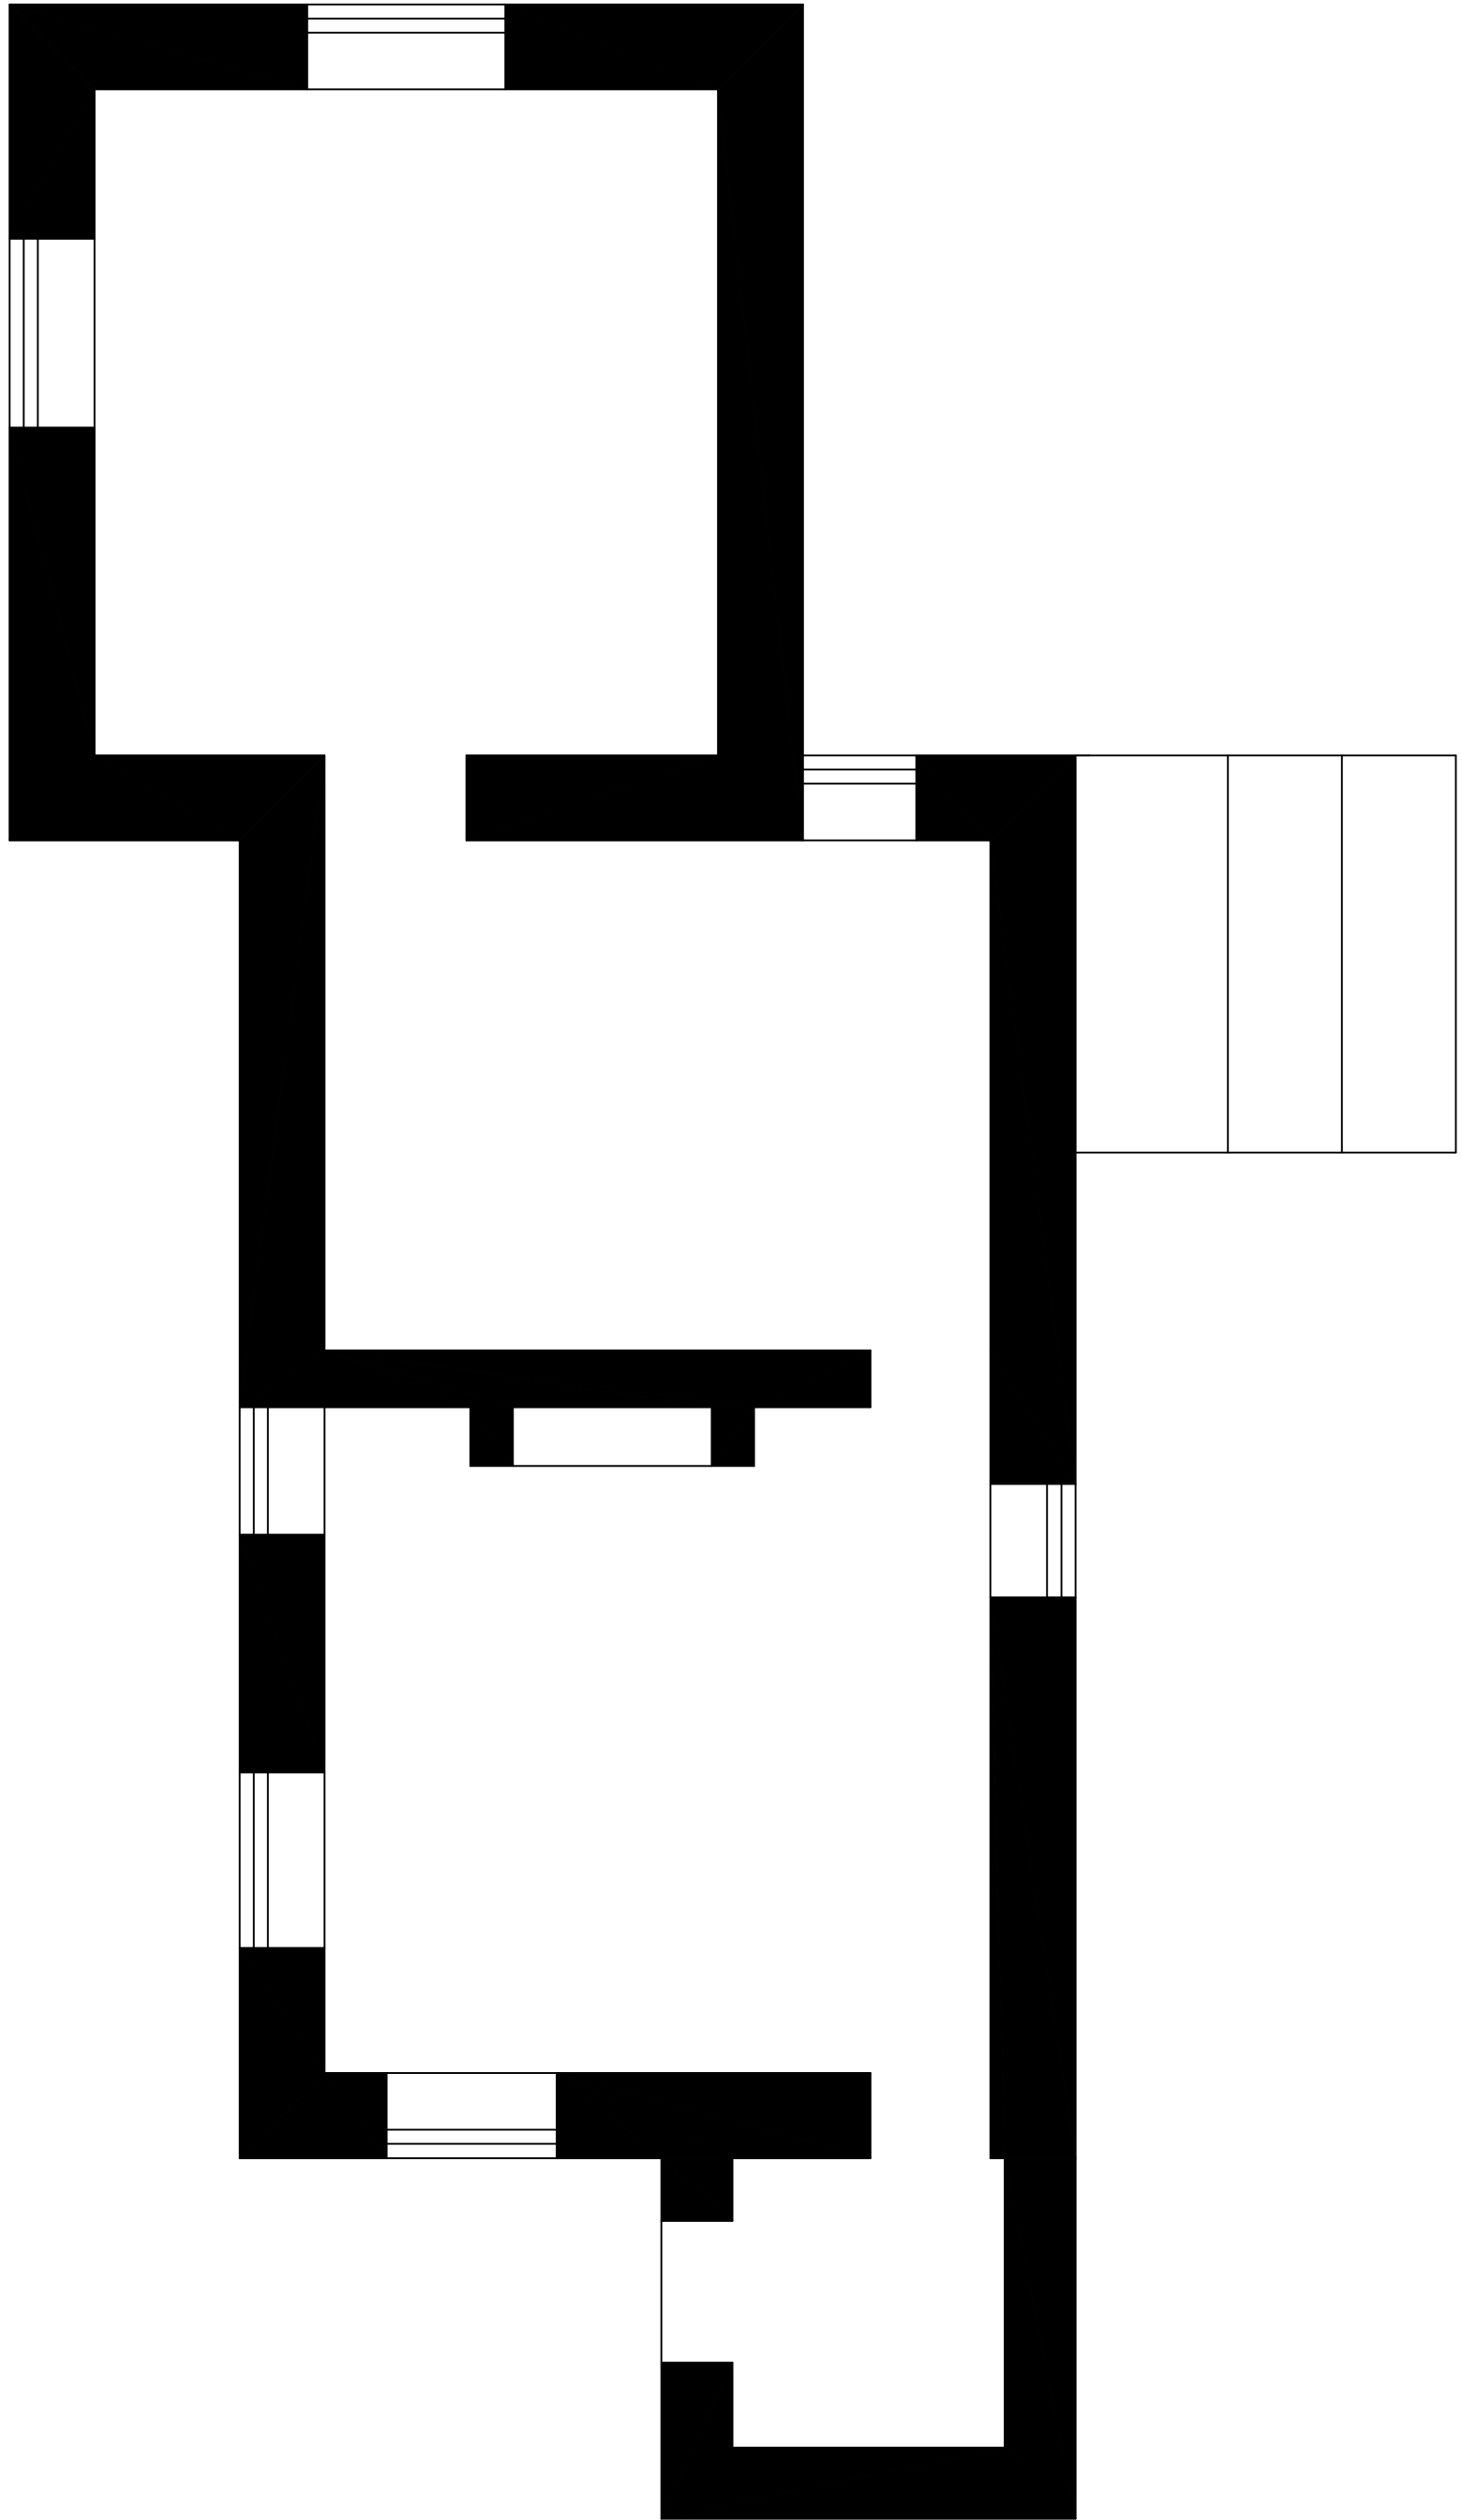

ground floor plan 1:50

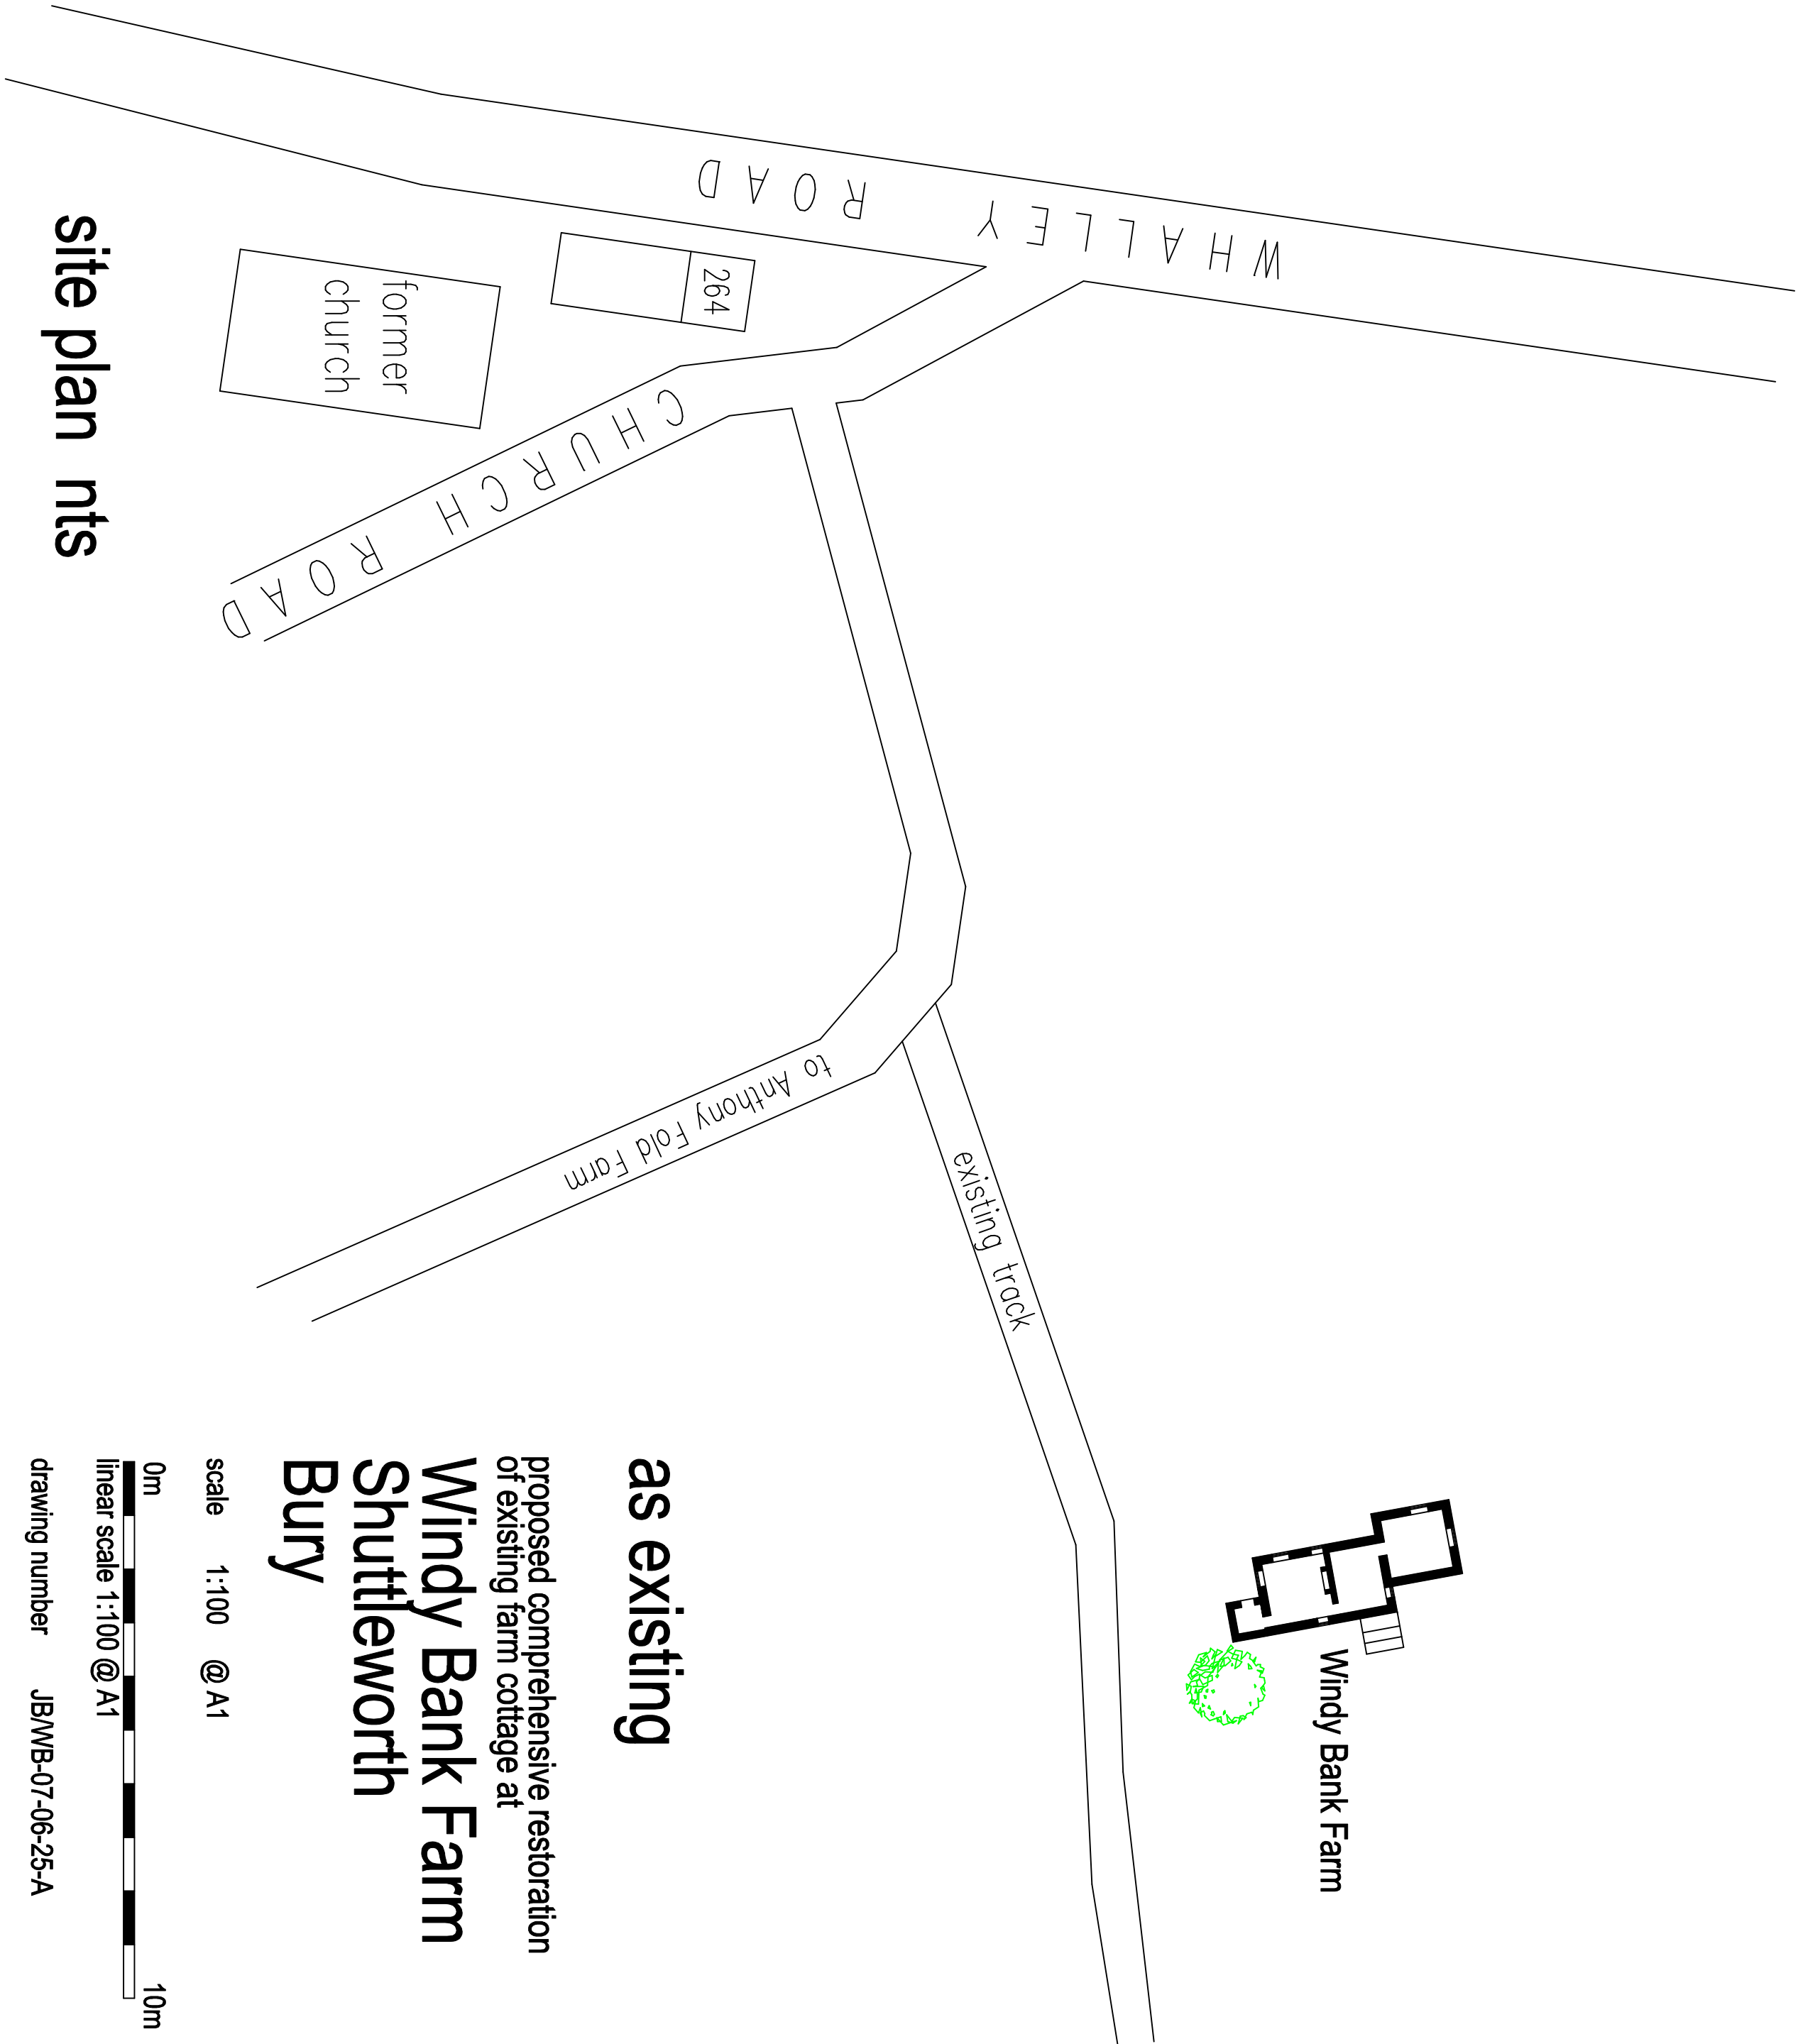

site plan nts

as existing

proposed comprehensive restoration
of existing farm cottage at
Windy Bank Farm
Shuttleworth
Bury

scale 1:100 @ A1

0m 10m

linear scale 1:100 @ A1

drawing number JBWB-07-06-25-A