



- do not scale dimensions from this drawing
- all dimensions to be checked on-site and
discrepancies to be reported to the architects

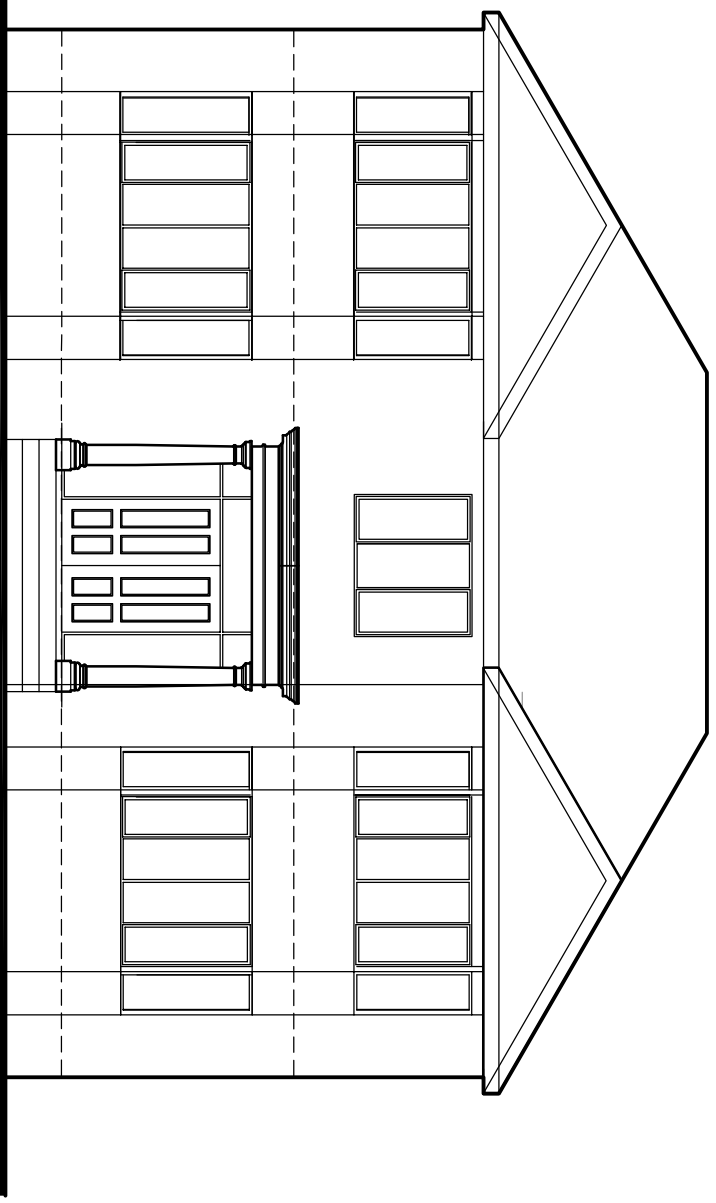


Elevation to Bury Old Road


Elevations scale 1:50
0 1 2 3 4 5 metres
SCALE

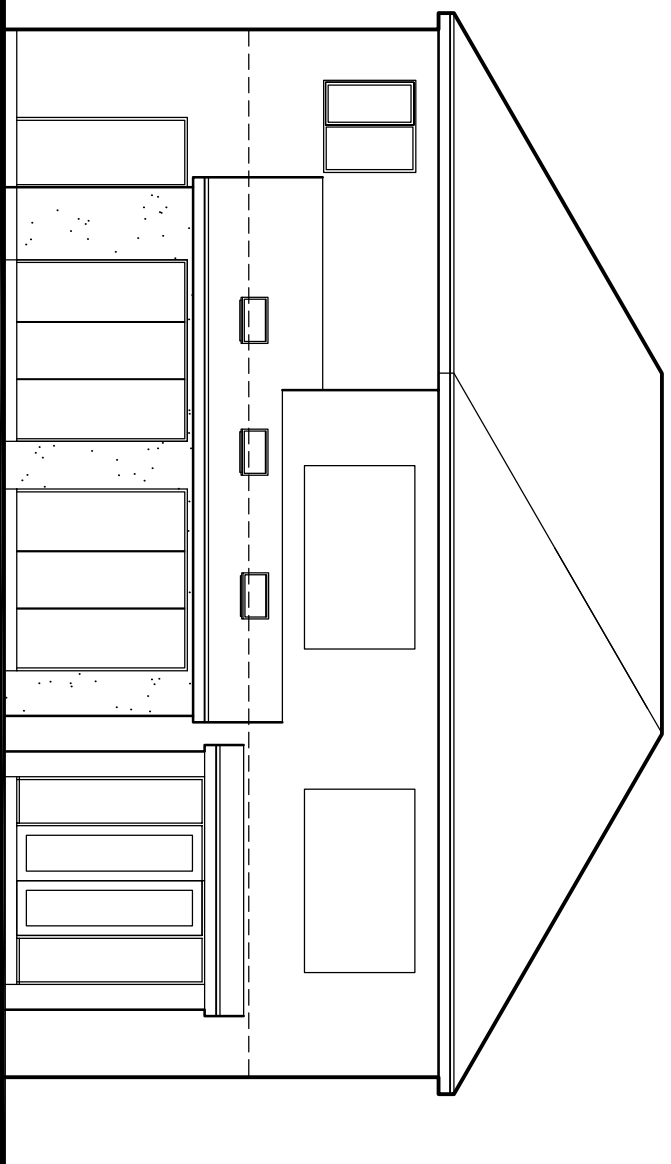


Rear Elevation

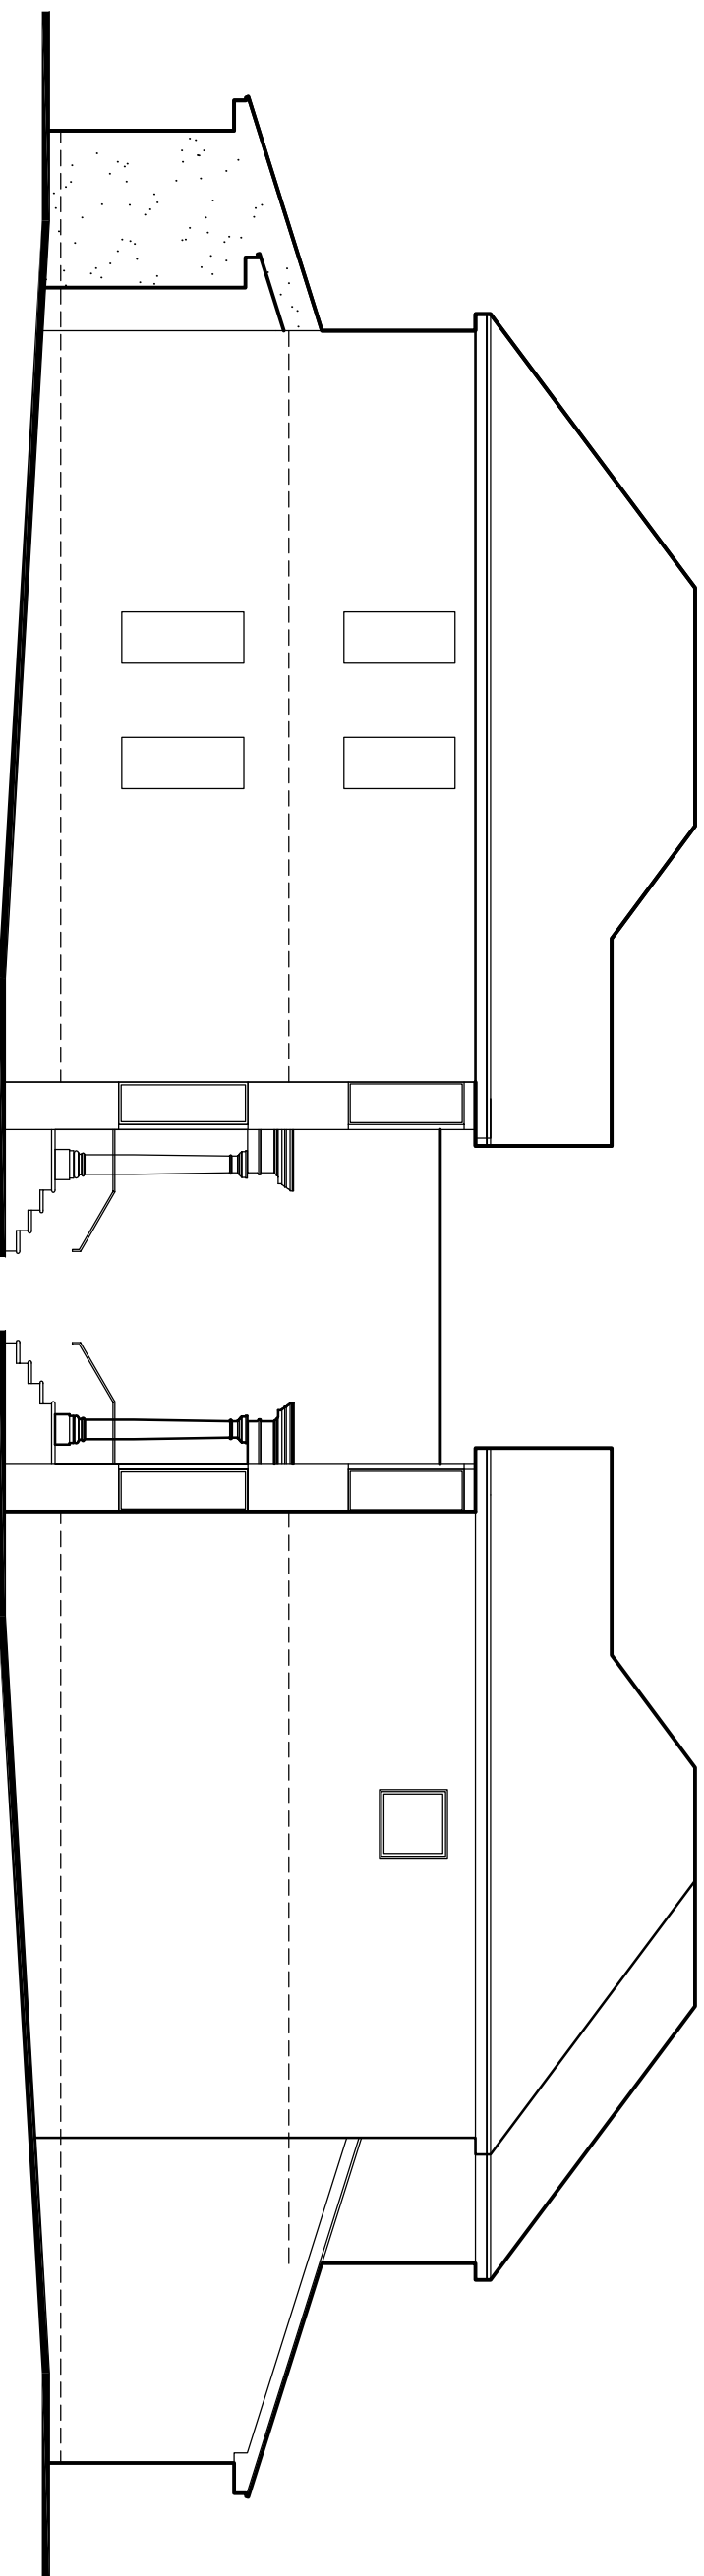

Gable Elevation

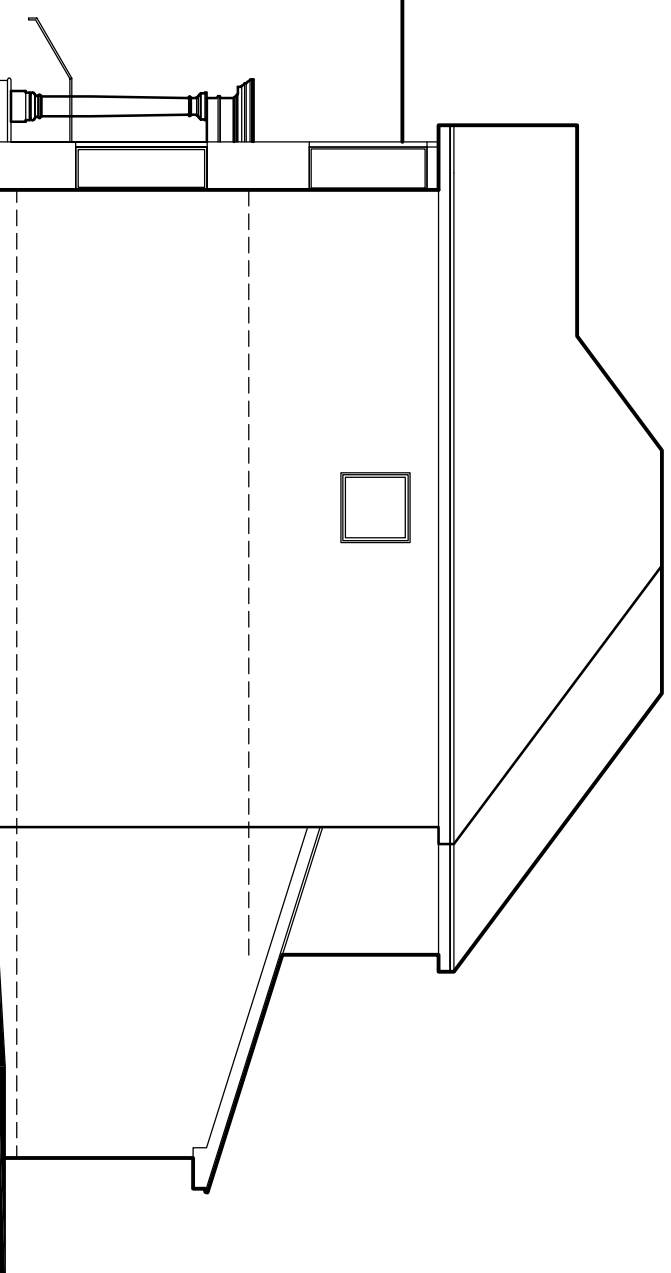


Gable Elevation

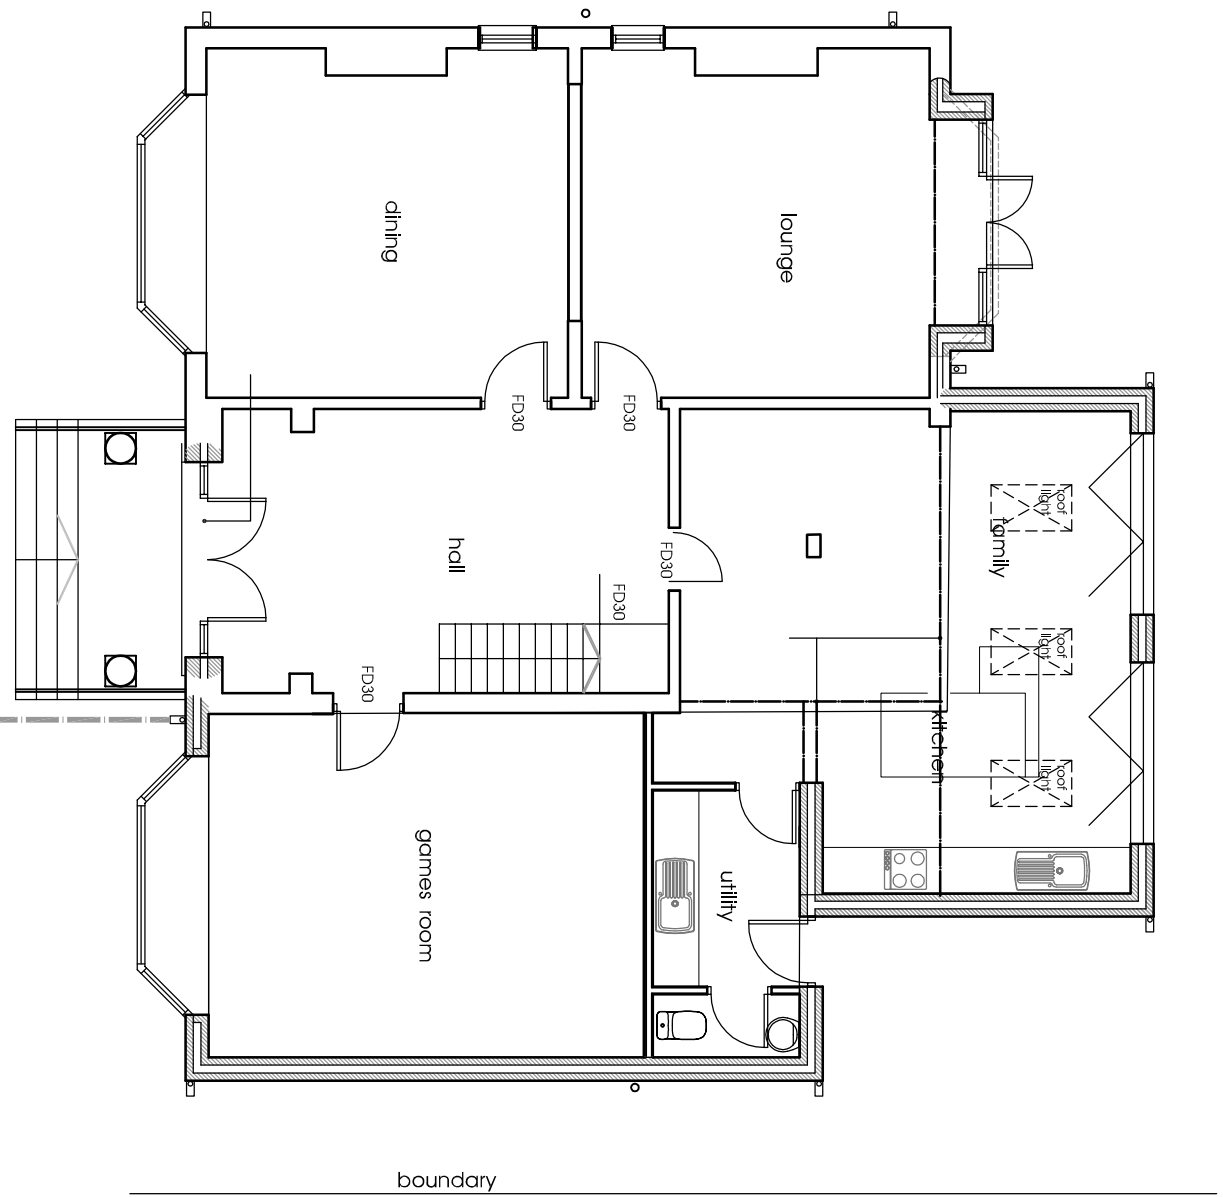

Ground Floor Plan scale 1:50

0 1 2 3 4 5 metres
SCALE

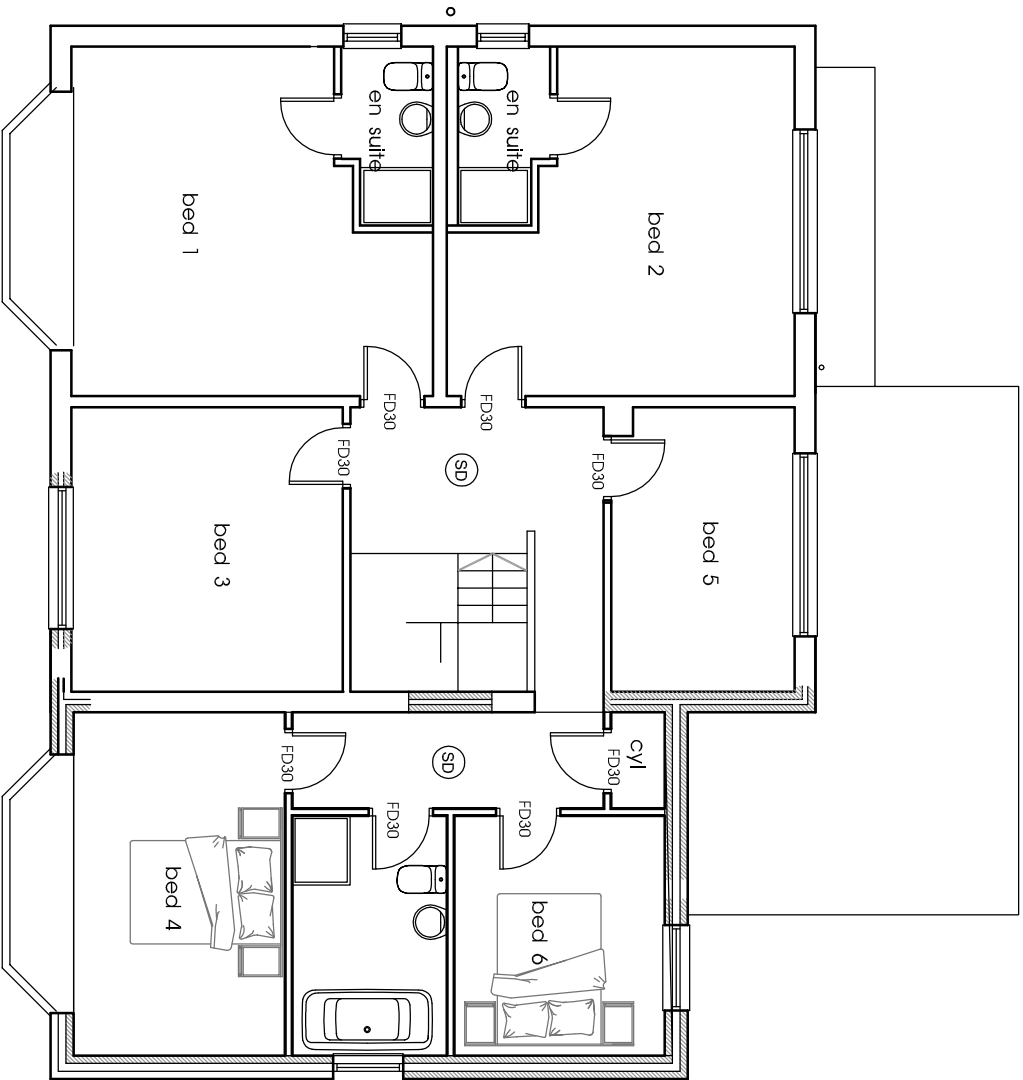

First Floor Plan scale 1:50

0 1 2 3 4 5 metres
SCALE

Client
R Lawrence esq.

Project
Proposed Extension
50 Bury Old Road,
Prestwich, M

Title
Existing Plans

Drawing Number
3436.02

Revision
B

Scale
As shown A1

Date
Feb 21

Drawn by

Staus

fisk
& associates
architects

20 Chorley road, swinton, manchester, m27 5dJ
t - 0161 793 5300 e - info@rnfisk.co.uk

