

DO NOT SCALE FROM THIS
DRAWING


Driveway

Porous/Permeable drain to lawn/boards

New Wall and Fence

Brick masonry to match existing

Horizontal single sided timber slat
fencing panels

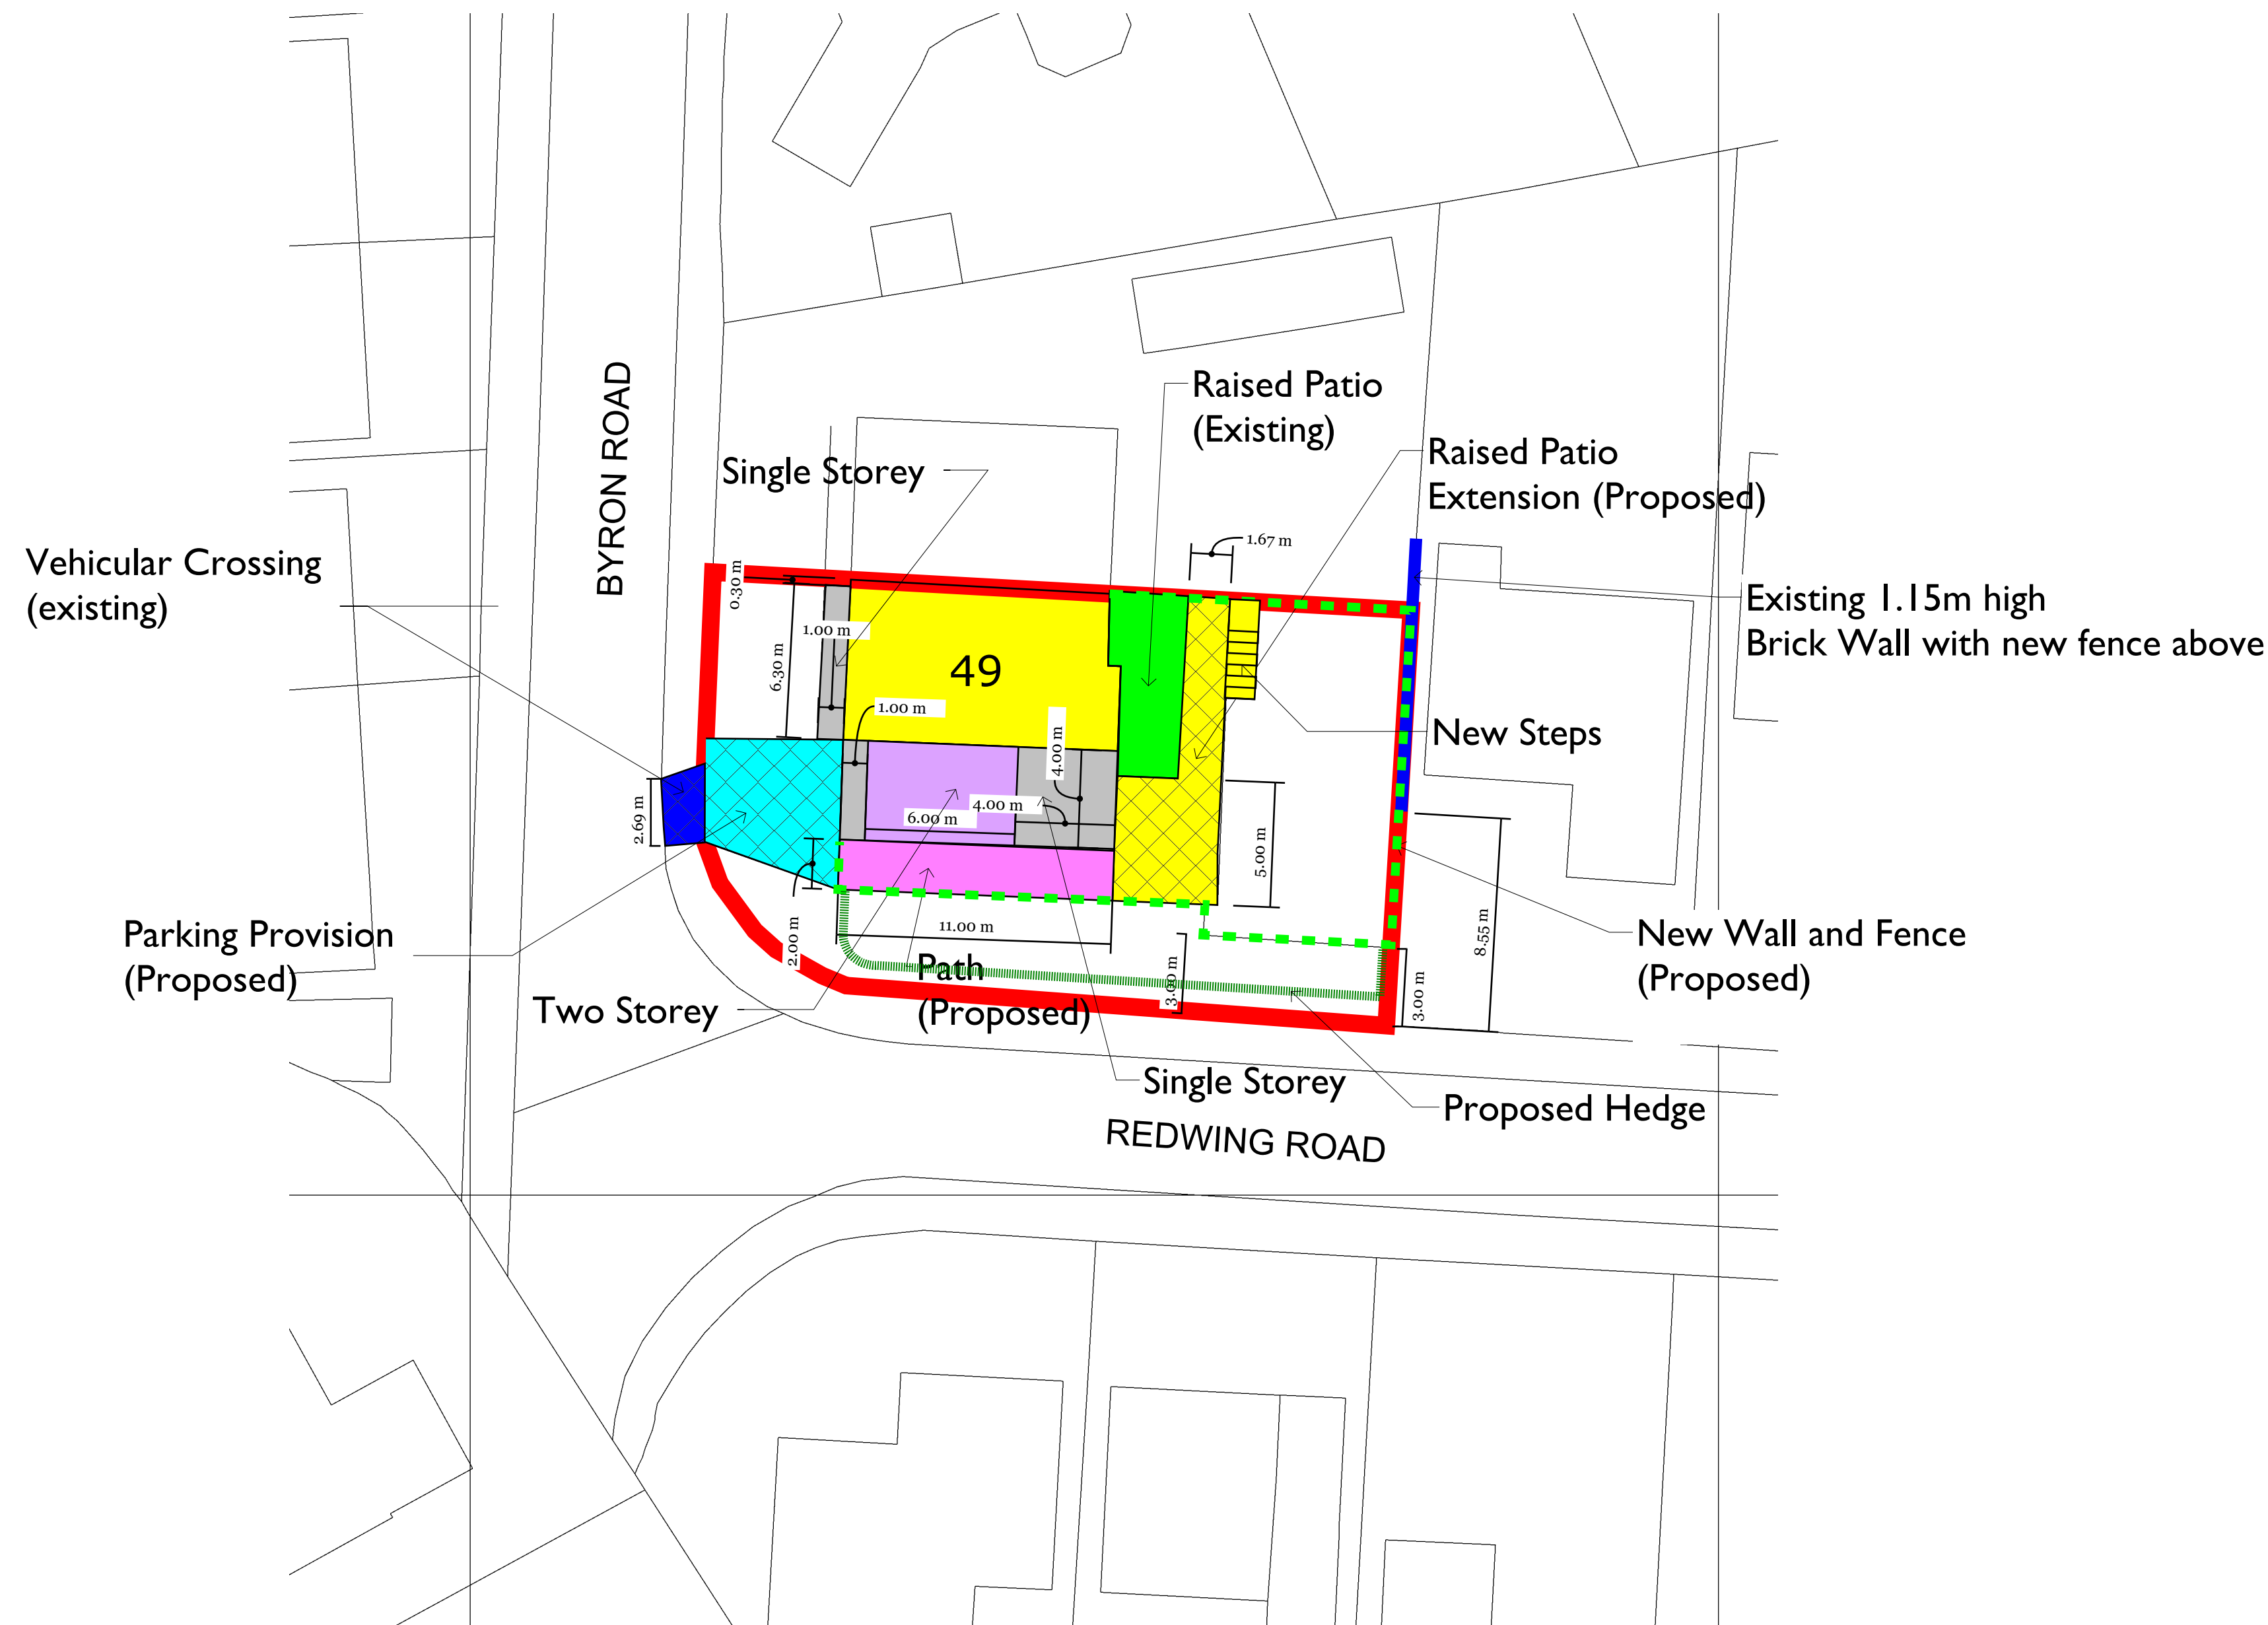

15 Springside View
Bury, BL8 4LU
Tel: 0161 704 4069

Company No. 13615864

hello@homeorganise.me

<https://www.homeorganise.me>

CLIENT

Mr. A. Hogan

PROJECT

49 Byron Road
Greenmount, Bury BL8 4EN

DRAWING TITLE:
Proposed Site Plan

DRAWING NUMBER: 0013/01_02 **REV:** C

DATE:
17/05/23

scale @ A
200

Produced on 16 March 2023 from the Ordnance Survey National Geographic Database and incorporating surveyed revision available at this date.

This map shows the area bounded by 377708 414667,377850 414667,377850 414809,377708 414809,377708 414667

Crown copyright and database rights 2023 OS 100054135. Supplied by copla ltd trading as UKPlanningMaps.com a licensed Ordnance Survey partner (OS 100054135).

Data licence expires 16 March 2024. Unique plan reference: v2c//922926/1245534

