




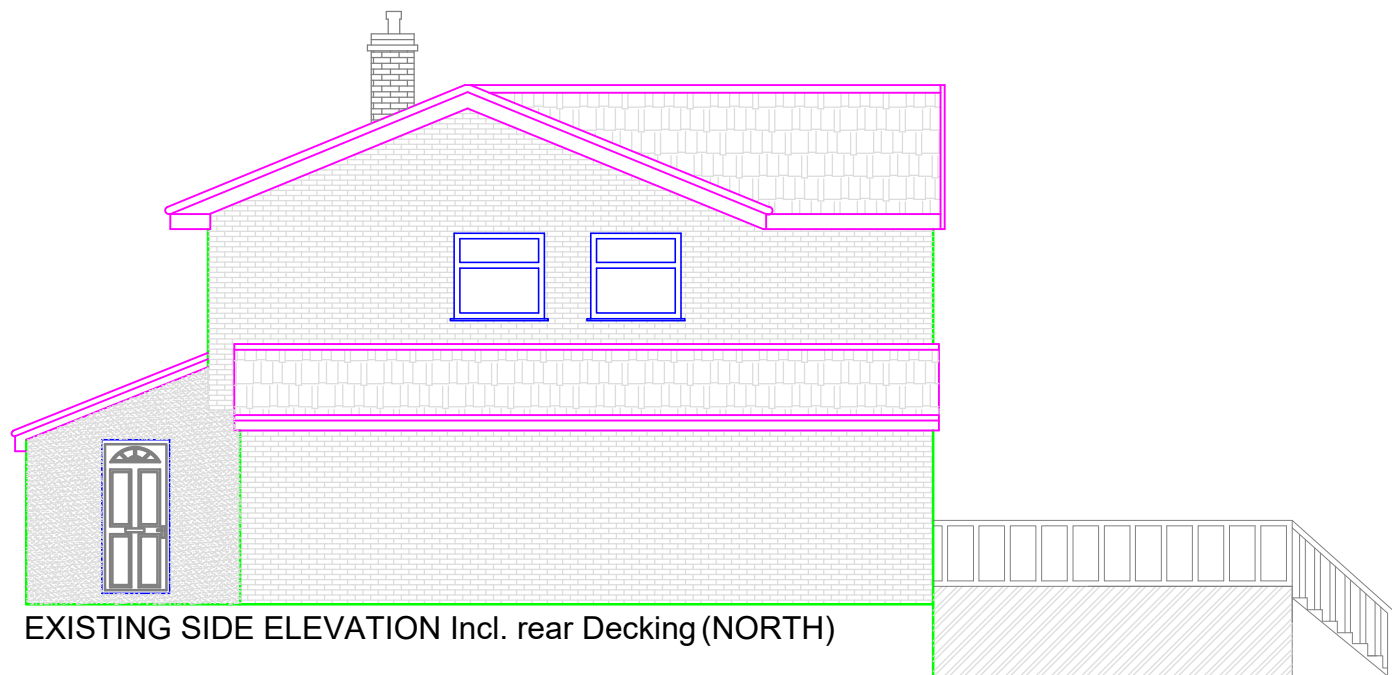


EXISTING SIDE ELEVATION Incl. rear Decking (NORTH)

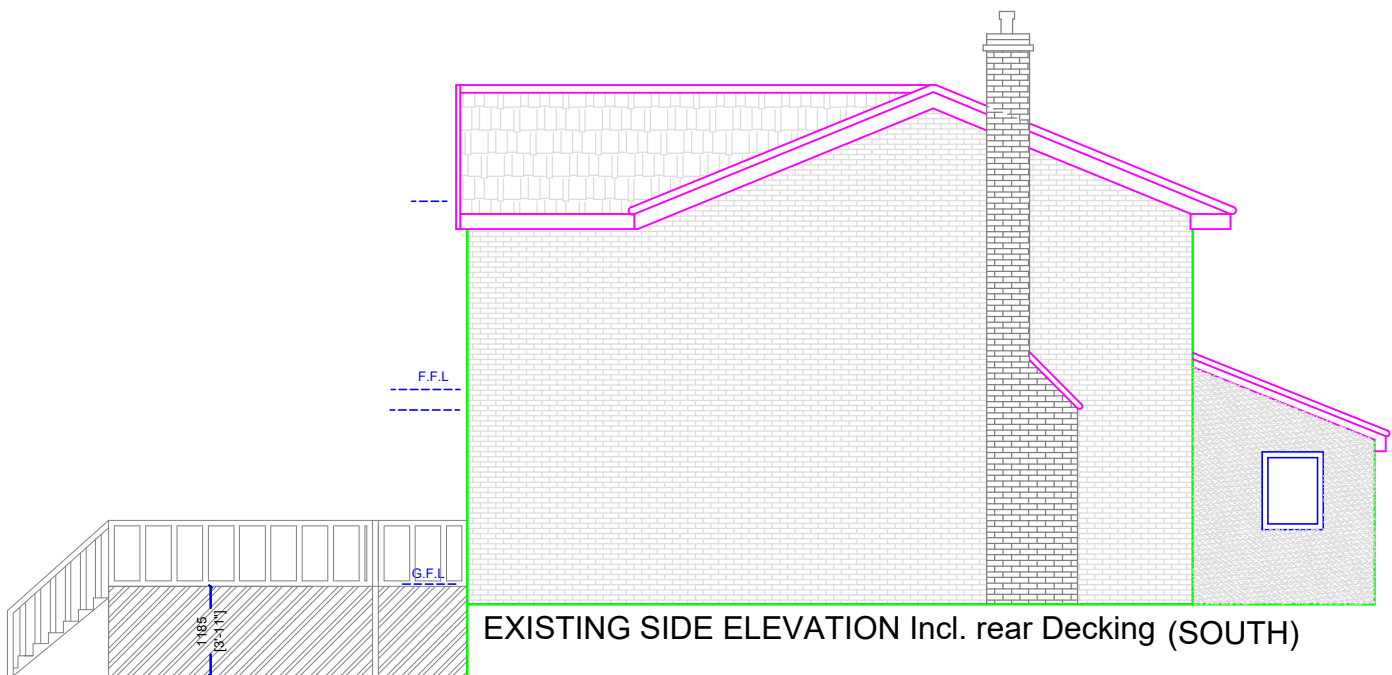


EXISTING SIDE ELEVATION Incl. rear Decking (SOUTH)

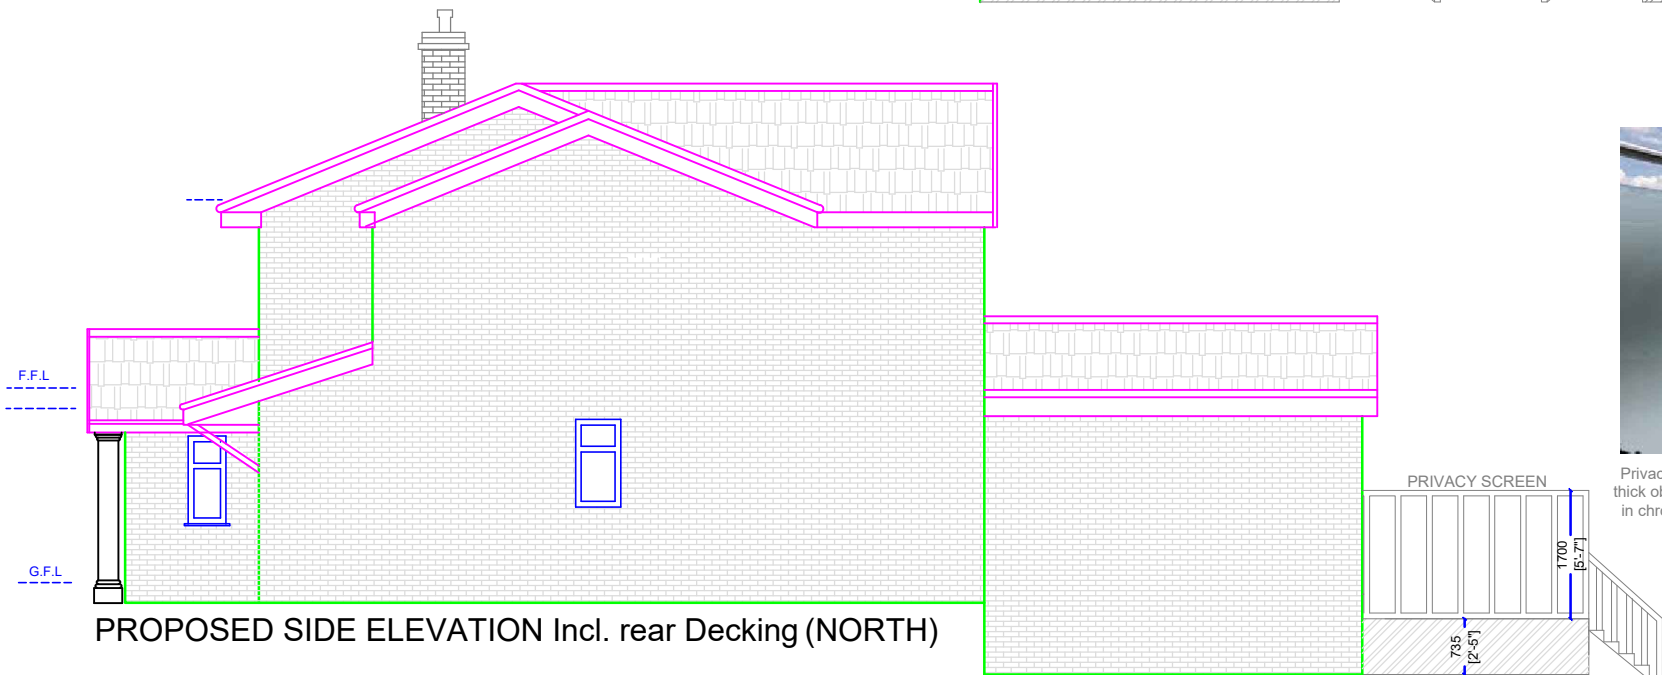


PROPOSED SIDE ELEVATION Incl. rear Decking (NORTH)

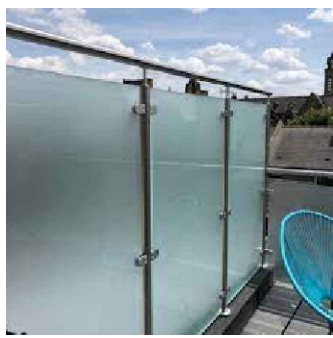


Privacy Screen to be 10 mm thick obscure toughened glass in chrome colour steel posts

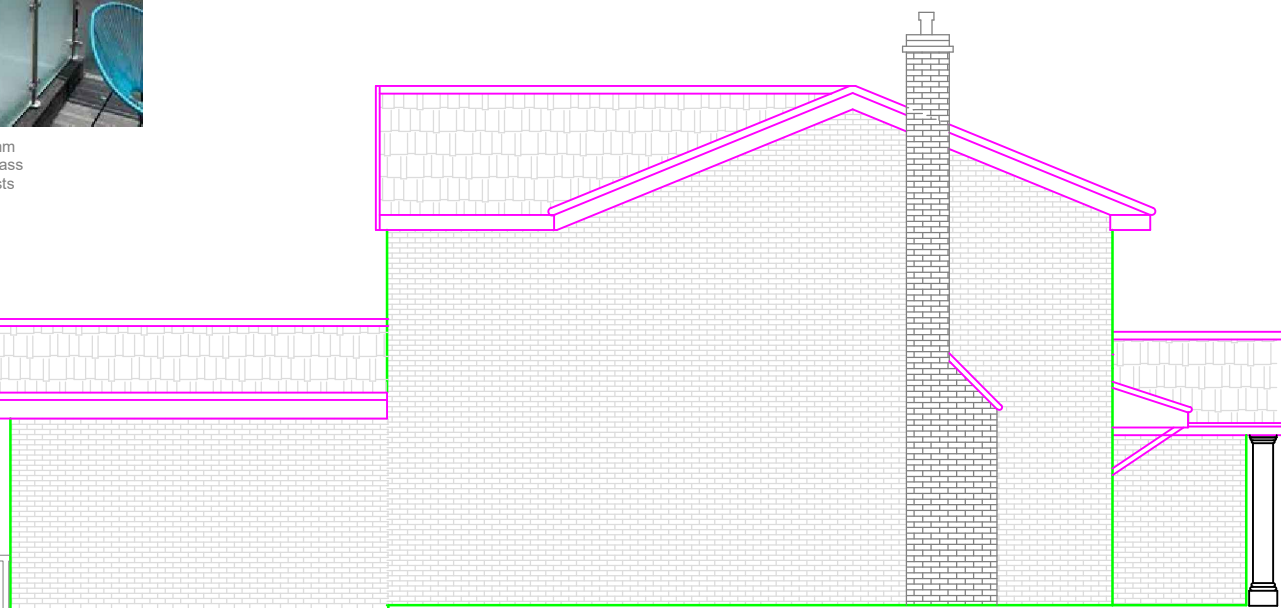

PROPOSED SIDE ELEVATION Incl. rear Decking (SOUTH)

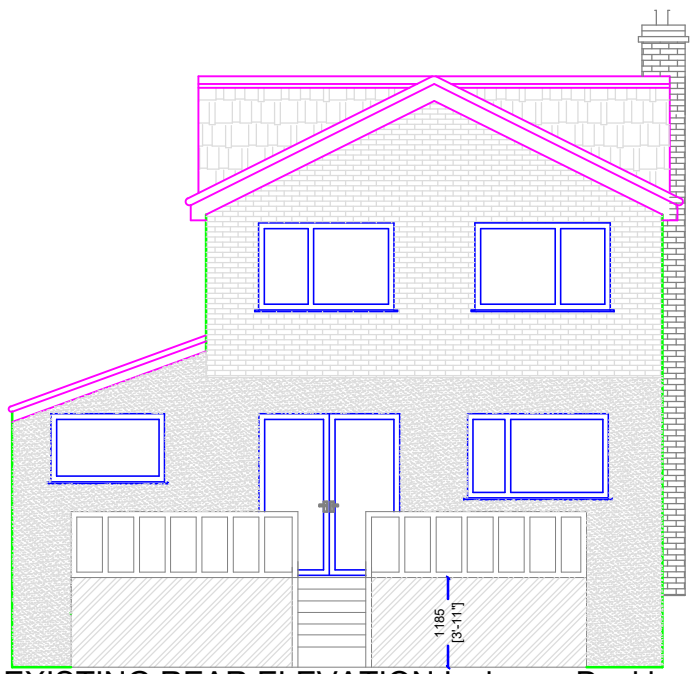

EXISTING REAR ELEVATION Incl. rear Decking

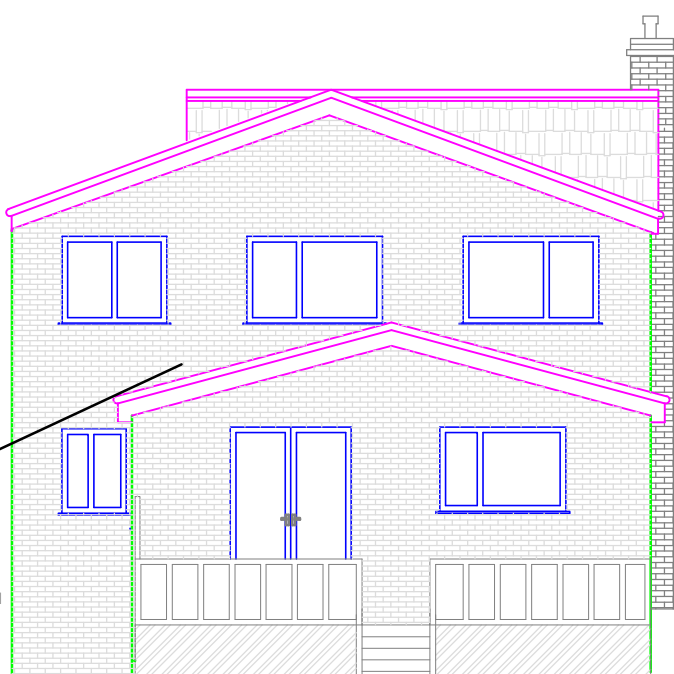

PROPOSED REAR ELEVATION Incl. rear Decking

This drawing is the property of IPS Architects and copyright is reserved by them.
This drawing is not to be copied or disclosed by or to any unauthorized person without the prior written consent of IPS Architects.

Do not scale from this drawing.

All dimensions are to be checked on site prior to construction, manufacture of any components and ordering of materials and equipment.

Any discrepancies are to be reported to the architects for clarification.

All materials and workmanship to be accordance with the current British Standards and codes of practice.

This drawing is to be read in conjunction with all relevant Architectural Structural Engineers, Mechanical Engineers, Electrical Engineers and Specialists drawings and specifications.

Planning Services
email: ipsuk@live.co.uk

2A Cook Street,
Bury, Lancashire,
BL9 0RP,
0161 8717405

Existing & Proposed Elevations Incl. Rear Decking
of 16 Stokesay Close, Bury BL9 8DB

Scale :1 : 100 on A3	All Dimensions in Meters
Ref.: IPS/R/16/BL98DB	Date : 05/12/2022
REV:E Date: 21/02/23	Existing & Proposal
SHT 3a of 4	

