




**This drawing is for the sole purpose of
obtaining Planning Approval and not
intended for Construction/Working drawings**

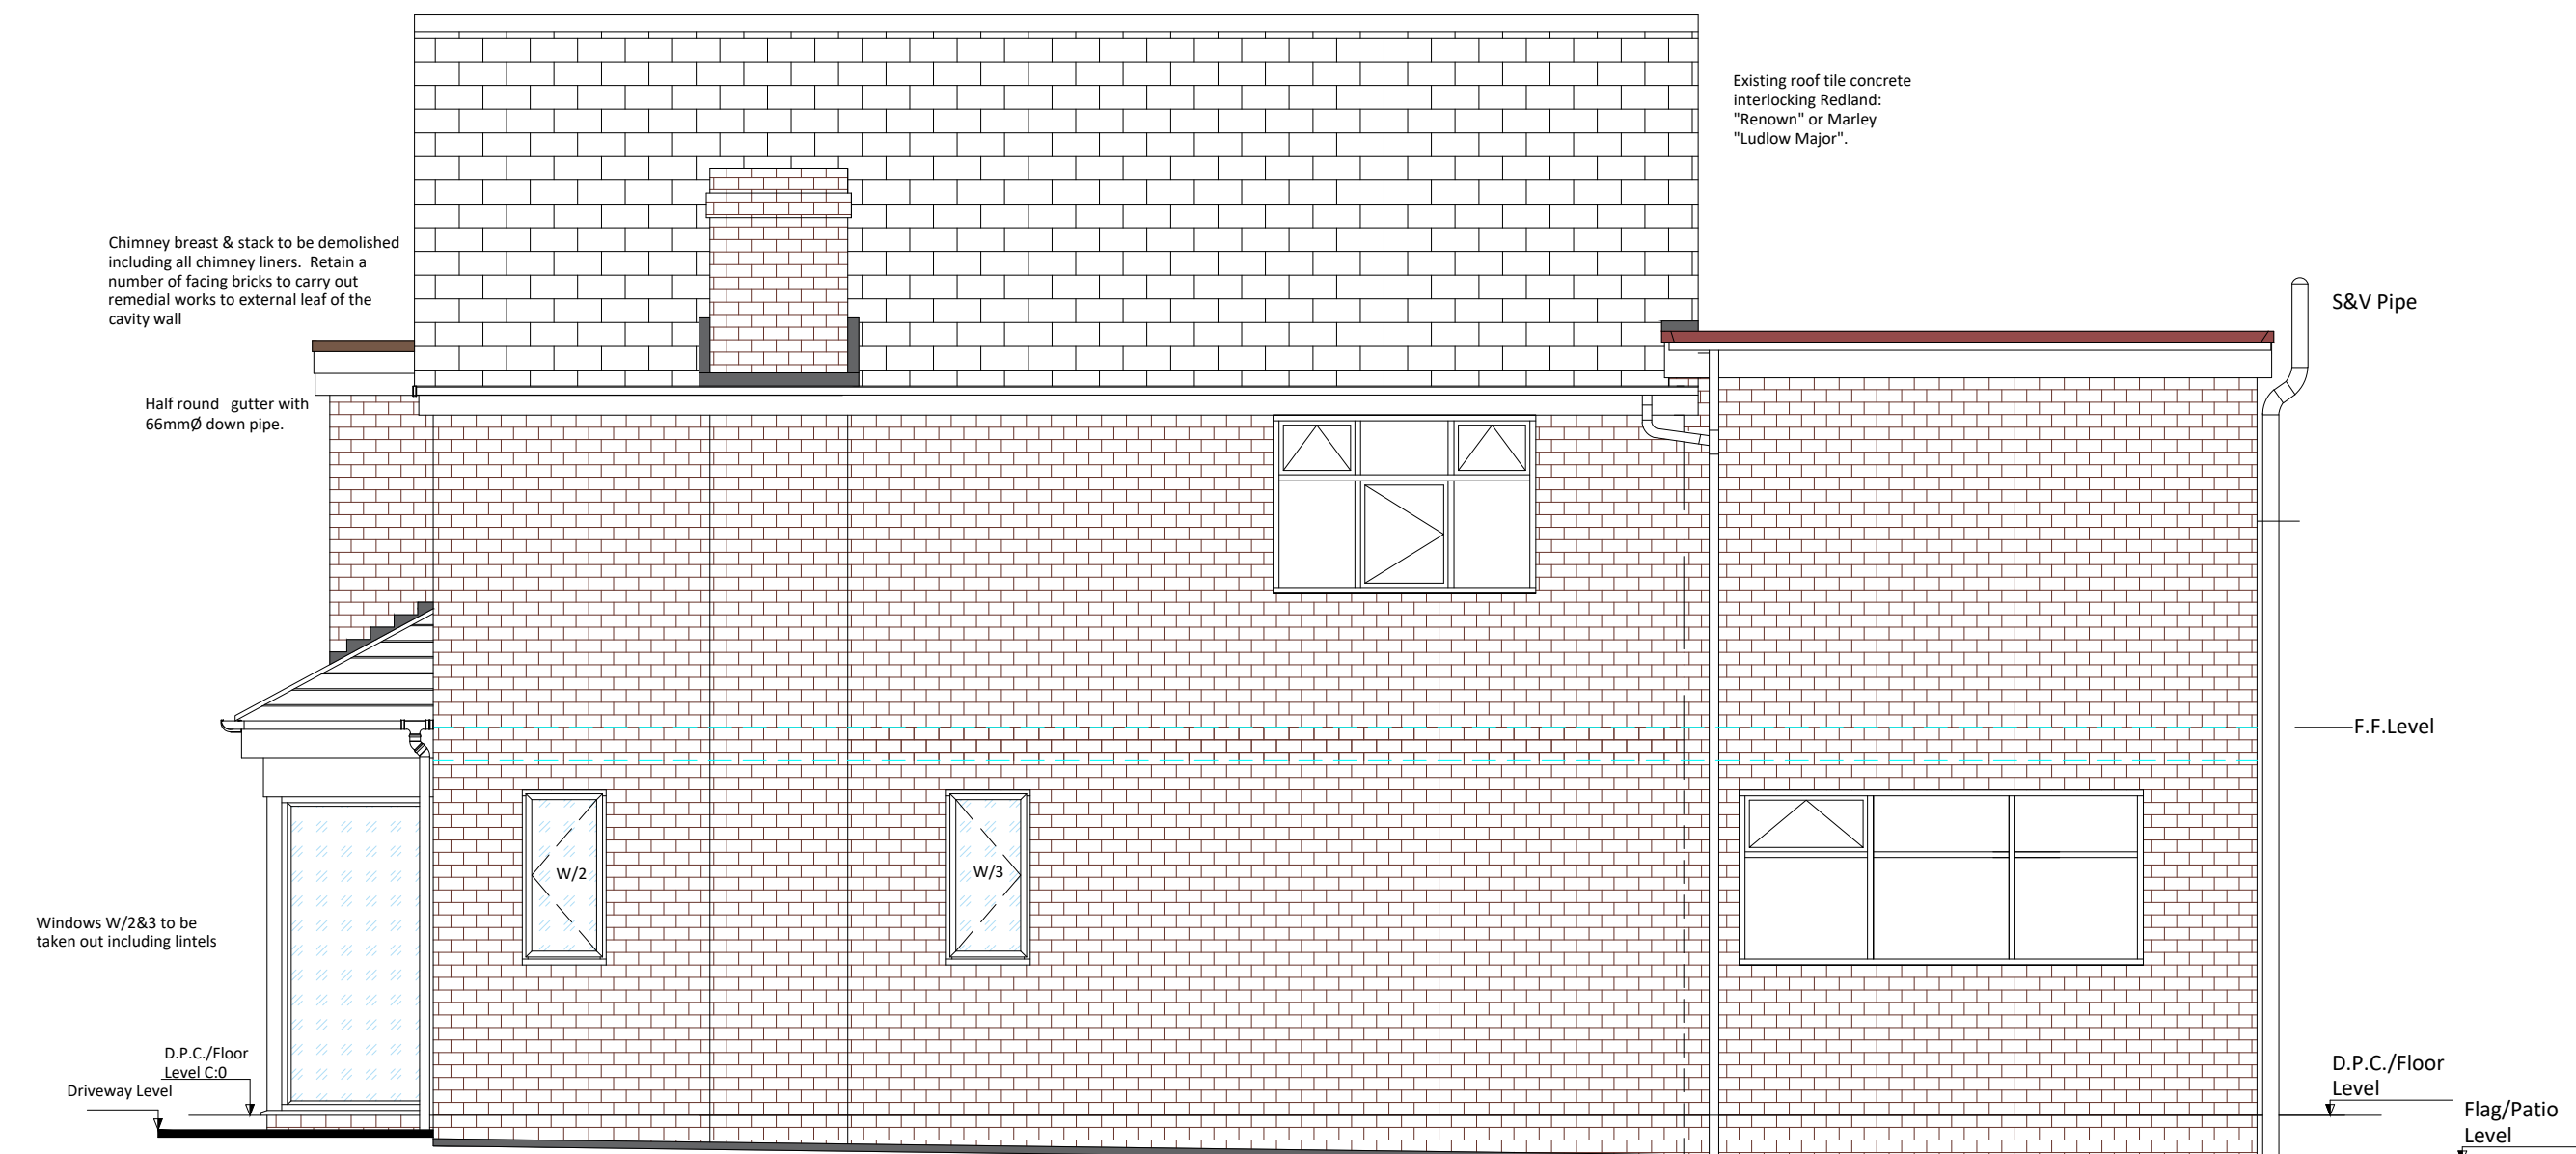


Existing South Side Elevation

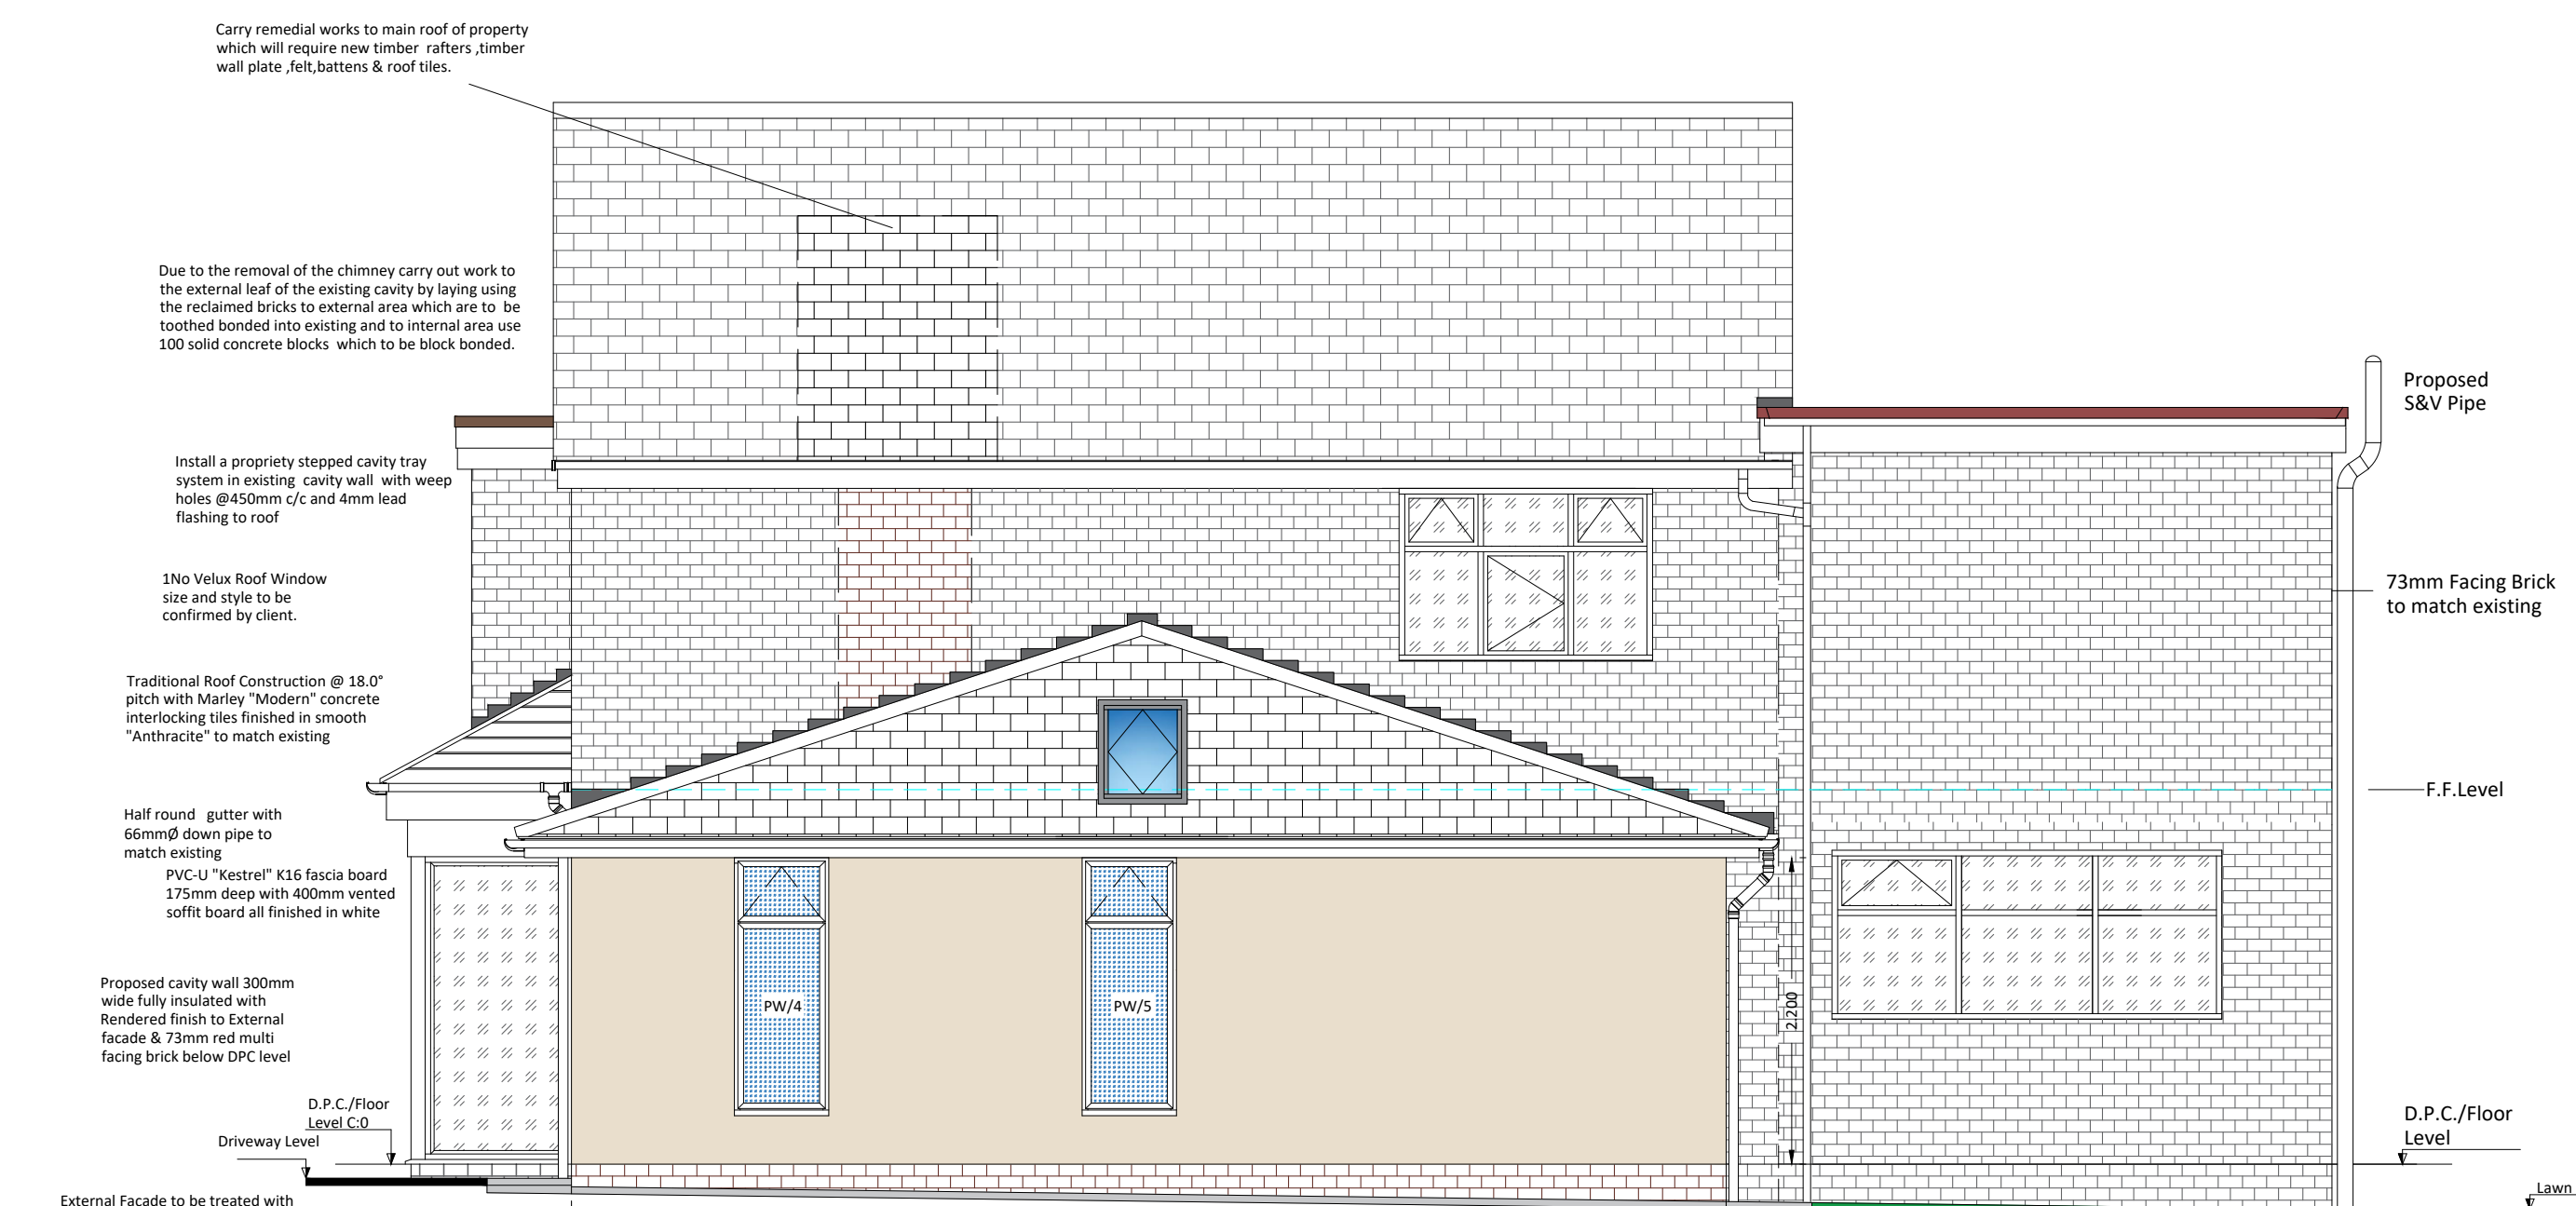


Proposed South (Side) Elevation

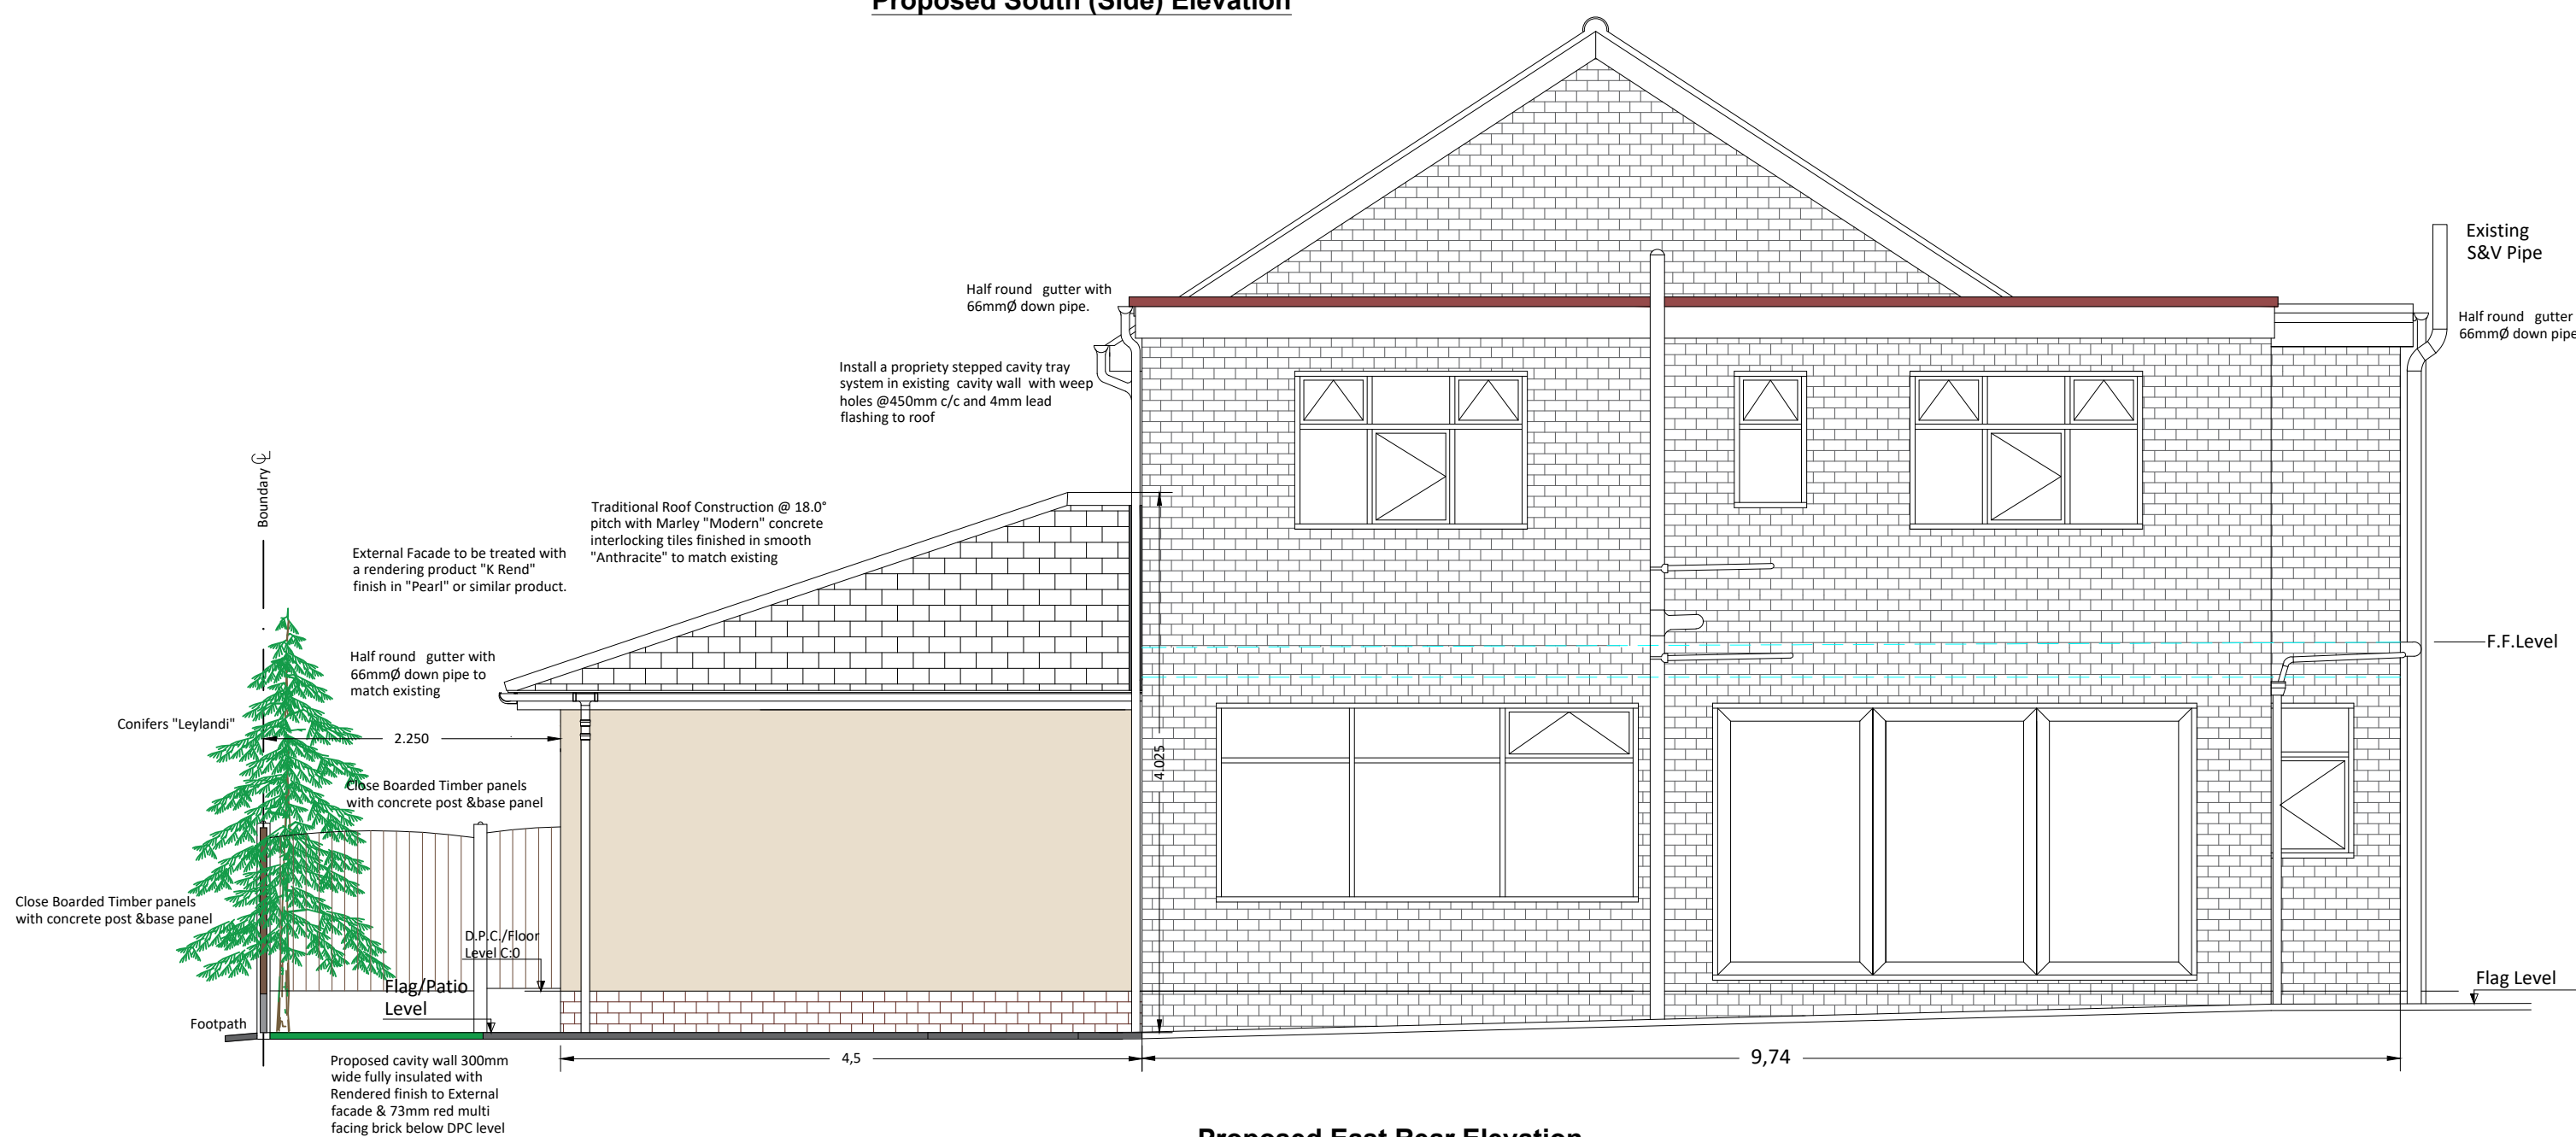

Proposed East Rear Elevation

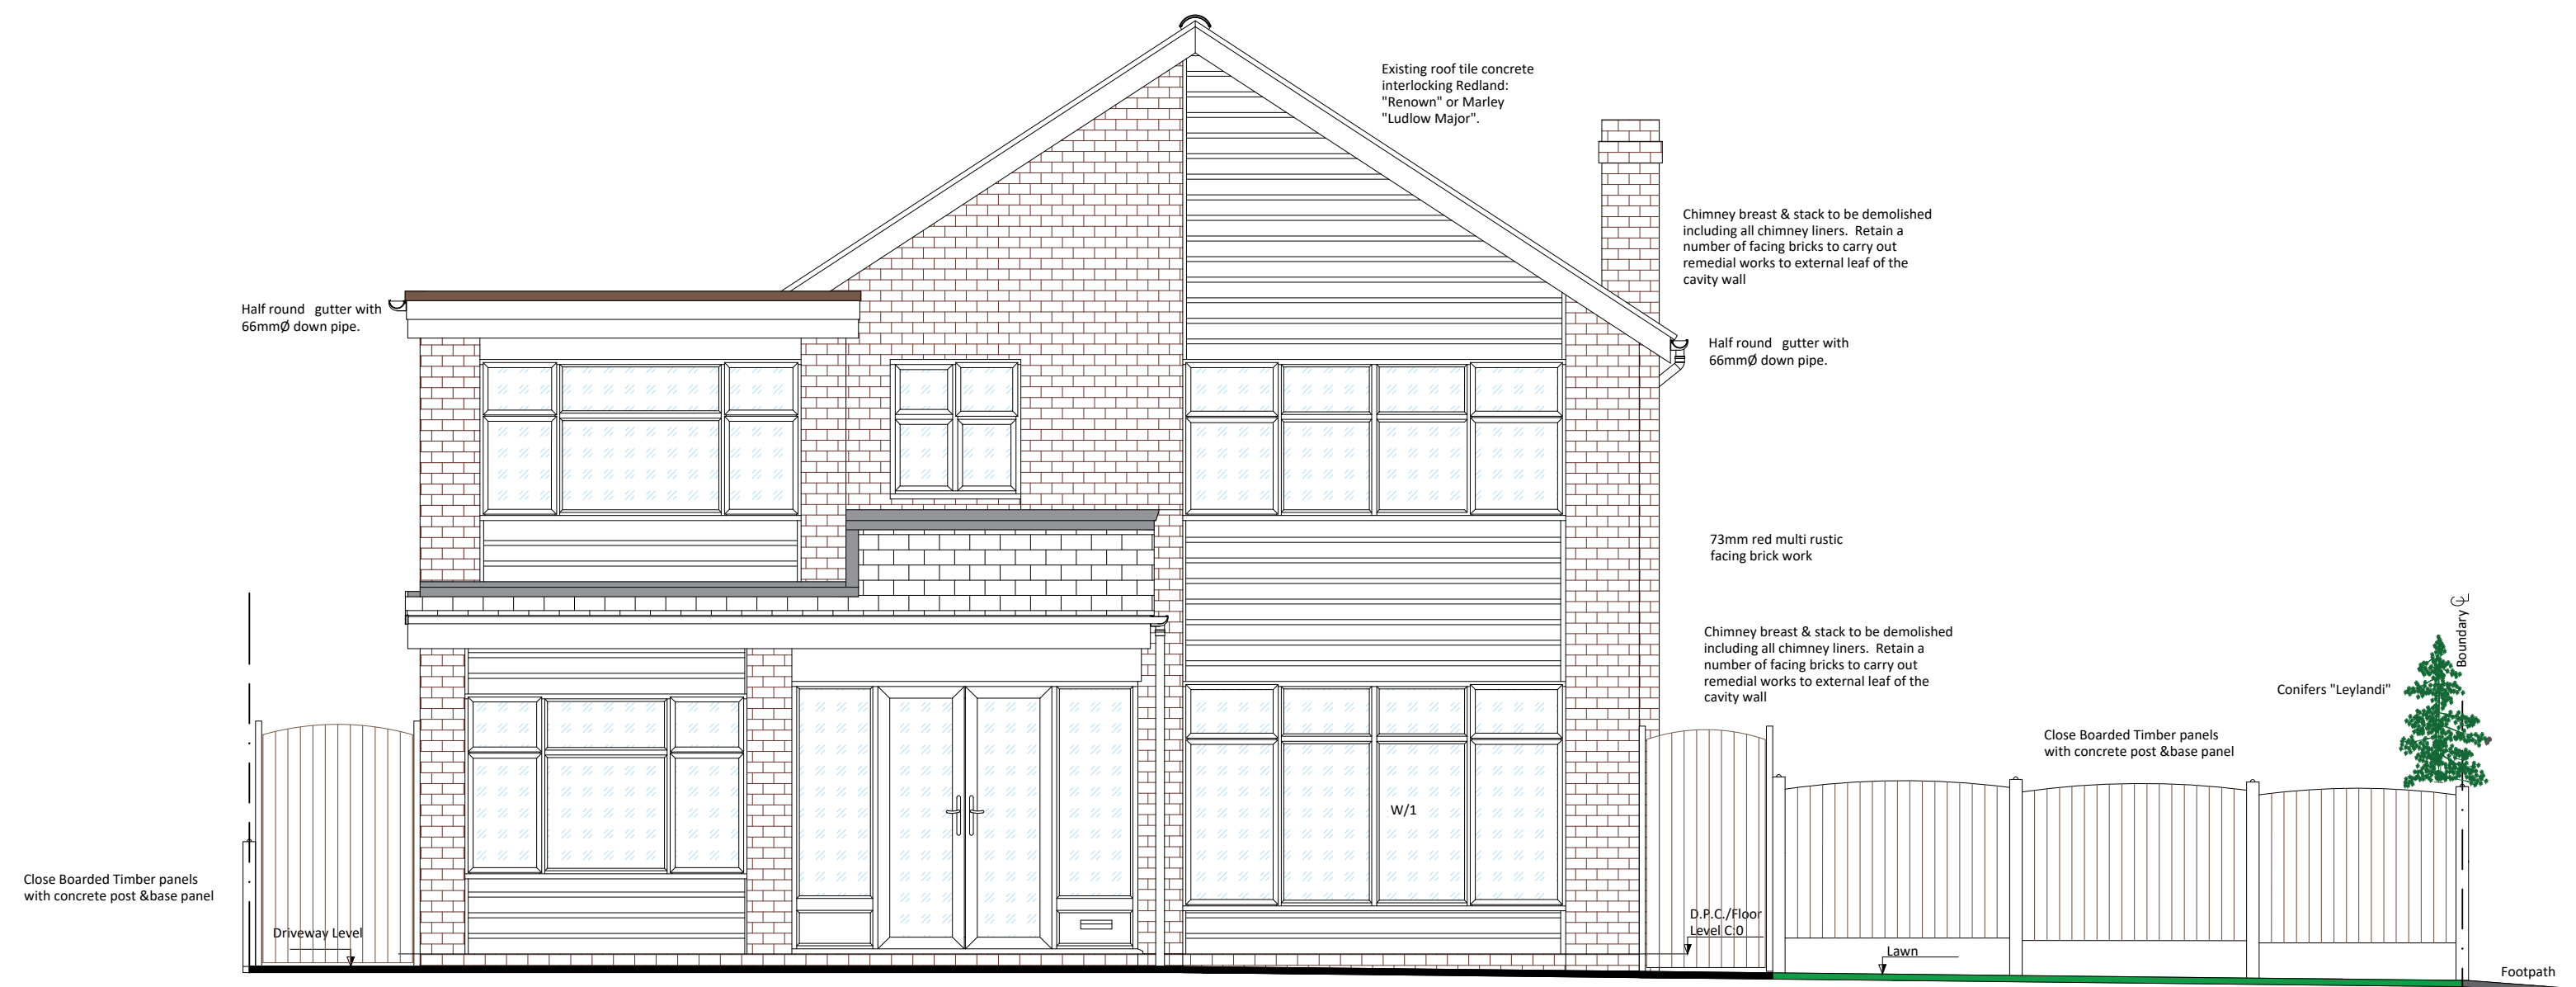

Existing West (Front) Elevation

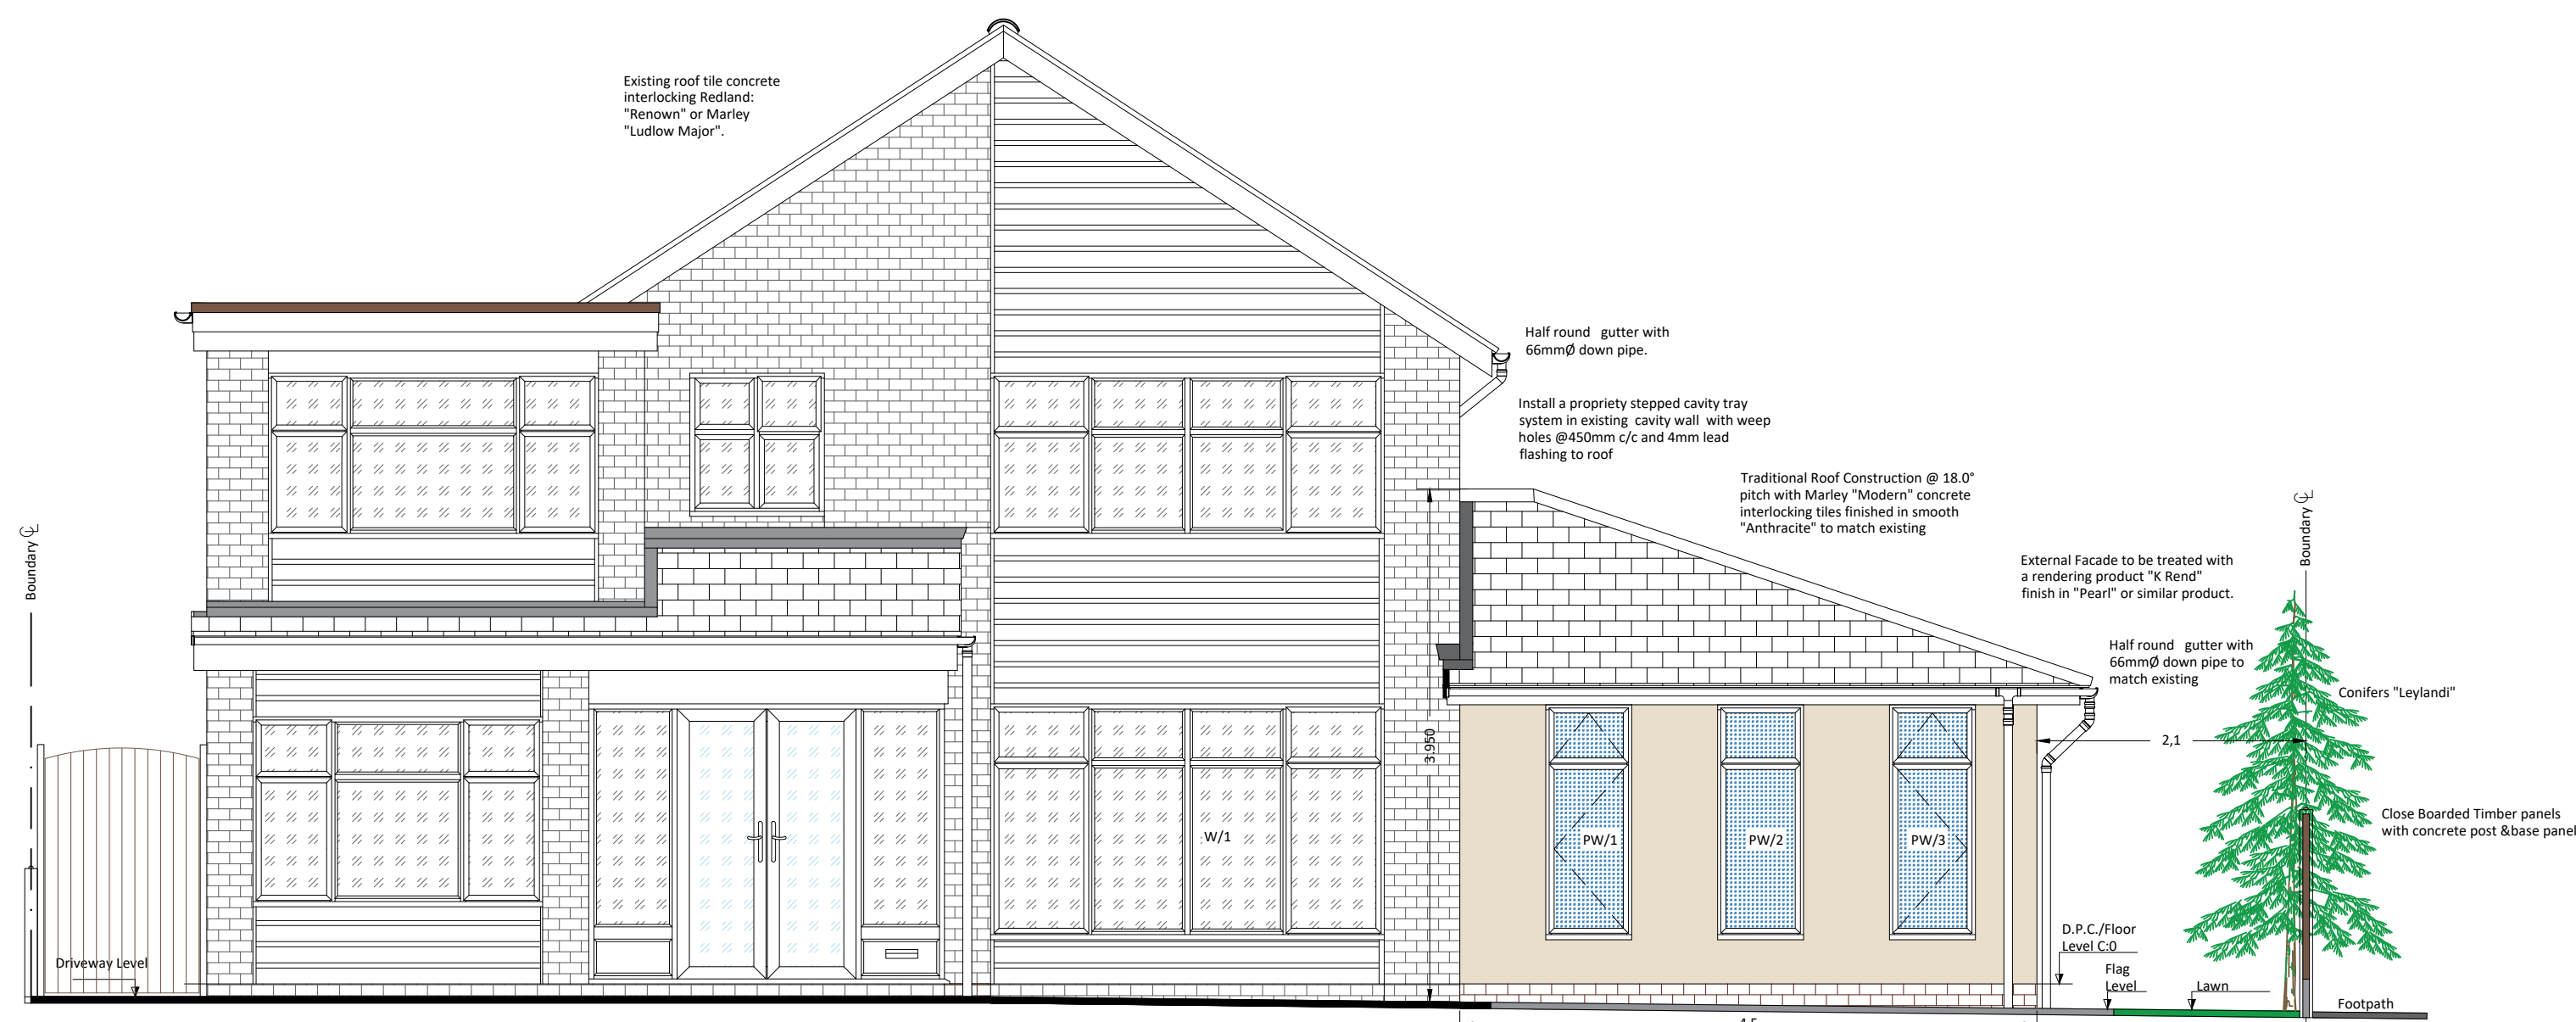

Proposed West (Front) Elevation

D.P.Bertram
Building & Planning Solutions

15 Willow Drive, Charnock Richard,
Chorley, Lancashire. PR7 5NL
T:- 01257 793222 M:- 07751 324431,
E-mail bertypat@yahoo.co.uk

Client:- Mr .D. Silvera
31 Hillingdon Road,
Whitefield, Bury.
M45 7QQ

Project:-
Proposal :- Ground Floor Side Extension
with Internal Alterations at
31 Hillingdon Road, Whitefield, Bury.
M45 7QQ

Drawing Title :-
Existing & Proposed Elevations

Scale :- 1:50 (A1)	Drawn By :- DPB	Date Mar 2022
------------------------------	---------------------------	-------------------------

Drawing No :- DPB/ DS /22 /01	Rev N
---	--------------

[illegible]