




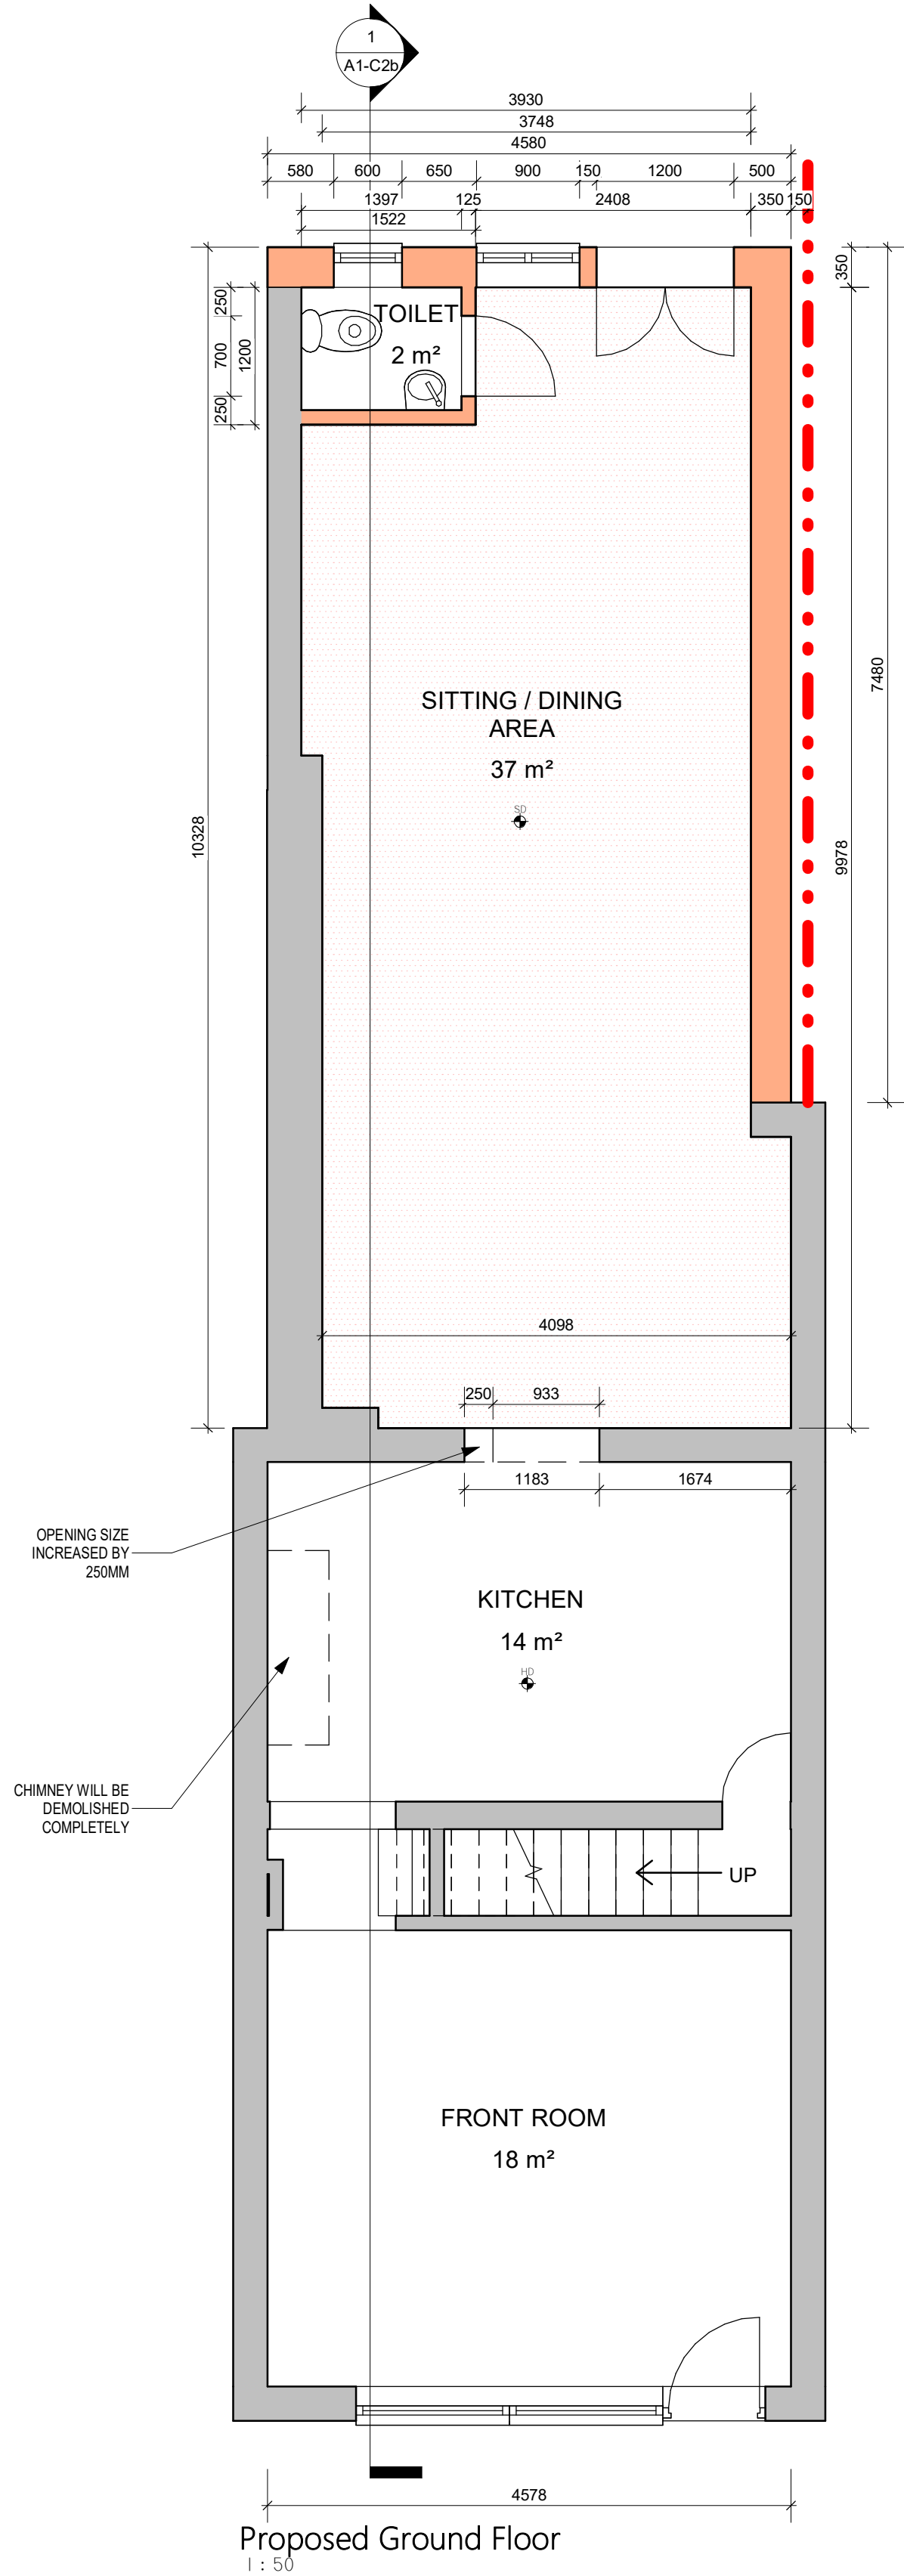


Proposed Ground Floor
1 : 50

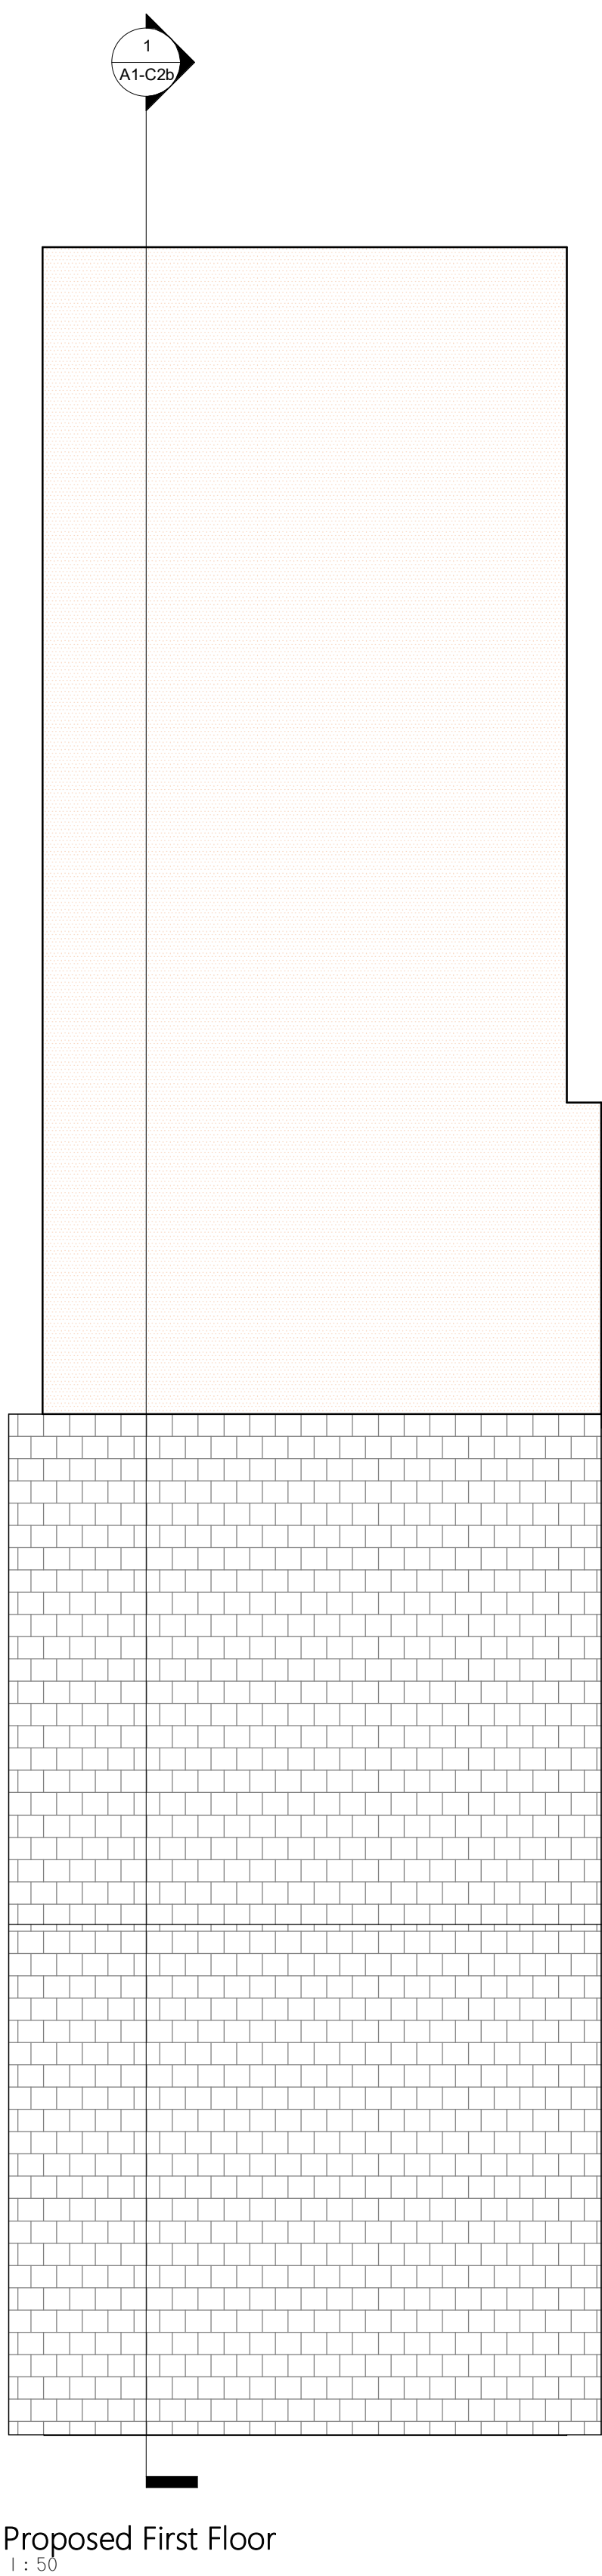


Proposed First Floor
1 : 50

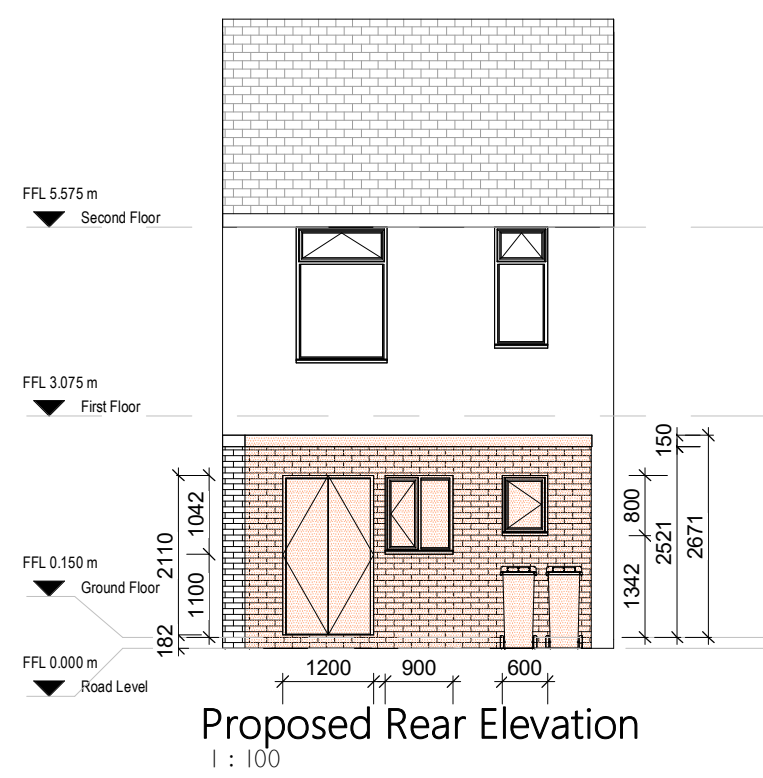


Proposed Rear Elevation
1 : 100

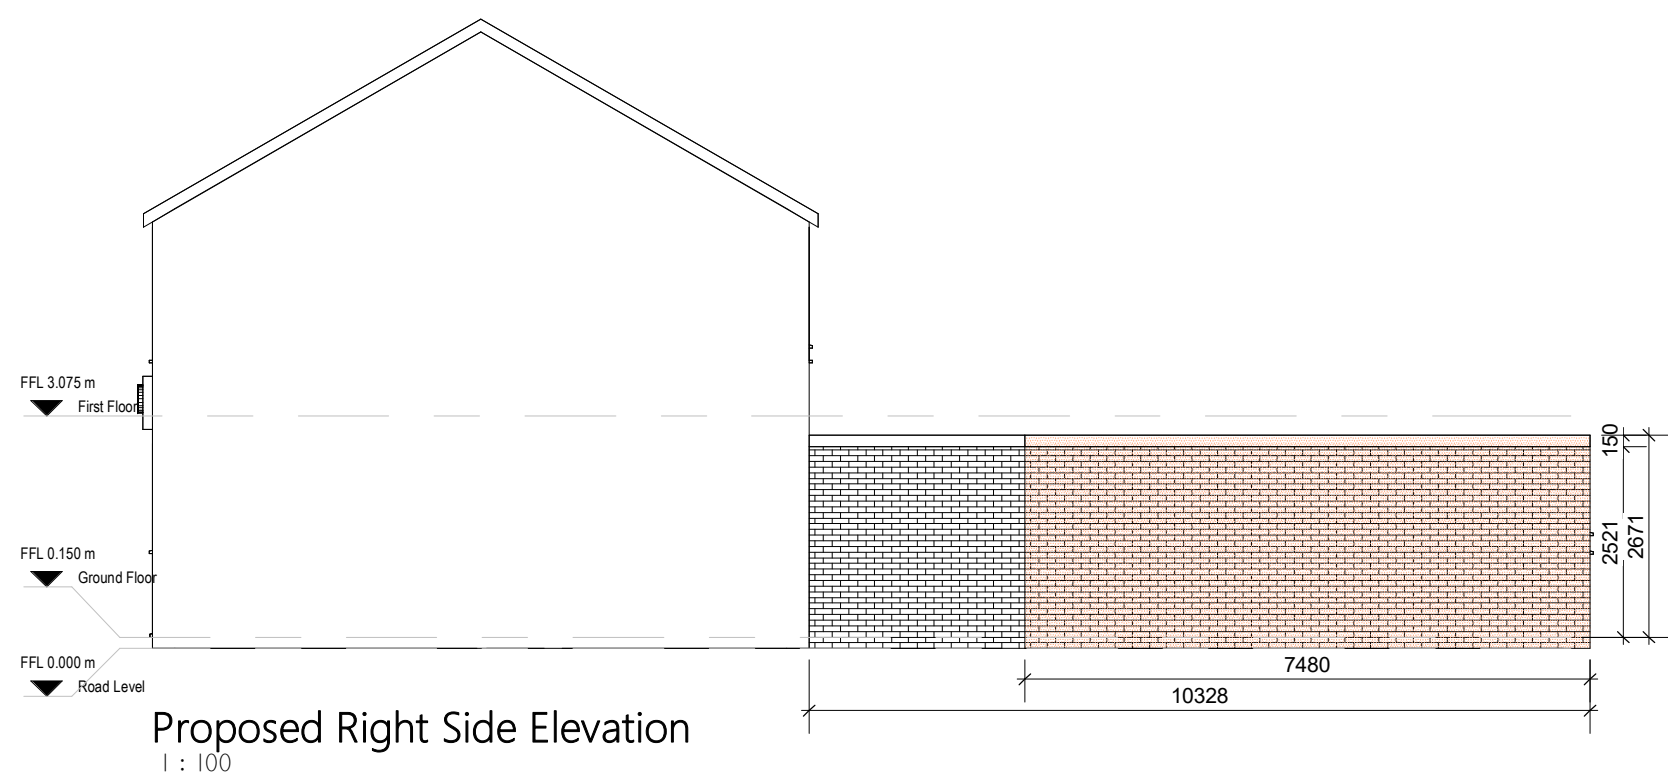

Proposed Right Side Elevation
1 : 100

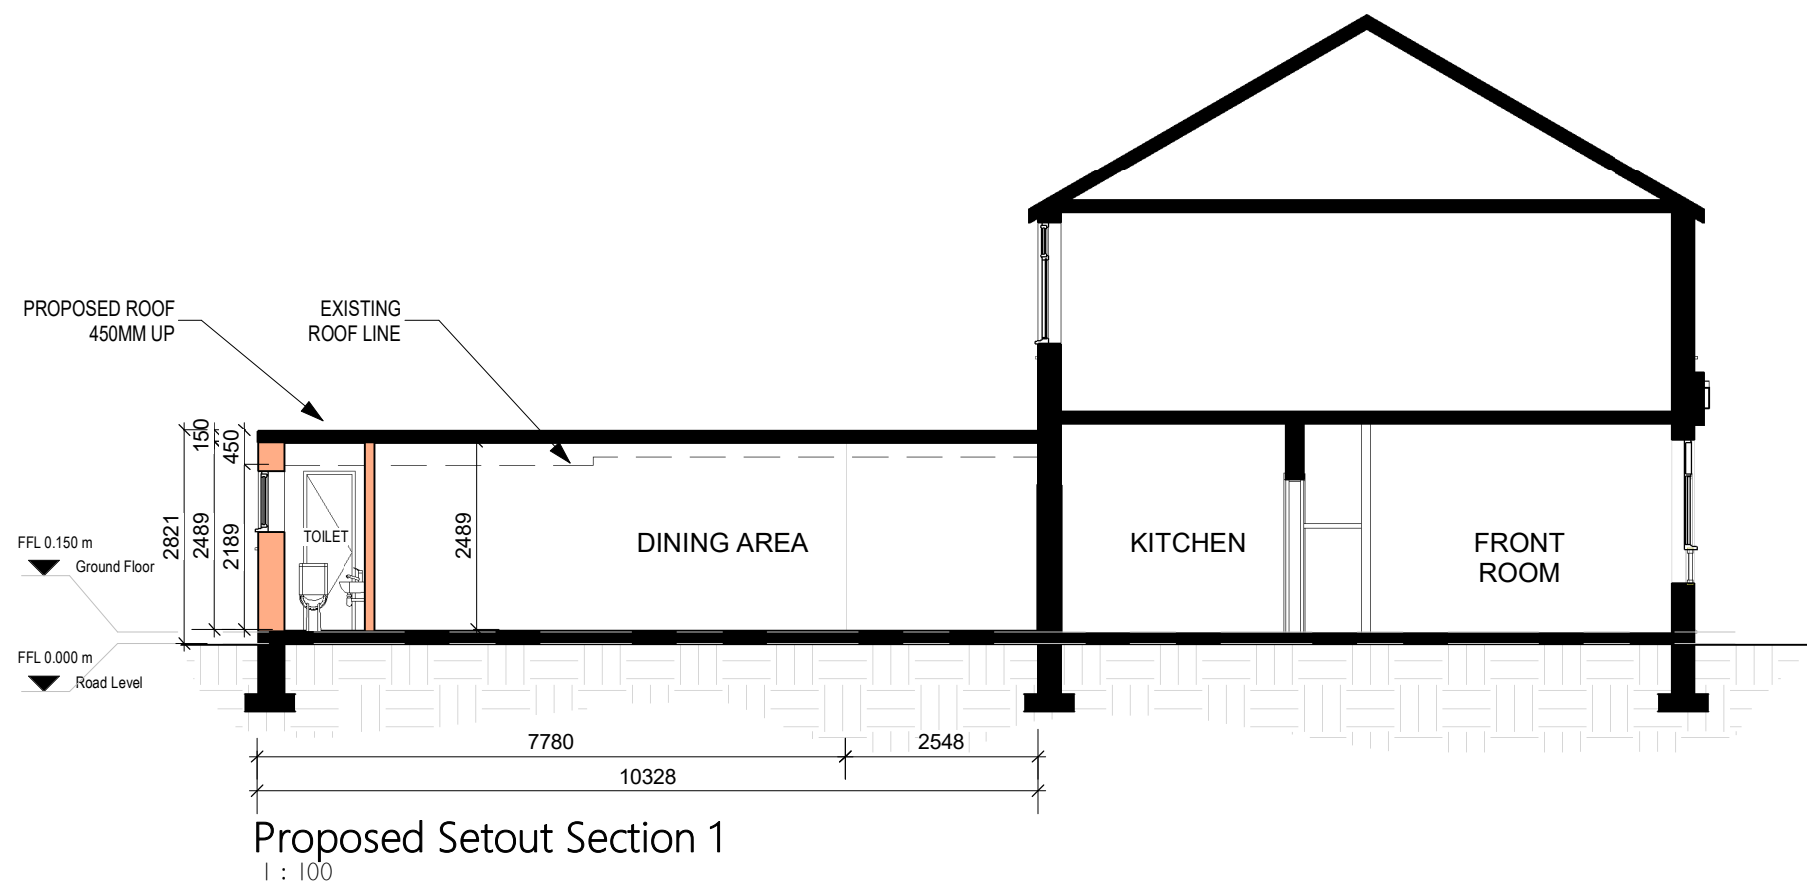


Proposed Setout Section 1
1 : 100

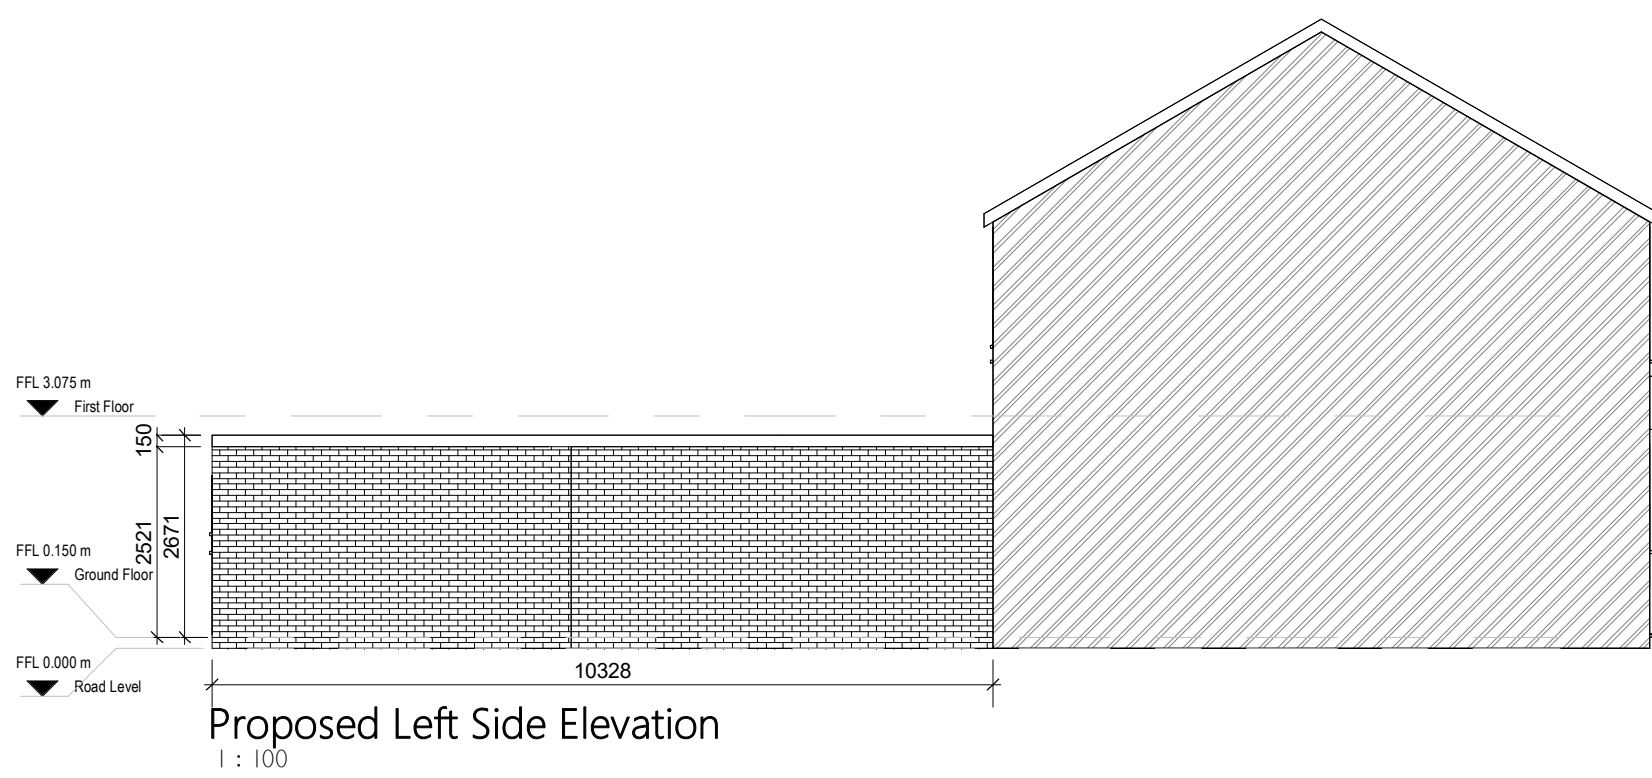

Proposed Left Side Elevation
1 : 100

Proposed Rear-Left View

Proposed Rear-Right View

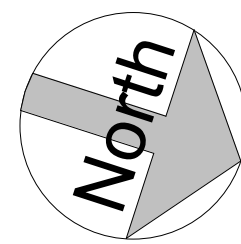


This drawing is the copyright of LDM Design.
All dimensions to be checked on site.
Do not scale.
All errors and omissions to be reported to the Architect prior to commencement.
This drawing must be read in conjunction with the relevant specification clauses.
This drawing must not be used on site unless issued for construction.



KEY

- Proposed Walls (Internal-Internal)
- Prop. Masonry Wall - Exterior
- Prop. Timber Frame Wall - Exterior
- Proposed Masonry Walls - Interior
- Proposed Block Wall - Interior
- Proposed Stud Wall - Interior
- Proposed Floor
- Proposed Roof
- Wall Upgrade
- Floor Upgrade
- Roof Upgrade

- Smoke Detector
- Heat Detector
- 30 Minute Fire Resistant Door
- Existing Escapeable Windows
- Proposed Escapeable Windows
- Fire Rated Wall Construction, minimum 30 minute fire resistance
- Obscure glass windows

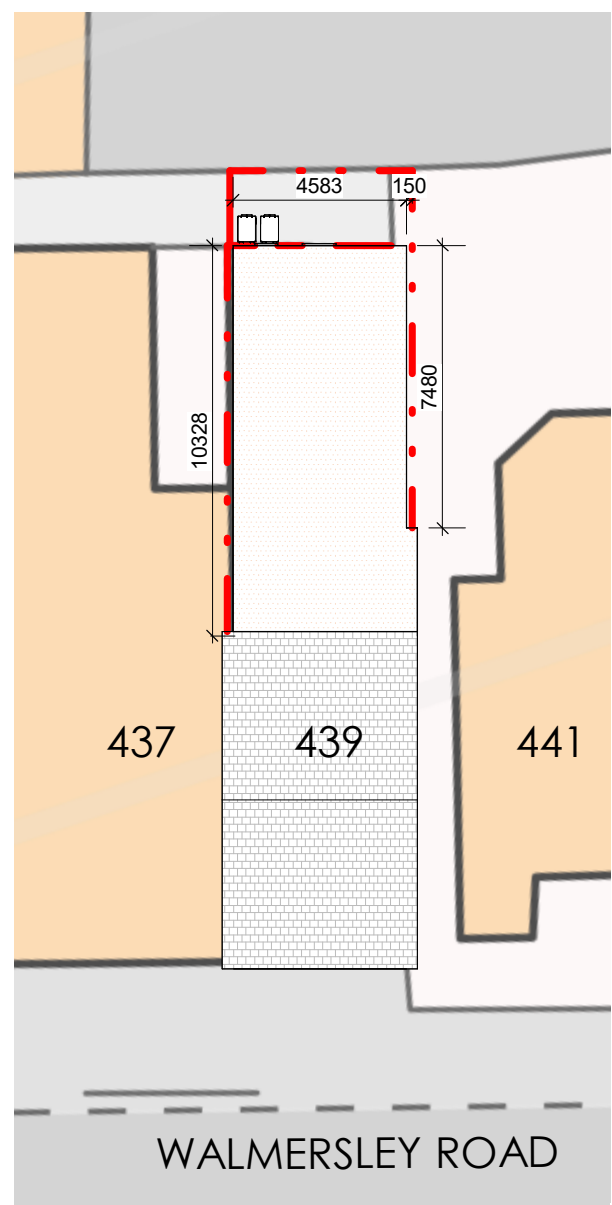

Proposed Site Plan
1 : 200

  

PROJECT : Man's 2000 439 Walmersley Road, Bury BL9 5EU

SHEET : Planning Drawings

CLIENT : Ms. Hua LIN

Scale (@ A1) :		As indicated	
Drawn by :	RI	DRAWING NUMBER :	REV :
Checked by :	BA	A1-002b	A