




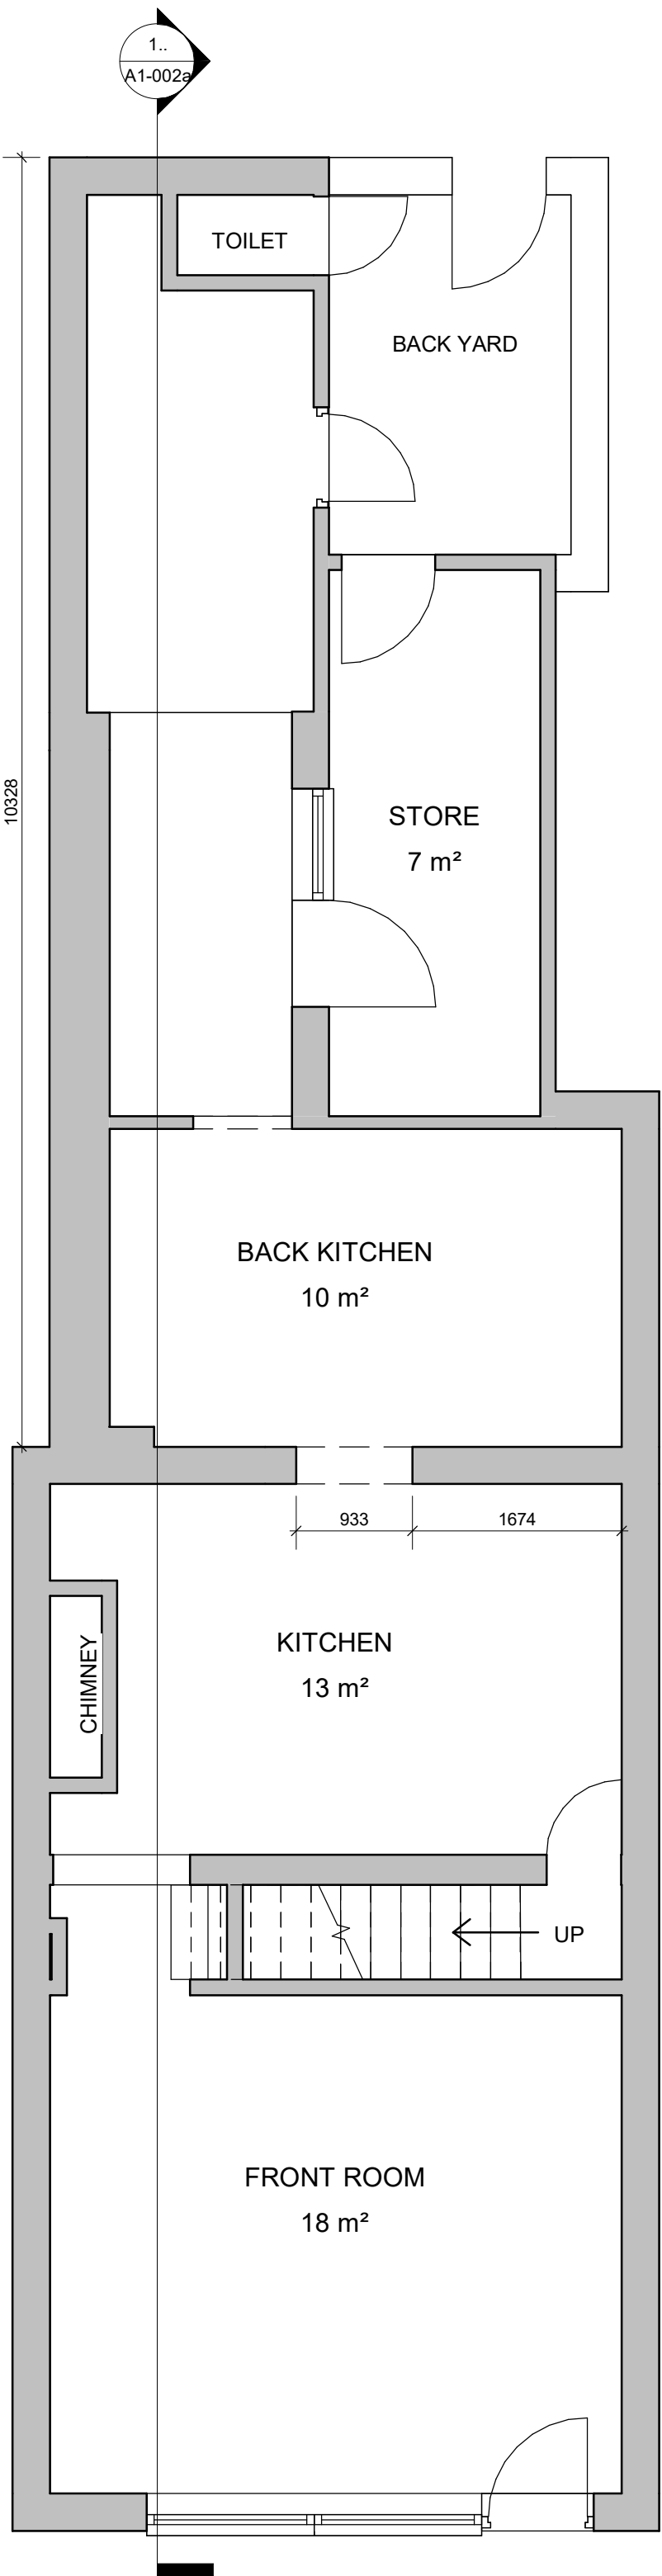


Existing Ground Floor
1 : 50

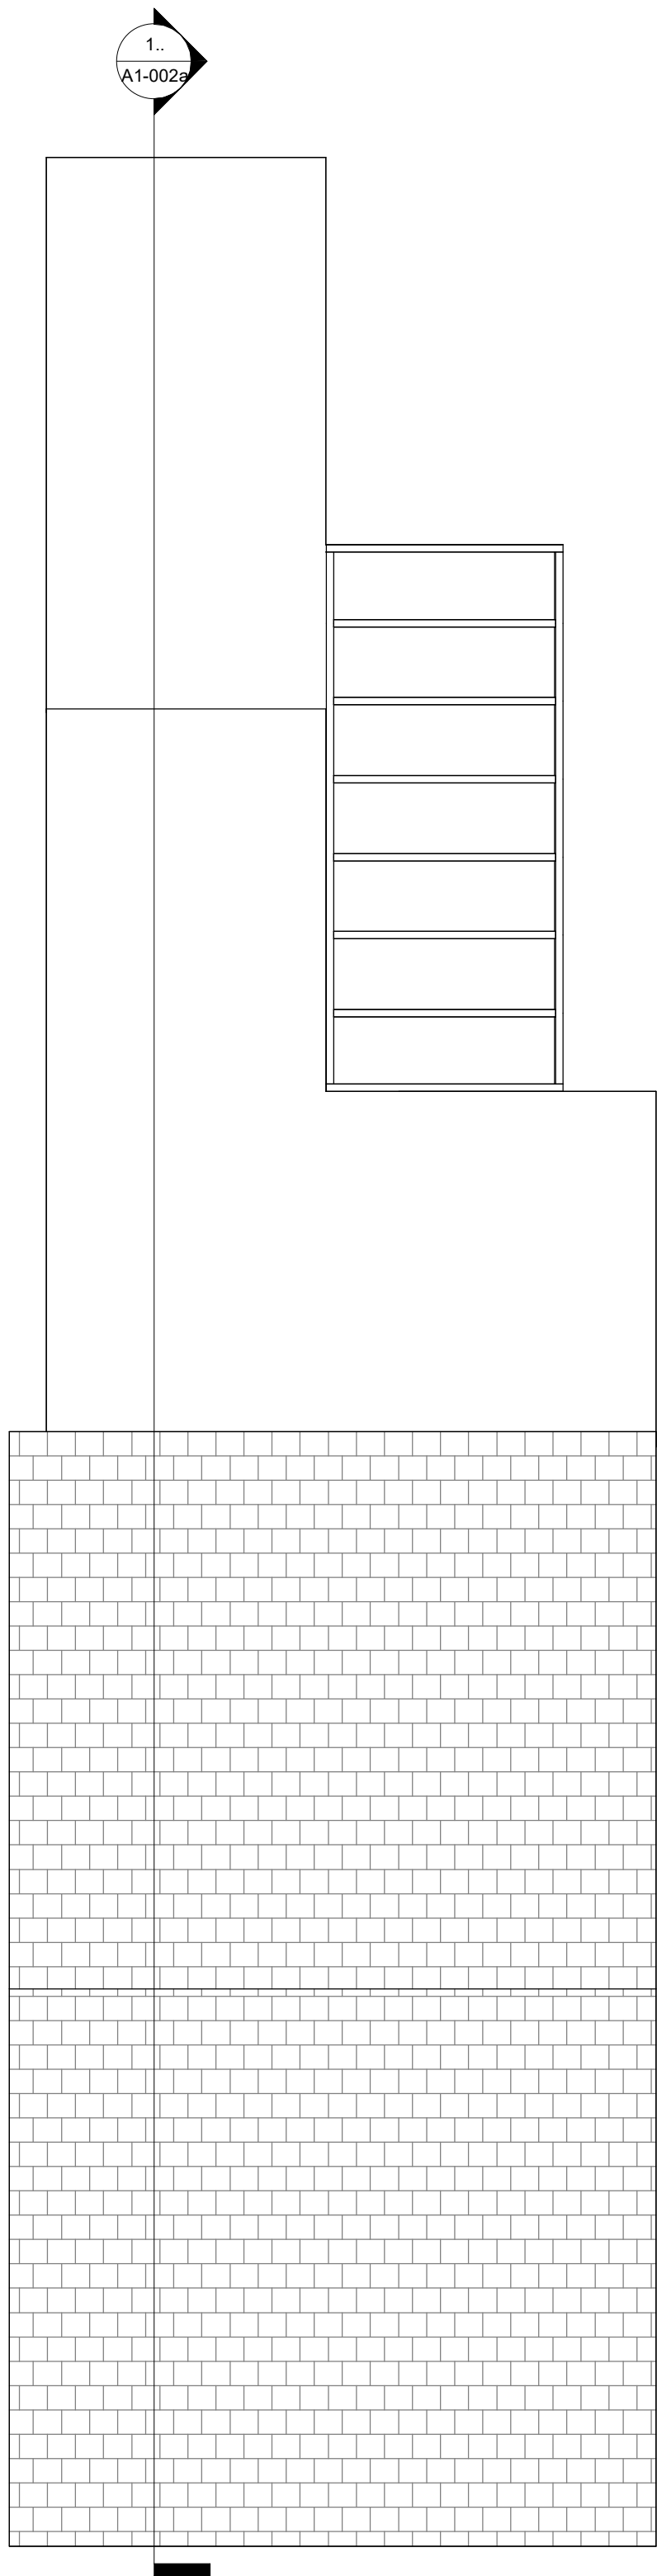


Existing Roof Plan
1 : 50

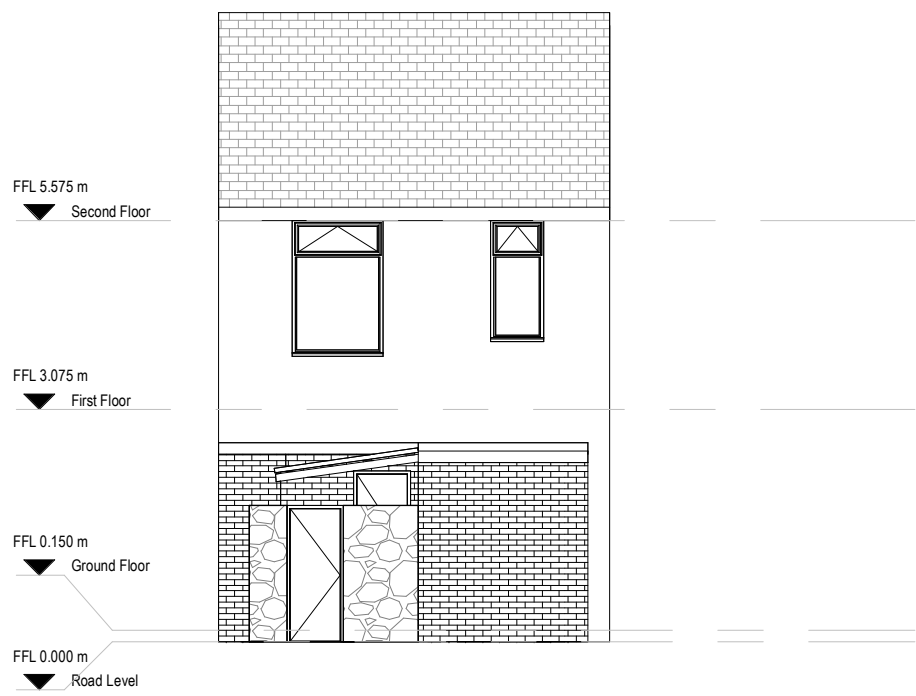


Existing Rear Elevation
1 : 100

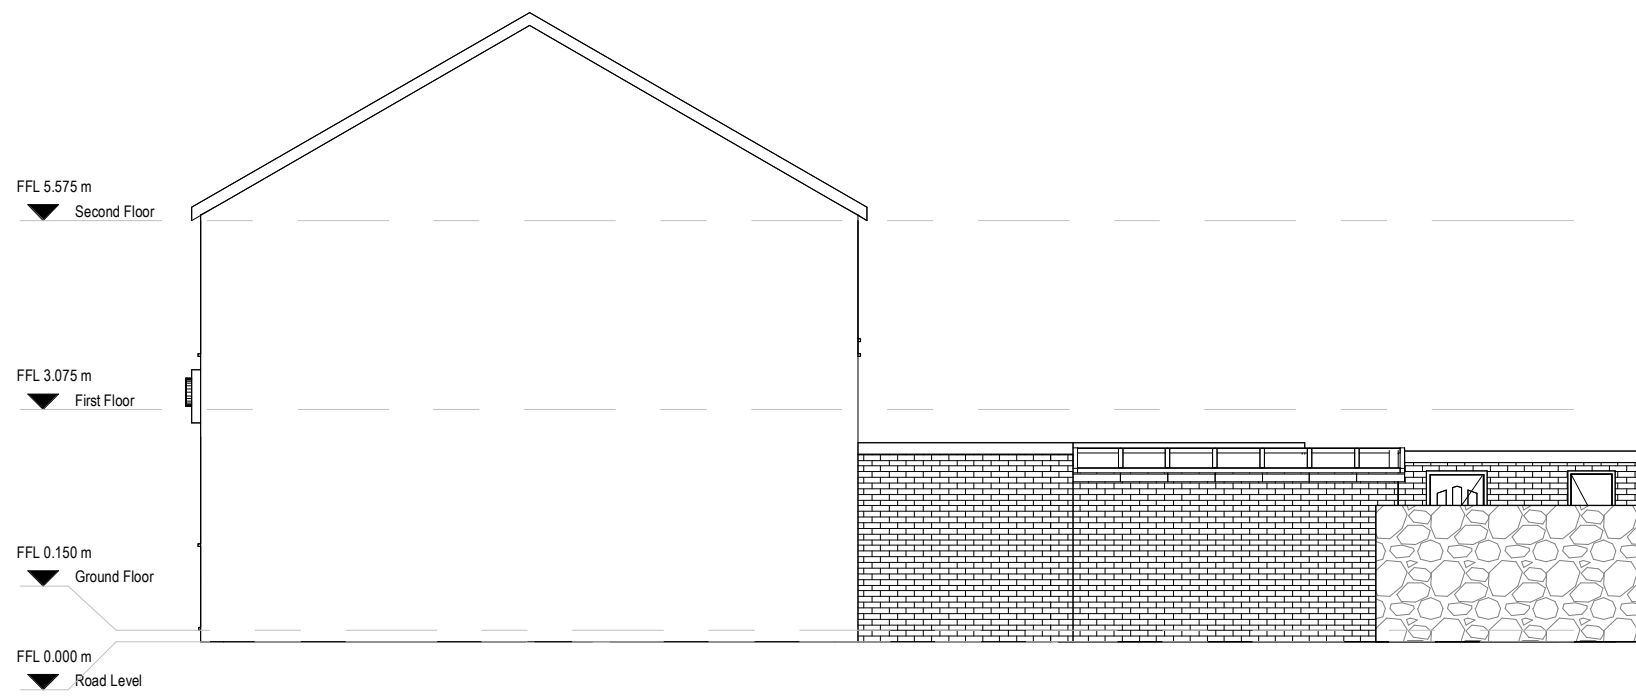


Existing Right Side Elevation
1 : 100

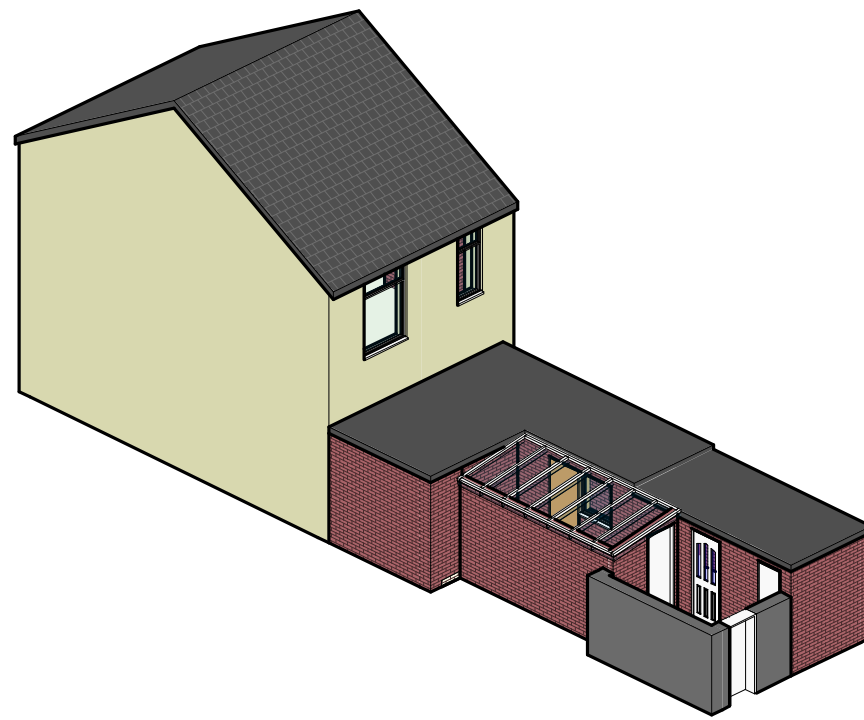


Existing Rear-Left View

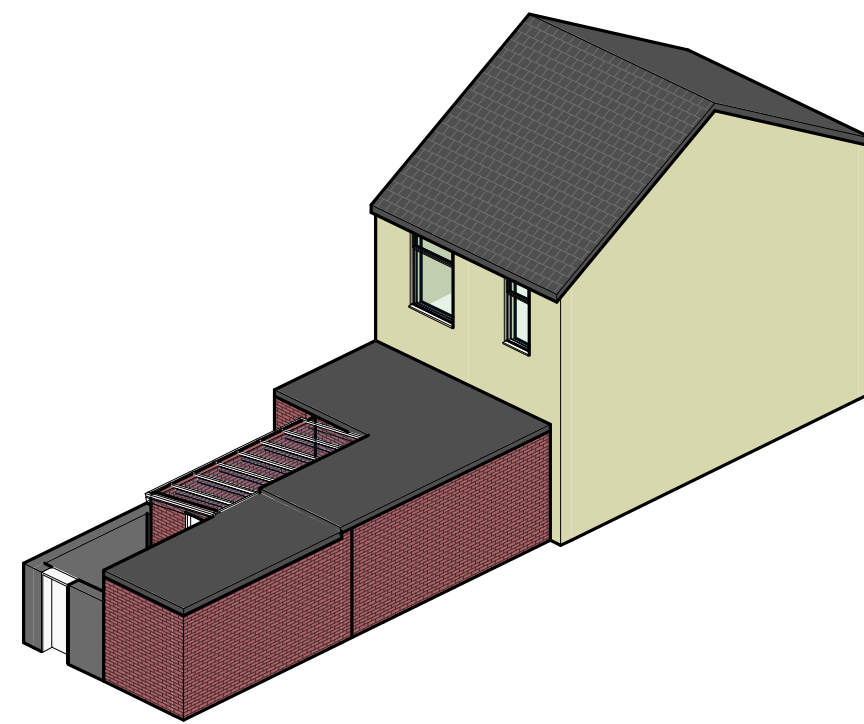




Existing Rear-Right View

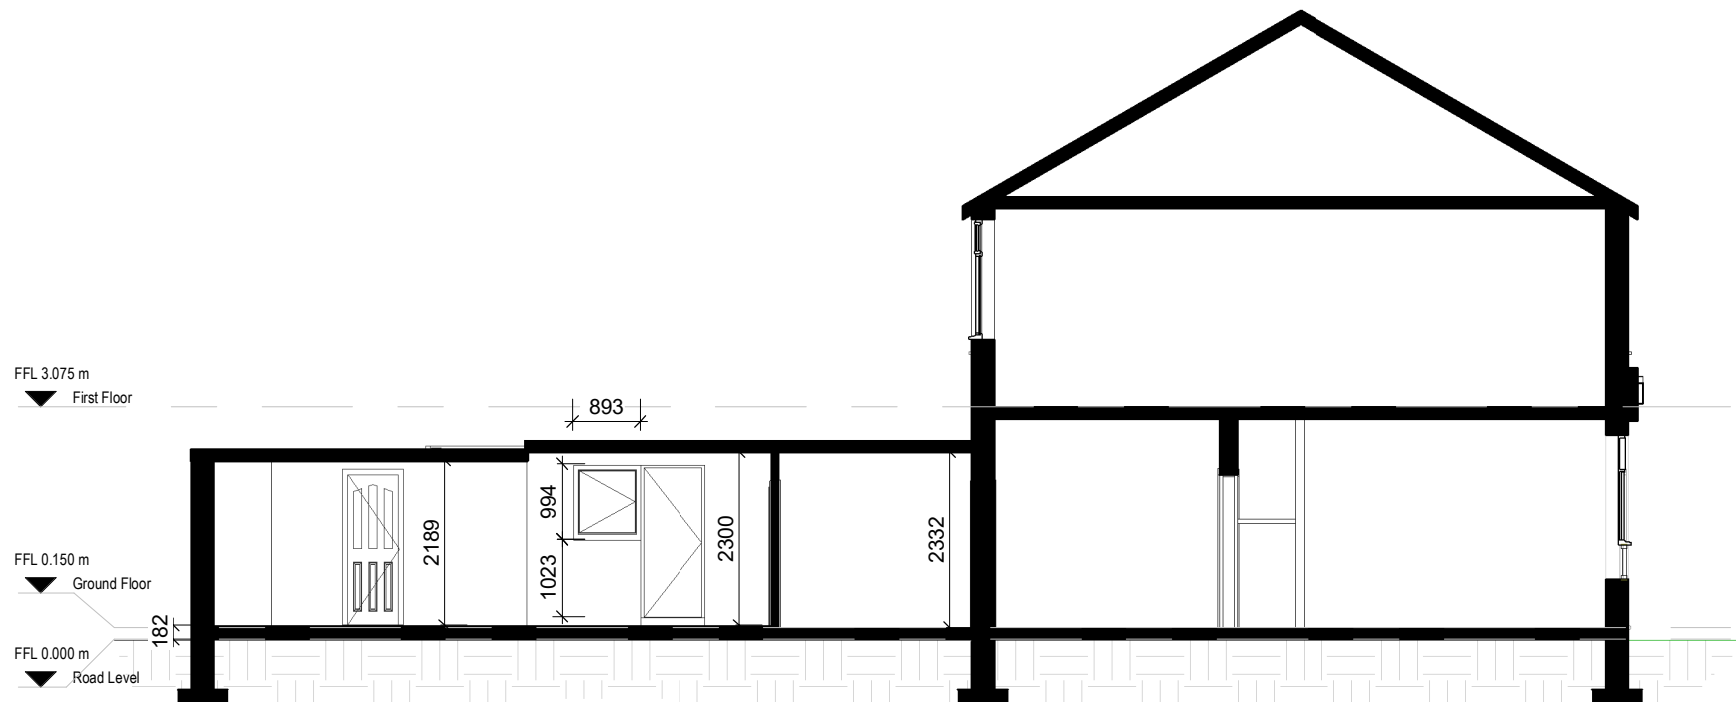


Existing Section 1
1 : 100

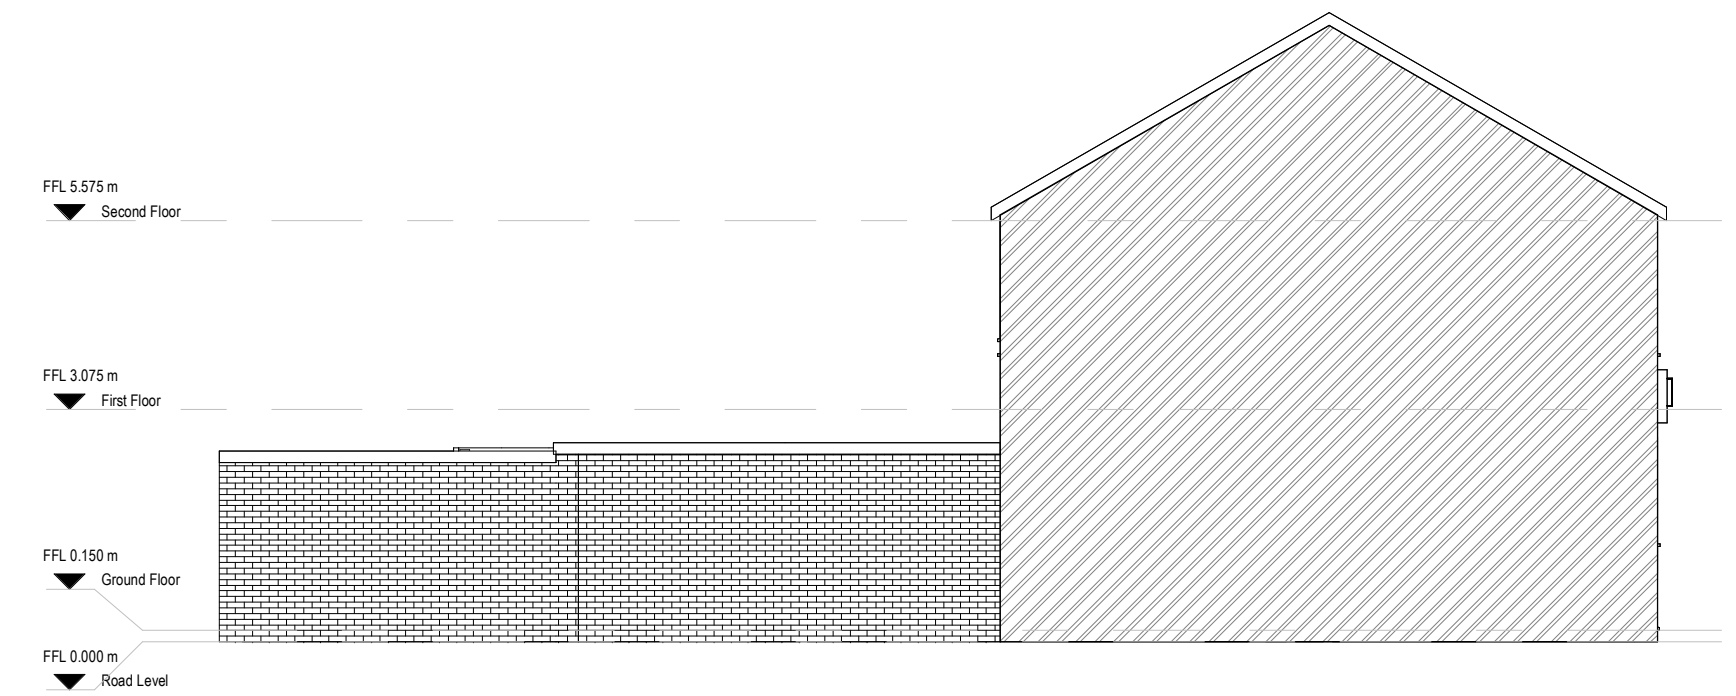


Existing Left Side Elevation
1 : 100

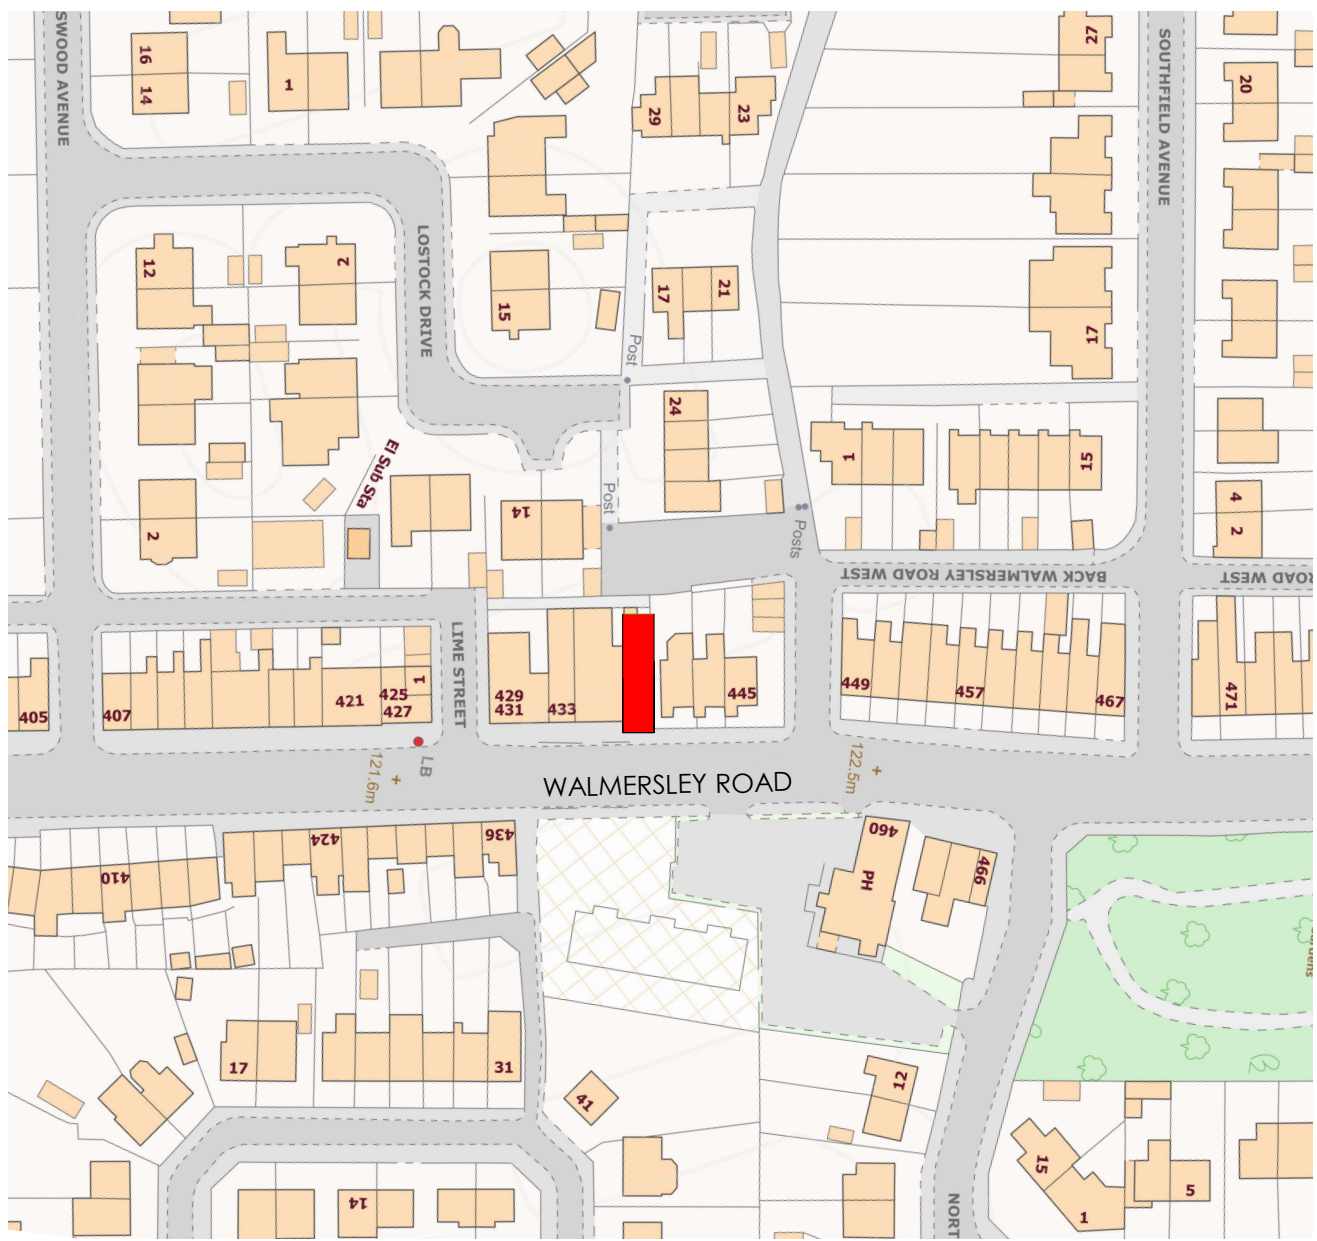 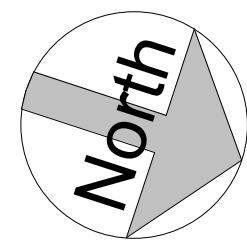

Location Plan
1 : 1250

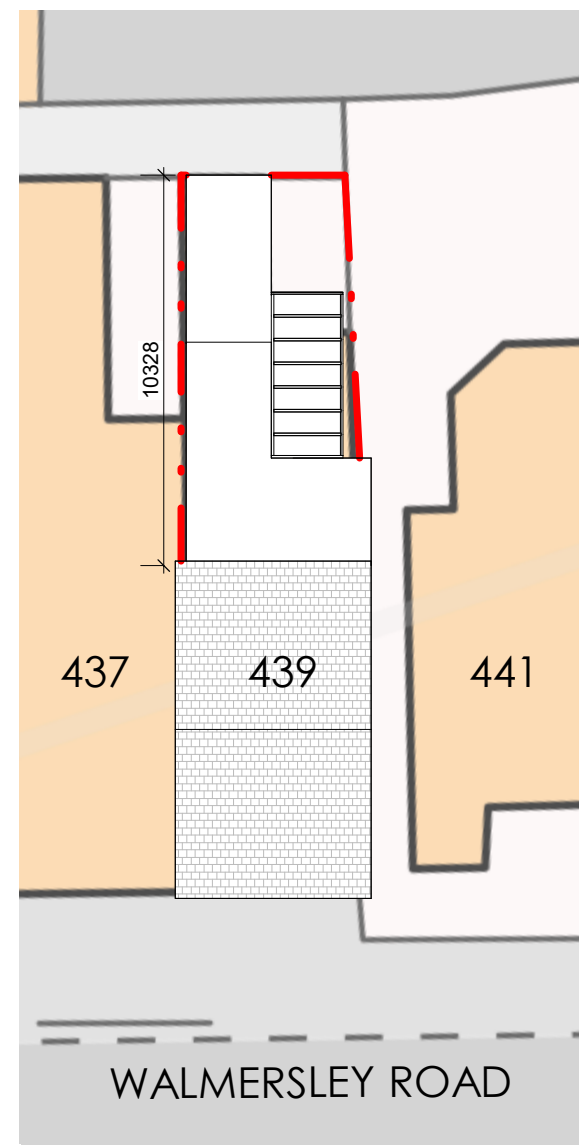

Existing Site Plan
1 : 200

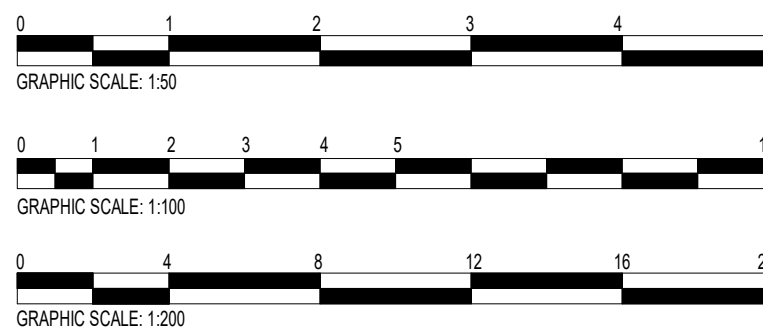



LDM
Design

PROJECT : Man's 2000 439 Walmersley Road, Bury BL9 5EU

SHEET : Planning Drawings

CLIENT : Ms. Hua LIN

Scale (@ A1) : As indicated		
Drawn by : RI	DRAWING NUMBER : A1-002a	REV : B
Checked by : BA		