



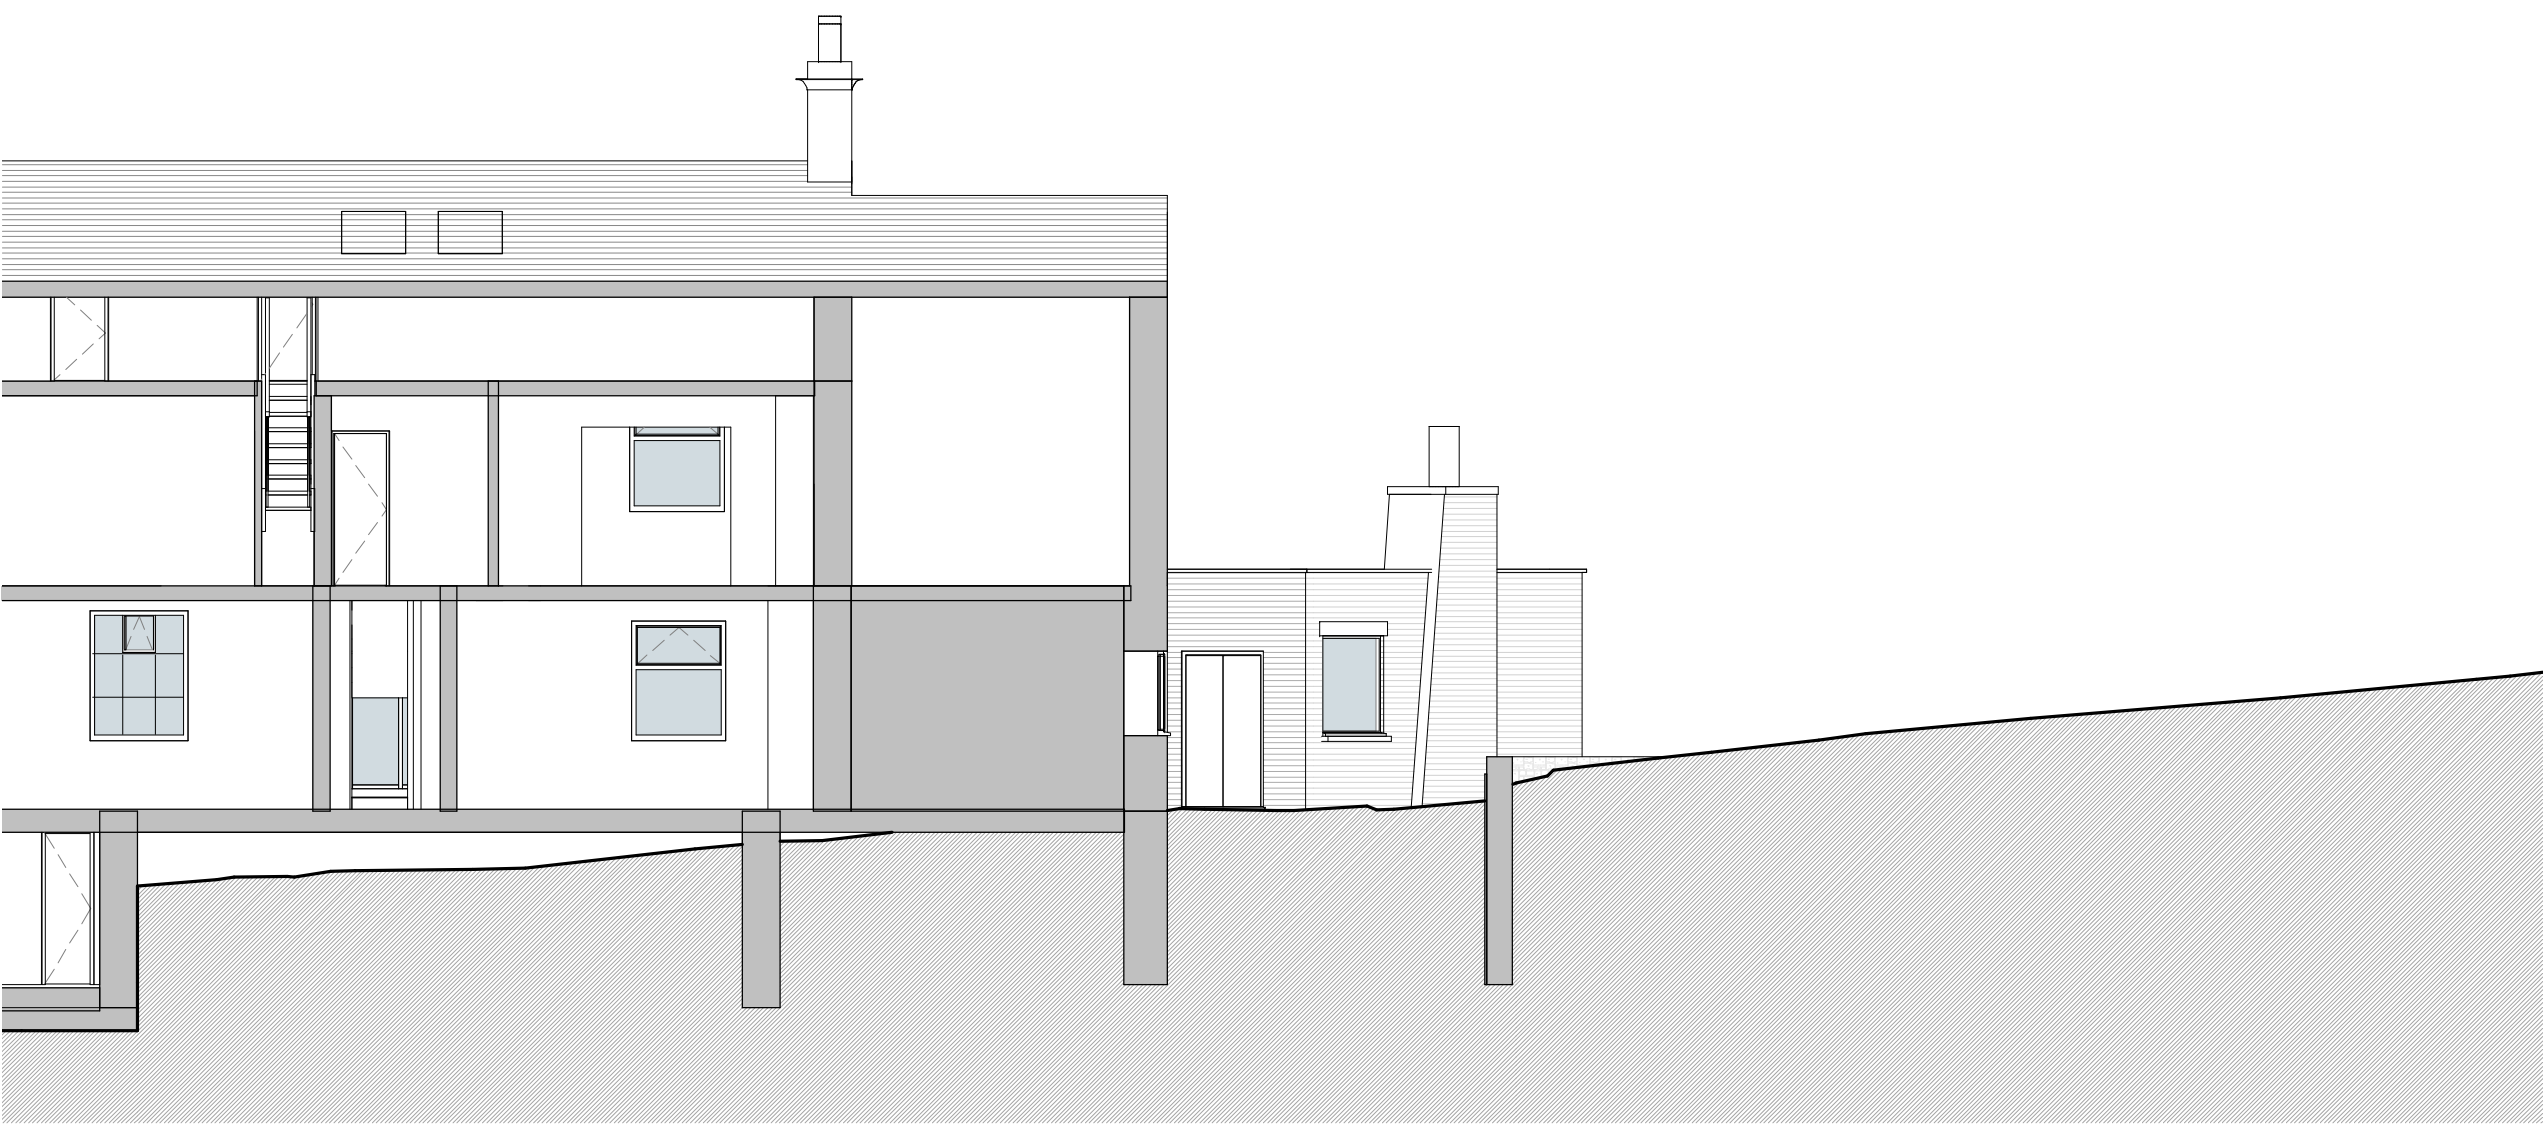


2. Section - Site - Existing - Driveway - A-A - Front

1 : 100

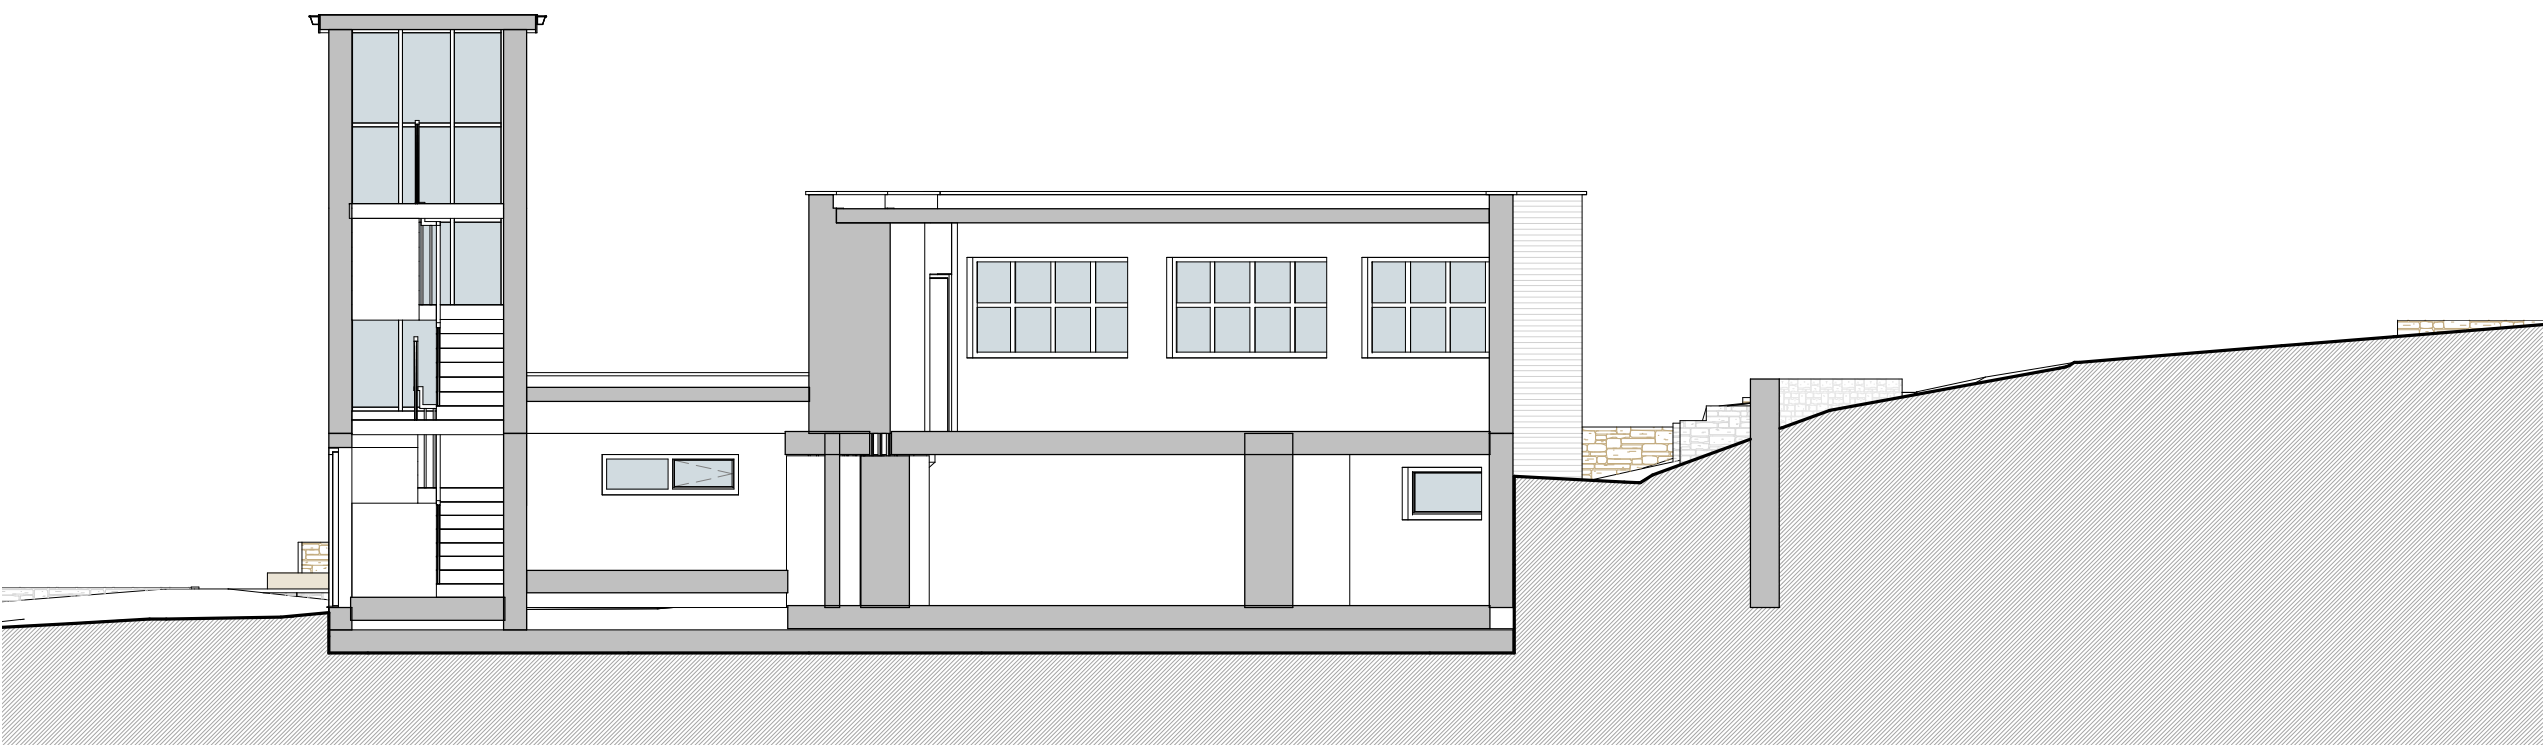


3. Section - Site - Existing - Driveway - B-B - Mid

1 : 100

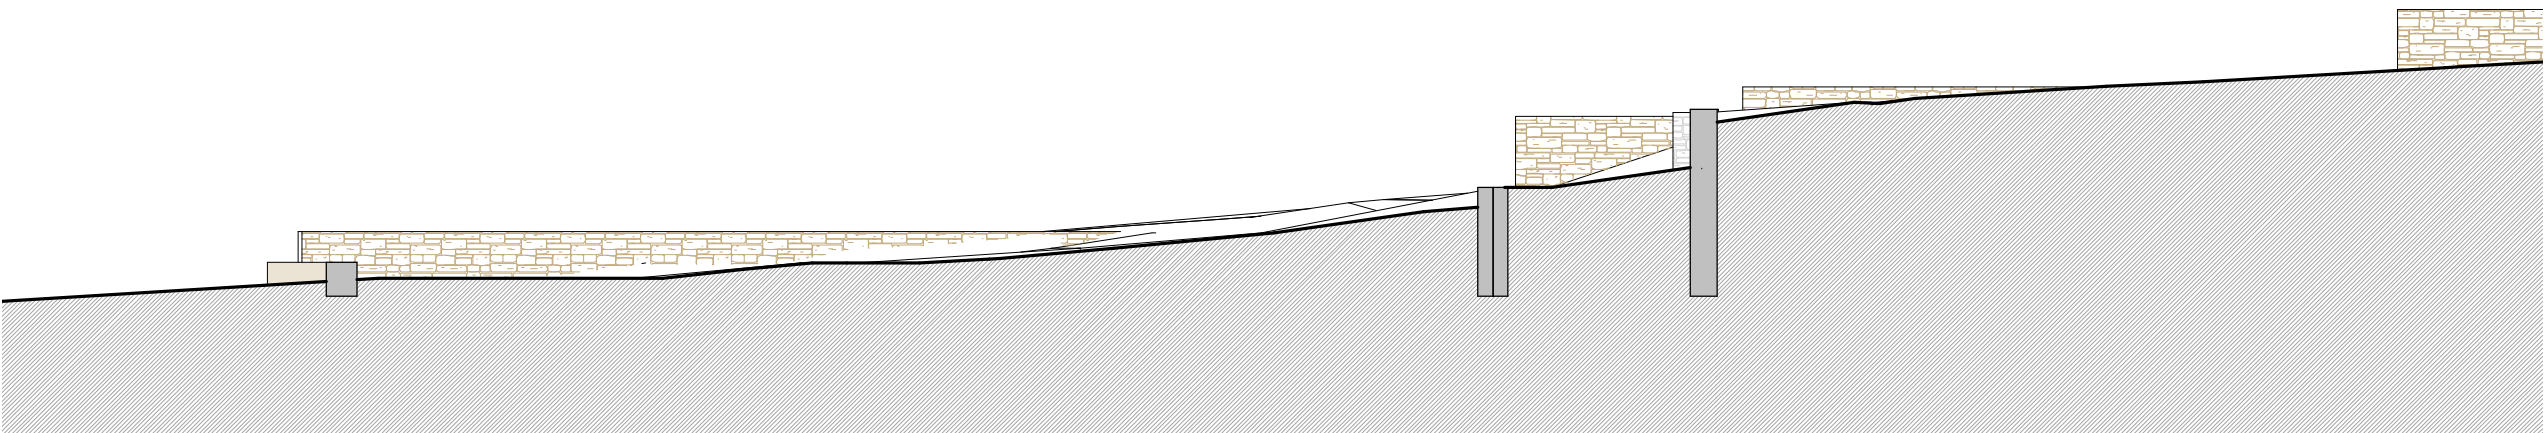


4. Section - Site - Existing - Driveway - C-C - Rear

1 : 100

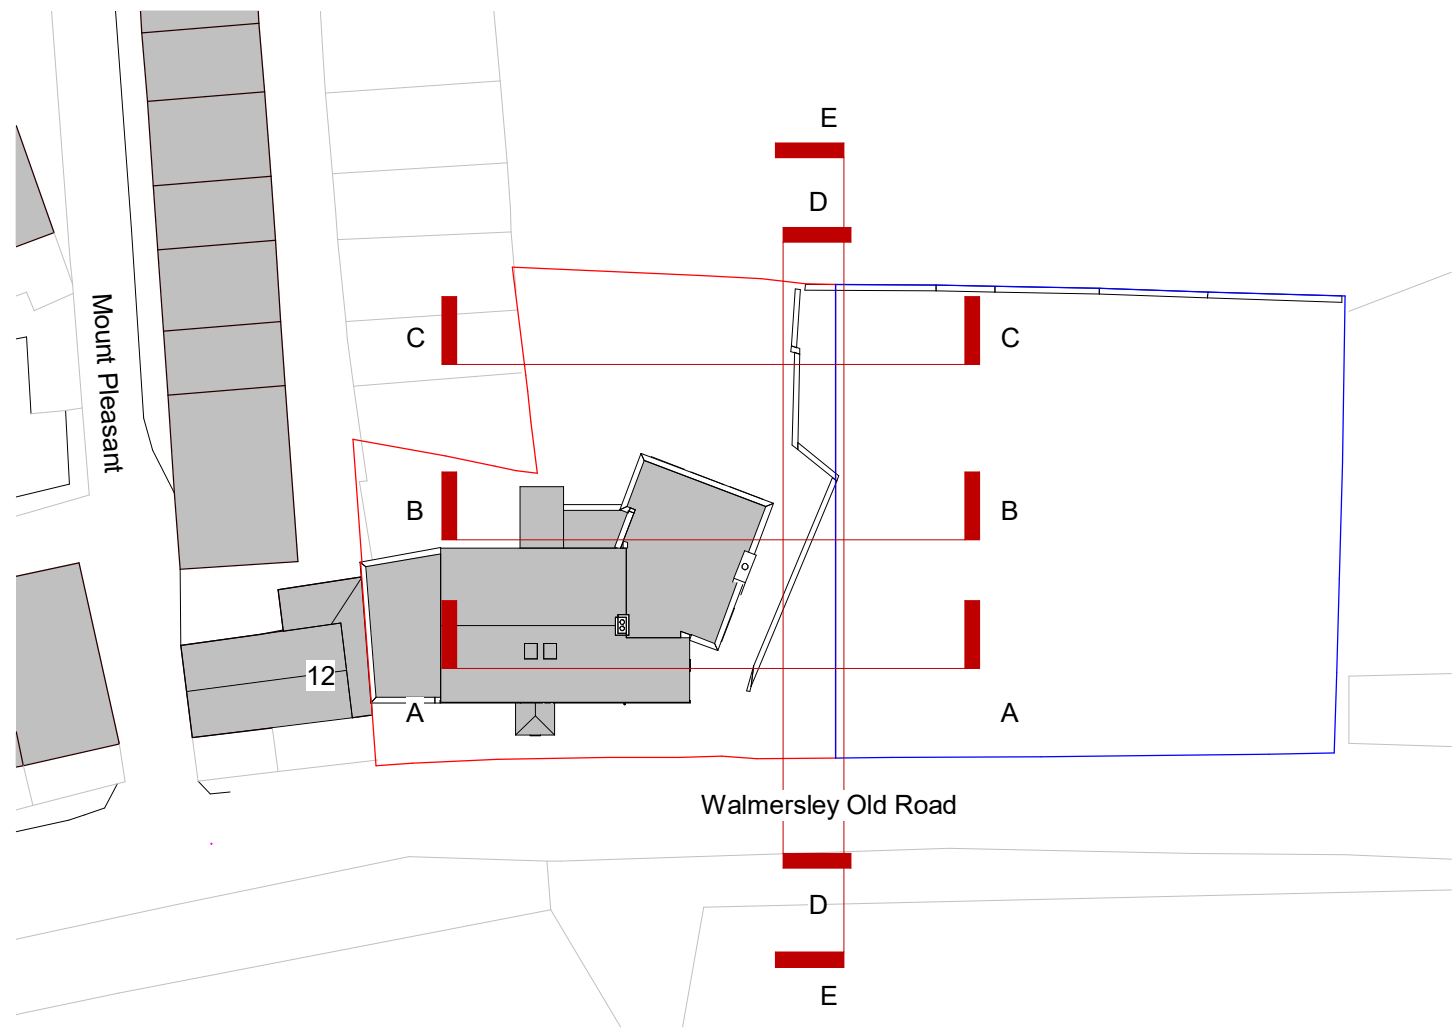


1. Site - Retaining Wall - Key Plan - Existing

1 : 500

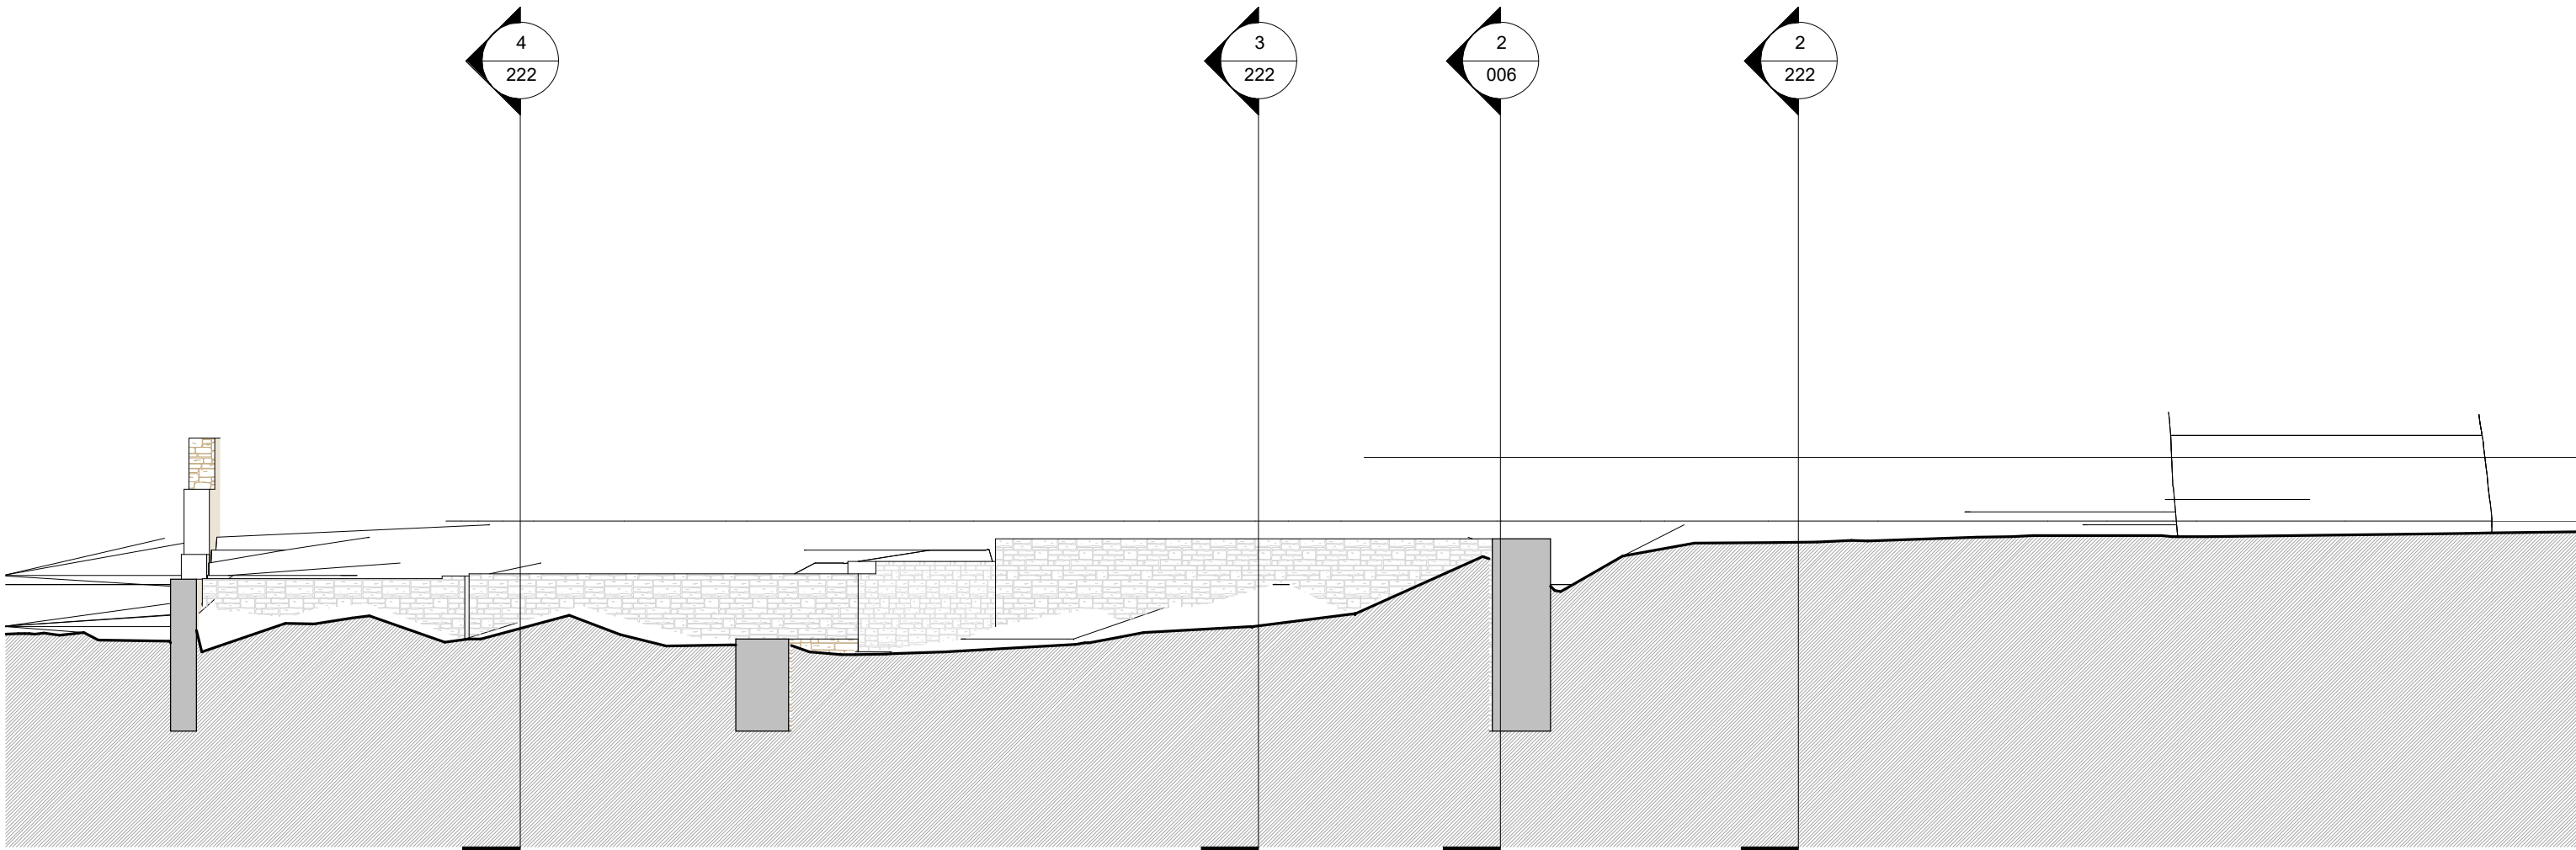

5. Section - Site - Existing - Driveway - D-D - Long

1 : 100

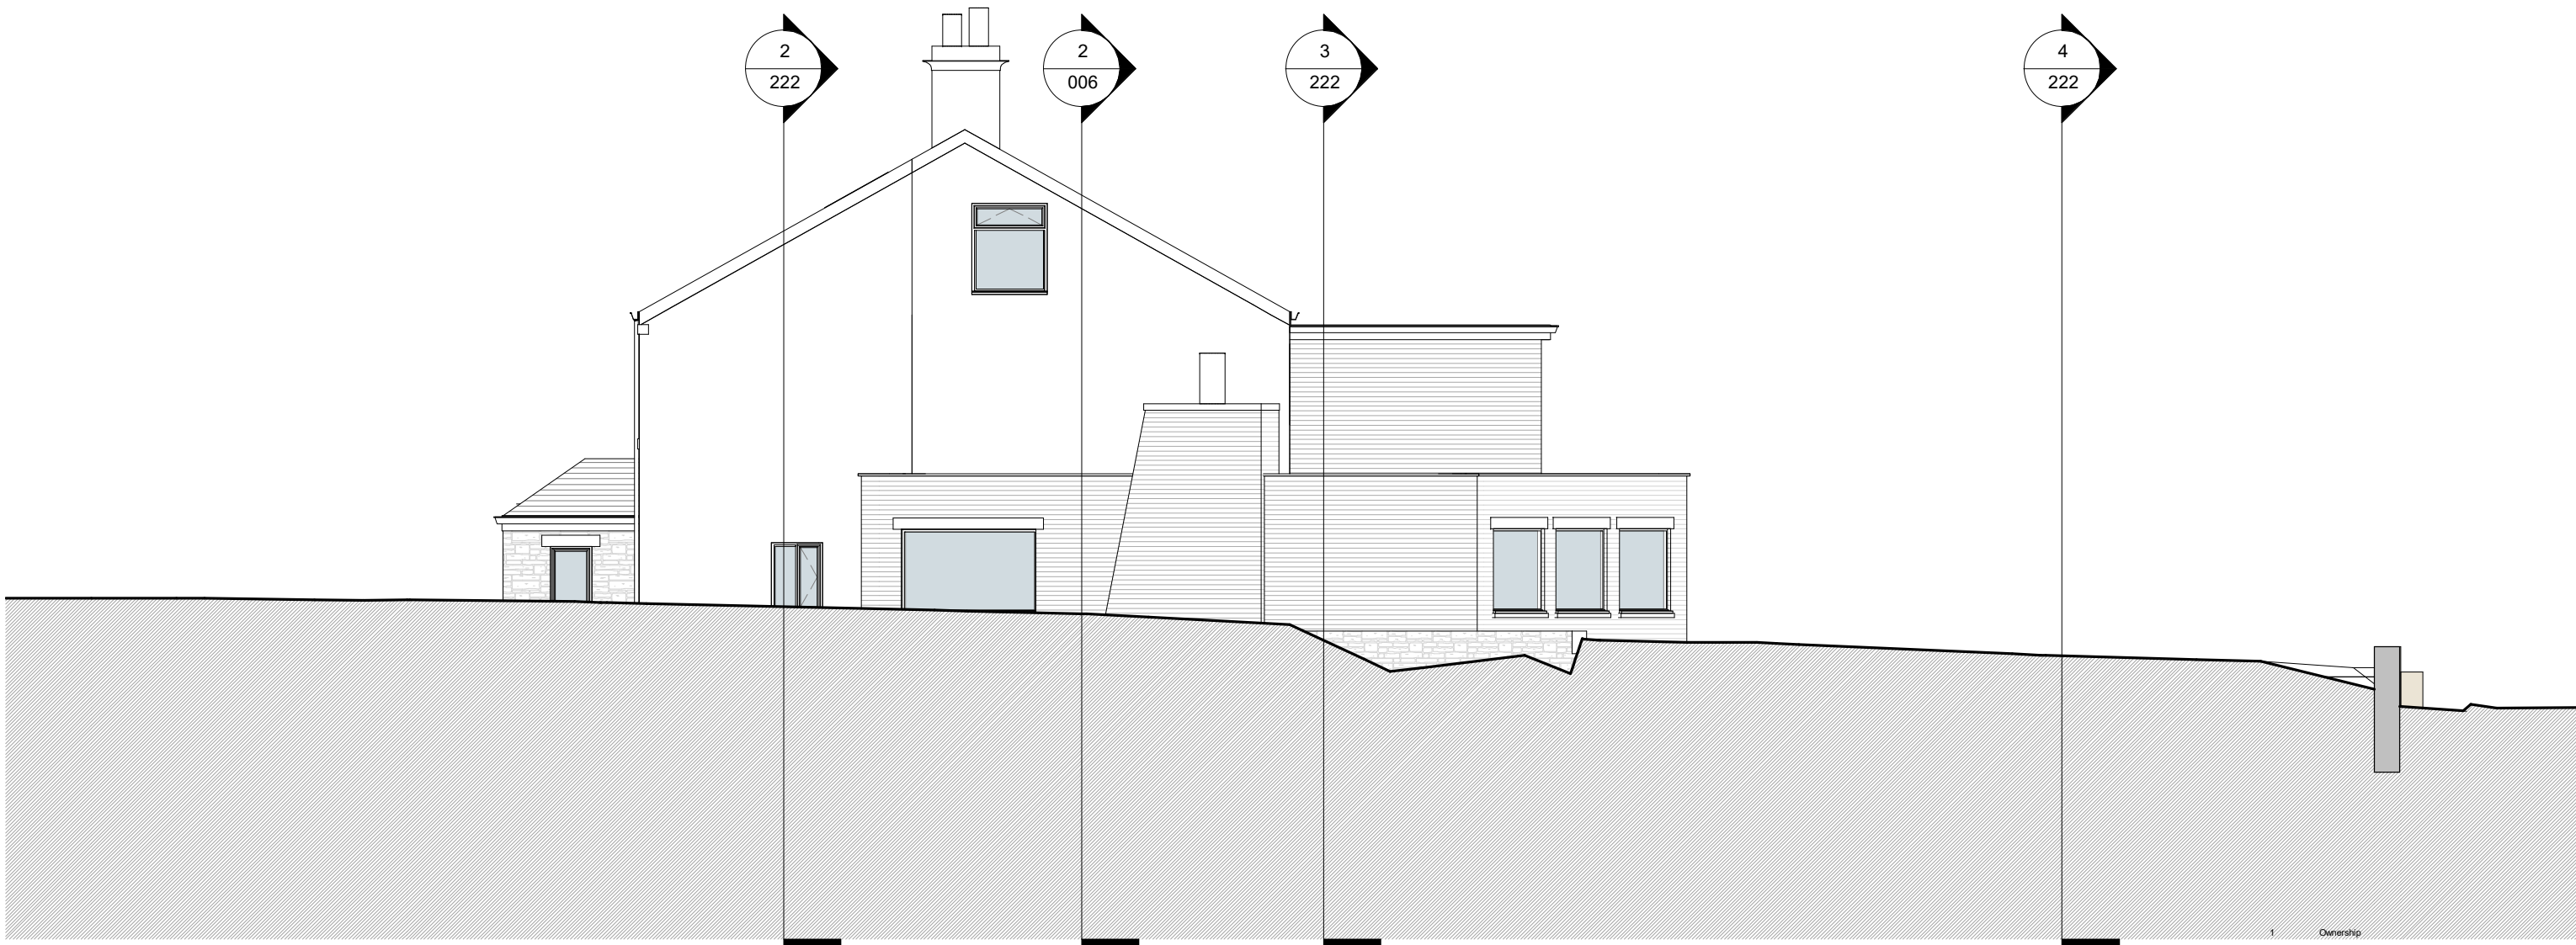

6. Section - Site - Existing - Driveway - E-E - Long

1 : 100

PROJECT	SCALE	DESCRIPTION	DATE	BY	DATE
The Lord Raglan - Site Model	B A1	As indicated	17 JUL 2025	SP	
CLIENT	STATUS	PROJECT NO.	DRAWING NO.	REV.	
City View Estates	PLANNING	DA18037.0.	222.	1	
TITLE	NOTES				
Driveway and Retaining Wall Sections - Existing	THIS DRAWING MUST NOT BE REPRODUCED WITHOUT WRITTEN CONSENT OF DEBTAL ARCHITECTURE. ALL DRAWINGS AND NOTATIONS SHALL BE CHECKED AND CORRECTED BY THE ARCHITECT BEFORE ANY CONSTRUCTION. ALL DIMENSIONS SHALL BE IN ACCORDANCE WITH THE CURRENT STATUTORY LEGISLATION, RELEVANT CODES OF PRACTICE AND BEST PRACTICE. ALL DIMENSIONS ON THIS DRAWING ARE IN MILLIMETRES UNLESS OTHERWISE STATED.				