




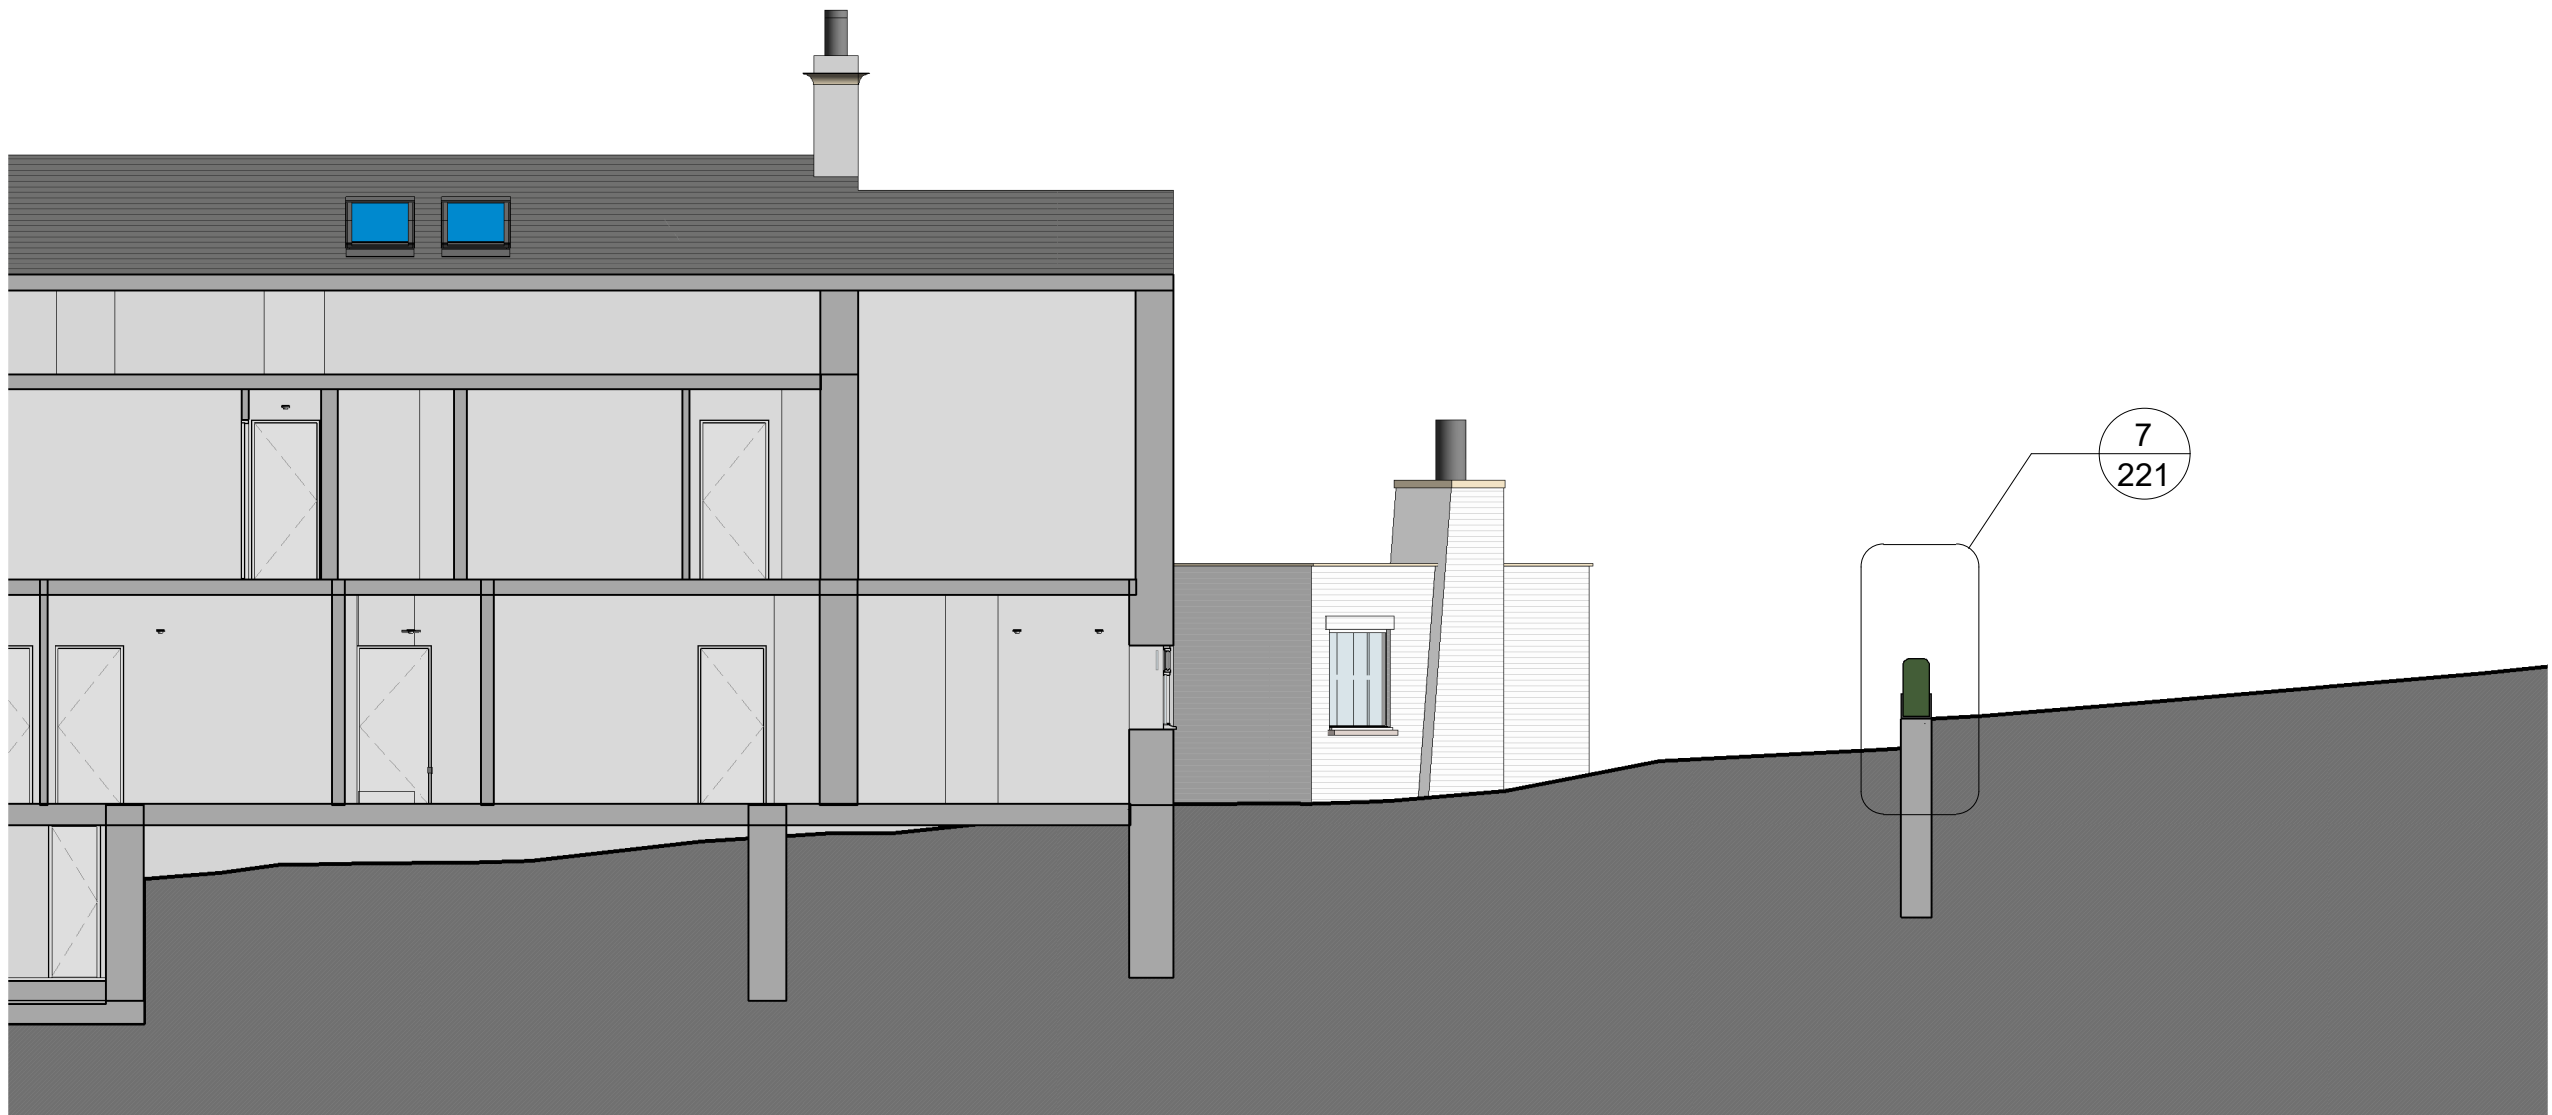


2. Section - Site - Proposed - Driveway - A-A - Front
1 : 100

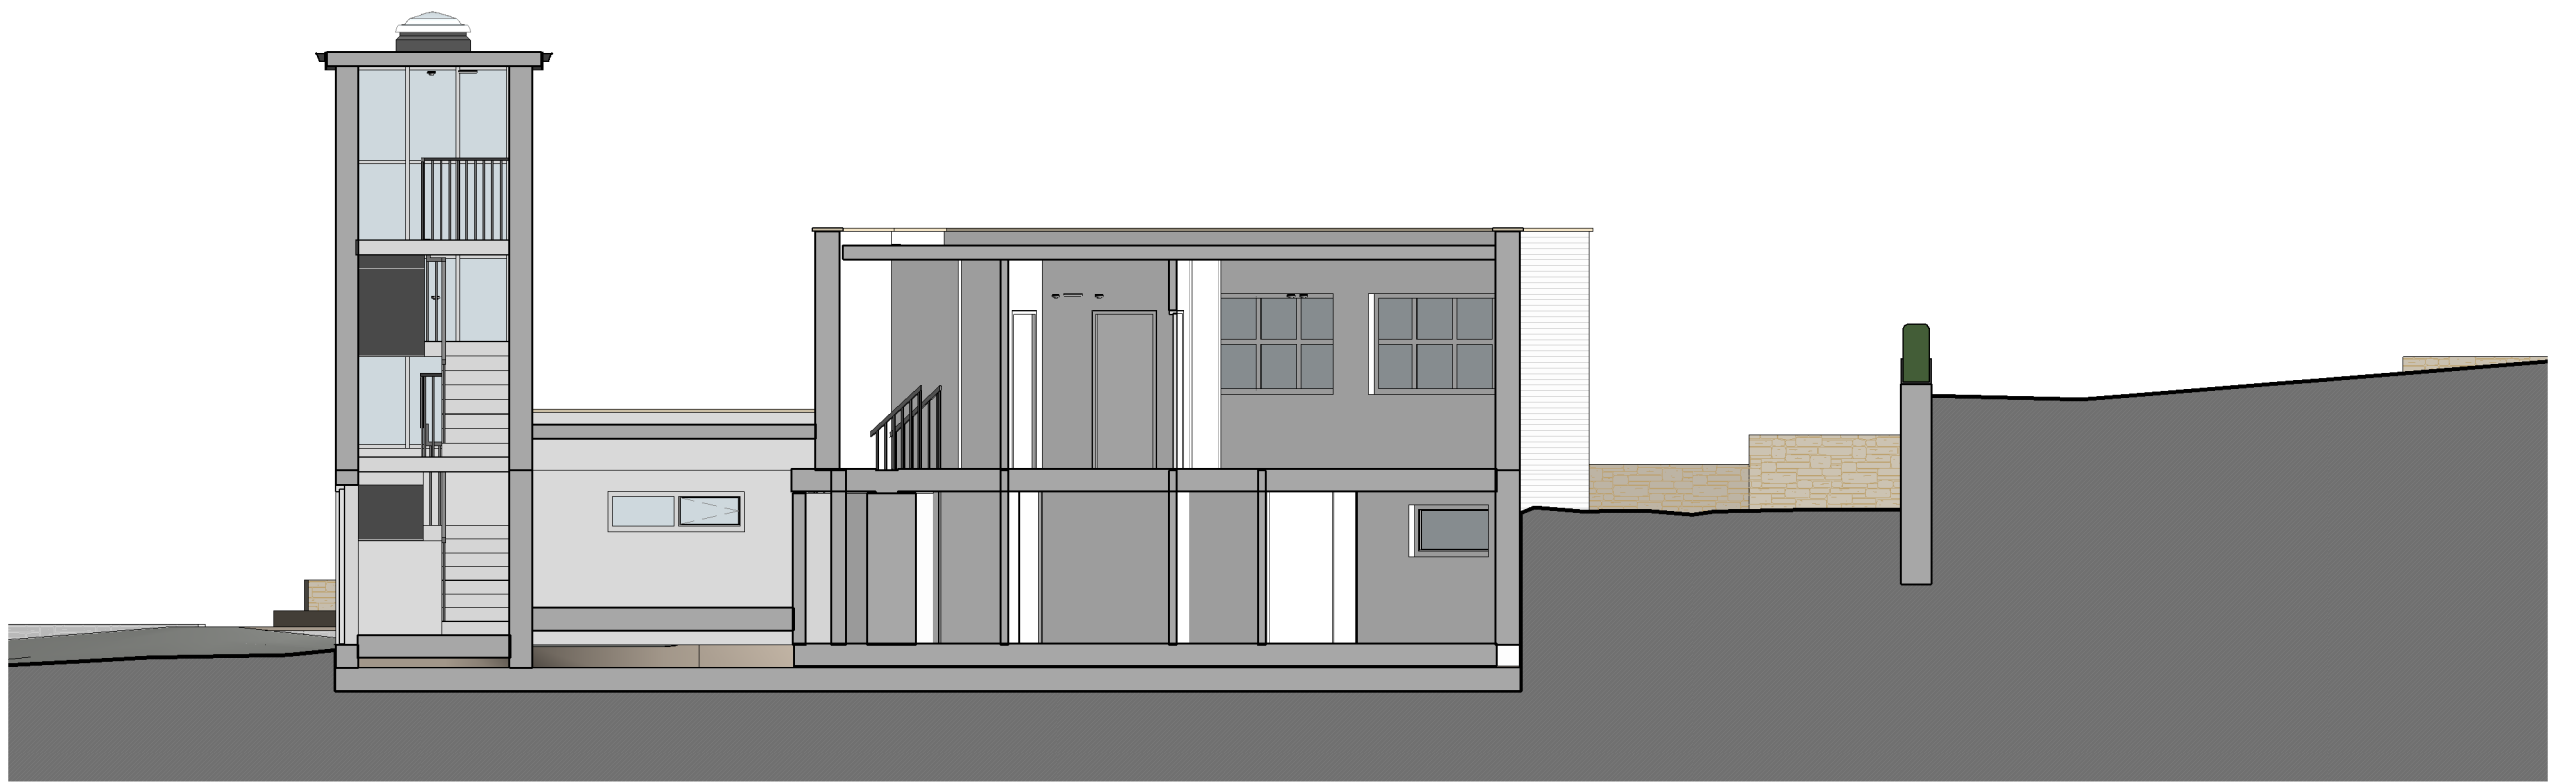

3. Section - Site - Proposed - Driveway - B-B - Mid
1 : 100

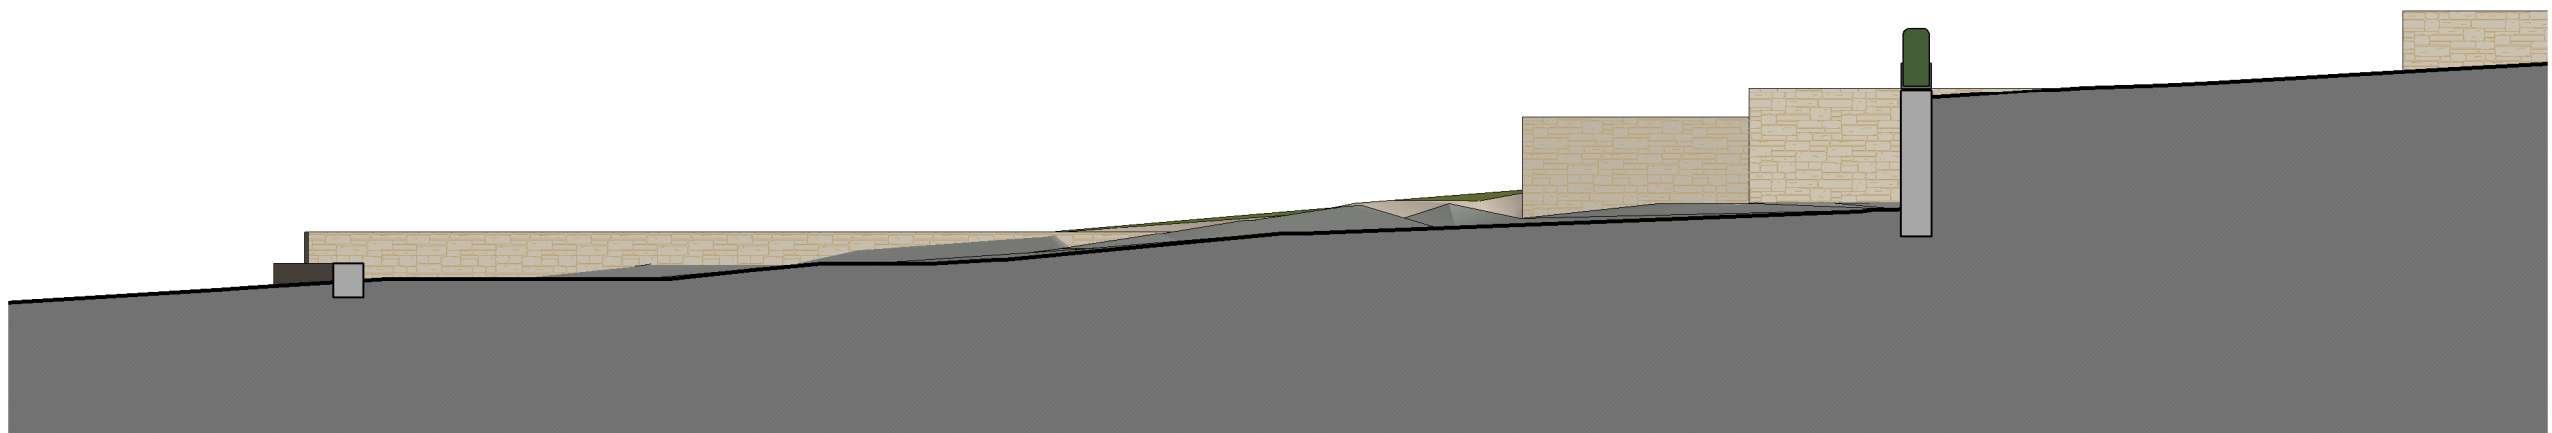

4. Section - Site - Proposed - Driveway - C-C - Rear
1 : 100

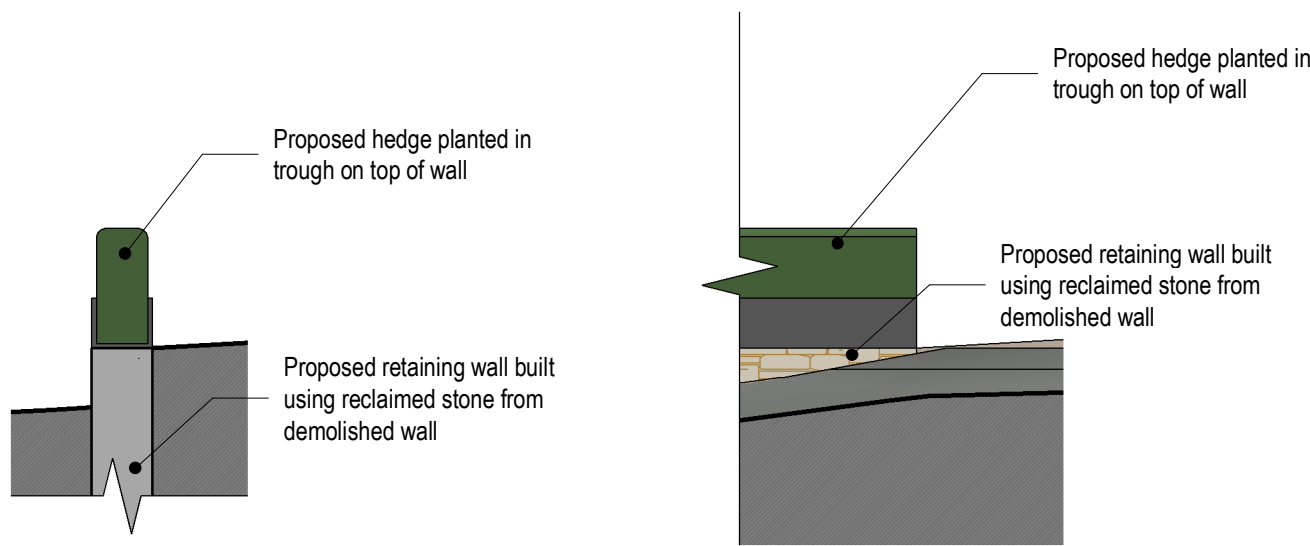


7. Detail - Retaining Wall Section
1 : 50


8. Detail - Retaining Wall Elevation
1 : 50




? Reference Wall Image

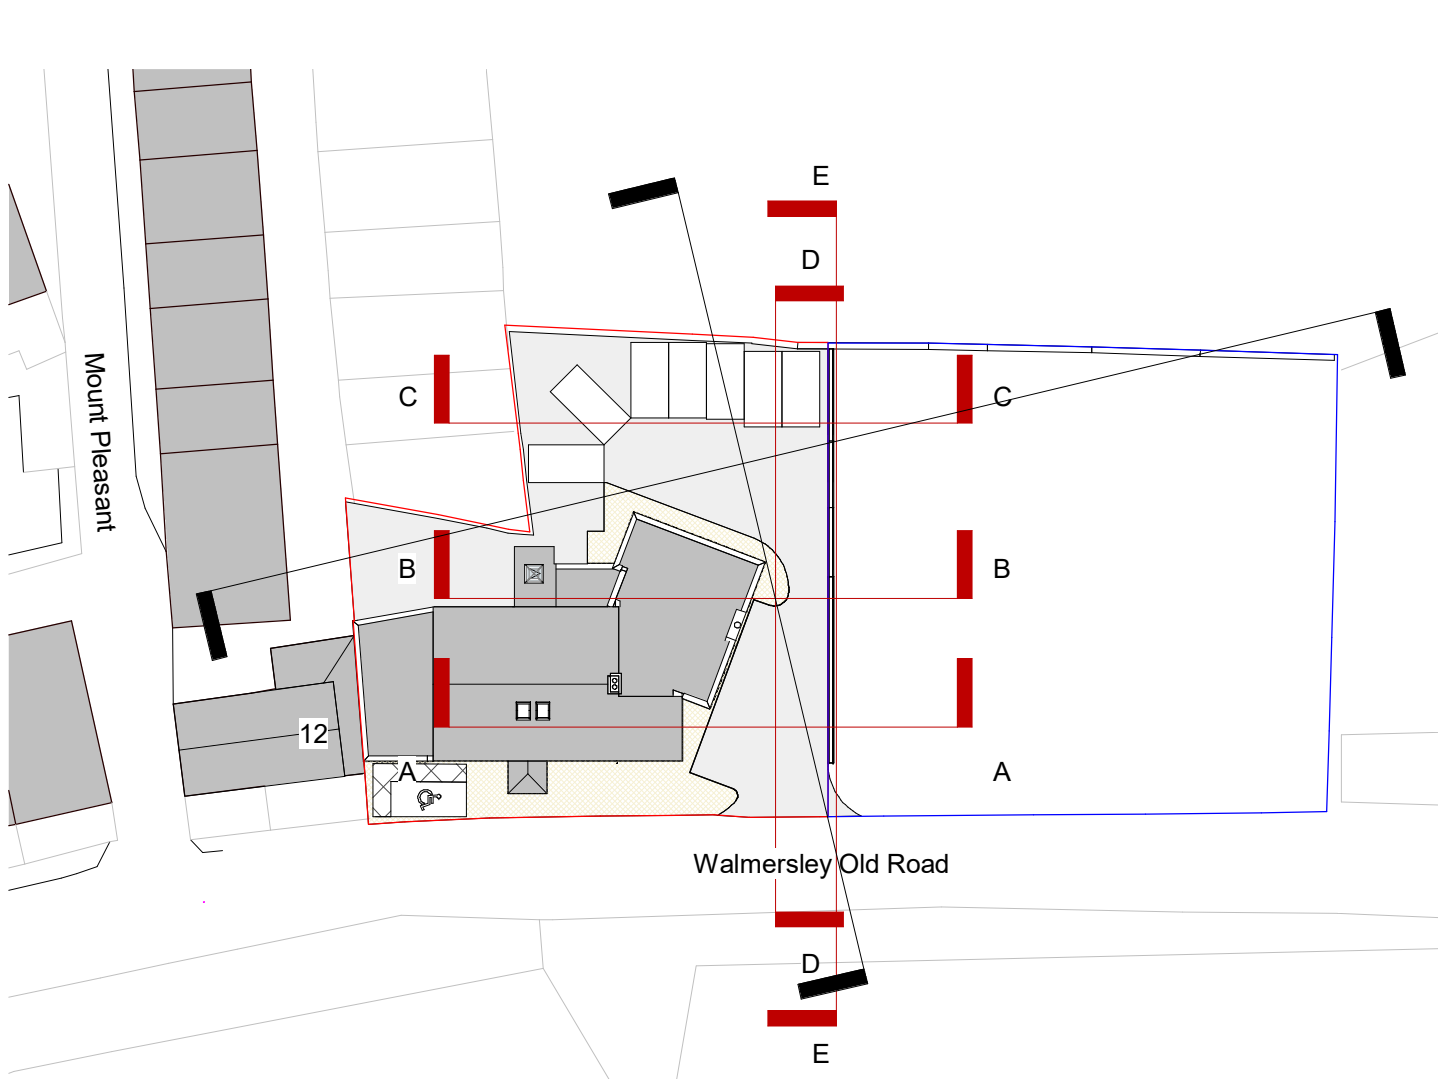

1. Site - Retaining Wall - Key Plan - Proposed
1 : 500

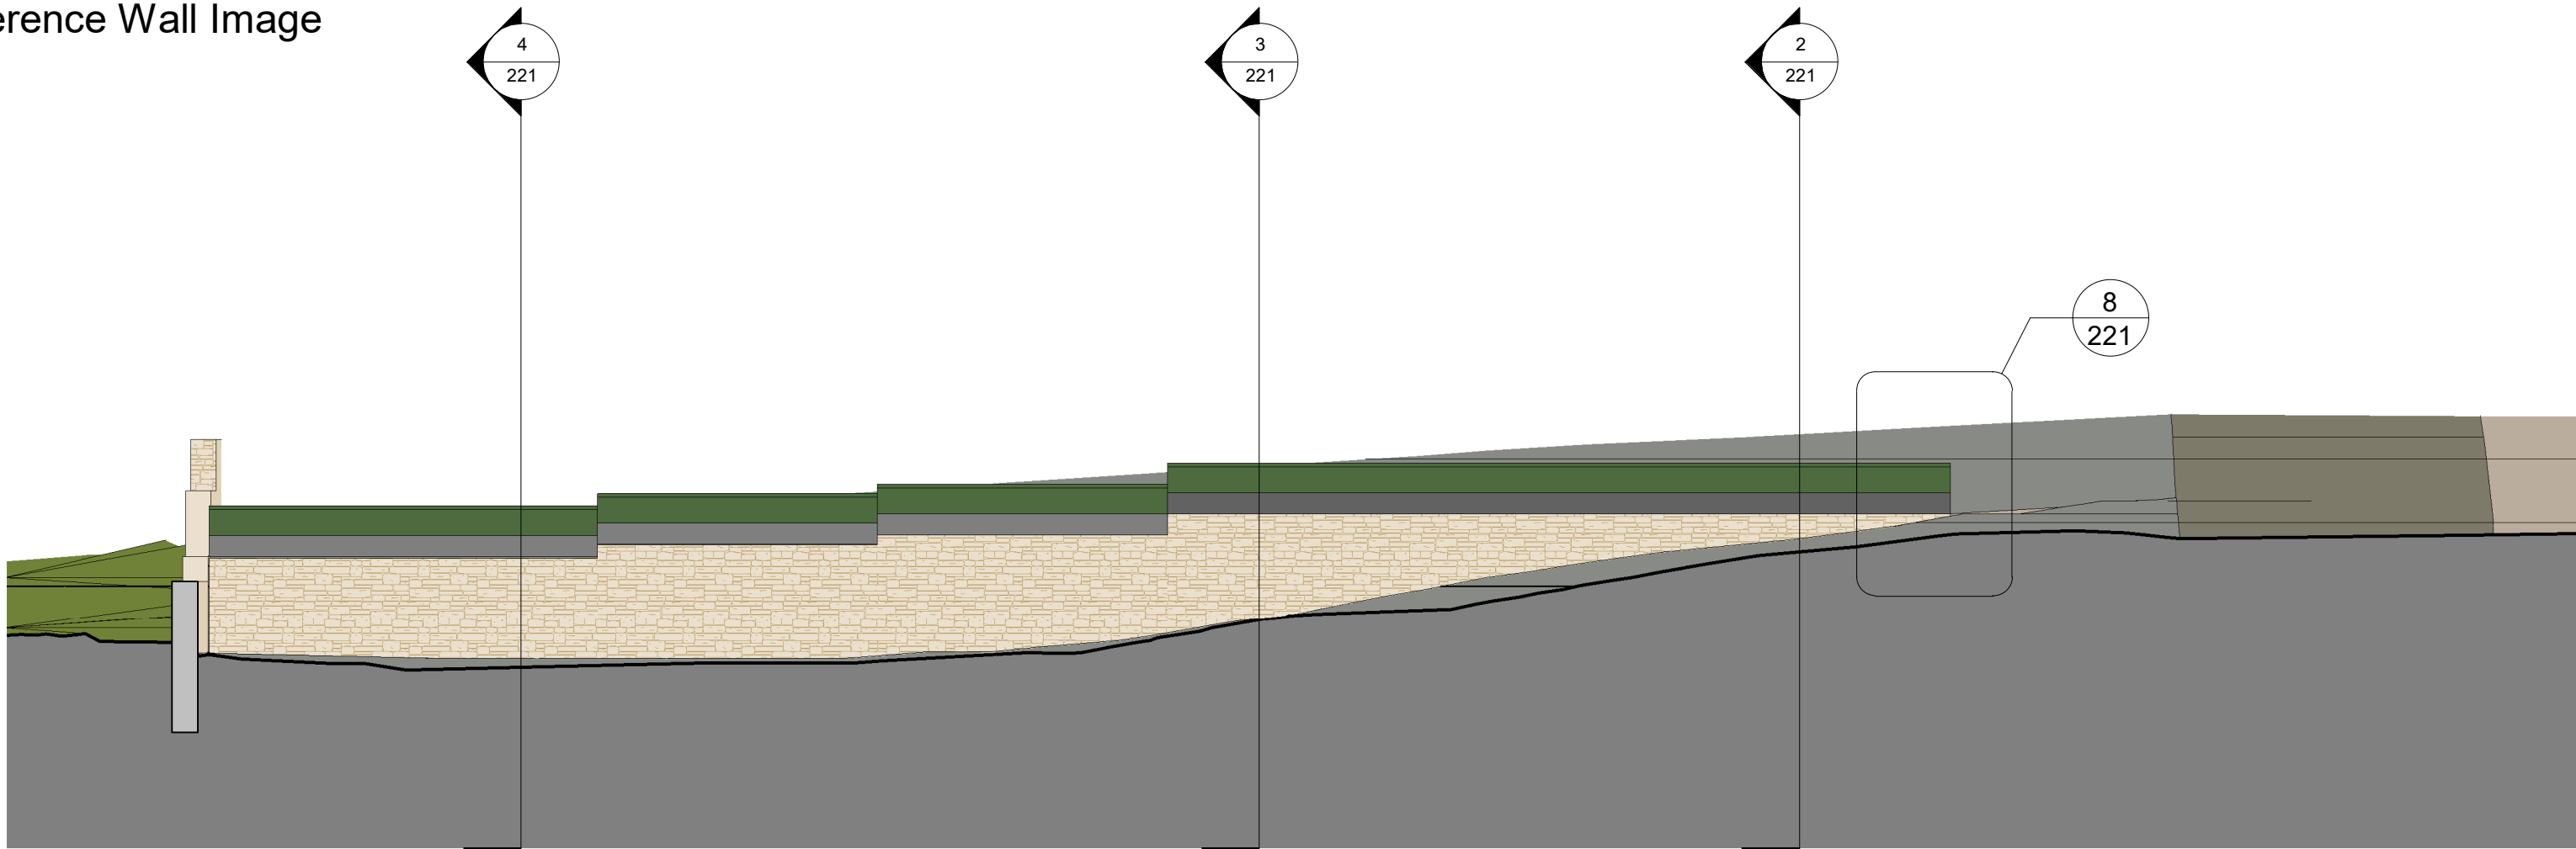

5. Section - Site - Proposed - Driveway - D-D - Long
1 : 100

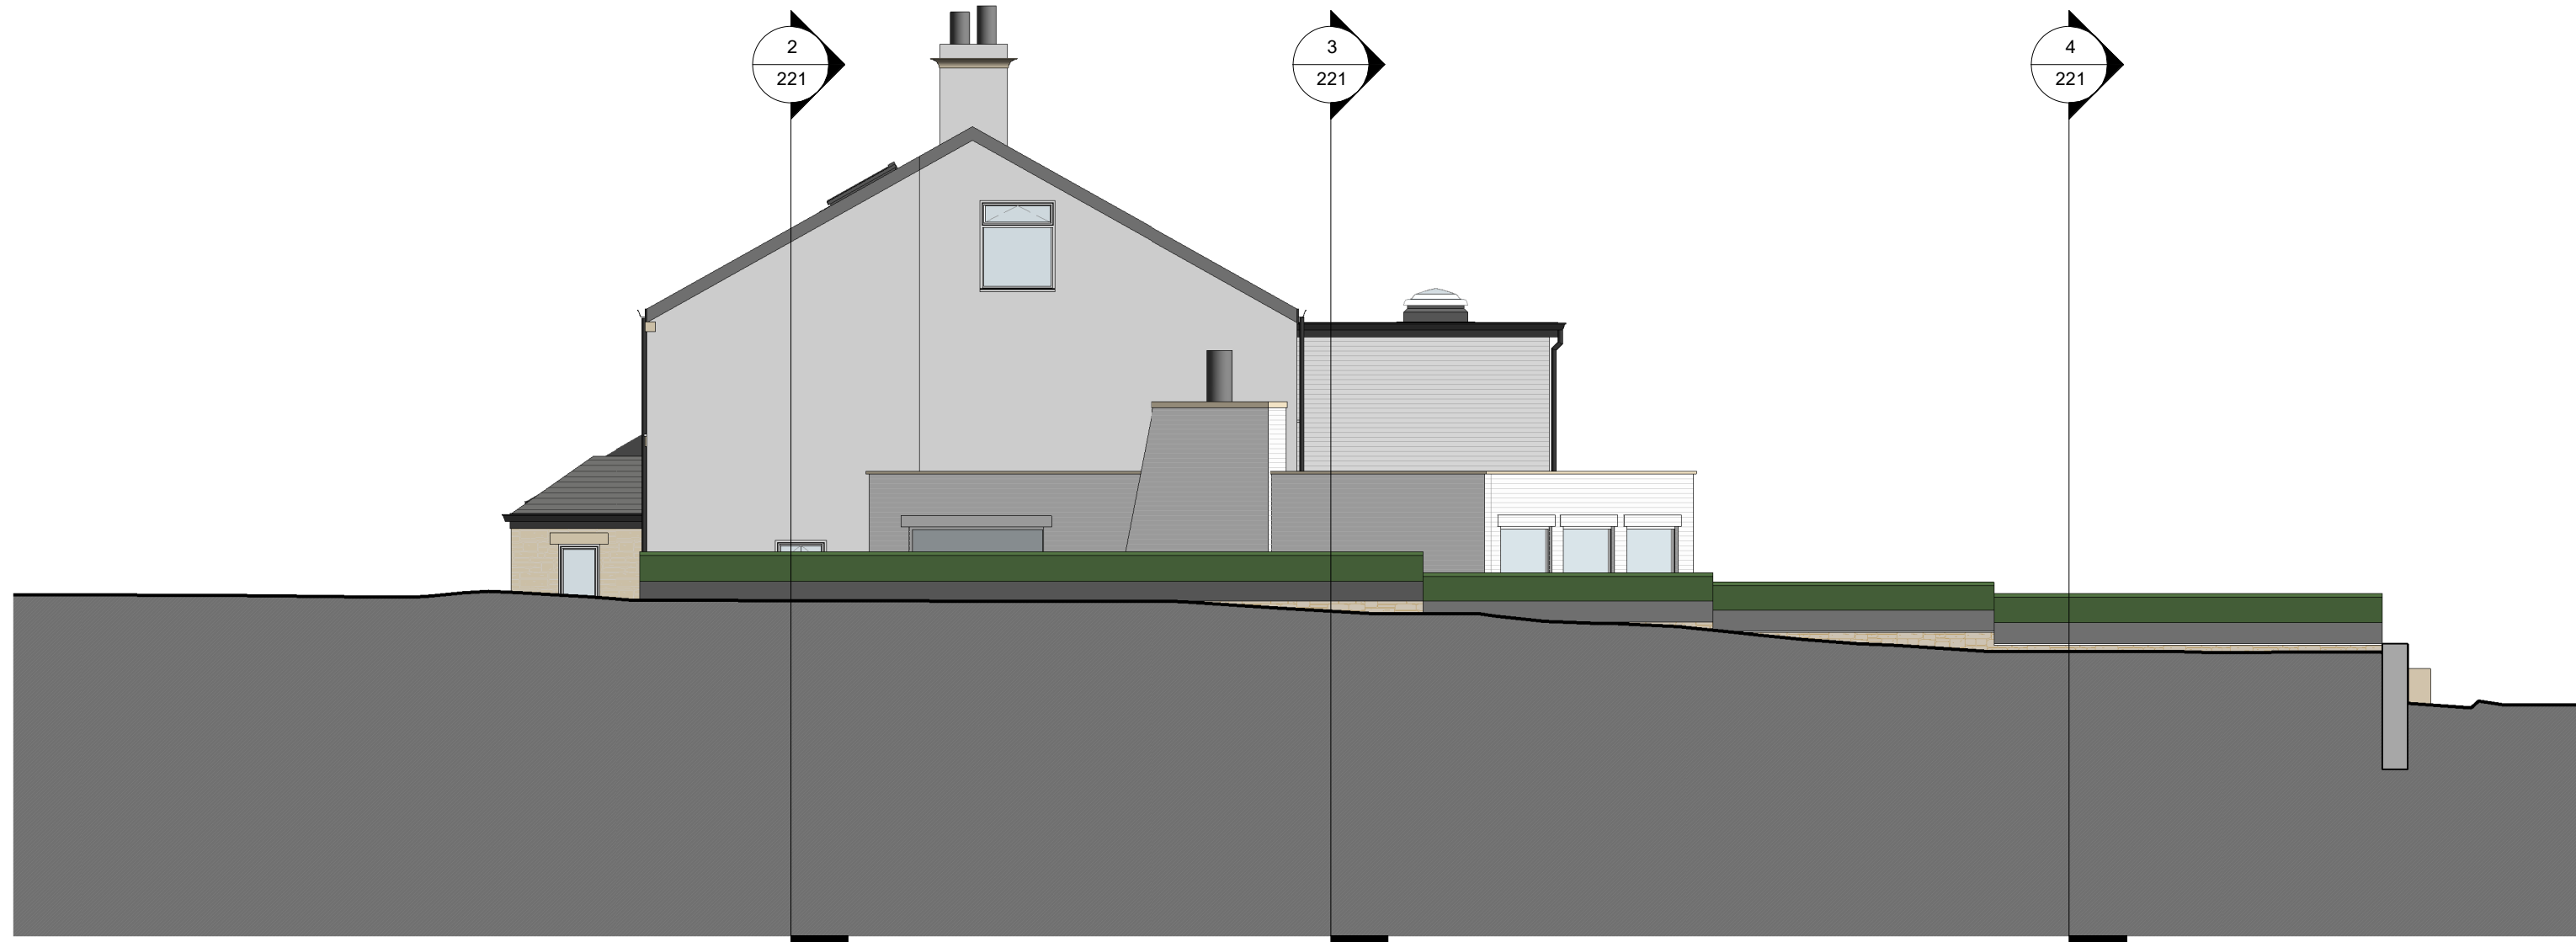

6. Section - Site - Proposed - Driveway - E-E - Long
1 : 100

PROJECT	SCALE B A1	DATE	DRAWN BY
The Lord Raglan - Site Model	As indicated	13 JAN 2025	SP
CLIENT	STATUS		
City View Estates	PLANNING		
TITLE	PROJECT NO.	DRAWING NO.	REV.
Driveway and Retaining Wall Sections - Proposed	DA18037.0.	221.	3
NOTES	DISCLAIMER: ALL RIGHTS RESERVED. THIS DRAWING MUST NOT BE REPRODUCED WITHOUT WRITTEN CONSENT. DRAWING TO BE USED FOR THE STATUS INDICATED ONLY. ALL DIMENSIONS AND MATERIALS SHALL BE CHECKED AND CONFIRMED BY THE ARCHITECT PRIOR TO CONSTRUCTION. TO THE EXTENT POSSIBLE, THE DRAWING SHALL BE ACCORDANCE WITH THE CURRENT STATUTORY LEGISLATION, RELEVANT CODES OF PRACTICE AND PREVIOUS REQUIREMENTS. ALL DIMENSIONS ON THIS DRAWING ARE IN MILLIMETRES UNLESS OTHERWISE STATED.		