


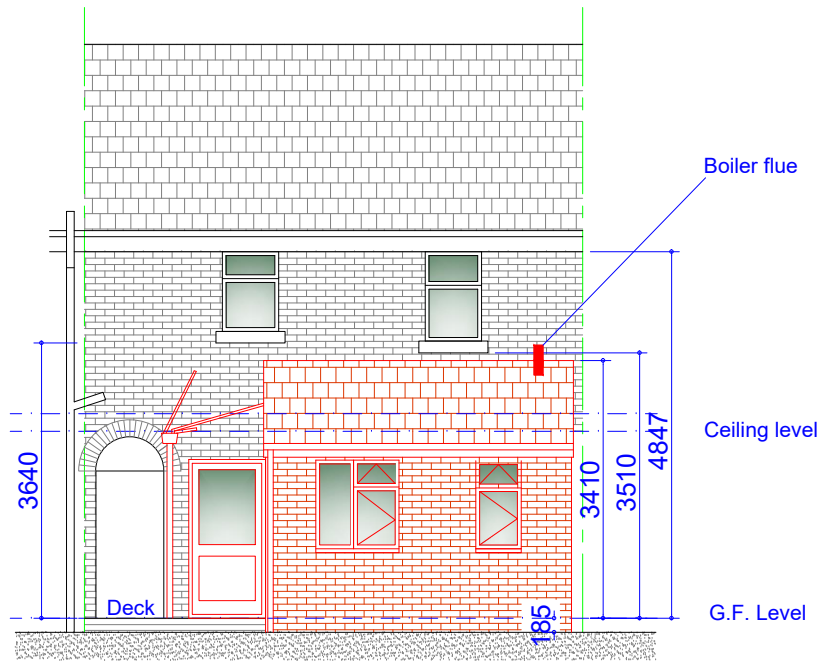


 

Proposed Rear Elevation
Scale 1:100

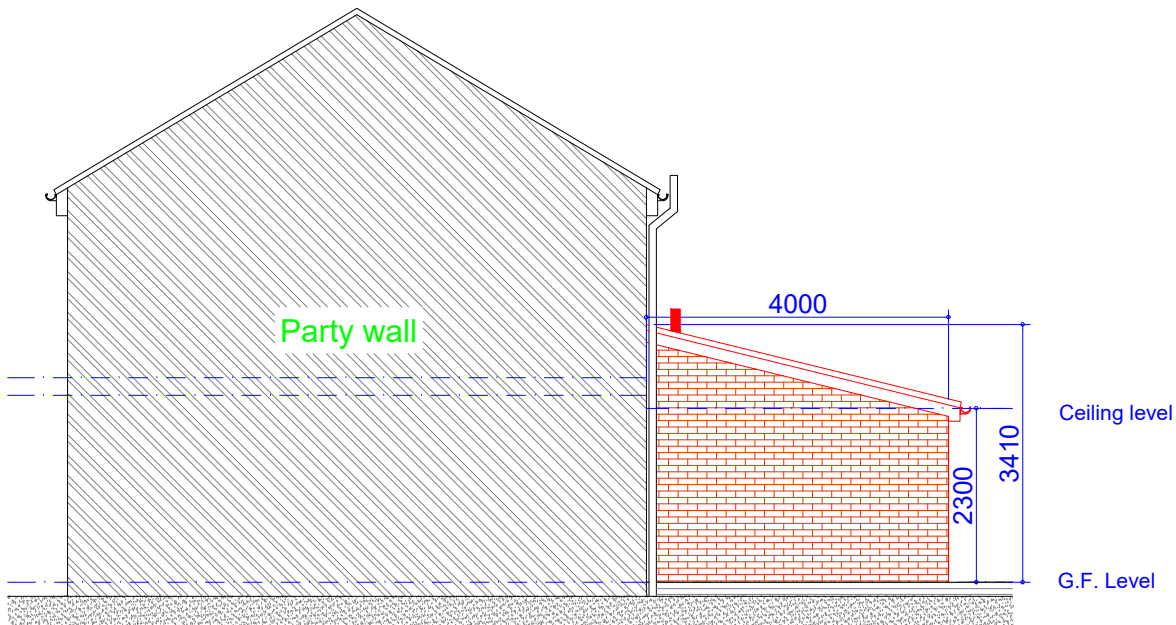

Proposed L/H Side Party Wall Elevation
Scale 1:100

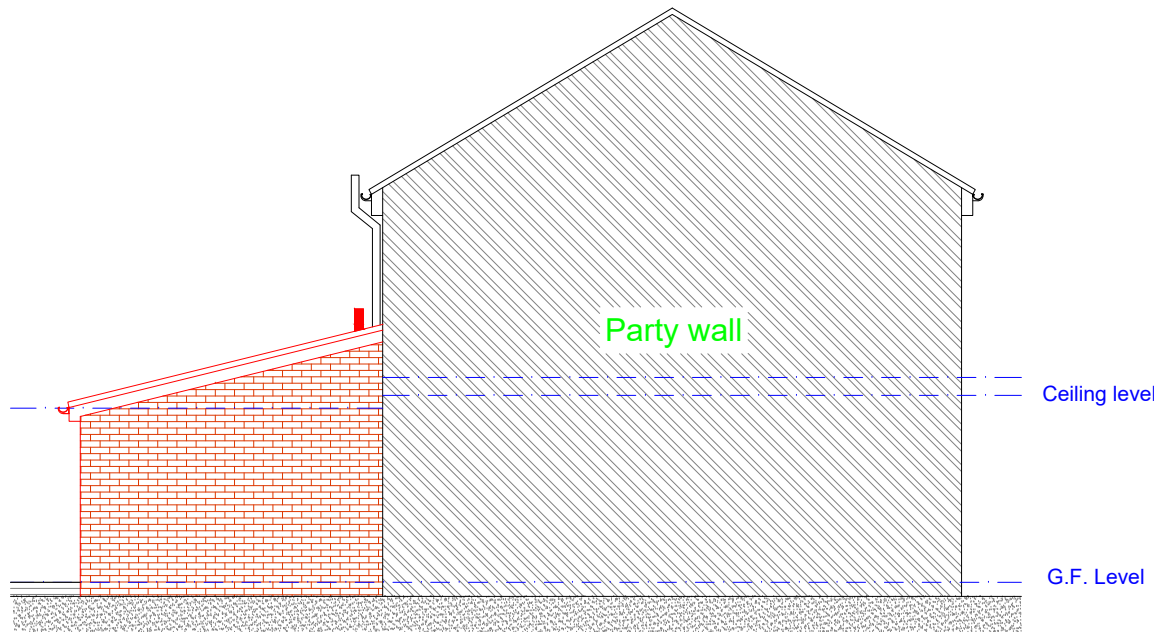

Proposed R/H Side Party Wall Elevation
Scale 1:100

Rev	Date	Description
-----	------	-------------

Issued For : INFORMATION PURPOSES ONLY		
--	--	--

Client	Sixtown Housing
--------	-----------------

Project	61 Polefield Hall Road, Prestwich M25 2WW Proposed single storey DDA rear extension.
---------	---

Scheme - Drawing Title	Proposed Elevations.
------------------------	----------------------

03	Date	15.06.22
Drawing No.	Revision	Scale 1:100 @A3



JK Technical Services (NW) Ltd
Tel: 0161 728 5730
Mob: 07741175755
www.jktechservs.co.uk