


This drawing and design concept is the property of PPV design. It should not be reproduced without written permission

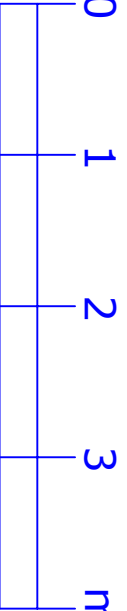

Former Spring Street Sawmills
Spring Street
Ramsbottom BL0 9JQ scale 1:50@A1
July 2025


AW6-03C Proposed Units 1 & 2

PPV design Ltd


2 Helmsfare Road, Holcombe Village
Ramsbottom, Lancashire BL8 4PA

Gary Dearden BArch (ons) DipArch RIBA
gary@ppv-design.co.uk www.ppv-design.co.uk
tel/fax 01706 822751 mobile 07712 669482


A Length increased 1500mm 18.12.2025
B Unit size decreased 1m/roof pitch 13.03.2026
C Front elev pitch corrected 15.04.2026

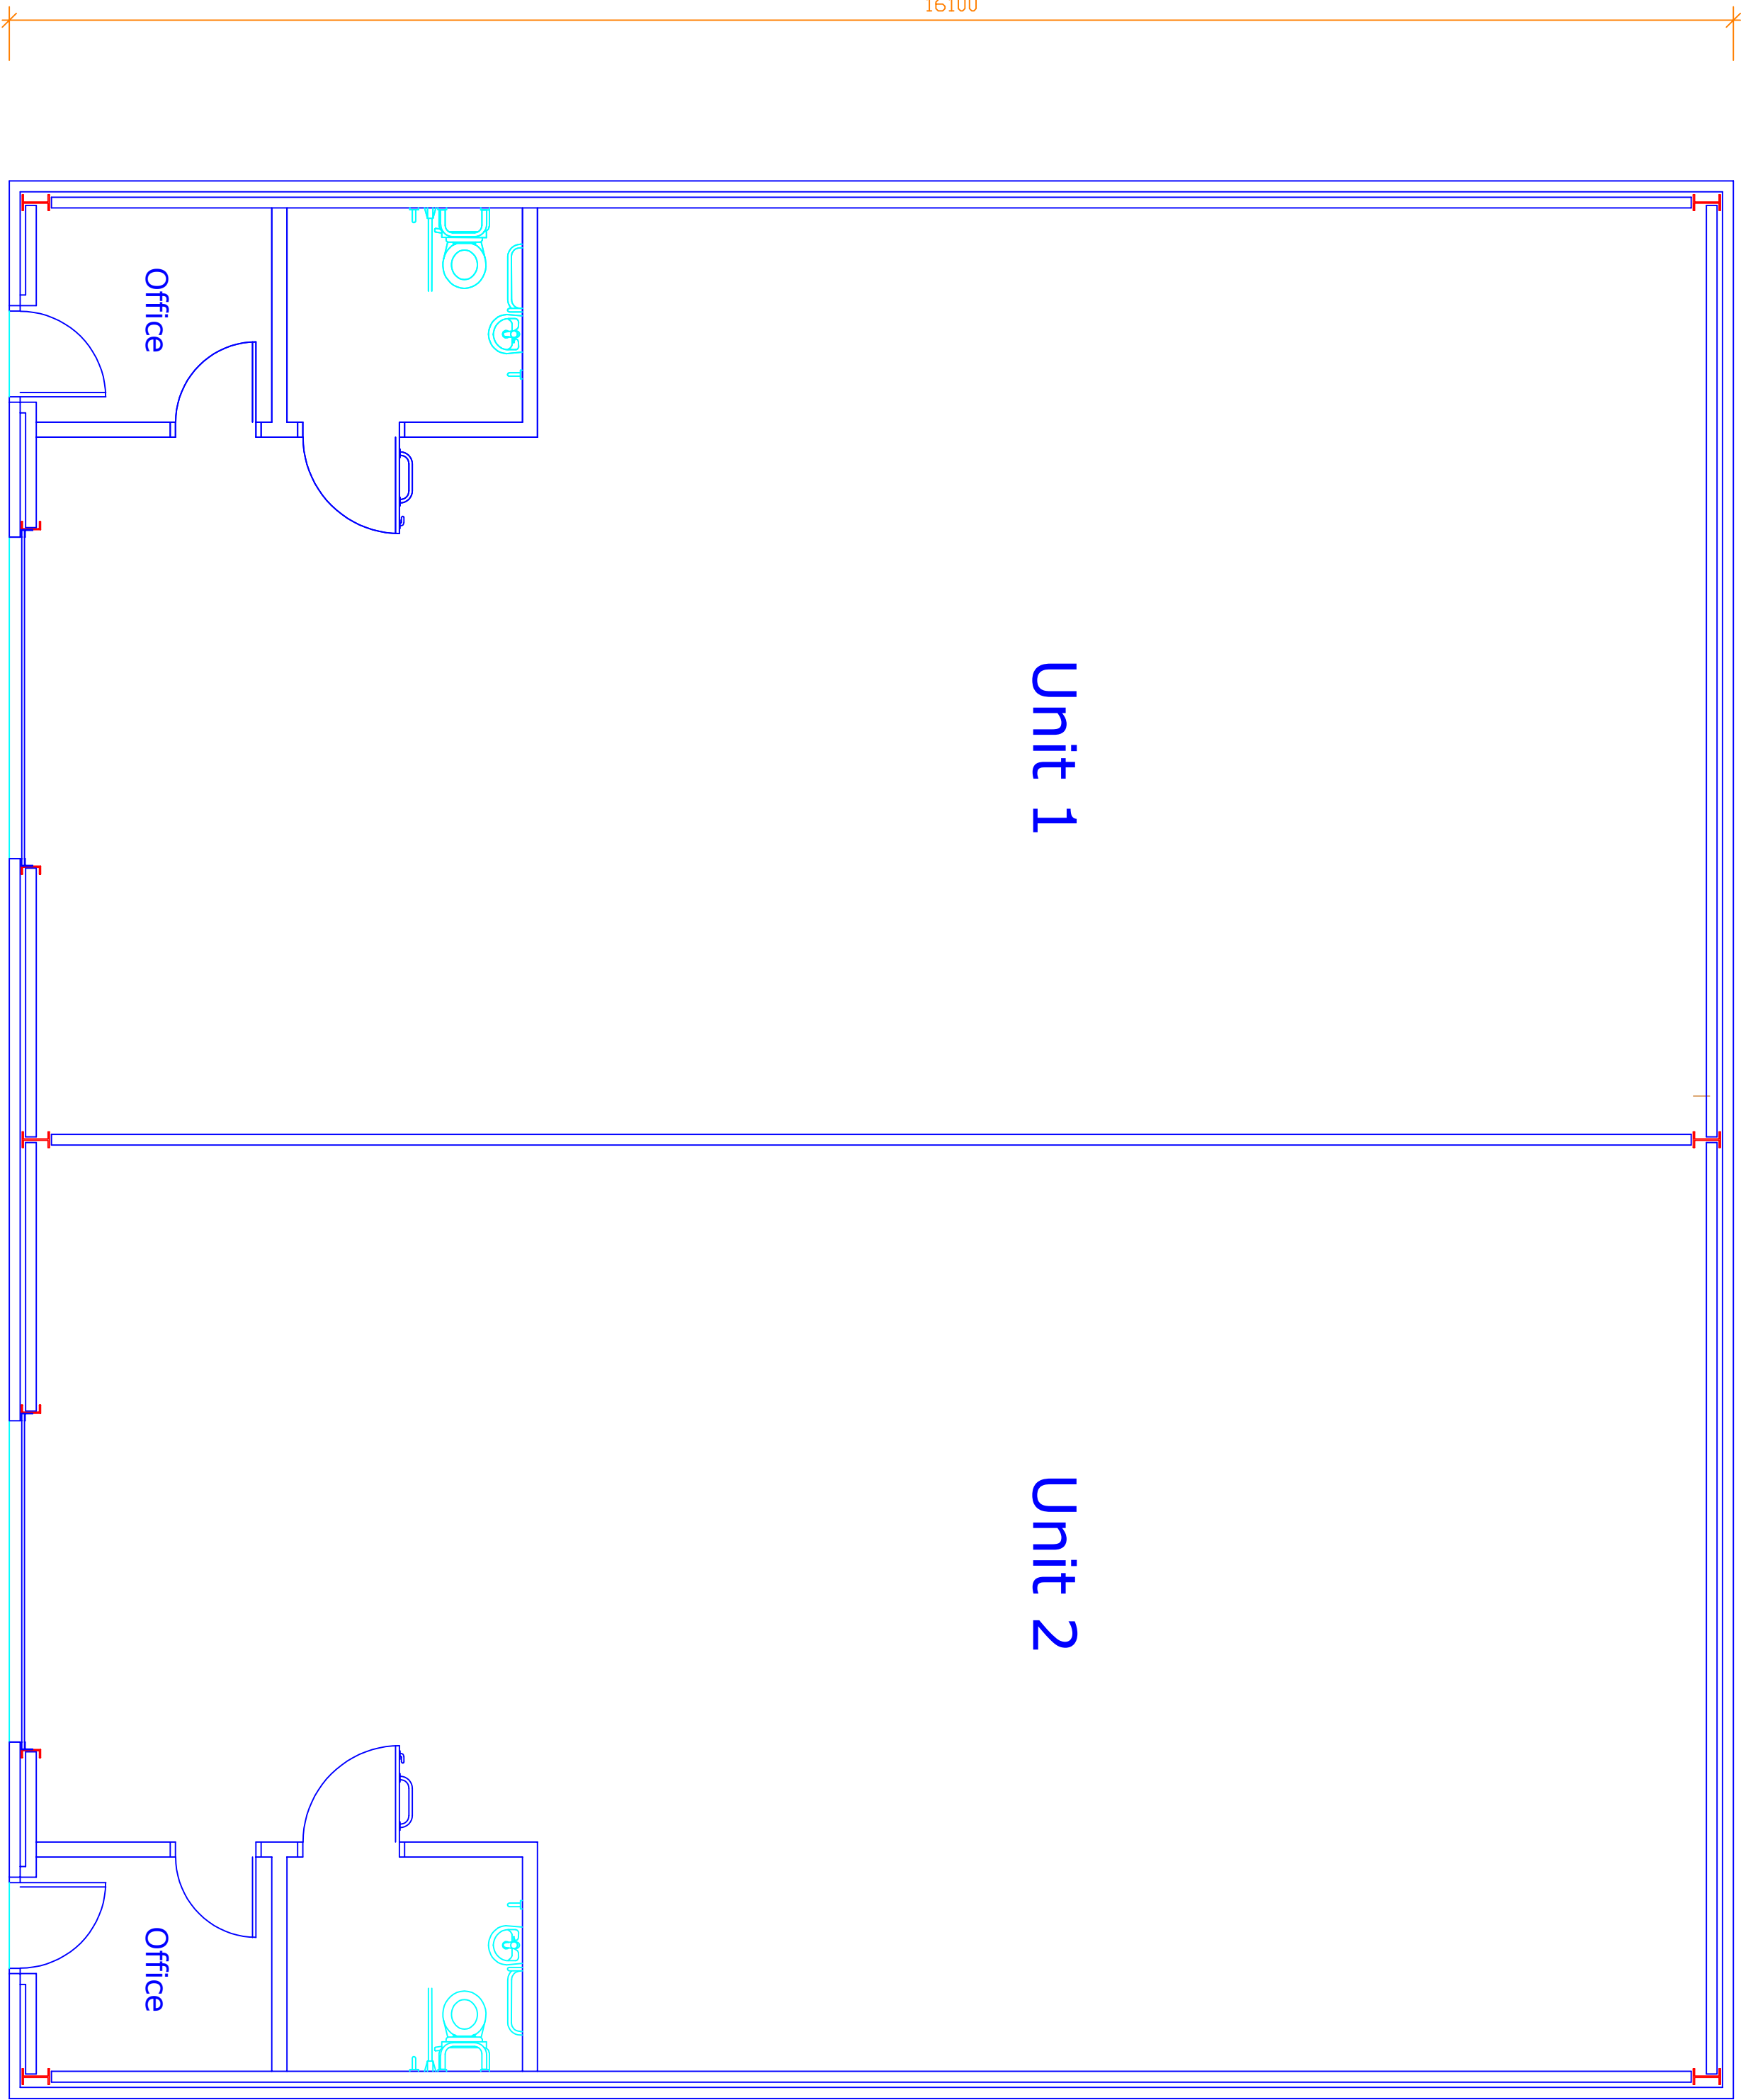

Proposed Plan

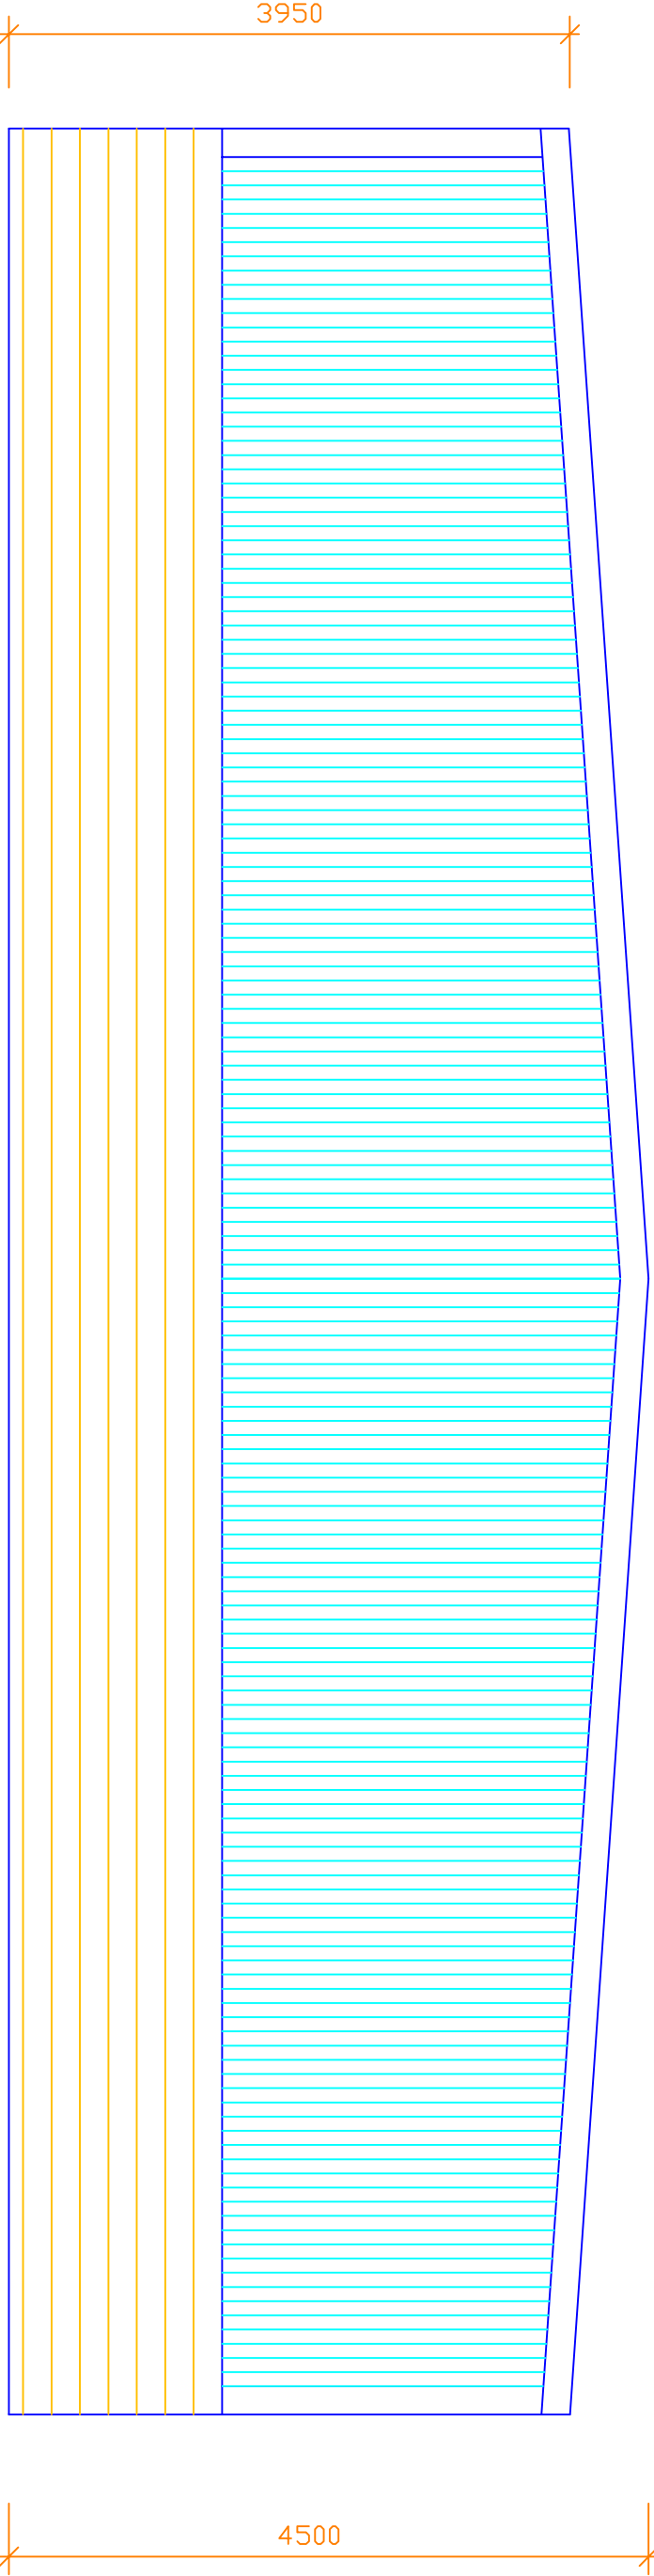

Proposed Side Elevation

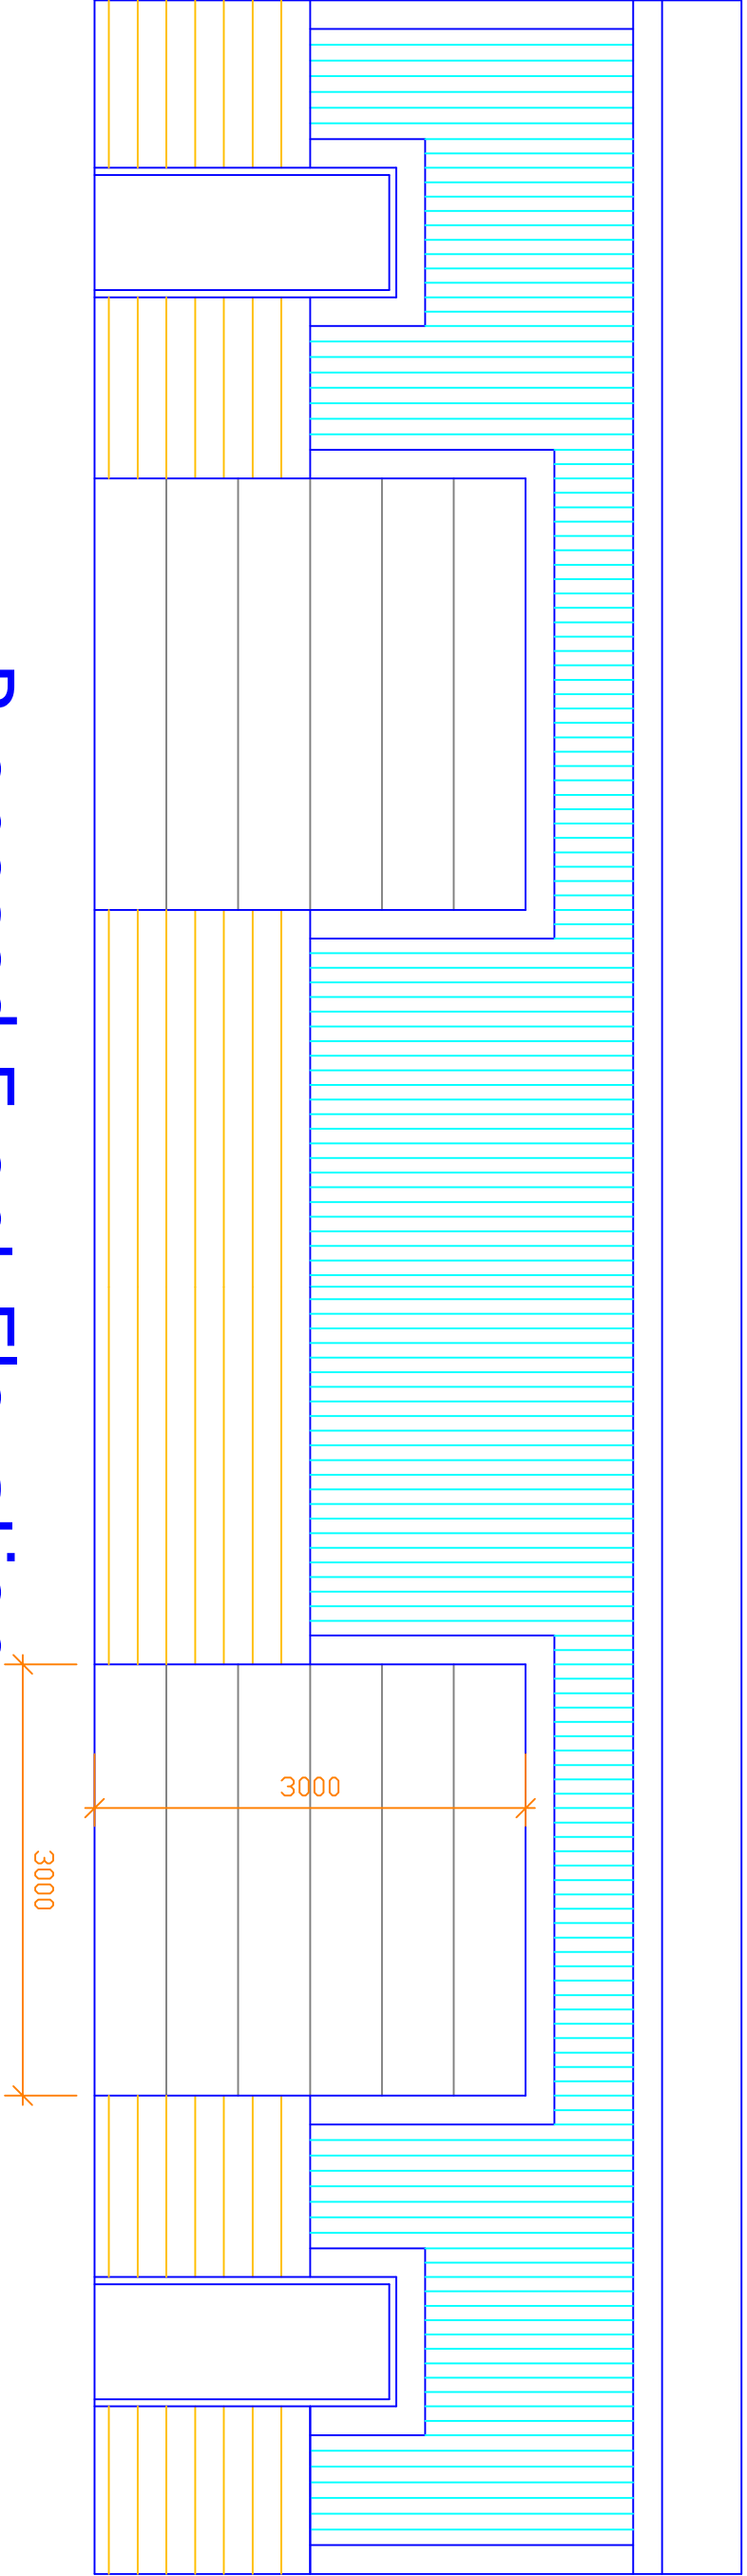

Proposed Front Elevation