



VISUAL SCALE 1:100 @ A3

Existing driveway to be retained, new wall to be erected proposed extension to retain current foot path. Min 900mm railing to be installed due to floor level differences

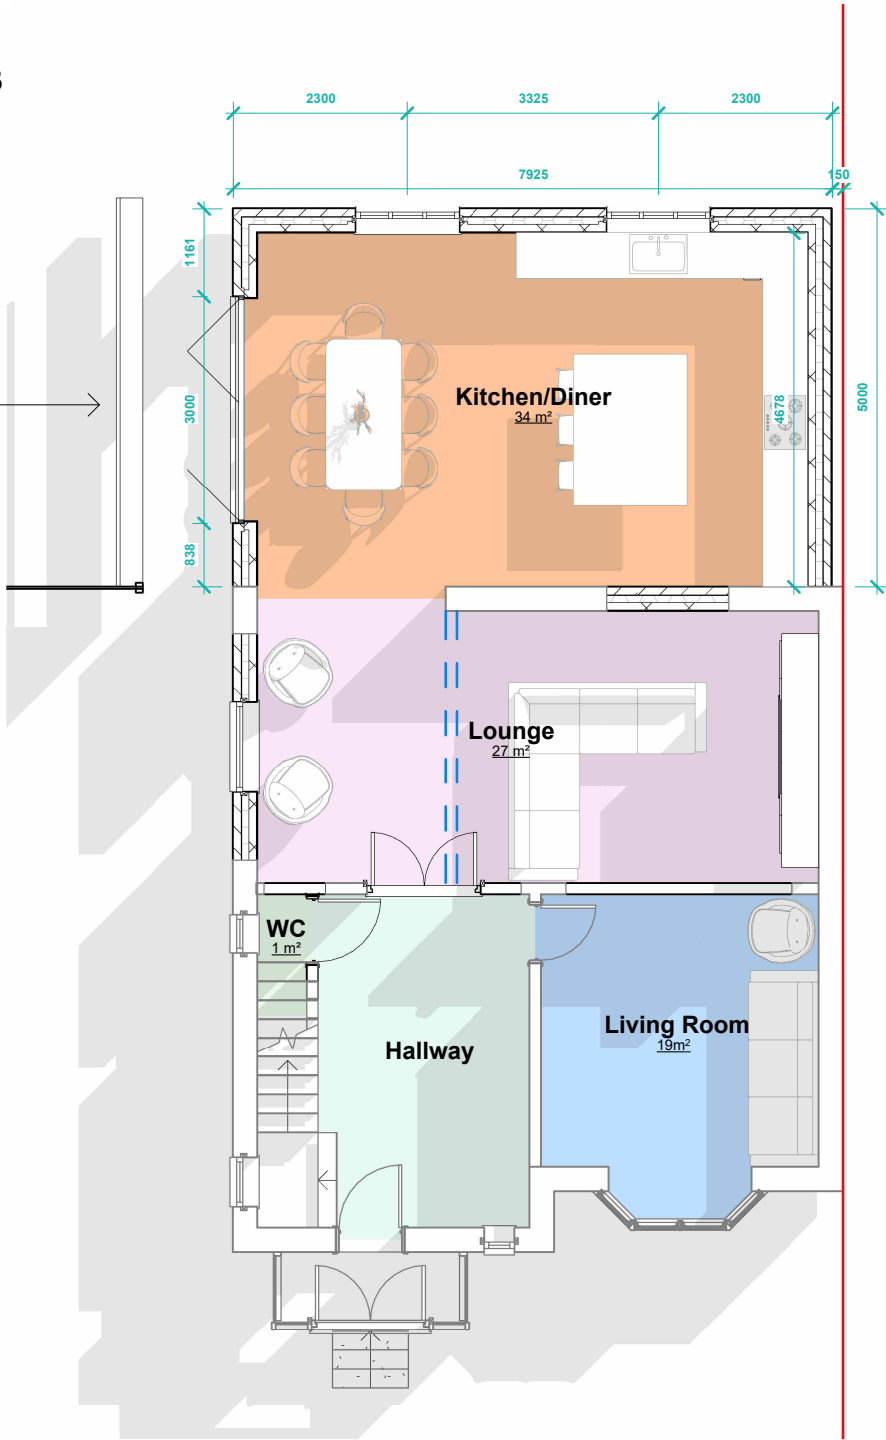

PP Ground Floor  
1 : 100

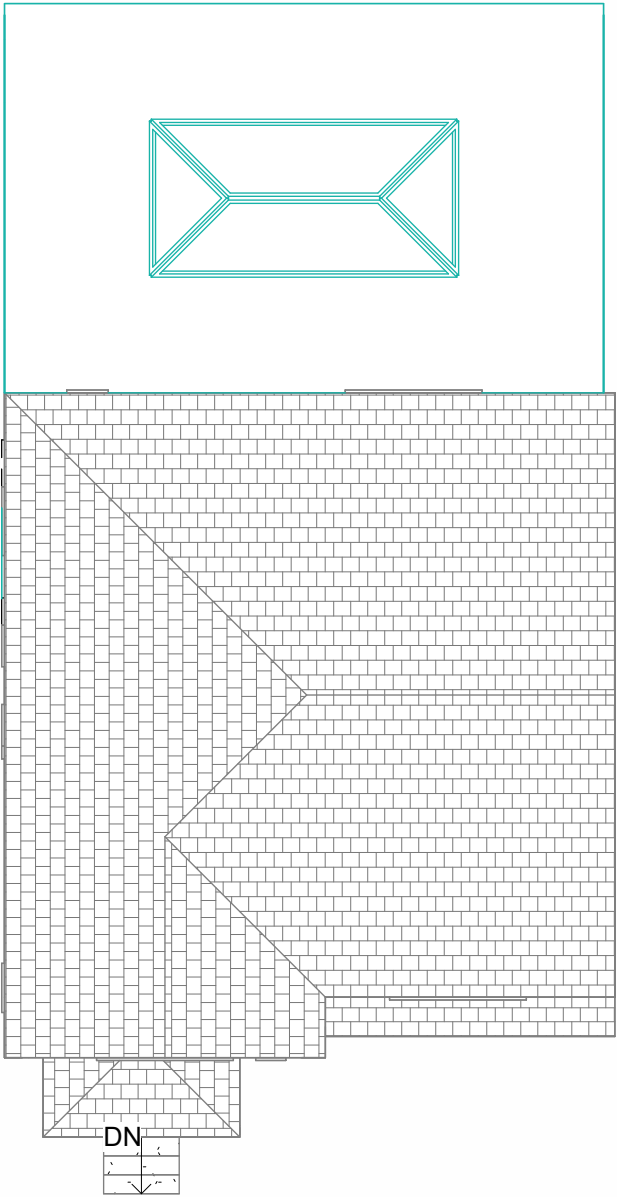

PP Roof Plan  
1 : 100

THIS DRAWING IS THE COPYRIGHT OF MD DESIGN CONSULTANCY. DO NOT SCALE FROM THESE DRAWINGS. ALL LEVELS/DIMENSIONS TO BE CHECKED ON SITE PRIOR TO WORKS COMMENCING. REPORT ALL DISCREPANCIES TO CLIENT/DESIGNER.

**Proposed Single Storey Extension & Internal Alterations**  
**37 Bland Rd Prestwich, Manchester M25 9WG**

Proposed Plans (DR) A200

Project Number 100

Client Name Ari Ranj

Drawn By MDR

| Rev | Description                     | Date     |
|-----|---------------------------------|----------|
| A   | Submitted for planning approval | 24.02.26 |

Revision A

CIAT

affiliate

**MD DESIGN**  
CONSULTANCY  
07728417797  
dabeer@mddesigns.co.uk