
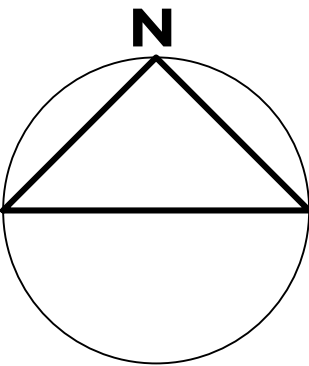


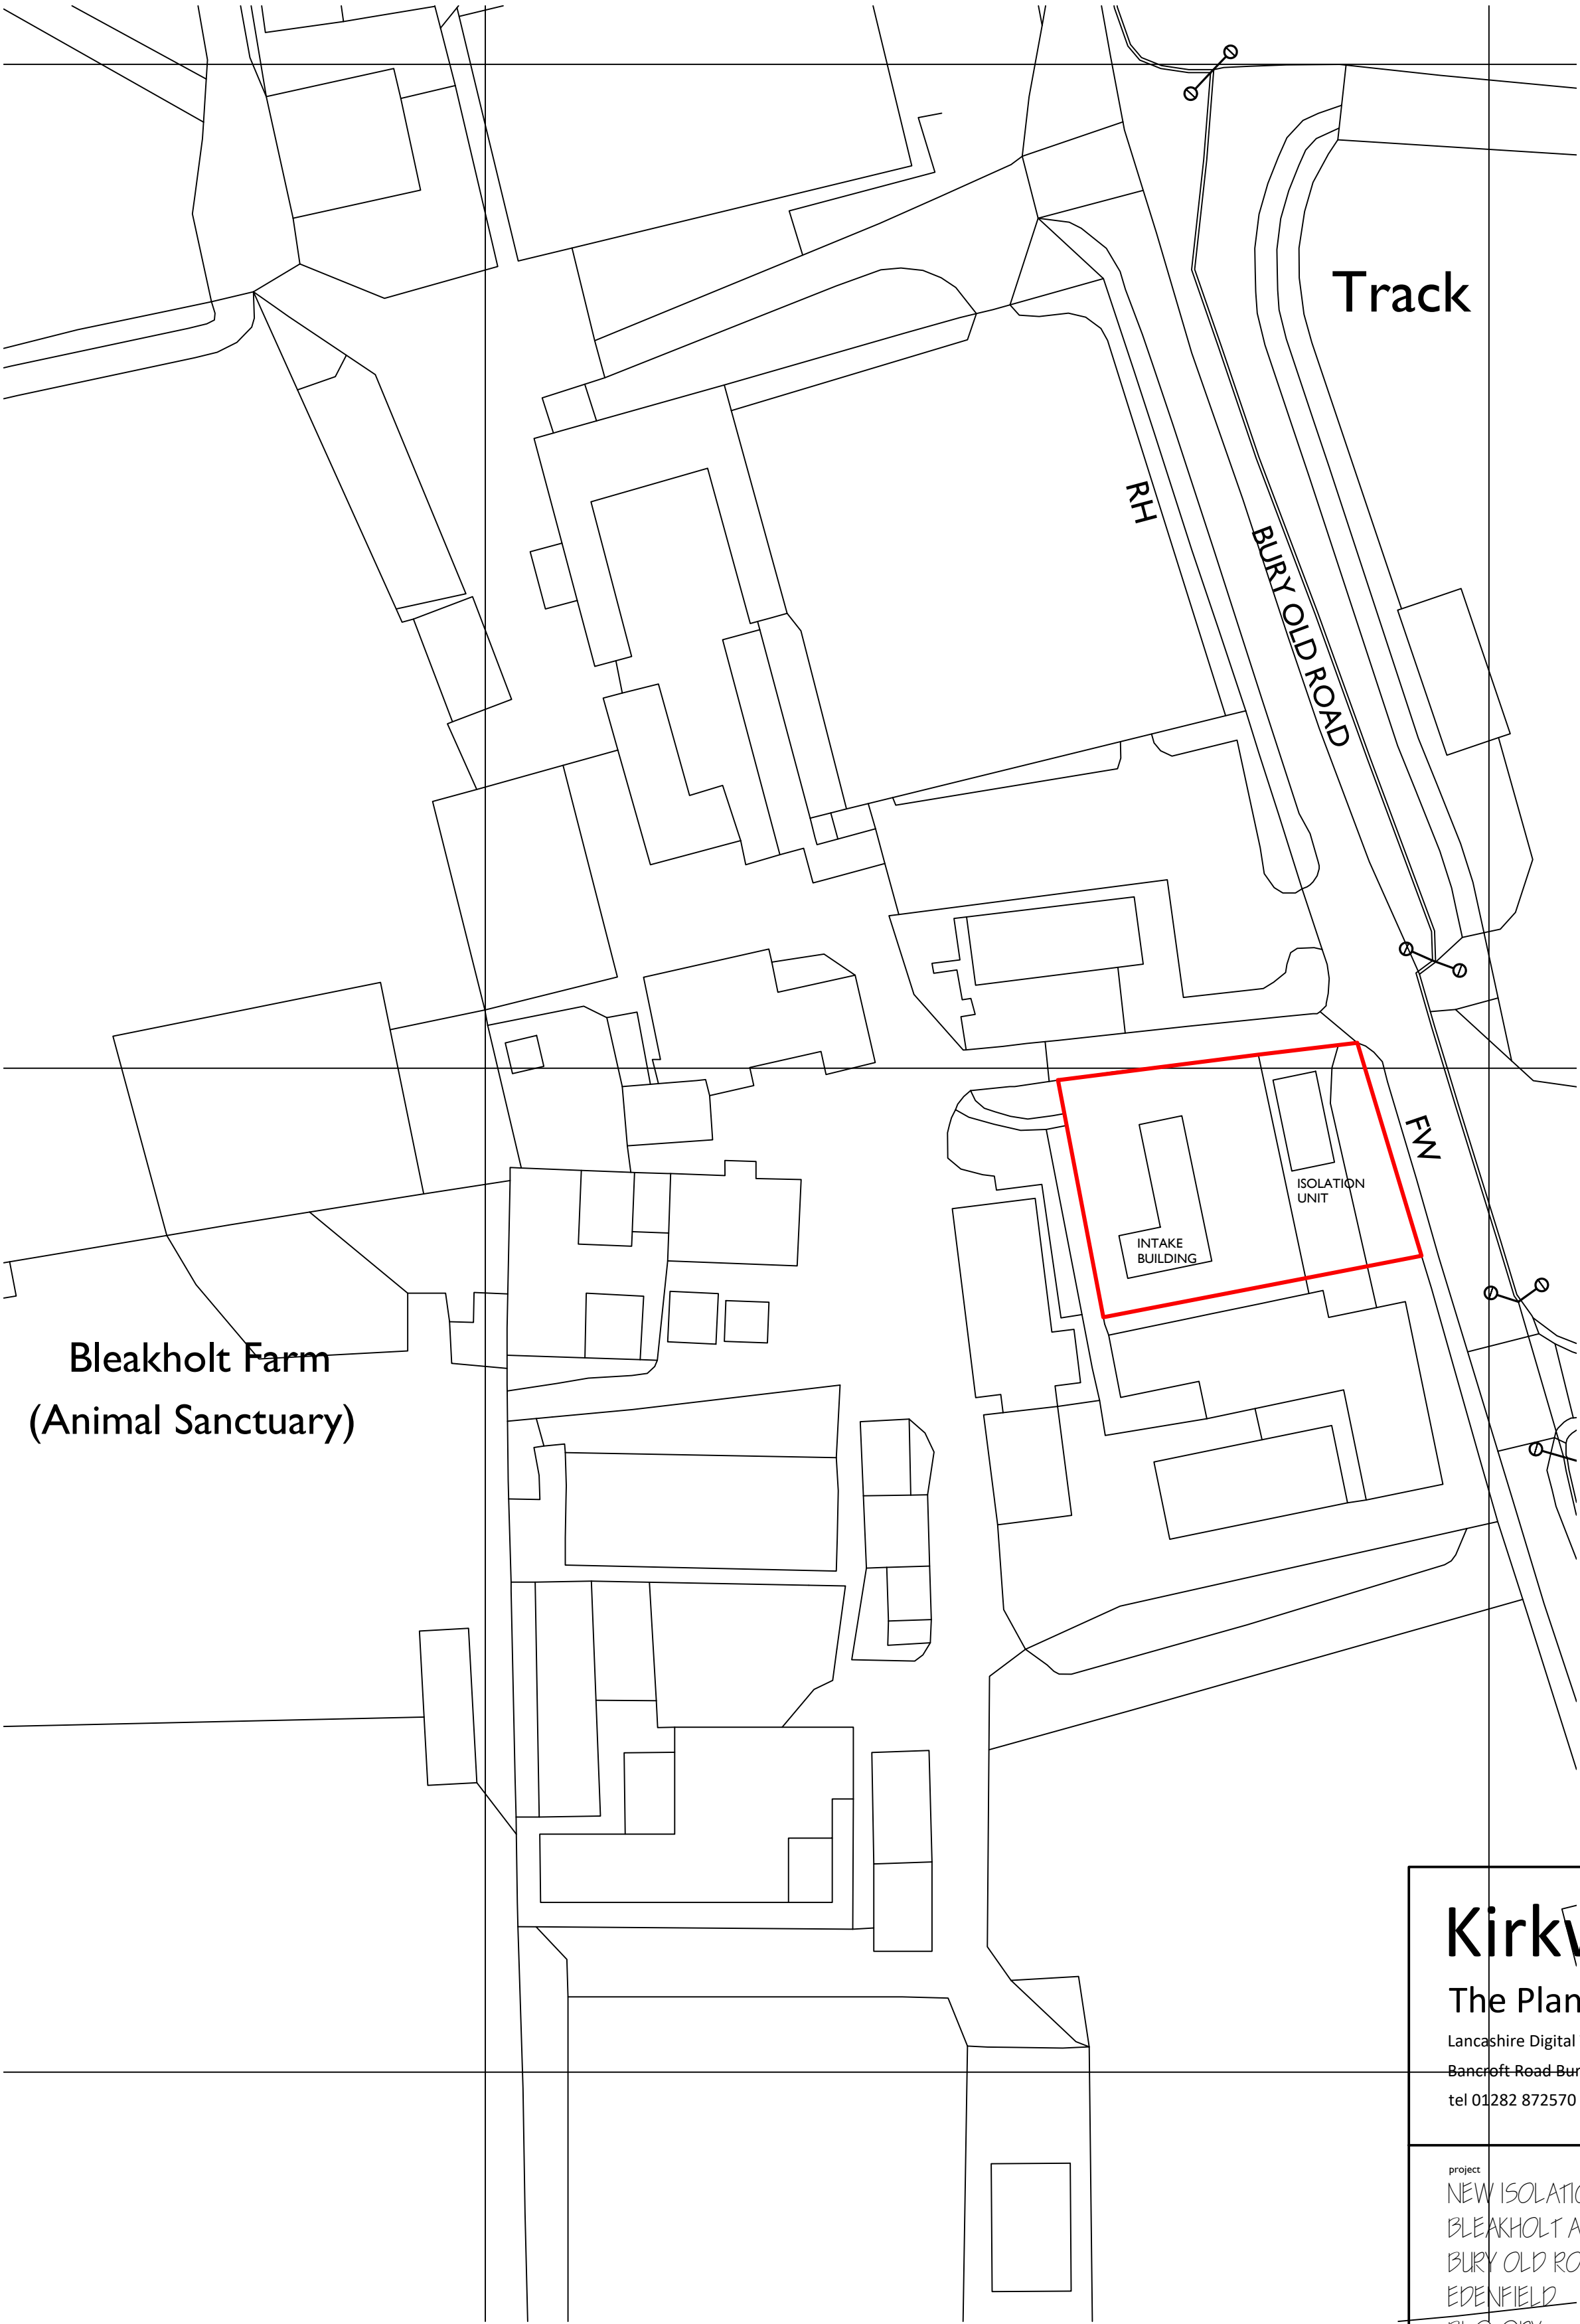

Track

RH

BURY OLD ROAD

FW

INTAKE
BUILDING

ISOLATION
UNIT

Bleakholt Farm
(Animal Sanctuary)

Kirkwells

The Planning People

Lancashire Digital Technology Centre
Bancroft Road Burnley BB10 2TP
tel 01282 872570

project
NEW ISOLATION UNIT & INTAKE BUILDING
BLEAKHOLT ANIMAL SANCTUARY
BURY OLD ROAD
EDENFIELD
BLO ORX


client
BLEAKHOLT ANIMAL SANCTUARY

drawing title
SITE PLAN

date
JUNE 2025

scale
1: 1500 @ A2

drawing no.
1542-2

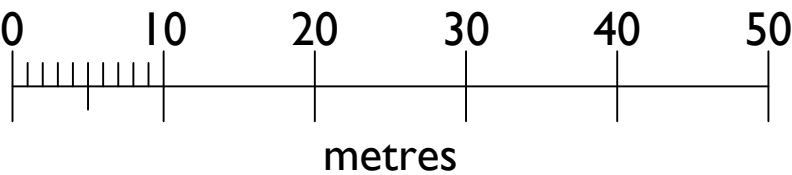

SCALE 1:500