




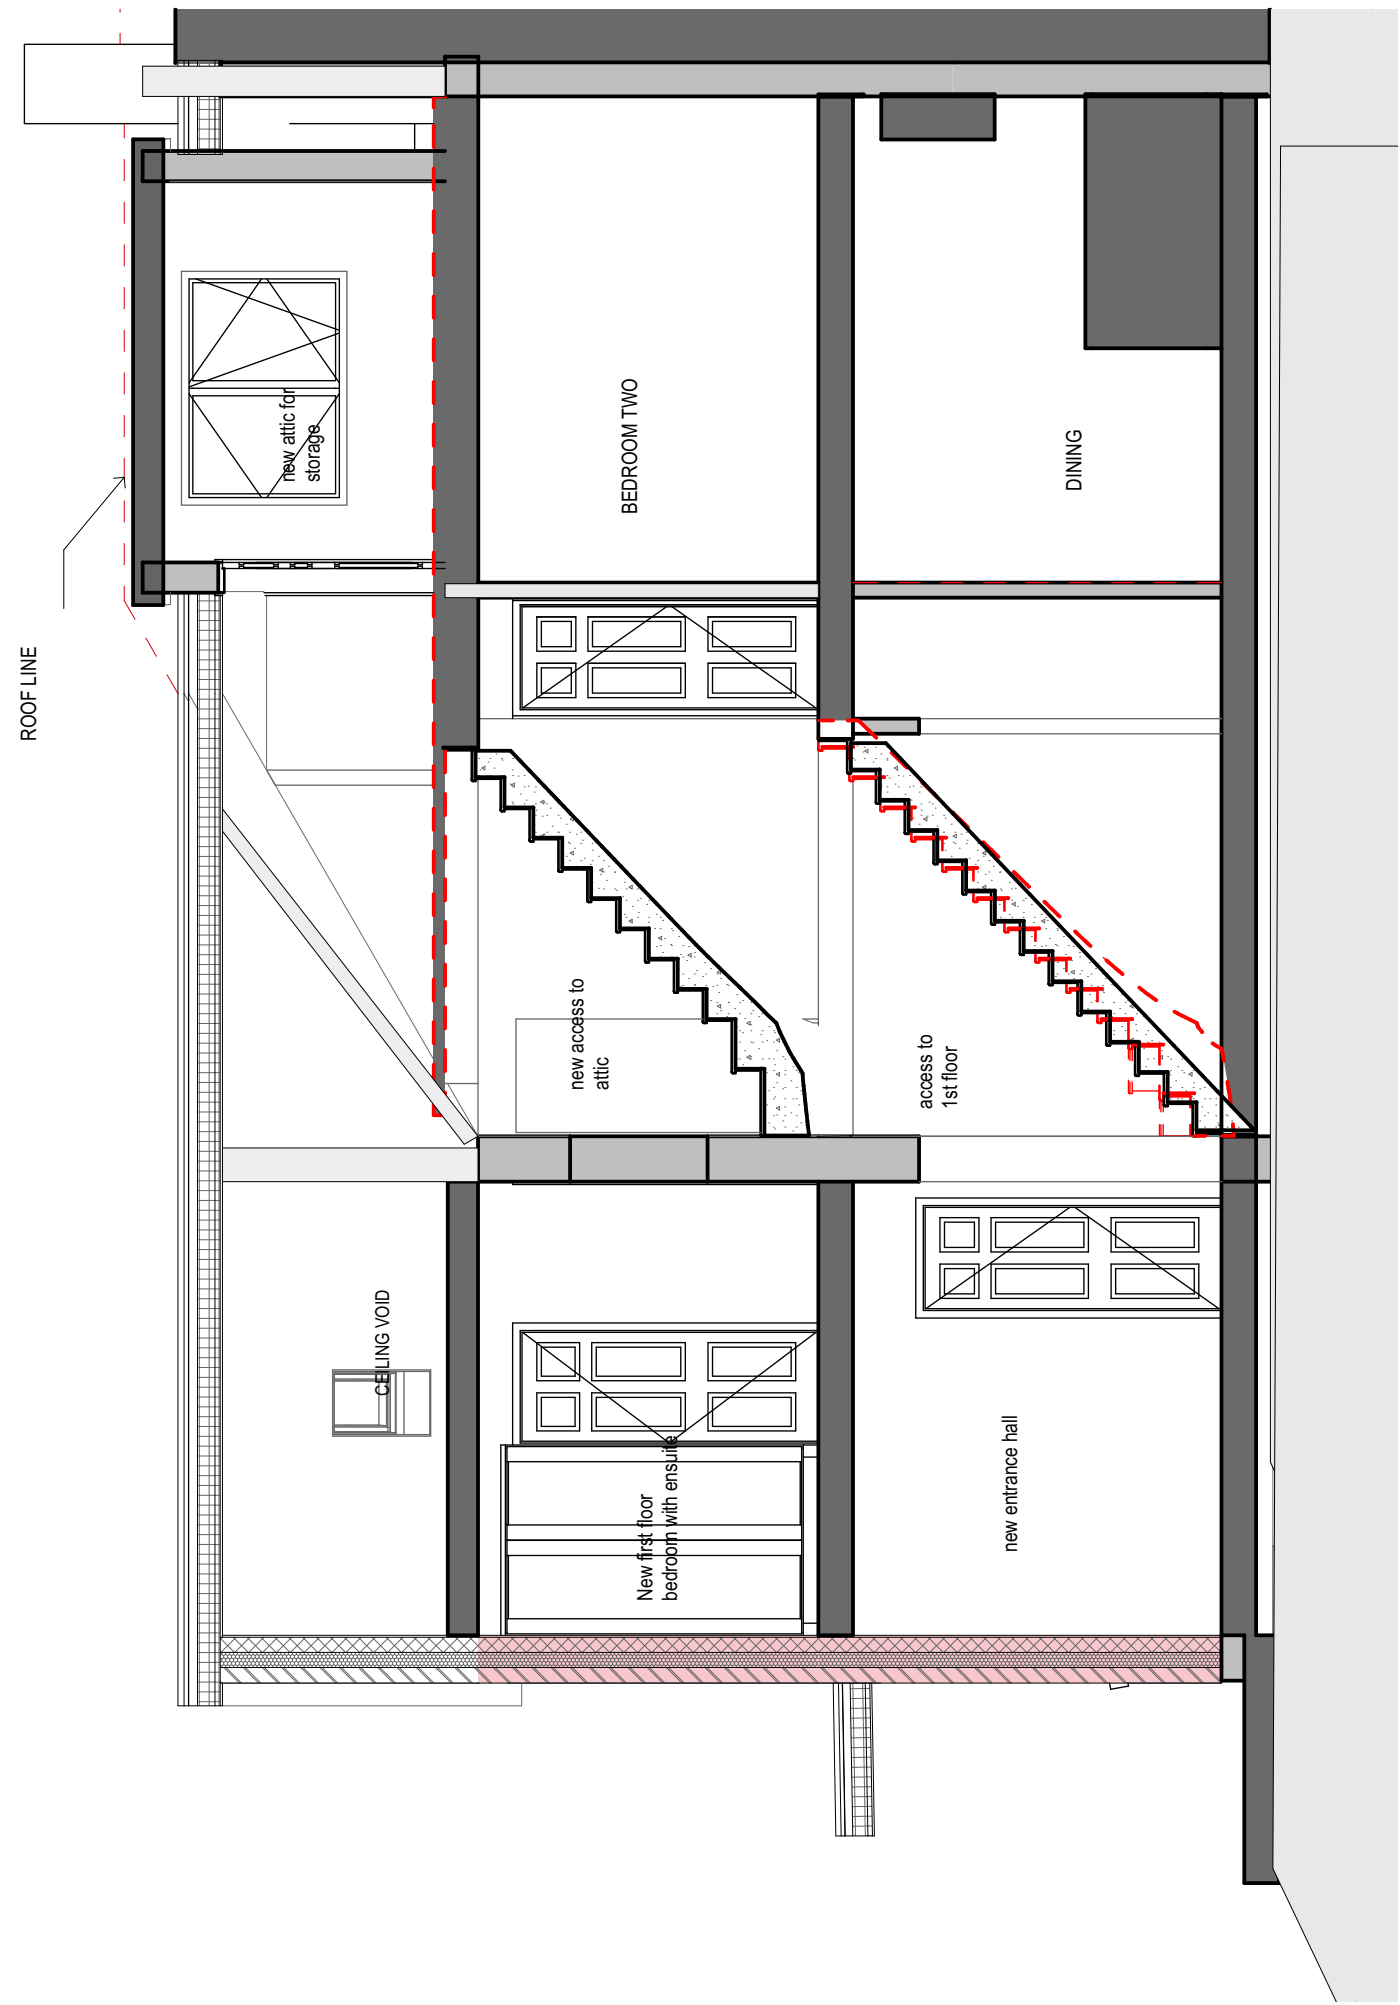


SECTION B 1:50

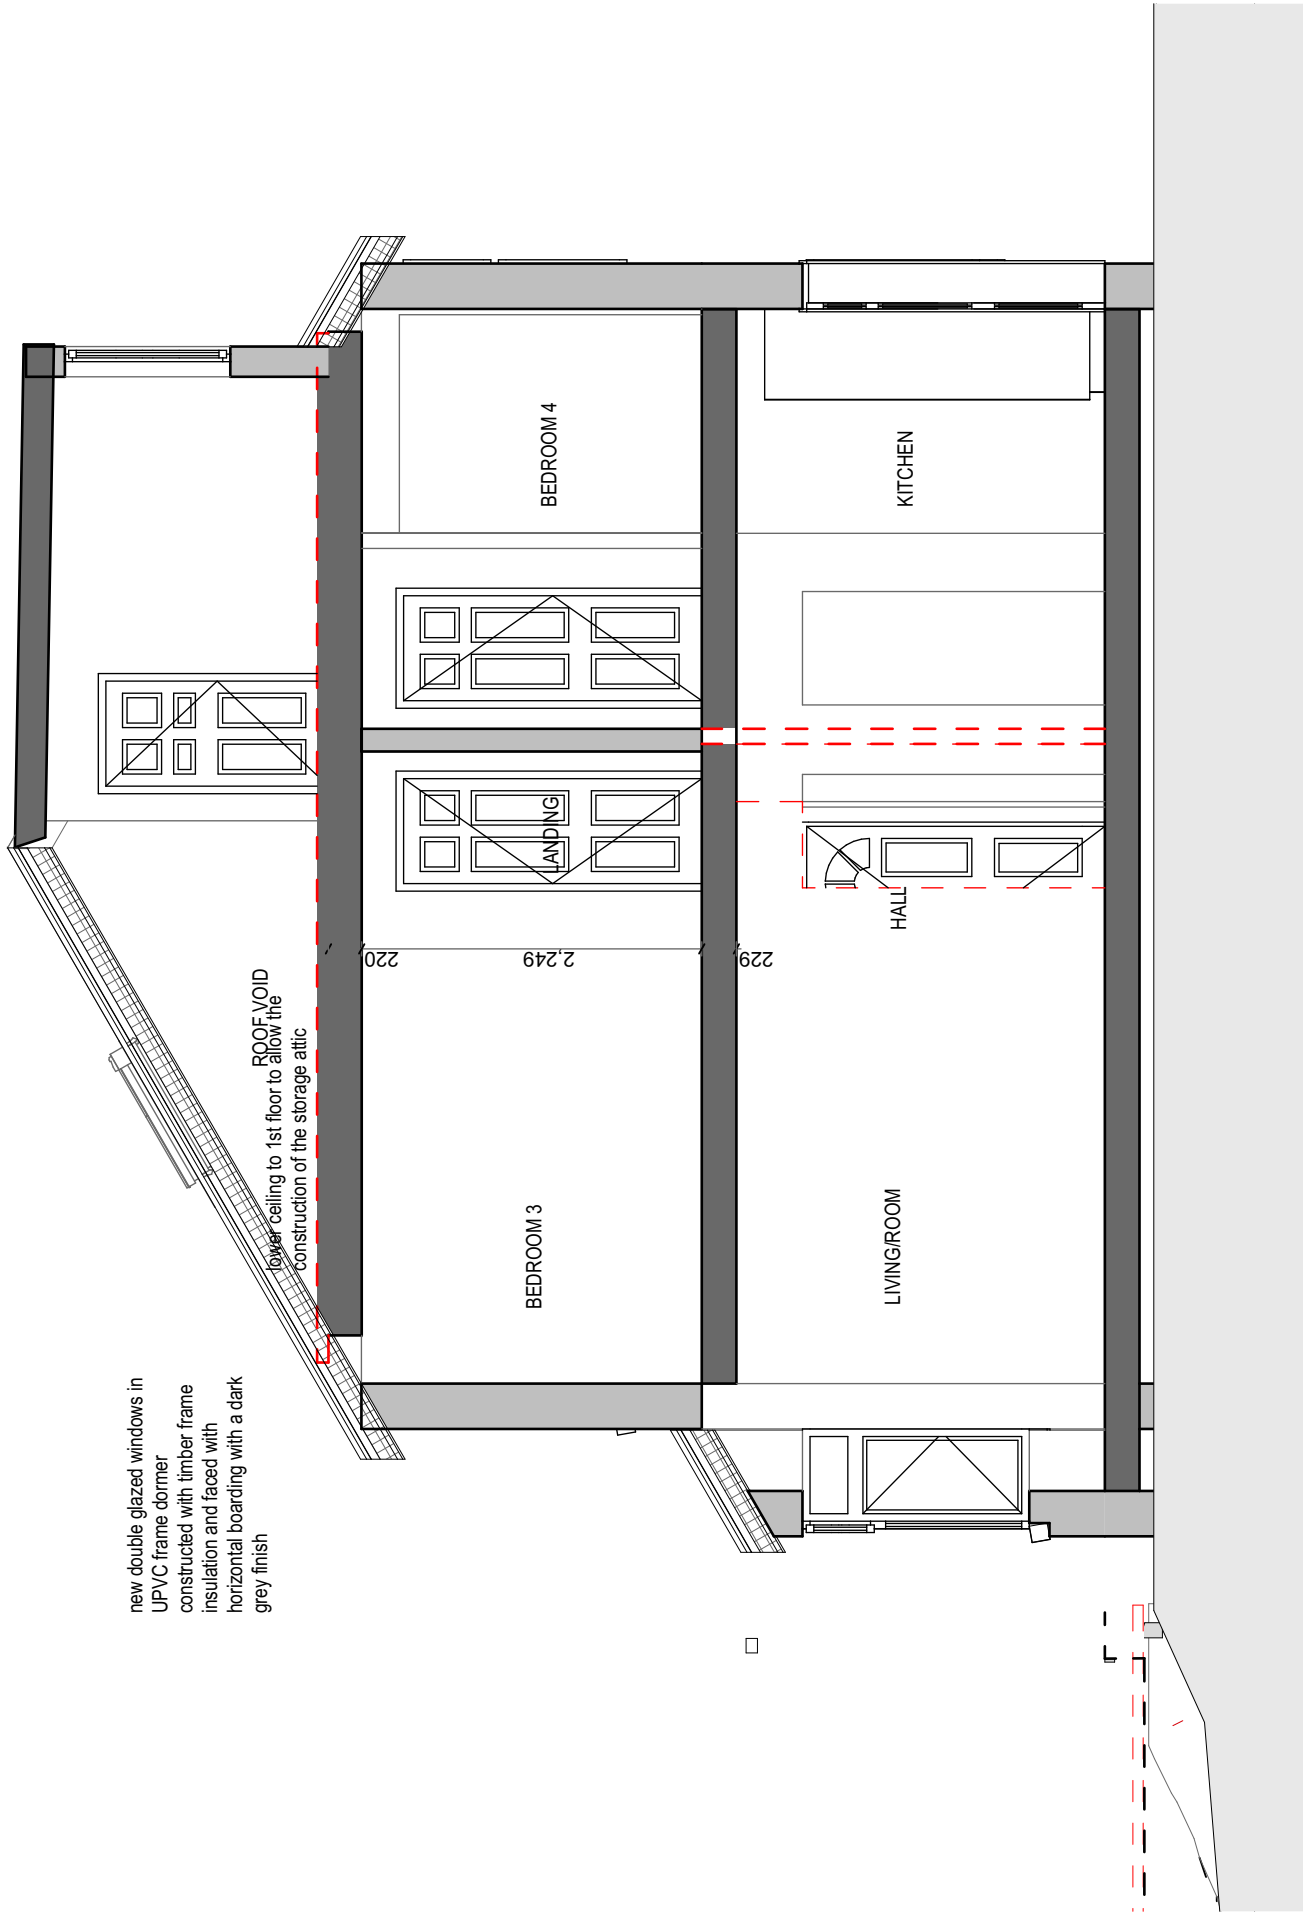


SECTION A 1:50

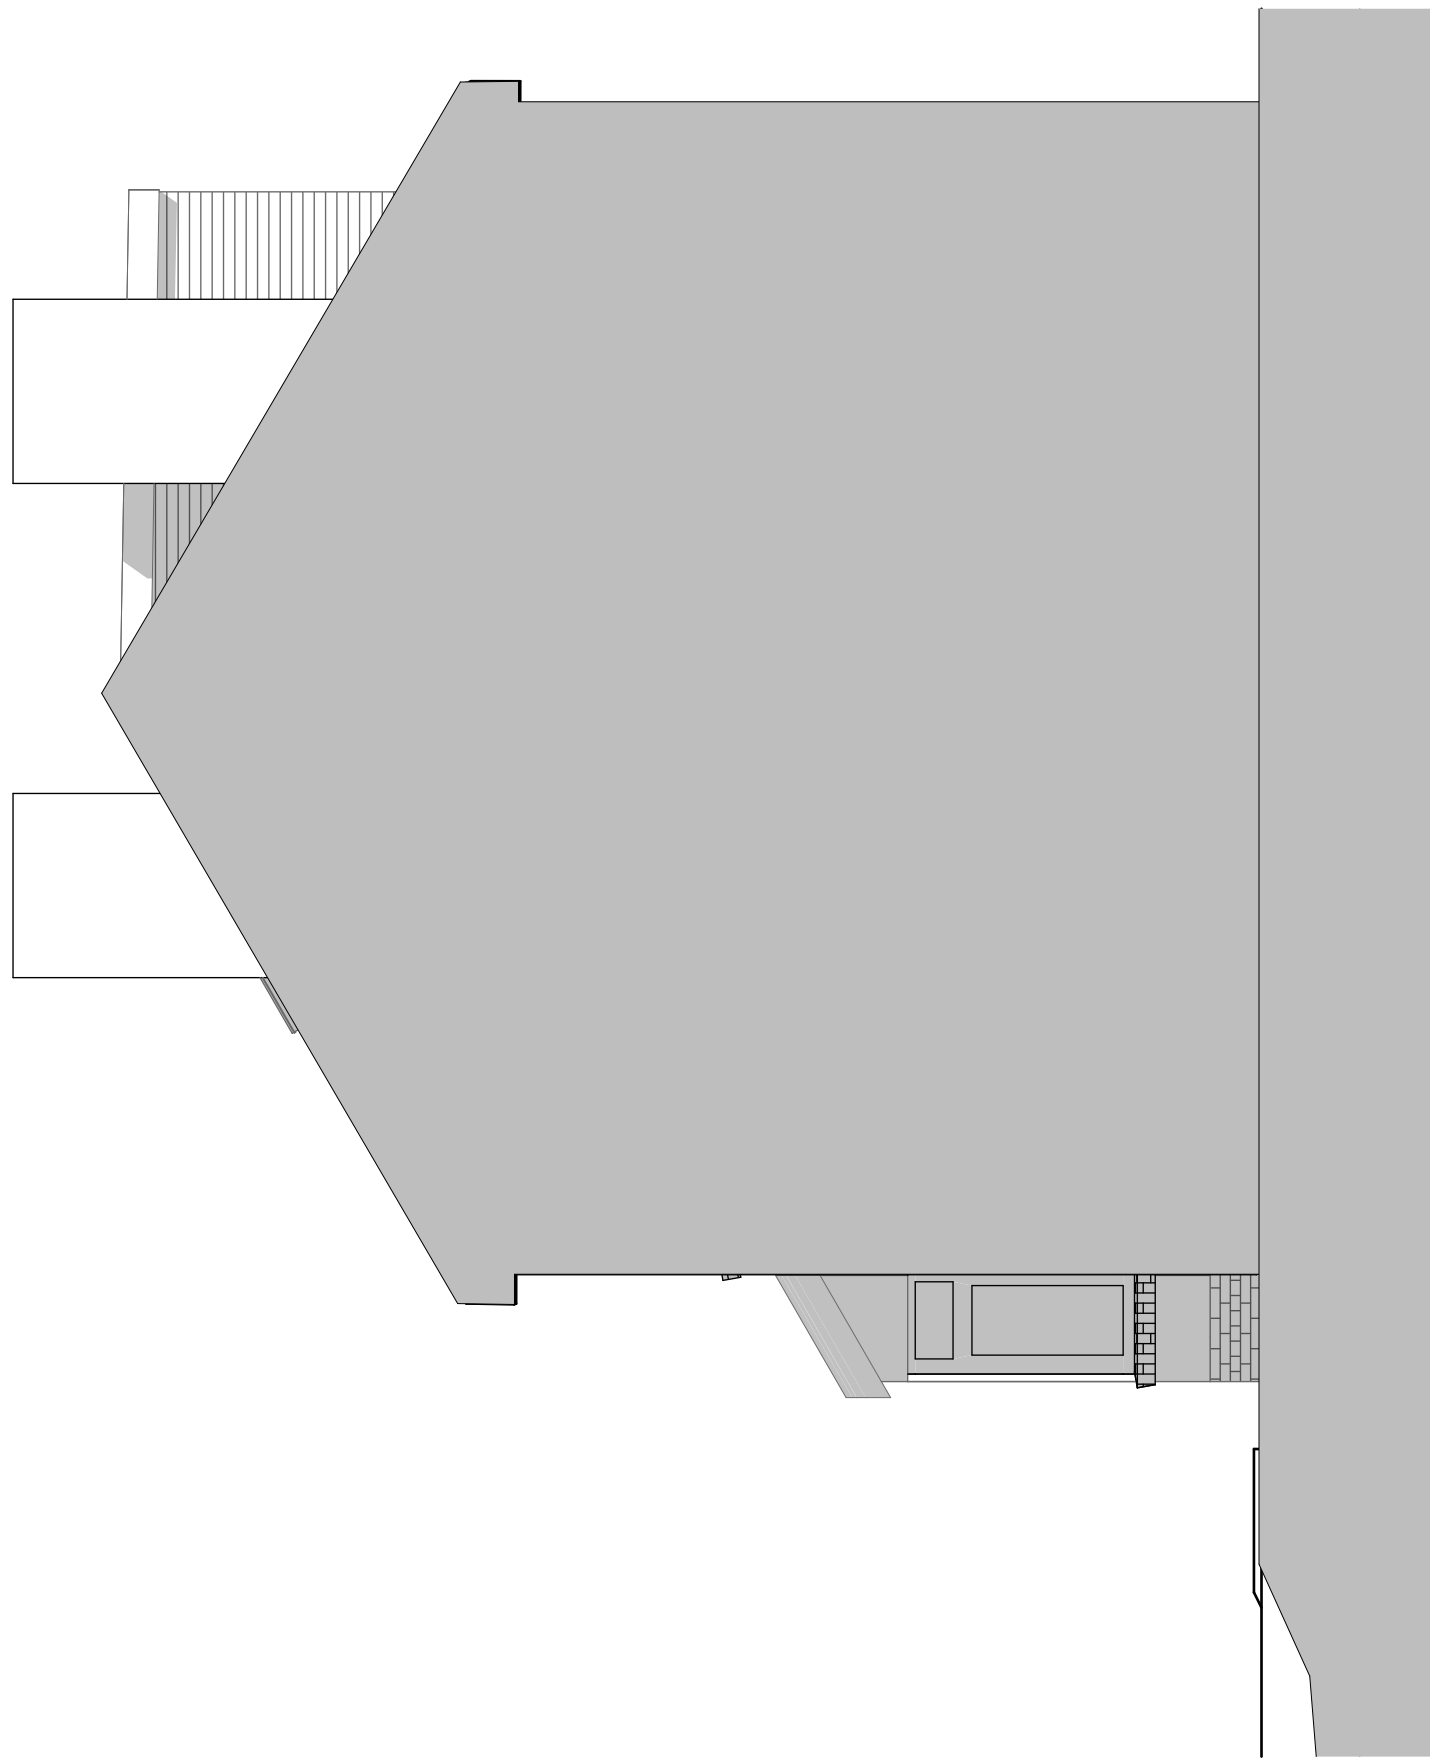

EAST 3A LANGLEY HALL 1:50

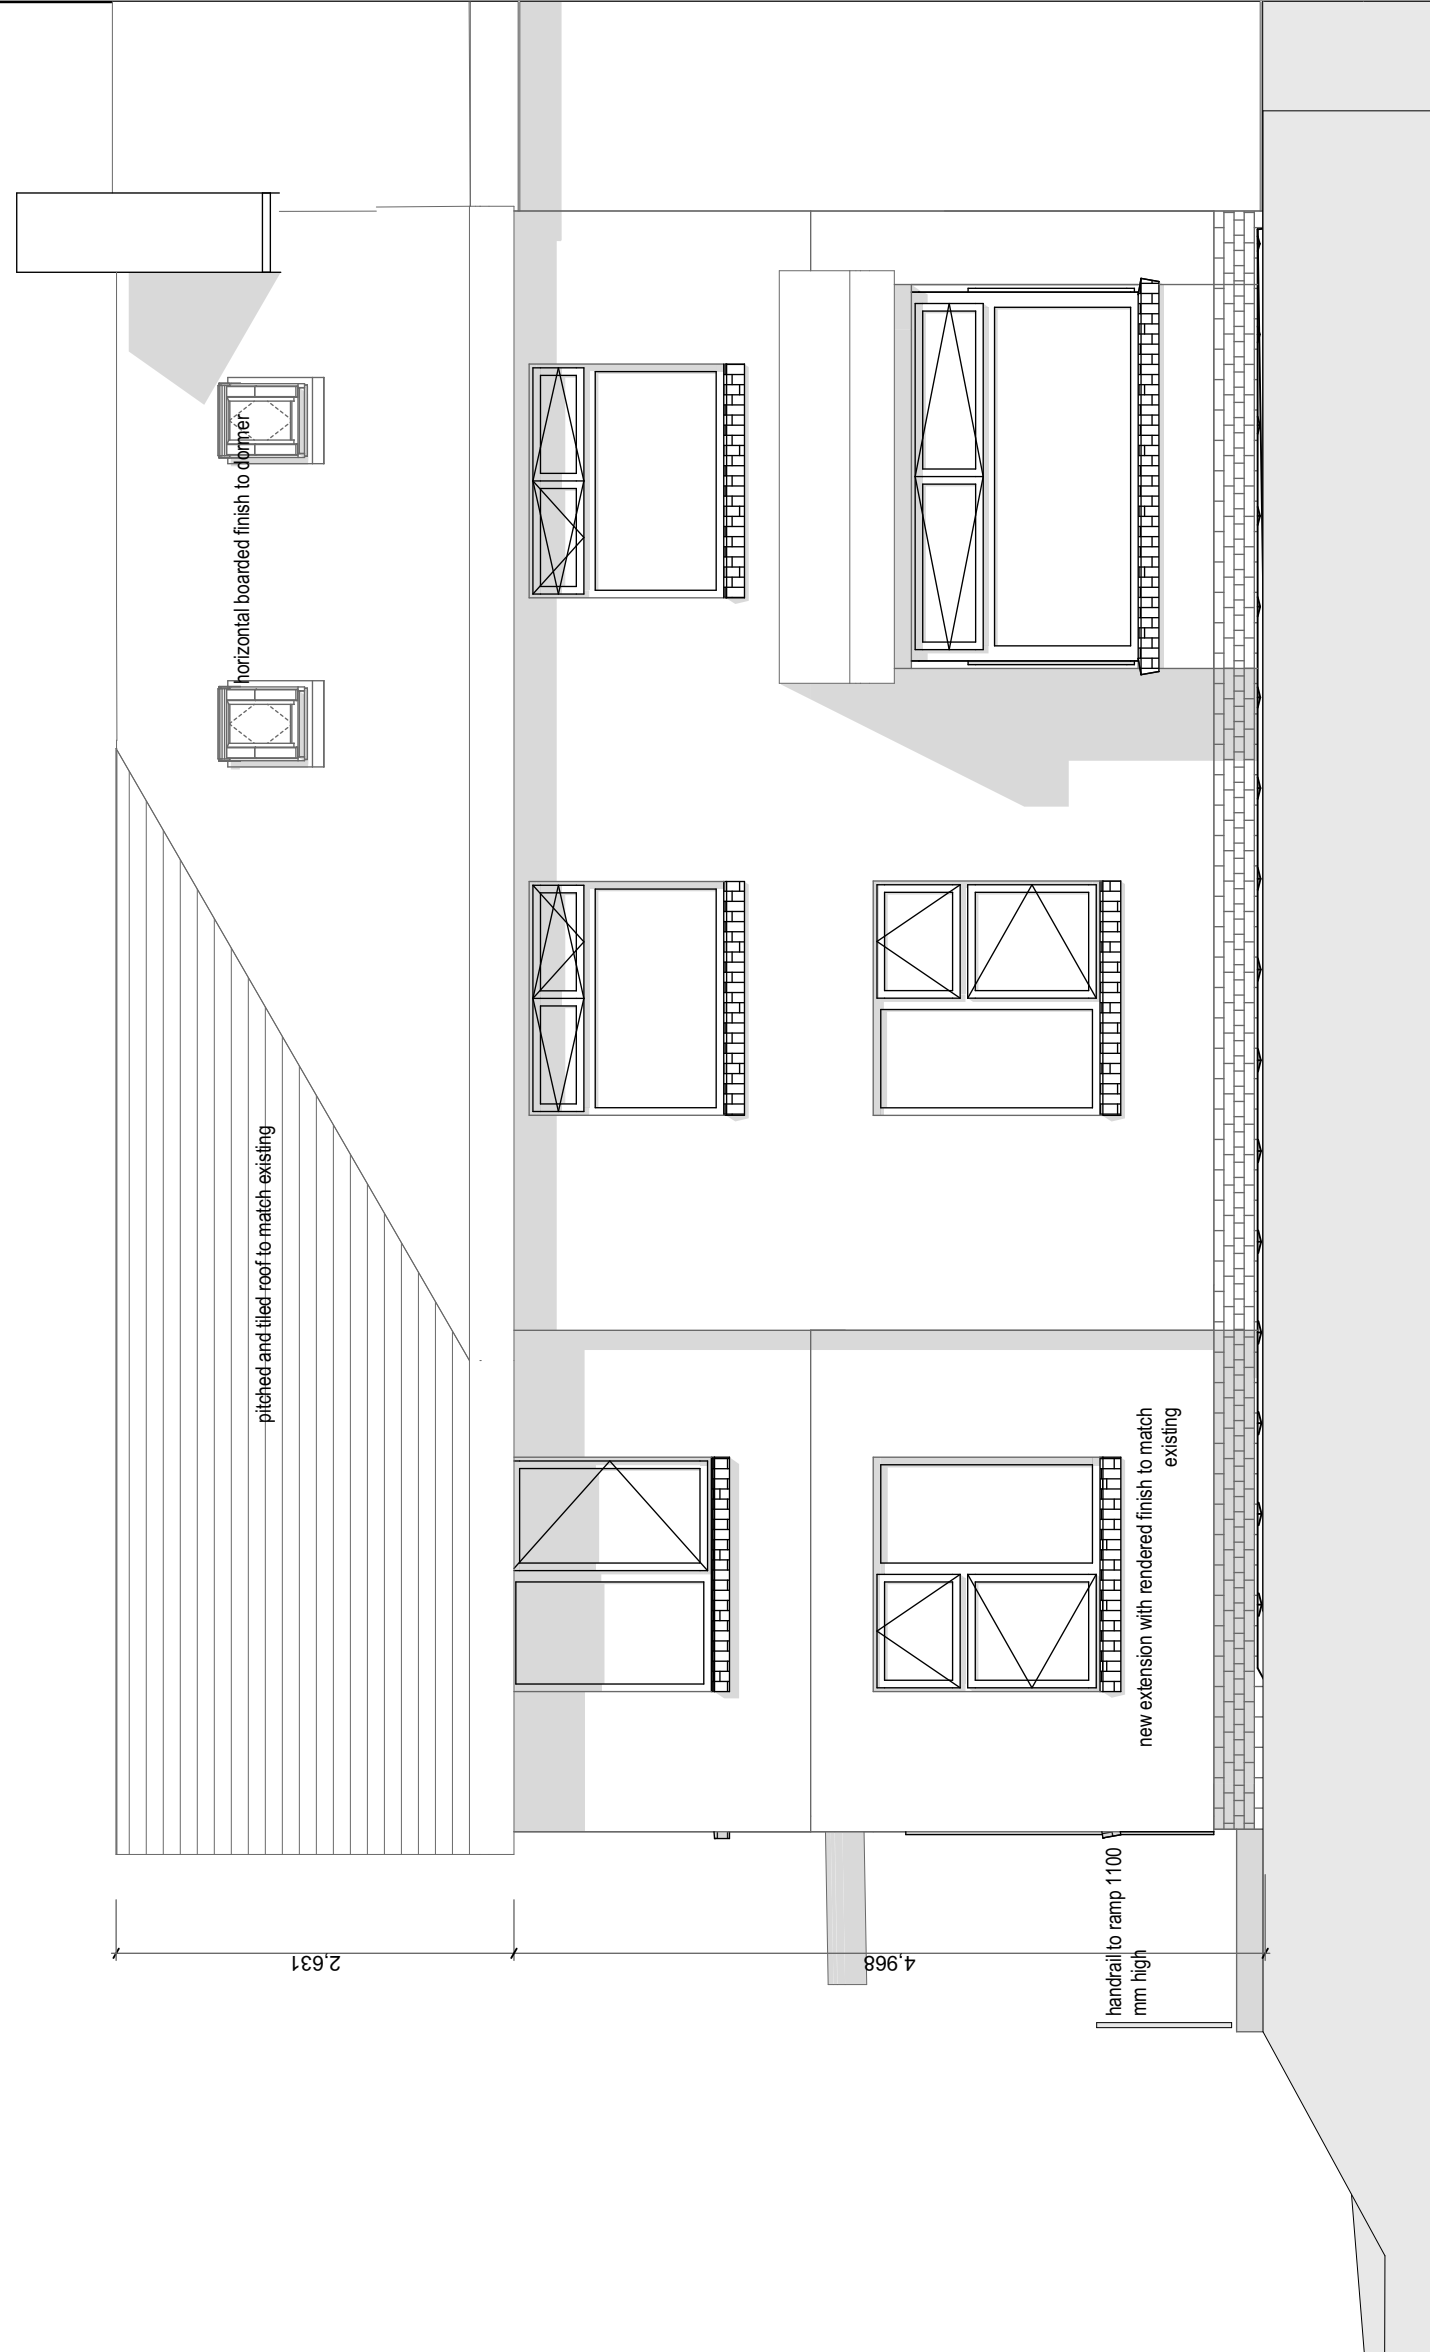

SOUTH LANGLEY HALL RD 1:50

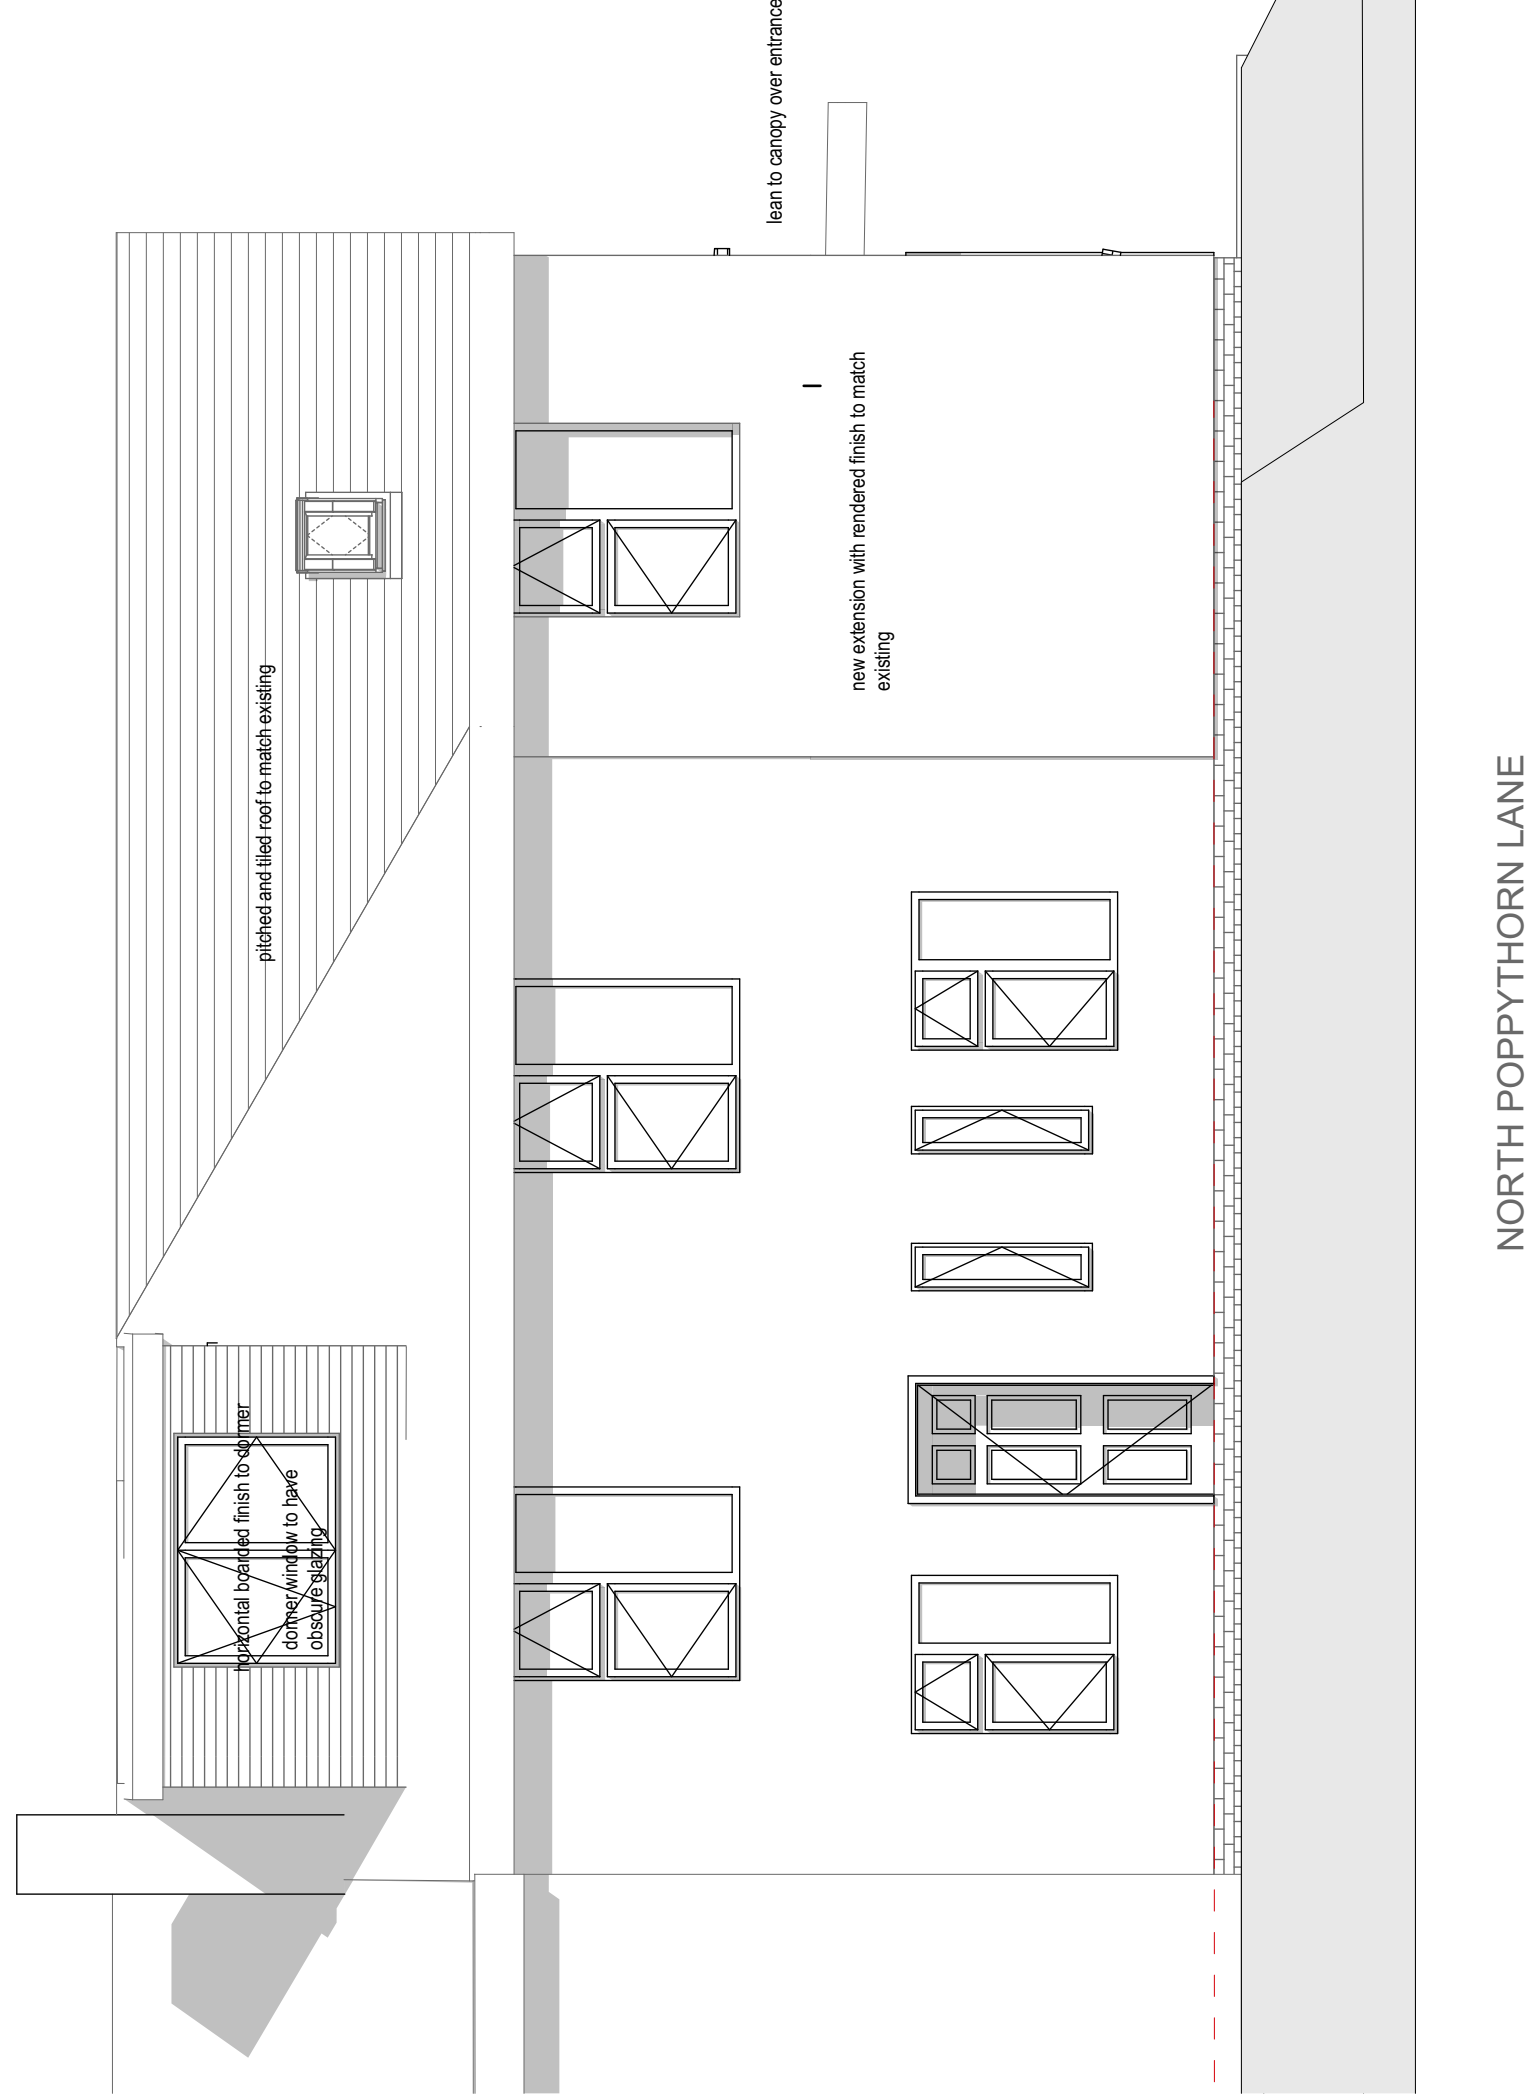

1:50

DENOVALE LTD.
TEL: 0161 941 7417 MOBILE 0774 988480
GONSHAW ASSOCIATES
CHARTERED ARCHITECT
3 KENDAL DRIVE GATLEY CHEADLE SK8 4QJ
TEL: 0161 408 4082 MOBILE 07711583075
Email: ron@gonshaw-associates.com

Rev. E dormer window to have obscure glazing 03/10/2020
REV D. Amend first floor together with roof ridge and eaves position 28/08/20
REV C. Rename elevations. 04/09/19
Revision B. Introduce gable, amend parking and amend dormers. 26/08/19
Revision A. Clarify dormer relationship to boundary, add East Elevation and amend staircase access to attic floor. 31/07/19

CLIENT: MR JUZER KUTBUDDIN		
SITE/CONTRACT ALTERATIONS AND EXTENSION 1A LANGLEY HALL ROAD, PRESTWICH M25 3BZ		
TITLE: PROPOSED ELEVATIONS AND SECTION		
DATE: JUNE 19	SCALE: AS SHOWN	DRG No. / 40284 / 04 E /
DRAWN.	CHECKED.	