

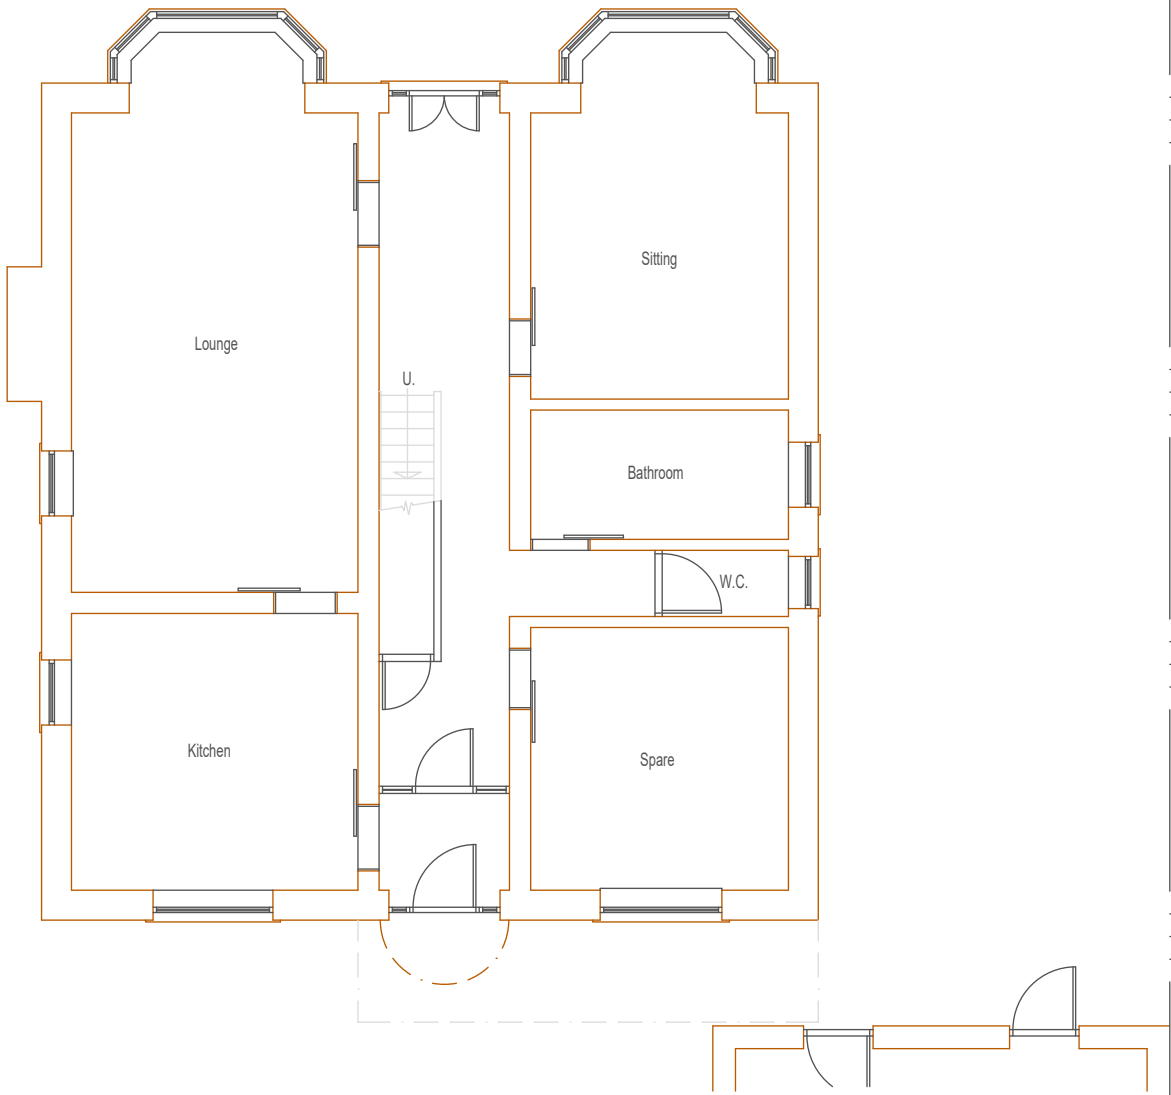


All dimensions to be checked on site by user - any discrepancies, errors or omissions to be reported to the Client before / during the course of the works. In the absence of a structural survey any structural issues and/or defects identified before or during the course of the works is to be reported to the Client. This drawing has been produced for Planning Approval only and does not constitute full working drawings for the building regulations approval.


| Rev. | Description | Date | By |
|------|-------------|------|----|
|      |             |      |    |
|      |             |      |    |

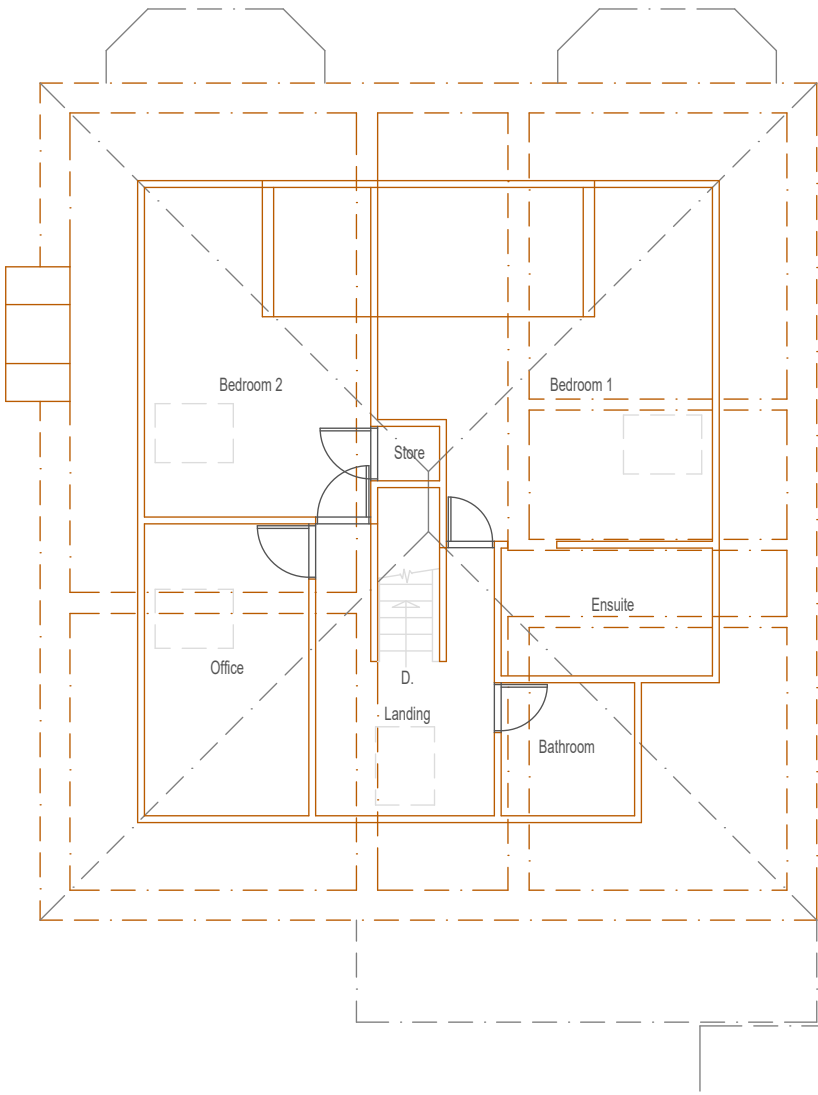

EXISTING GRD. FLOOR PLAN

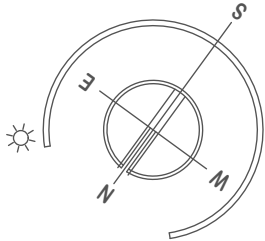

EXISTING 1st. FLOOR PLAN

 

|                                                                                       |                                                                                           |   |                                                                 |                       |
|---------------------------------------------------------------------------------------|-------------------------------------------------------------------------------------------|---|-----------------------------------------------------------------|-----------------------|
|  | <b>JPL Design and Construct Ltd.</b>                                                      | Client   | Mr. & Mrs. R. Taylor, Primrose Hill, School St., Bury, BL9 7EX  | Scale at A3 As stated |
|                                                                                       | <a href="http://www.jpldesignandconstruct.co.uk">www.jpldesignandconstruct.co.uk</a>      | Site   | Primrose Hill, School St., Bury, BL9 7EX                        | Project no. TAY0005   |
|                                                                                       | E-mail <a href="mailto:jp@jpldesignandconstruct.co.uk">jp@jpldesignandconstruct.co.uk</a> | Project   | Side / Rear Single Storey Extension & Roof over Rear Bay Window | Date 08.02.23.        |
|                                                                                       | 12, Ormskirk Close, Seddons Farm,<br>Bury, BL8 2JG<br>Telephone 0161 272 0643             | Title   | Existing Plans                                                  | Drawing no. L01       |
|                                                                                       |                                                                                           | All drawings are the Copyright of JPL Design and Construct Ltd. This drawing may not be copied by any 3rd. party without prior permission. |                                                                 | Revision              |