




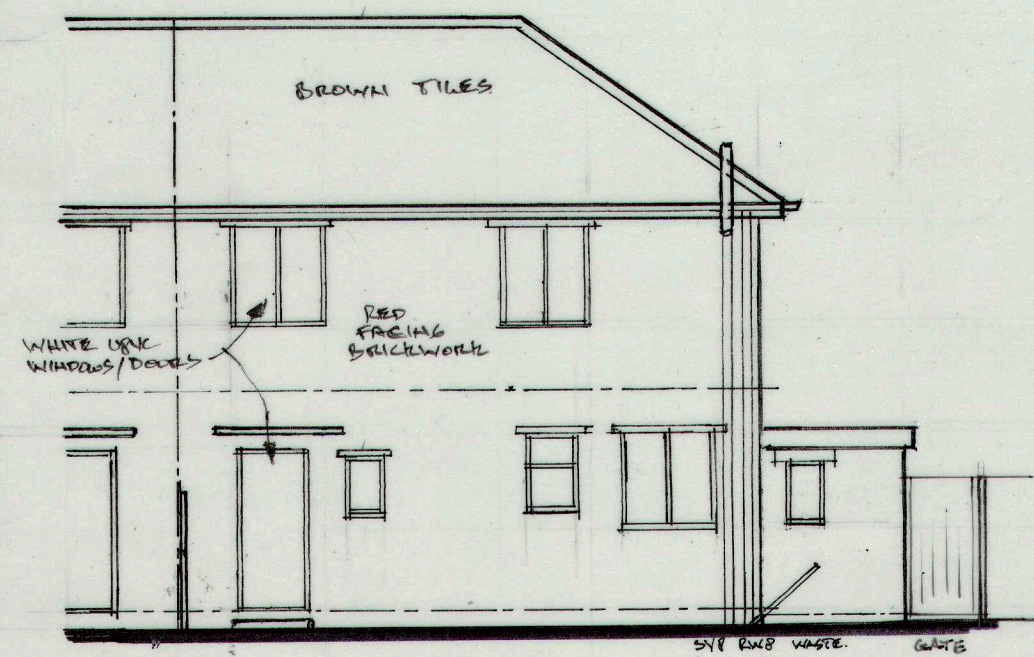


FRONT ELEVATION. 1:100

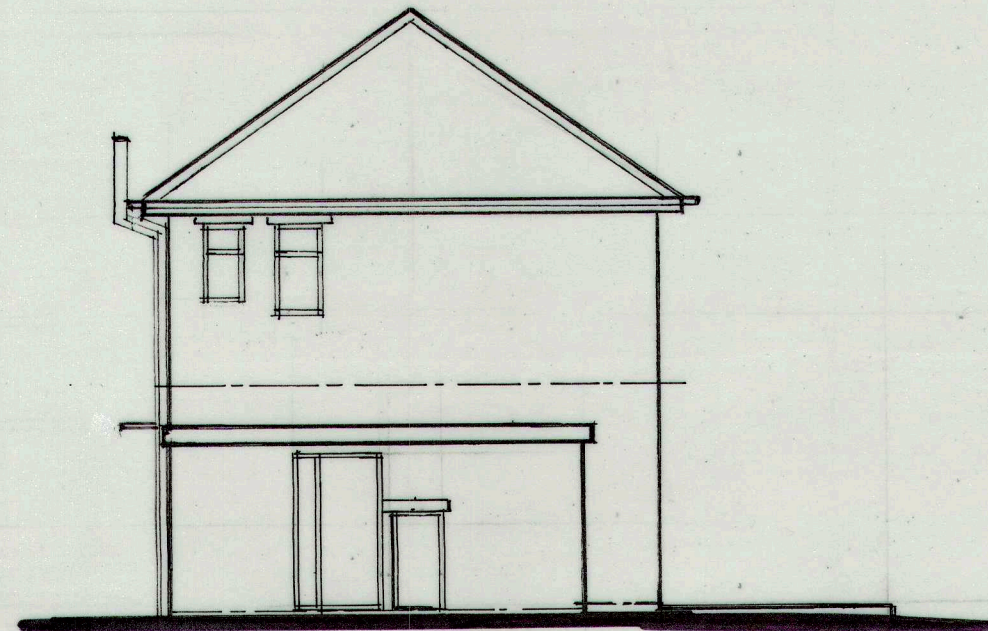


SIDE ELEVATION

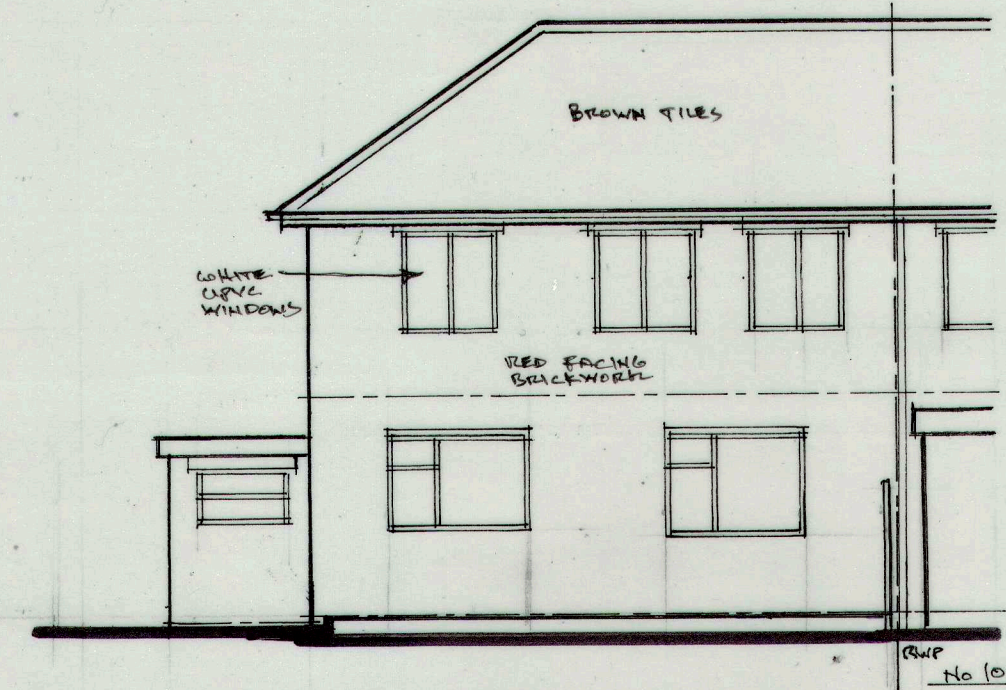



REAR ELEVATION.

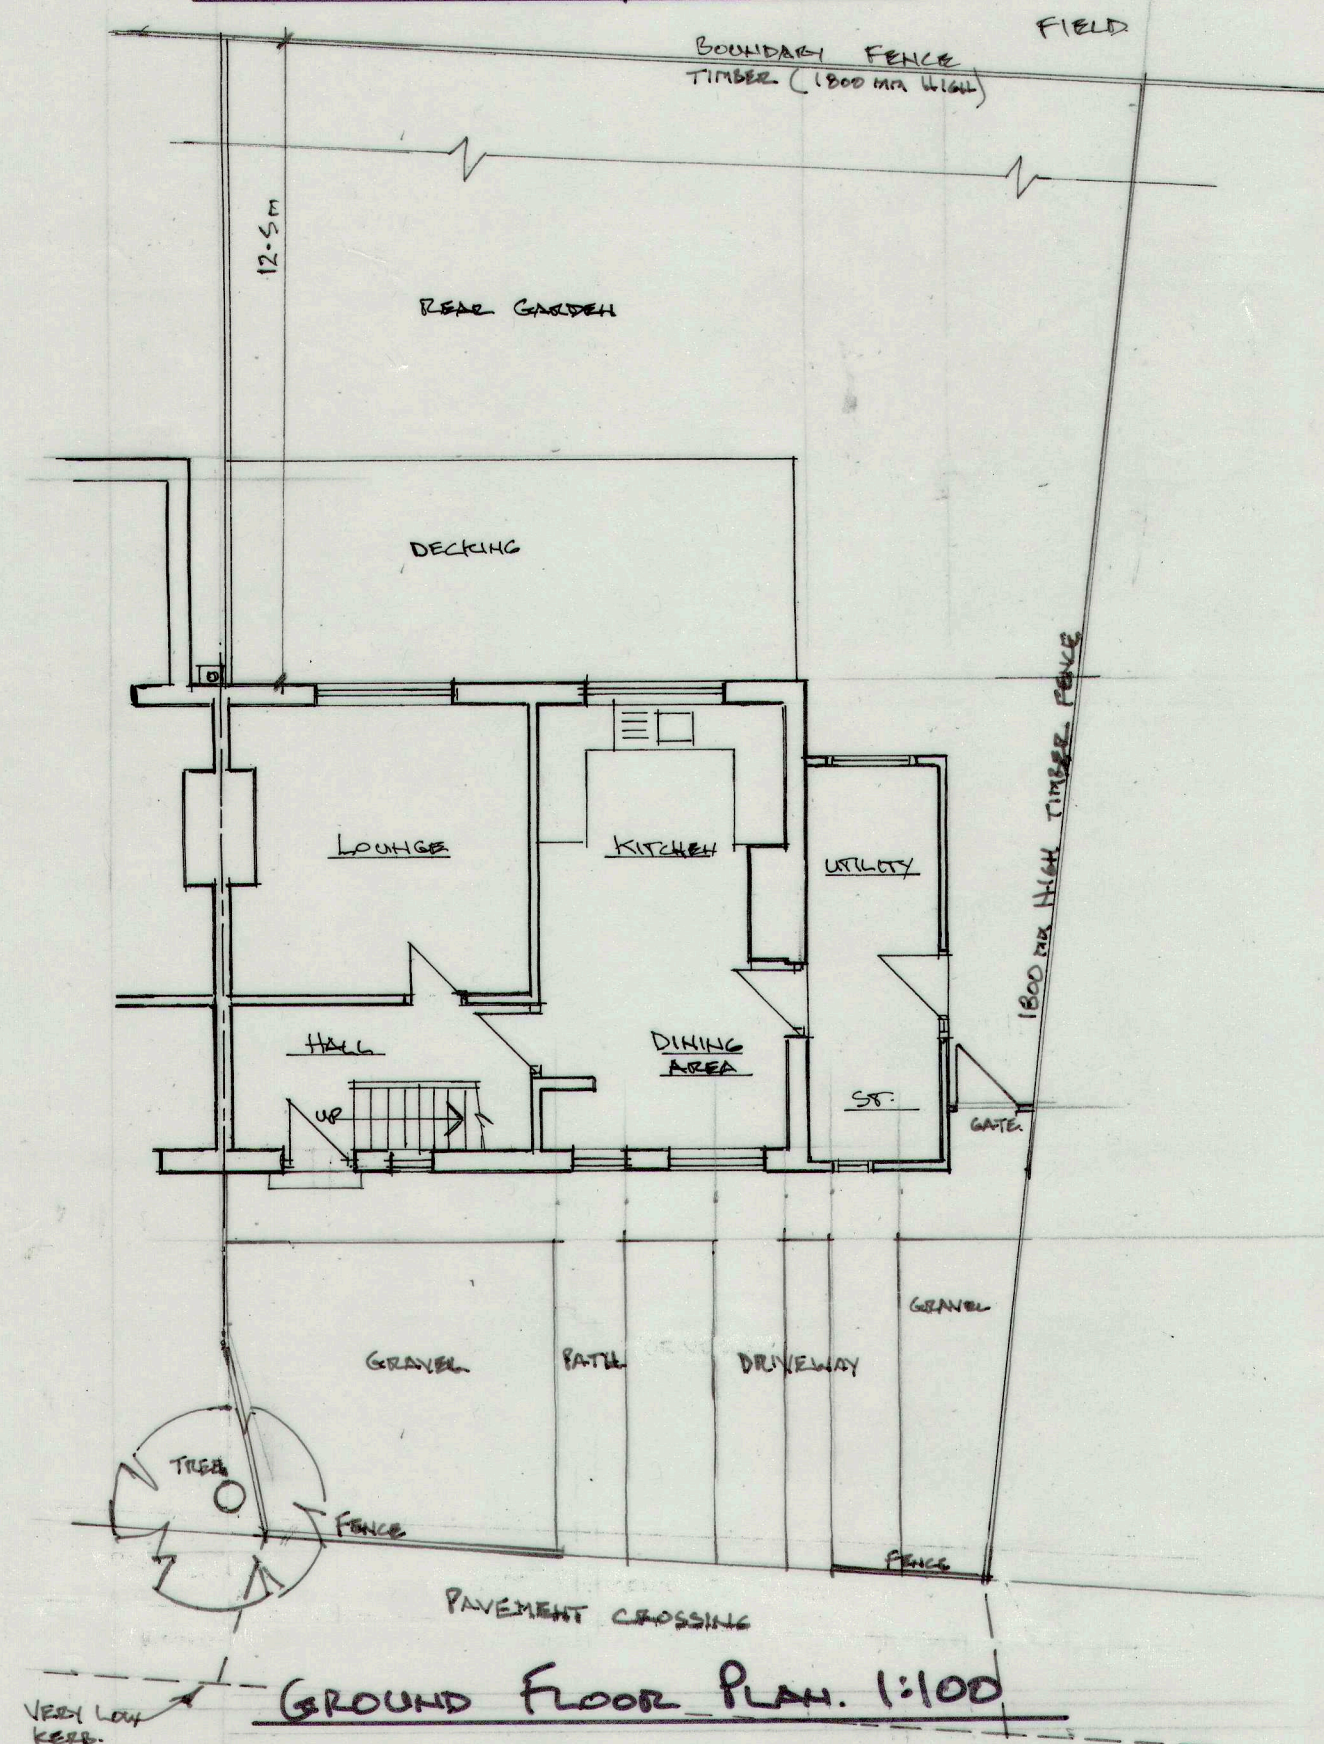


GROUND FLOOR PLAN. 1:100

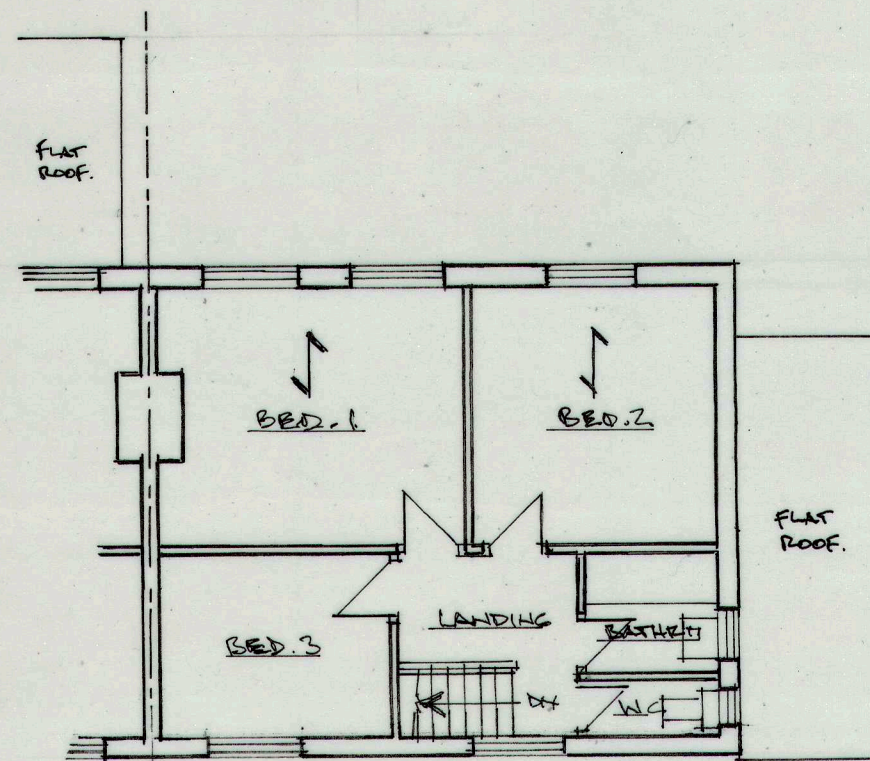

FIRST FLOOR PLAN.

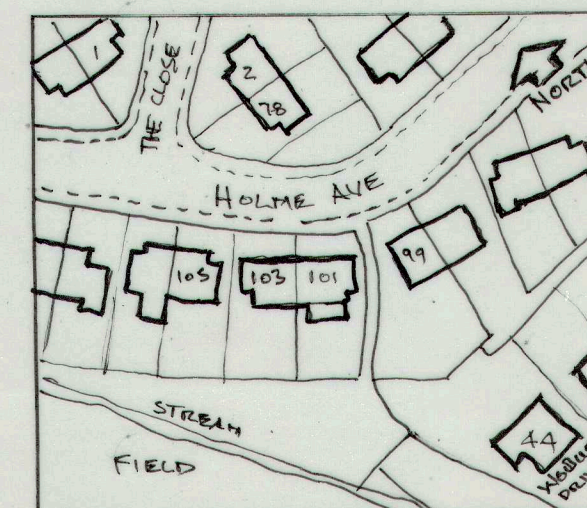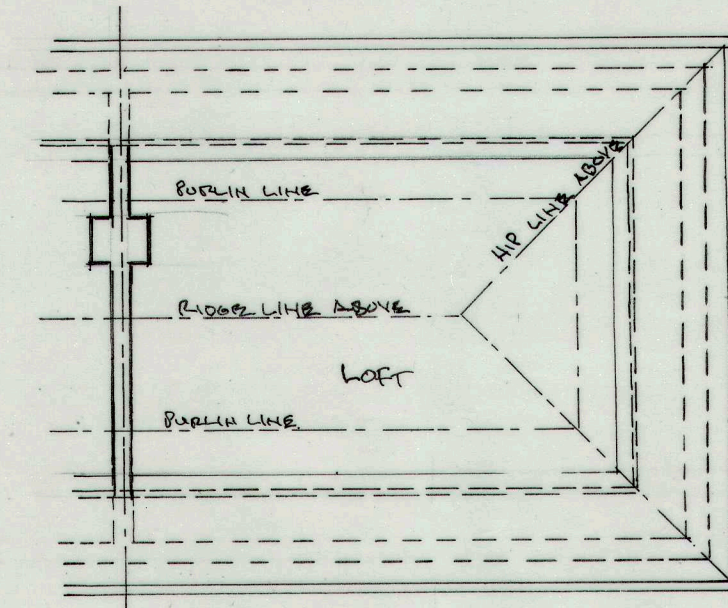

LOCATION PLAN. 1:1250

 

Architectural & Building Services

NEIL BUTTERWORTH

Tel:
Mobile: 07785 275483

89 Higher Ainsworth Road,
Radcliffe, Manchester, M26 4JJ.

JOB TITLE
TWO STOREY SIDE, SINGLE STOREY REAR EXTENSIONS,
LOFT CONVERSION WITH REAR DOORWAY + EXTERNAL
ALTERATIONS,
AT 103 HOLME AVE, BURY

DWG TITLE
EXISTING PLANS & ELEVATIONS.

SCALE	DATE	DESIGNED BY	DWG. No.
1:100	APRIL 22	N.B.	1