





Existing Front Elevation
Scale: 1:100

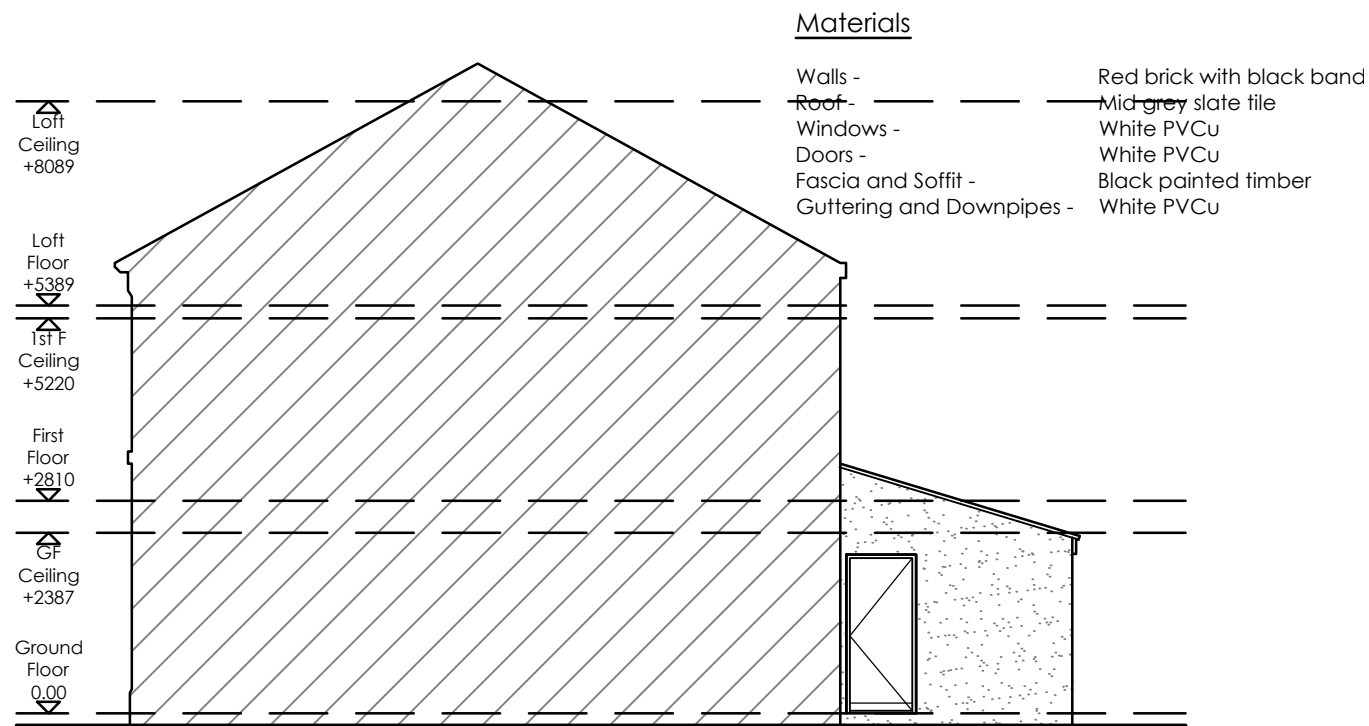

Existing Side Elevation
Scale: 1:100

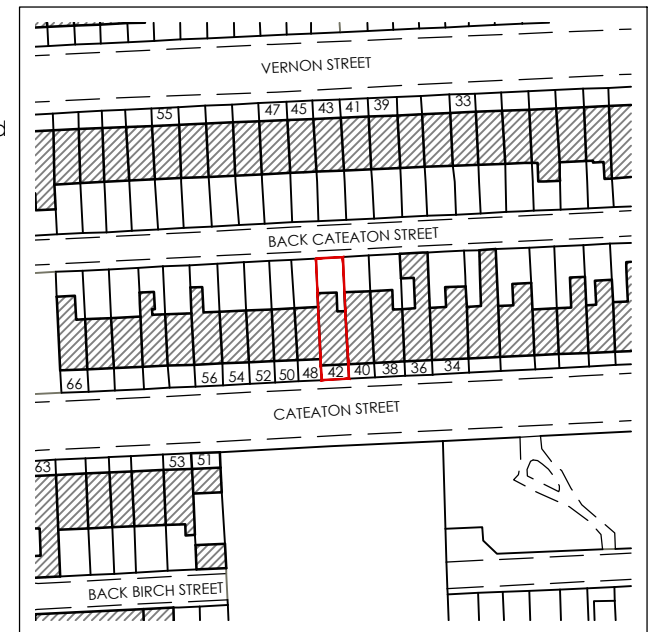


Site Location Plan
Scale: 1:1250




Key

Site Boundary

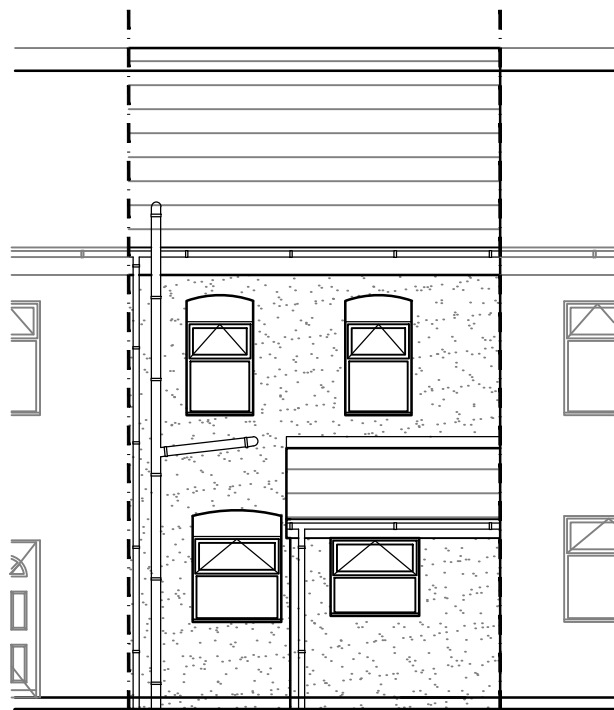

Existing Rear Elevation
Scale: 1:100

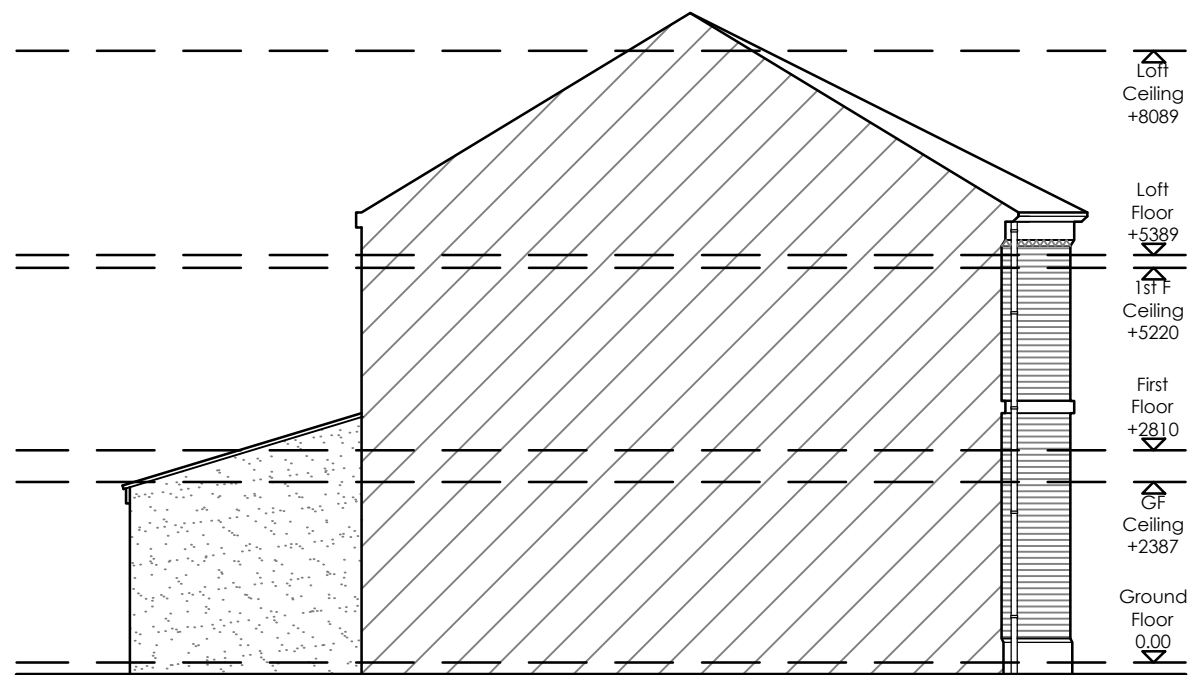

Existing Side Elevation
Scale: 1:100

REV	Notes	Date	By

CRISP

architecture

Email: studio@crisparchitecture.co.uk

Chartered Institute of
Architectural Technologists
Chartered Practice

Project:

42 Cateaton Street, Bury
Greater Manchester, BL9 5AW

Drawing Title:

Existing Elevations

Project No: 2237	File Identifier:2237_72_05
Drawing No: 72_05	Revision:
Drawn By: SMH	Checked By:SMH
Scale: 1:100 @ A3	Date: 30/09/2022

Purpose of Issue: FEASIBILITY

Drawing Status: PLANNING