



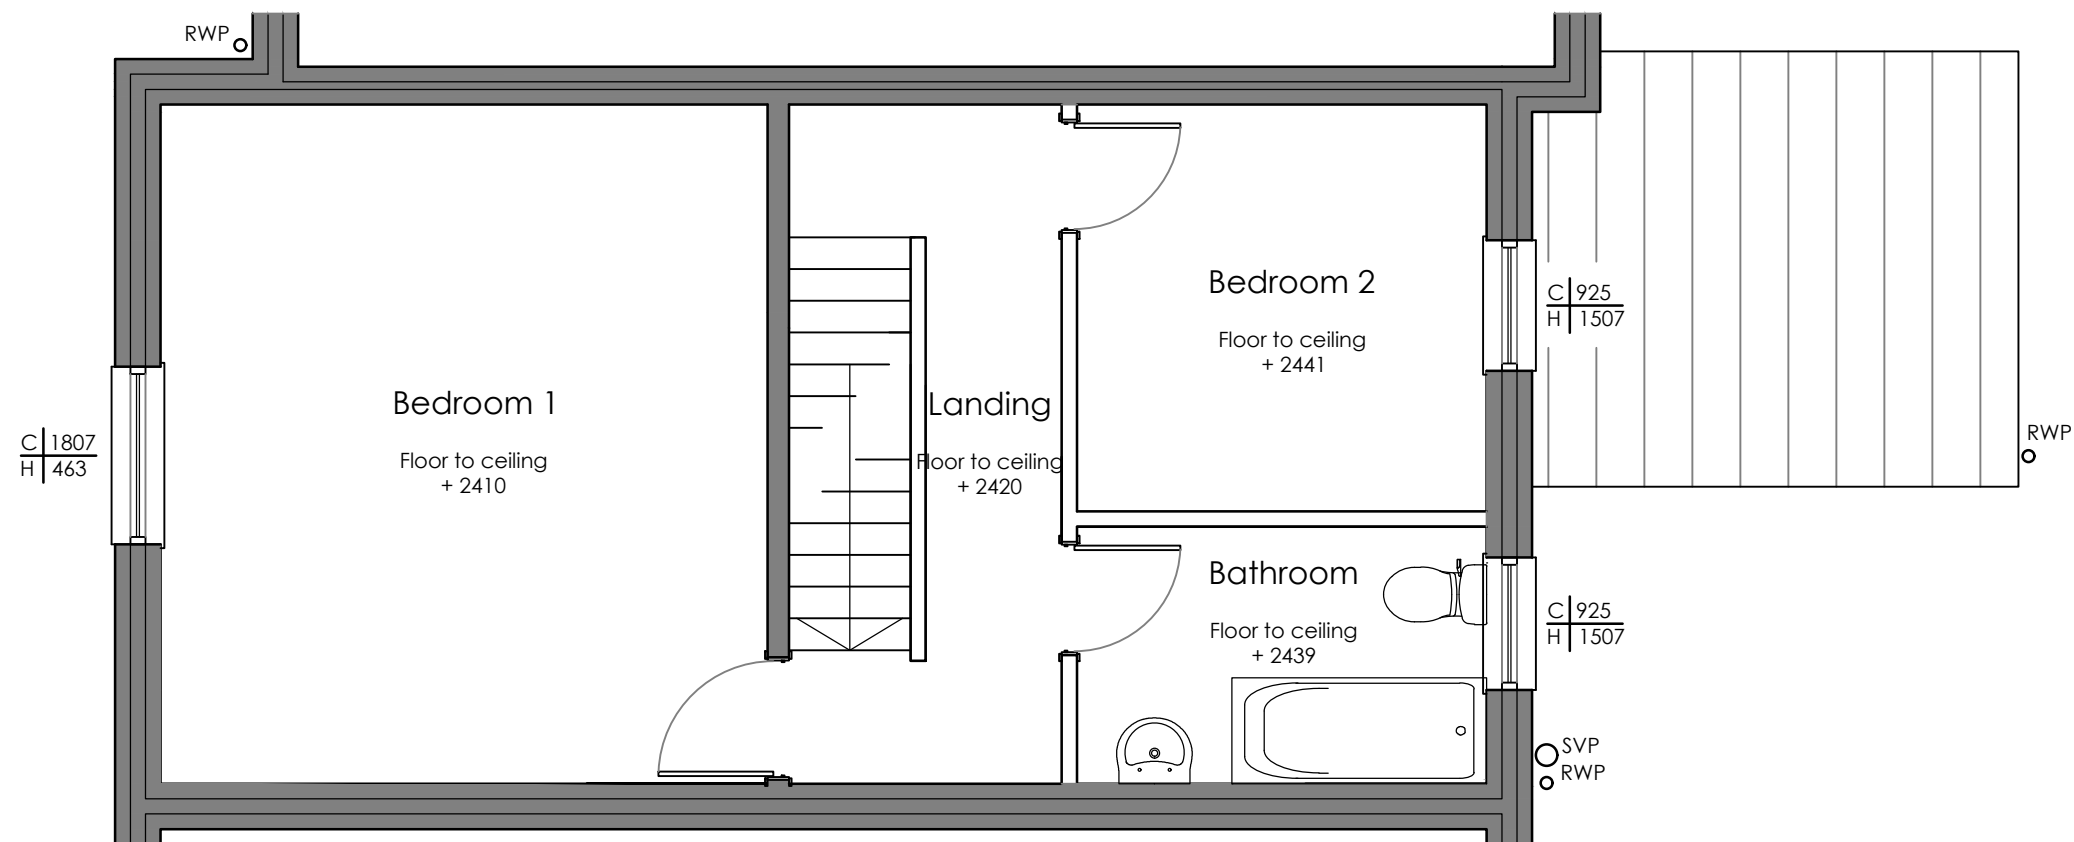

Proposed First Floor Plan
Scale: 1:50

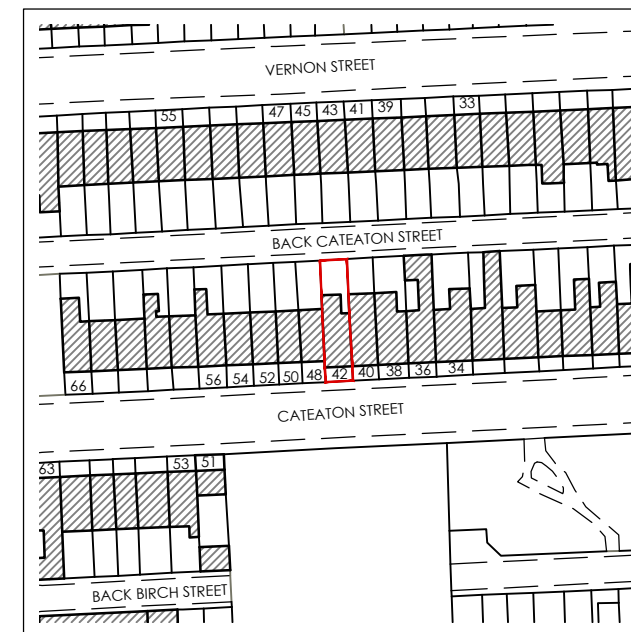

Site Location Plan
Scale: 1:1250

Key

Site Boundary

REV	Notes	Date	By

CRISP

architecture

Email: studio@crisparchitecture.co.uk

Chartered Institute of
Architectural Technologists
Chartered Practice

Project:		42 Cateaton Street, Bury Greater Manchester, BL9 5AW	
Drawing Title: Proposed First Floor Plan			

Project No:	2237	File Identifier:	2237_72_07
Drawing No:	72_07	Revision:	
Drawn By:	SMH	Checked By:	SMH
Scale:	1:50 @ A3	Date:	30/09/2022

Purpose of Issue: F E A S I B I L I T Y			
Drawing Status: P L A N N I N G			