



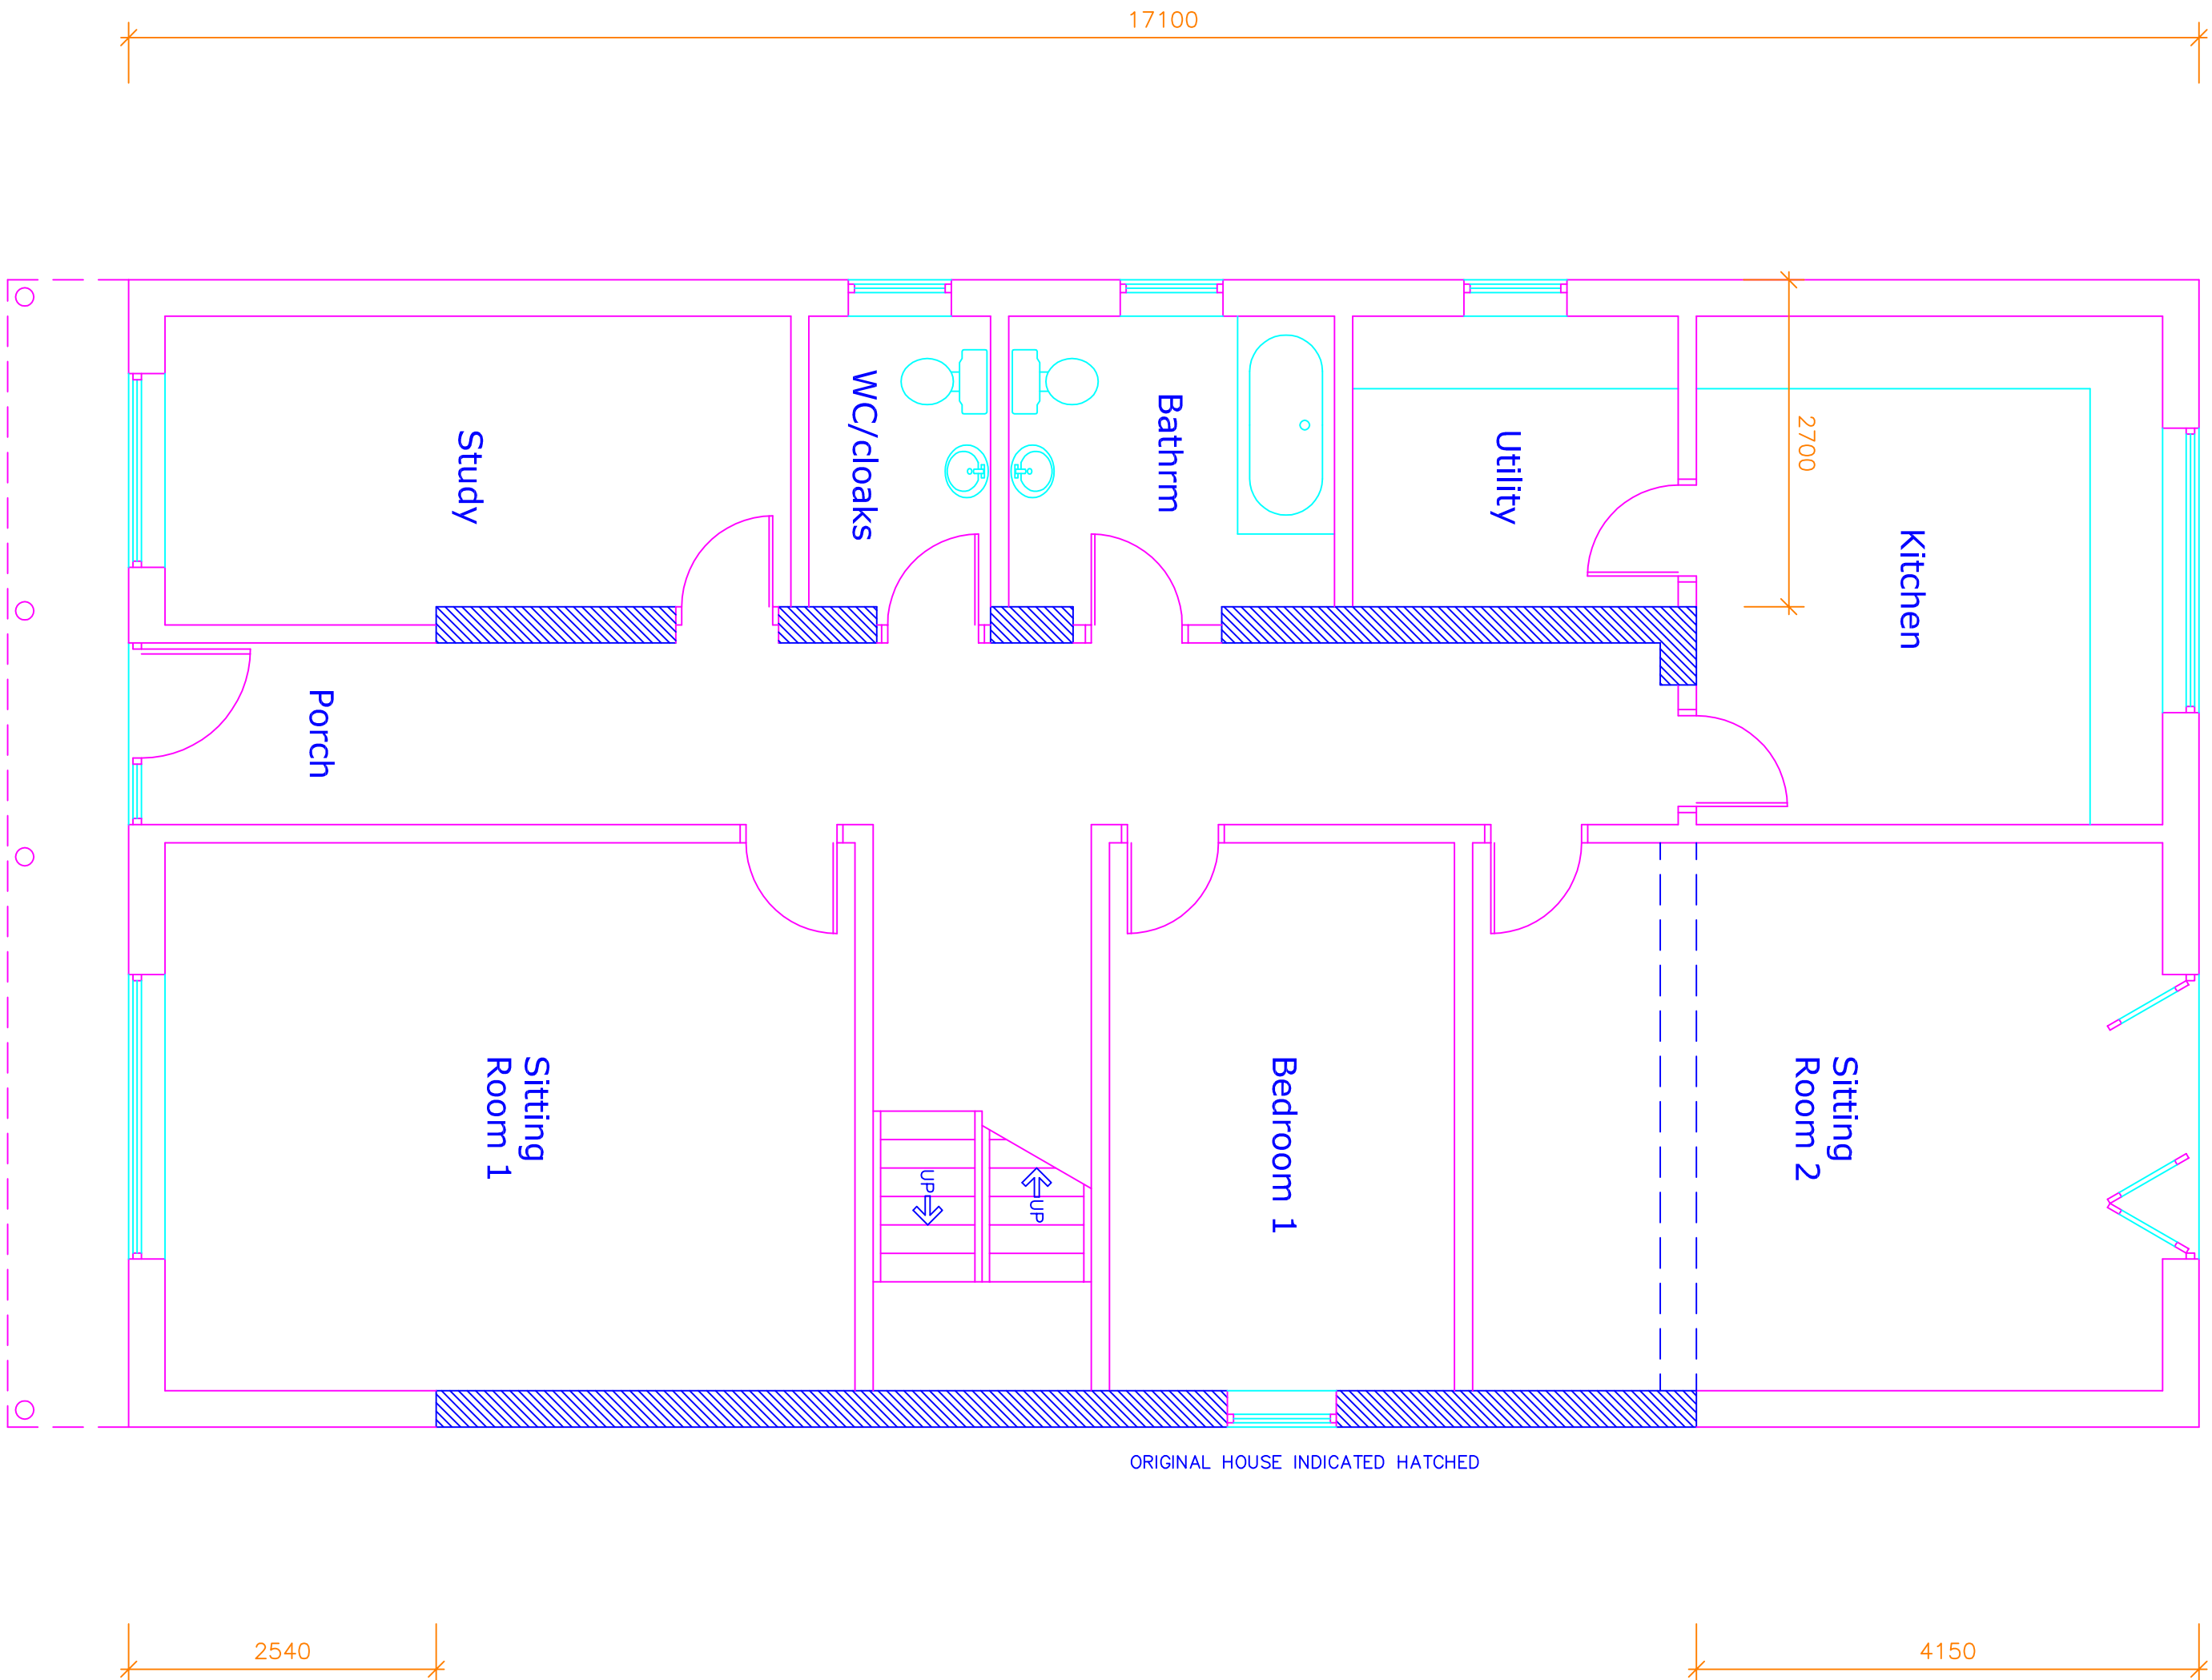

Proposed Ground Floor Plan

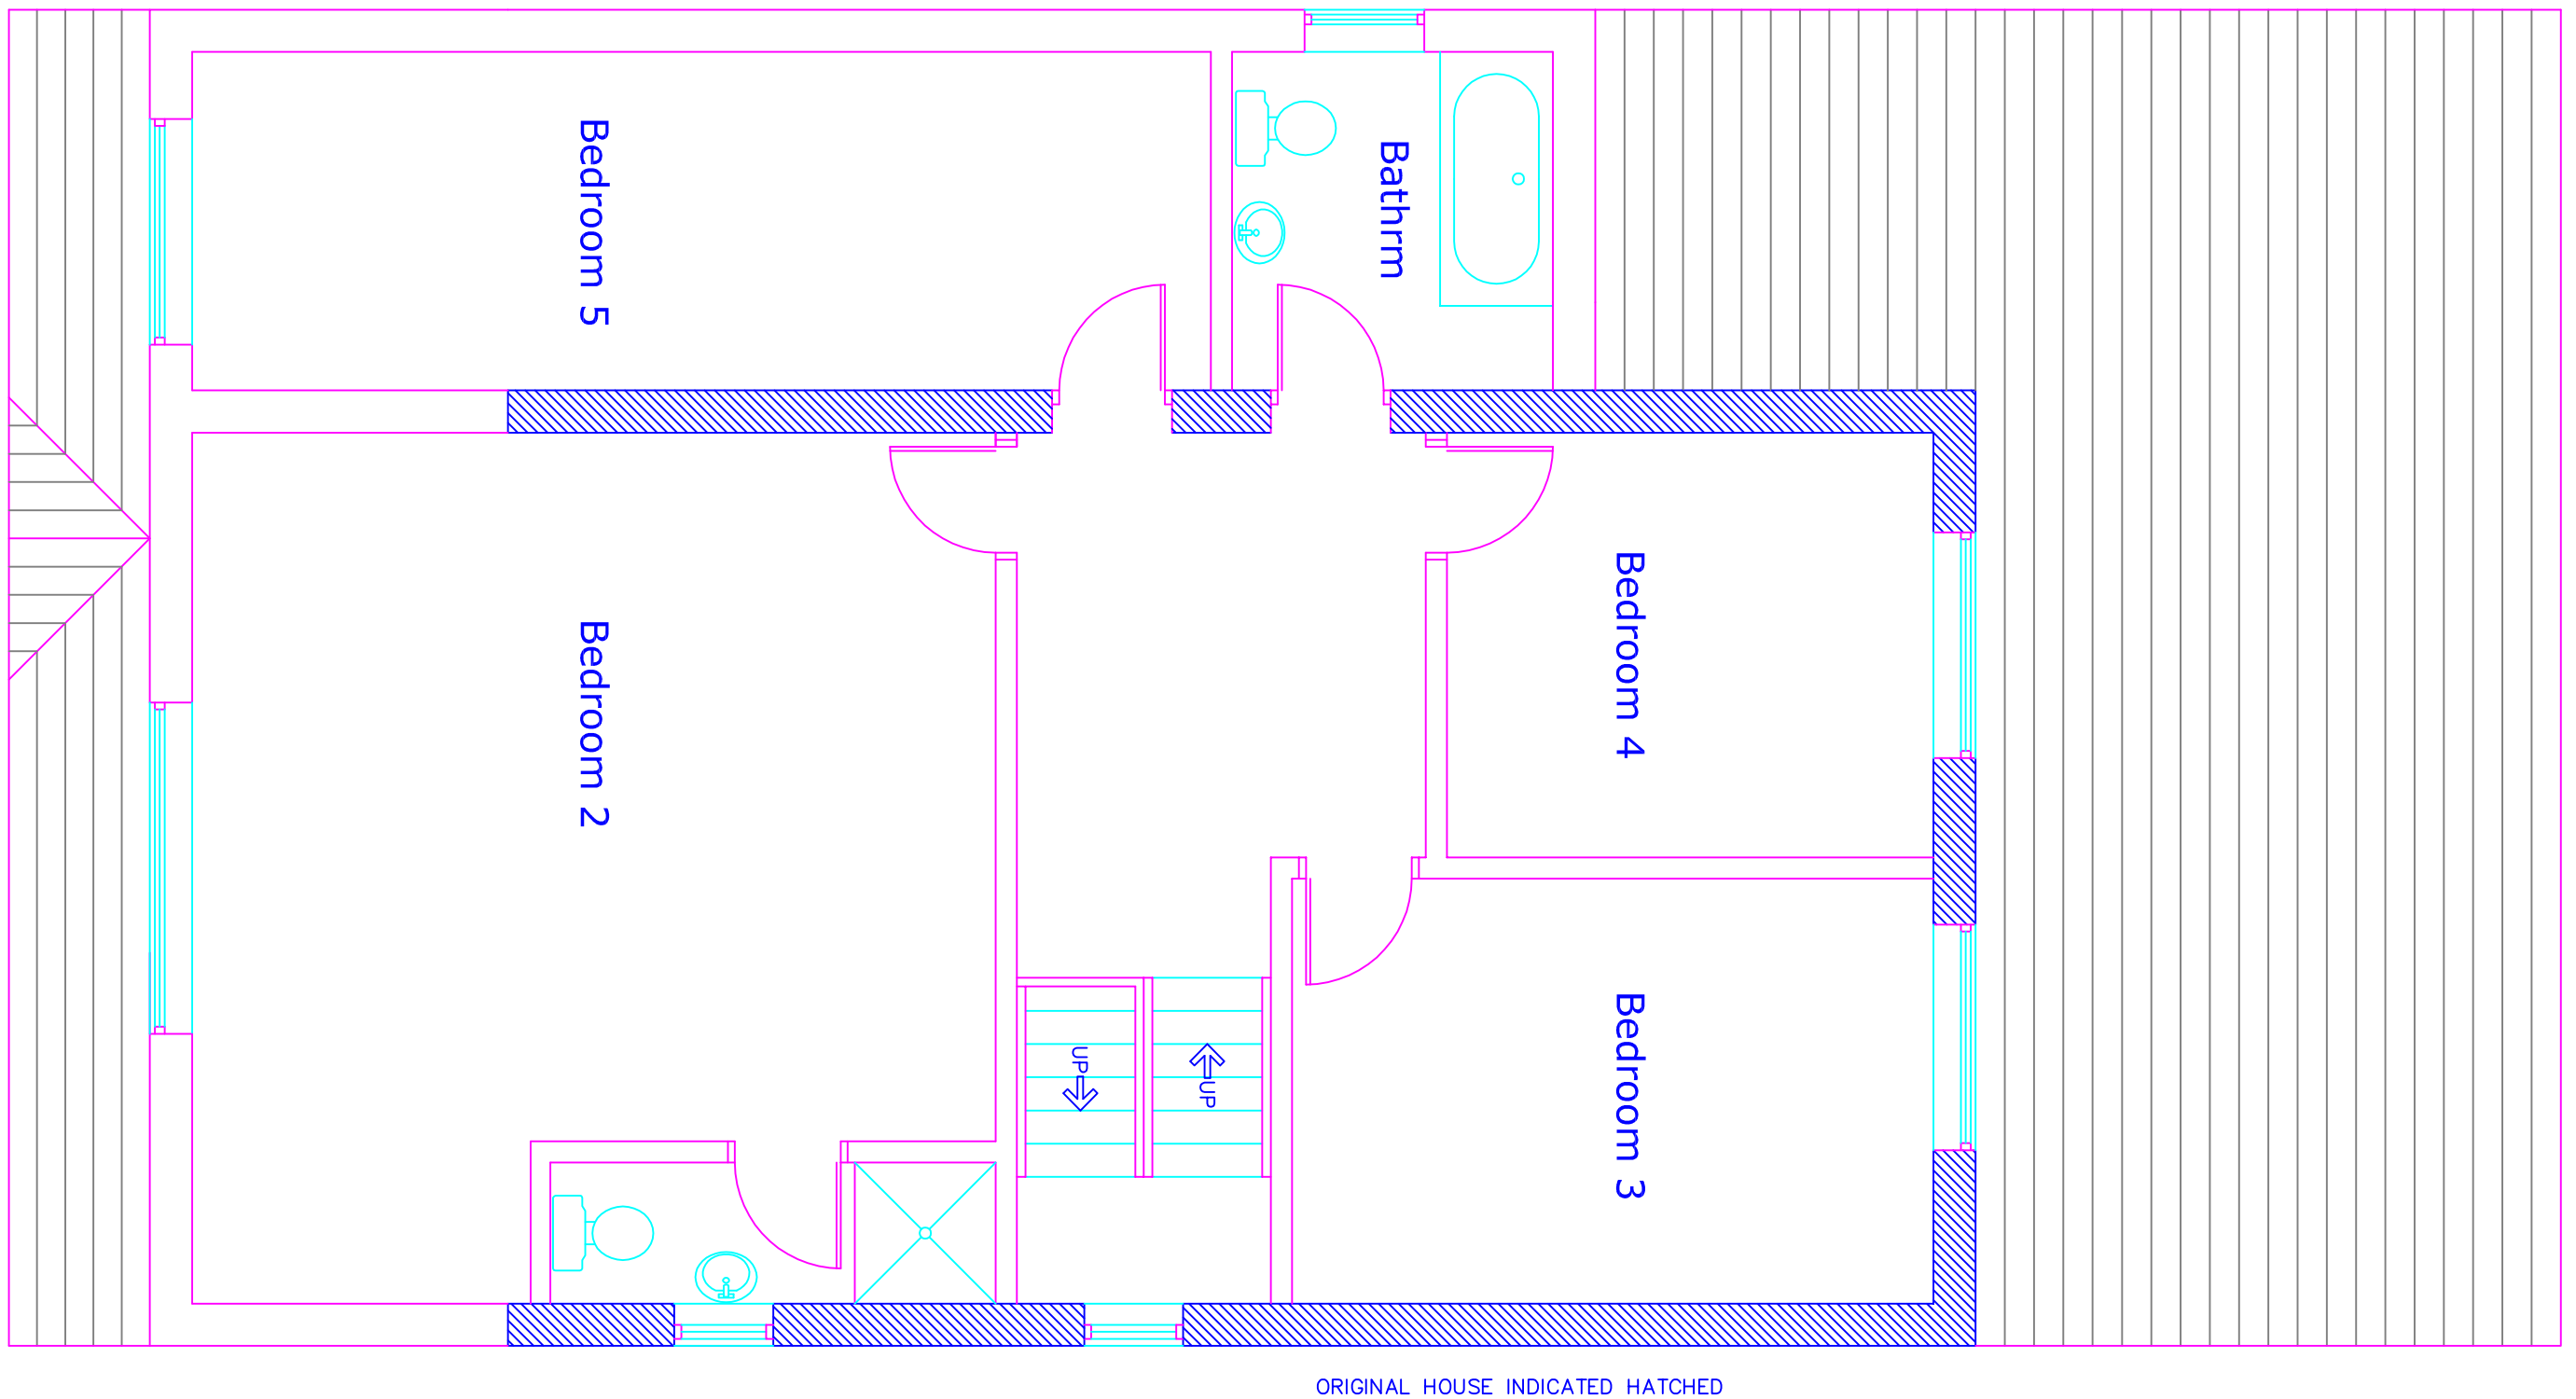

Proposed First Floor Plan

This drawing and design concept is the property of PPY design. It should not be reproduced without written permission

0 1 2 3 m

119 Cornwall Drive
Bury
BL9 9EX

scale 1:50 @ A1
September 2020

MA3-04 Proposed Floor Plans
PPY design Ltd

2 Helmsford Road, Holcombe Village
Ramsbottom, Lancashire BL8 4PA
Gary Dearden (BAK:hors) UpArch RIBA
gdn@ppy-design.co.uk www.ppy-design.co.uk
T: 07706 822751 M: 07712 669482