



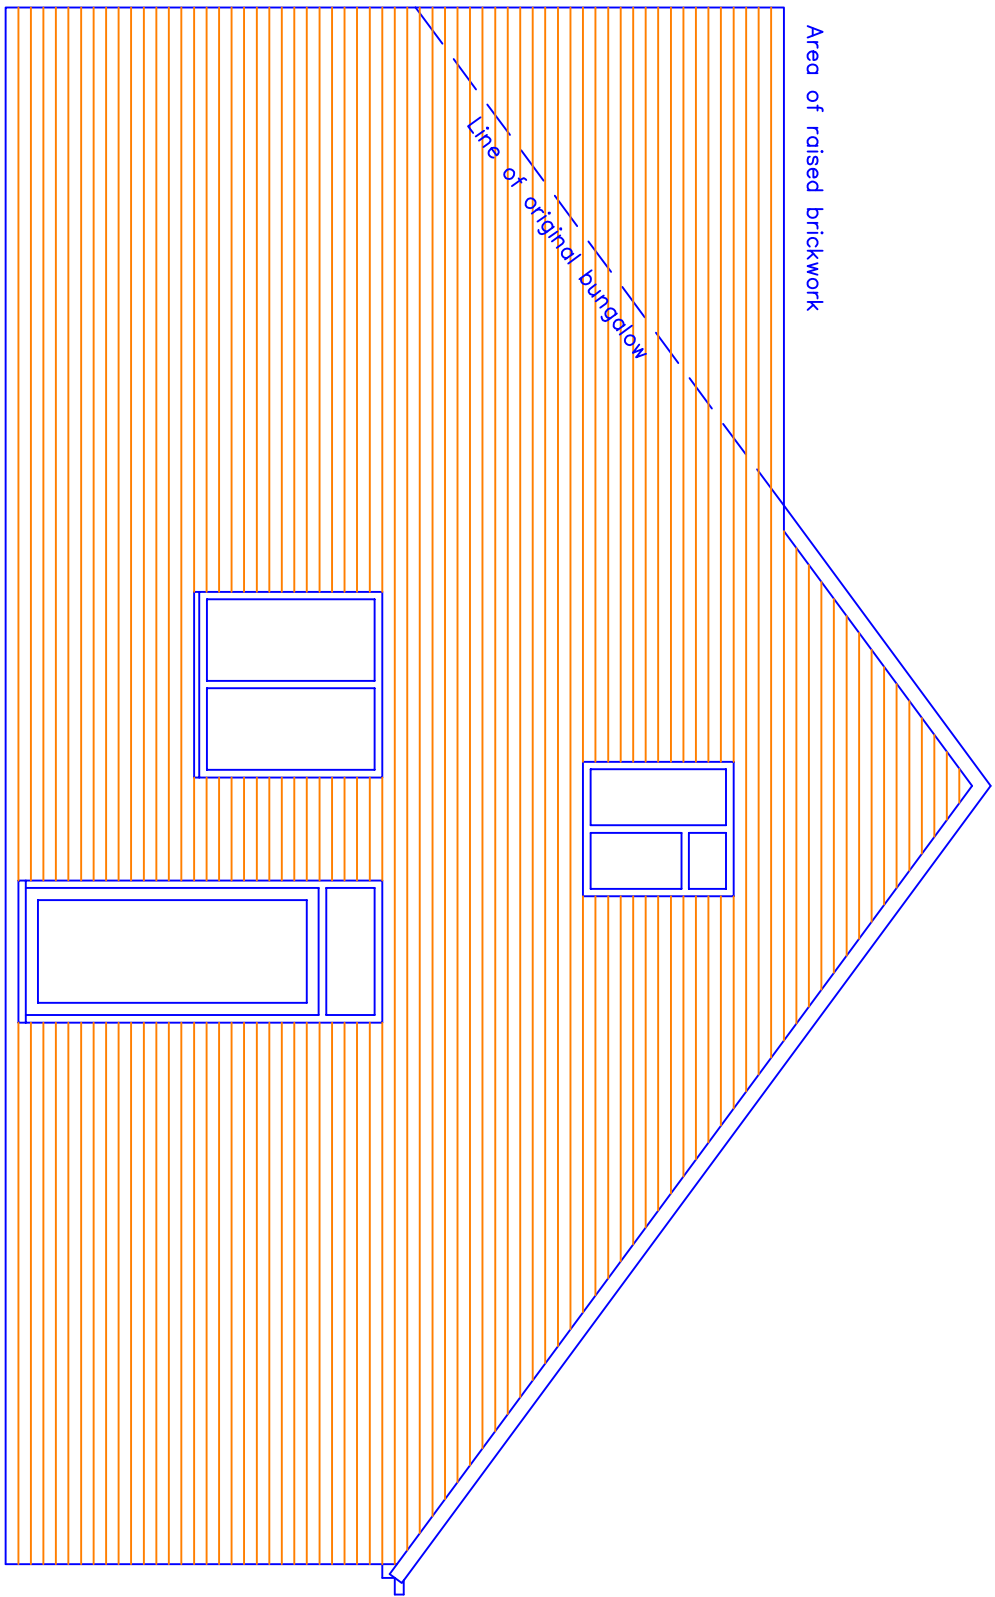


Red brick walls

Existing Side Elevation

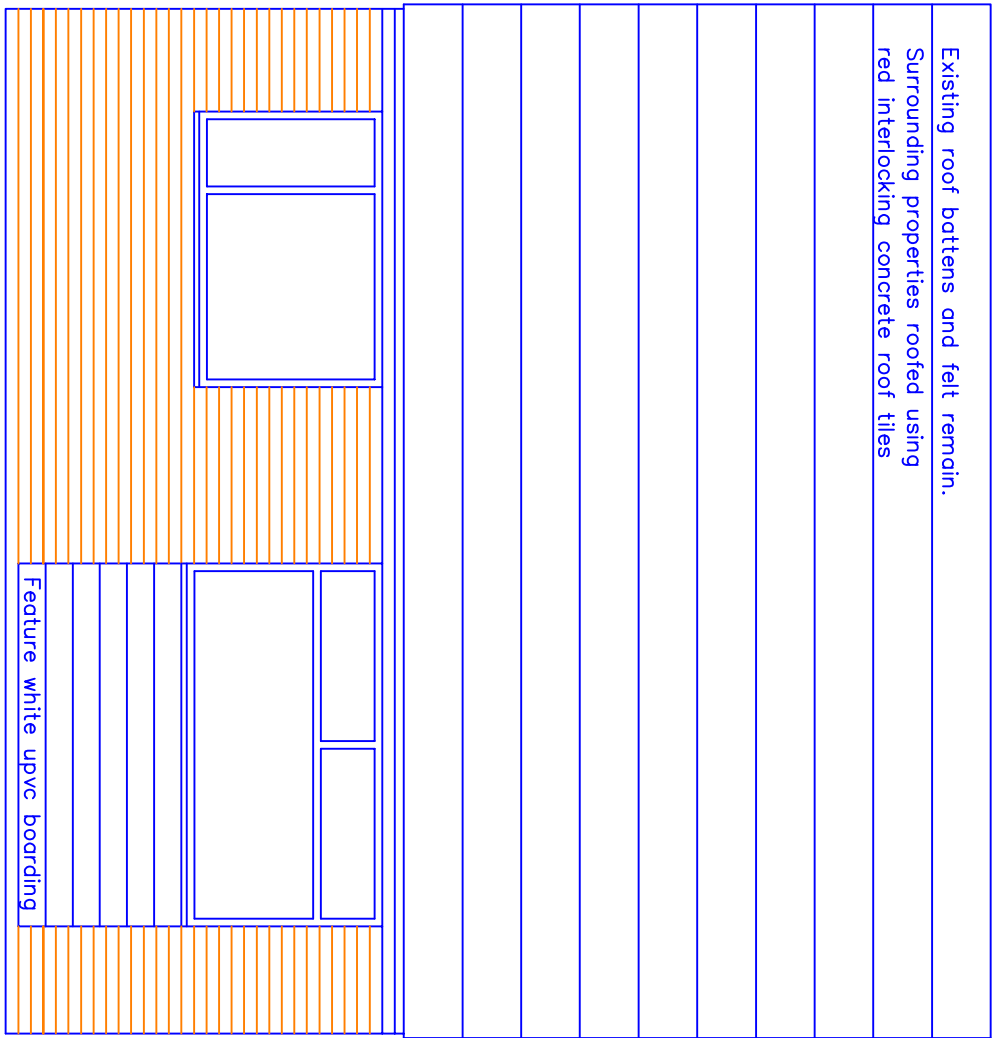


Red brick walls

Existing Front Elevation

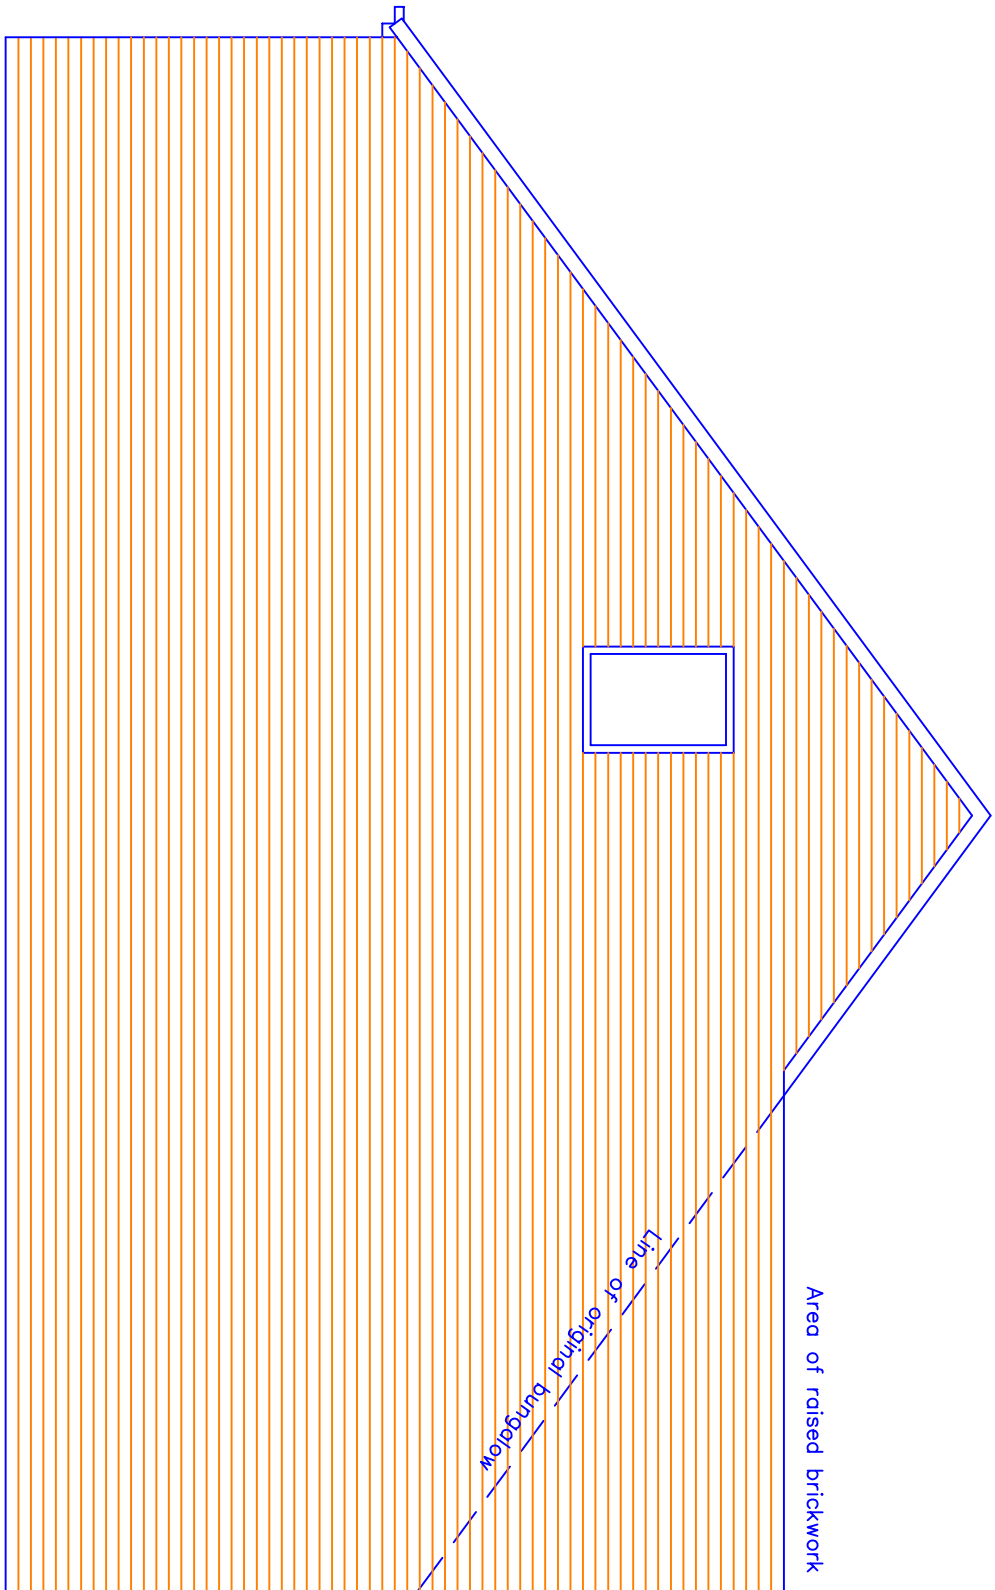


Red brick walls


Existing Side Elevation

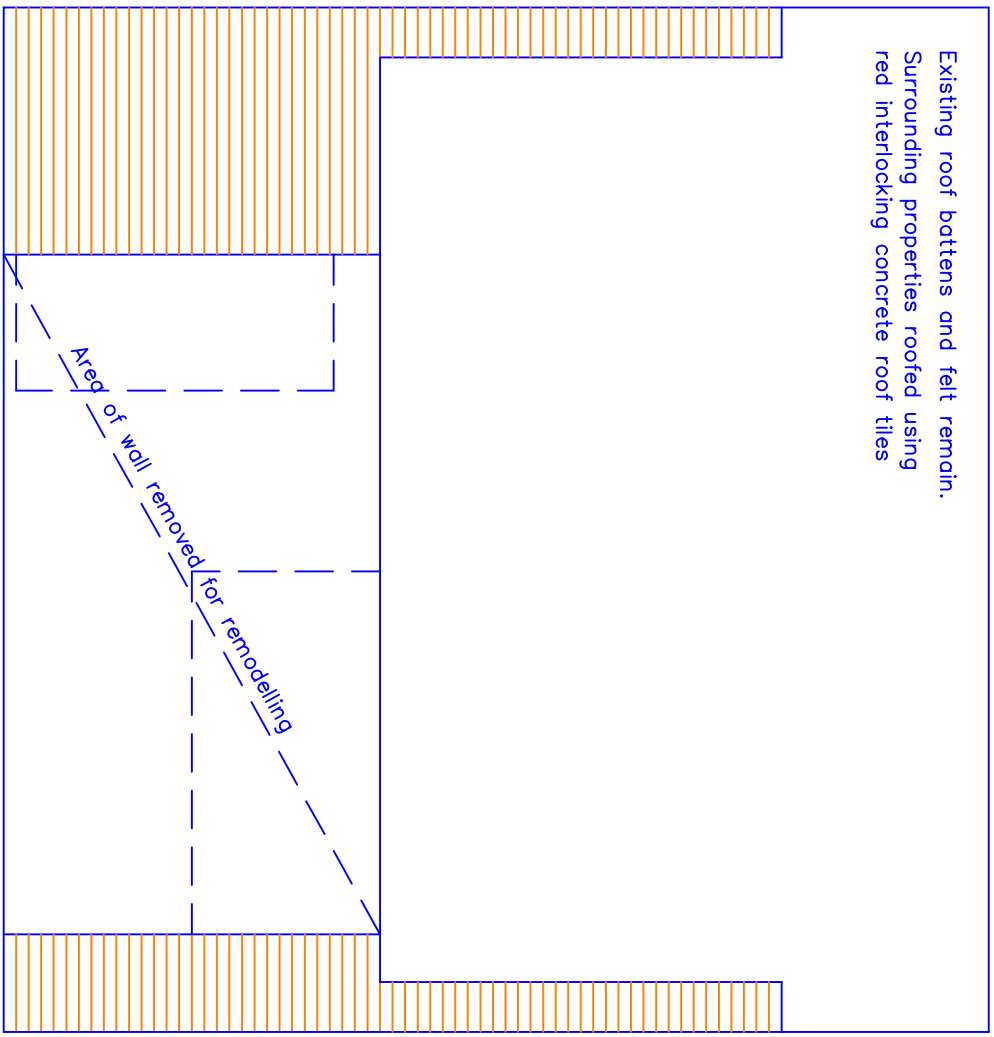

Existing Rear Elevation

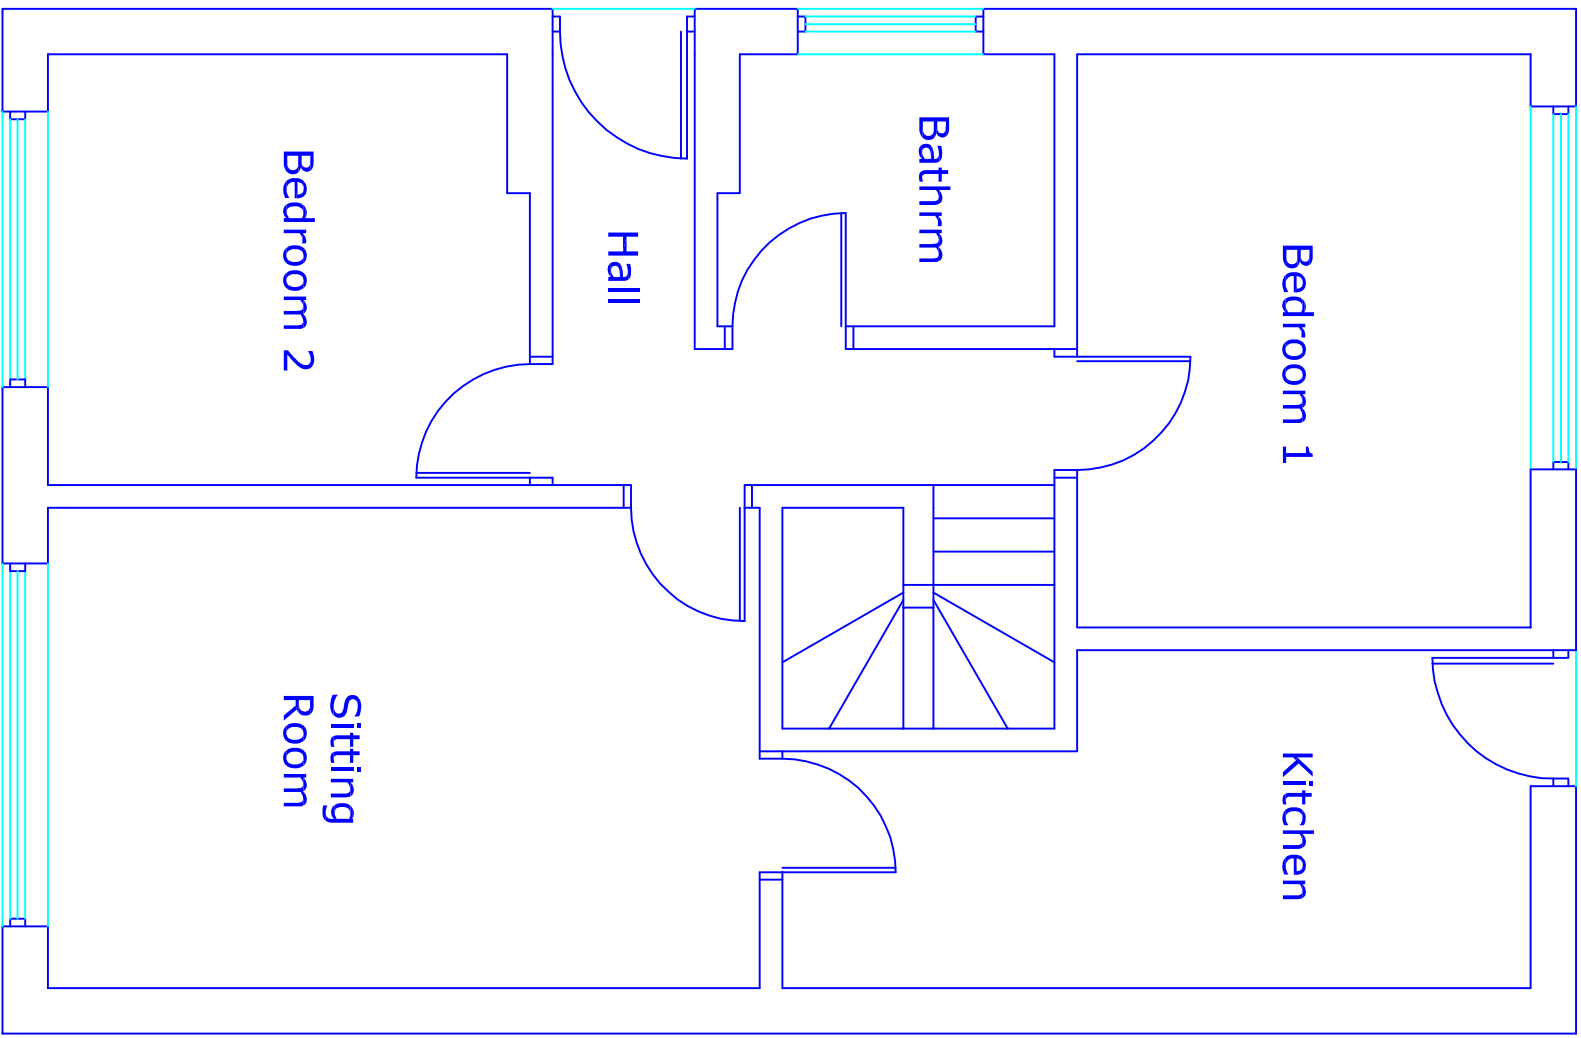

Original Ground Floor Plan

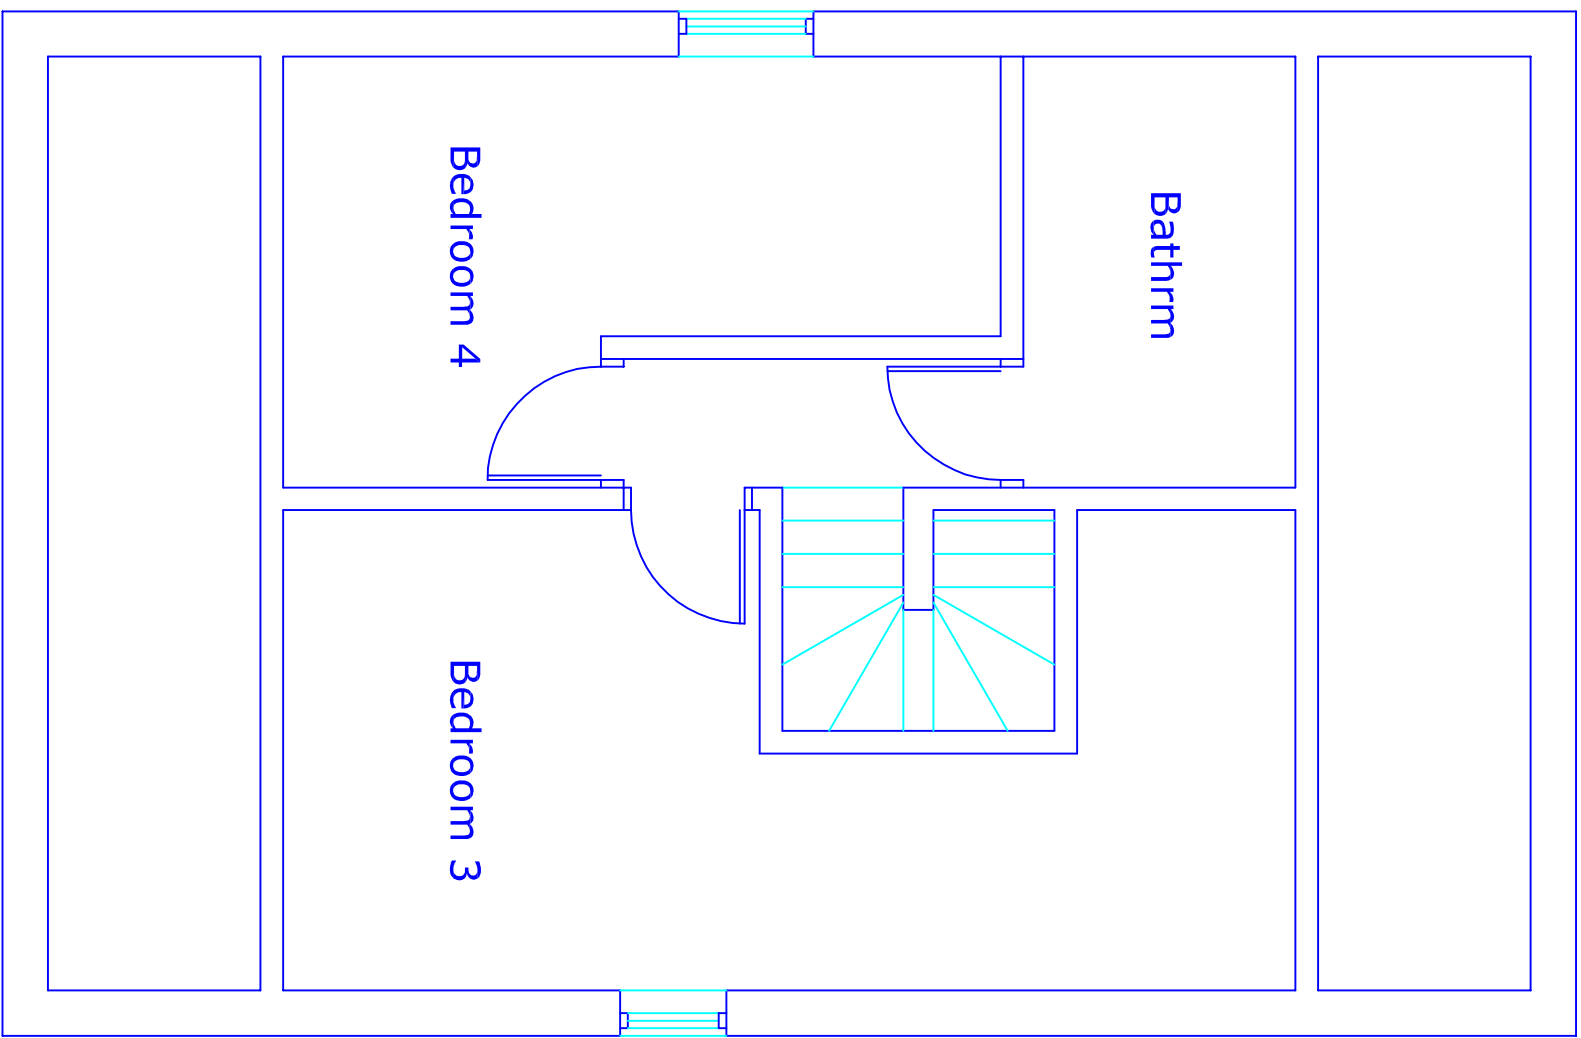

Original First Floor Plan

This drawing and design concept is the property of PPY design. It should not be reproduced without written permission

0 1 2 3 m

119 Cornwall Drive
Bury
BL9 9EX

scale 1:50 @ A1
April 2020

MA3-02

Original Floor Plans
and Elevations

PPY design Ltd

2 Helmsford Road, Helmsford Village
Ramsbottom, Lancashire BL8 4PA

Gary Dearden (BAK hore) DpArch RIBA
gan@ppy-design.co.uk www.ppy-design.co.uk
T: 07706 822751 M: 07712 669482