



Copyright of this drawing is vested in BPM Architectural and it must not be copied or reproduced without written consent. Figured dimensions only are to be taken from this drawing. DO NOT SCALE OFF THIS DRAWING. IF IN DOUBT ASK.

All contractors must visit the site and be responsible for taking and checking all dimensions relative to their work. BPM architectural are to be advised of any variation between drawings and site conditions.


Electronic data/ drawings issued as 'read only' and should not be interrogated for measurement. All dimensions and levels should be 'read only' from those values stated in text, on the drawings

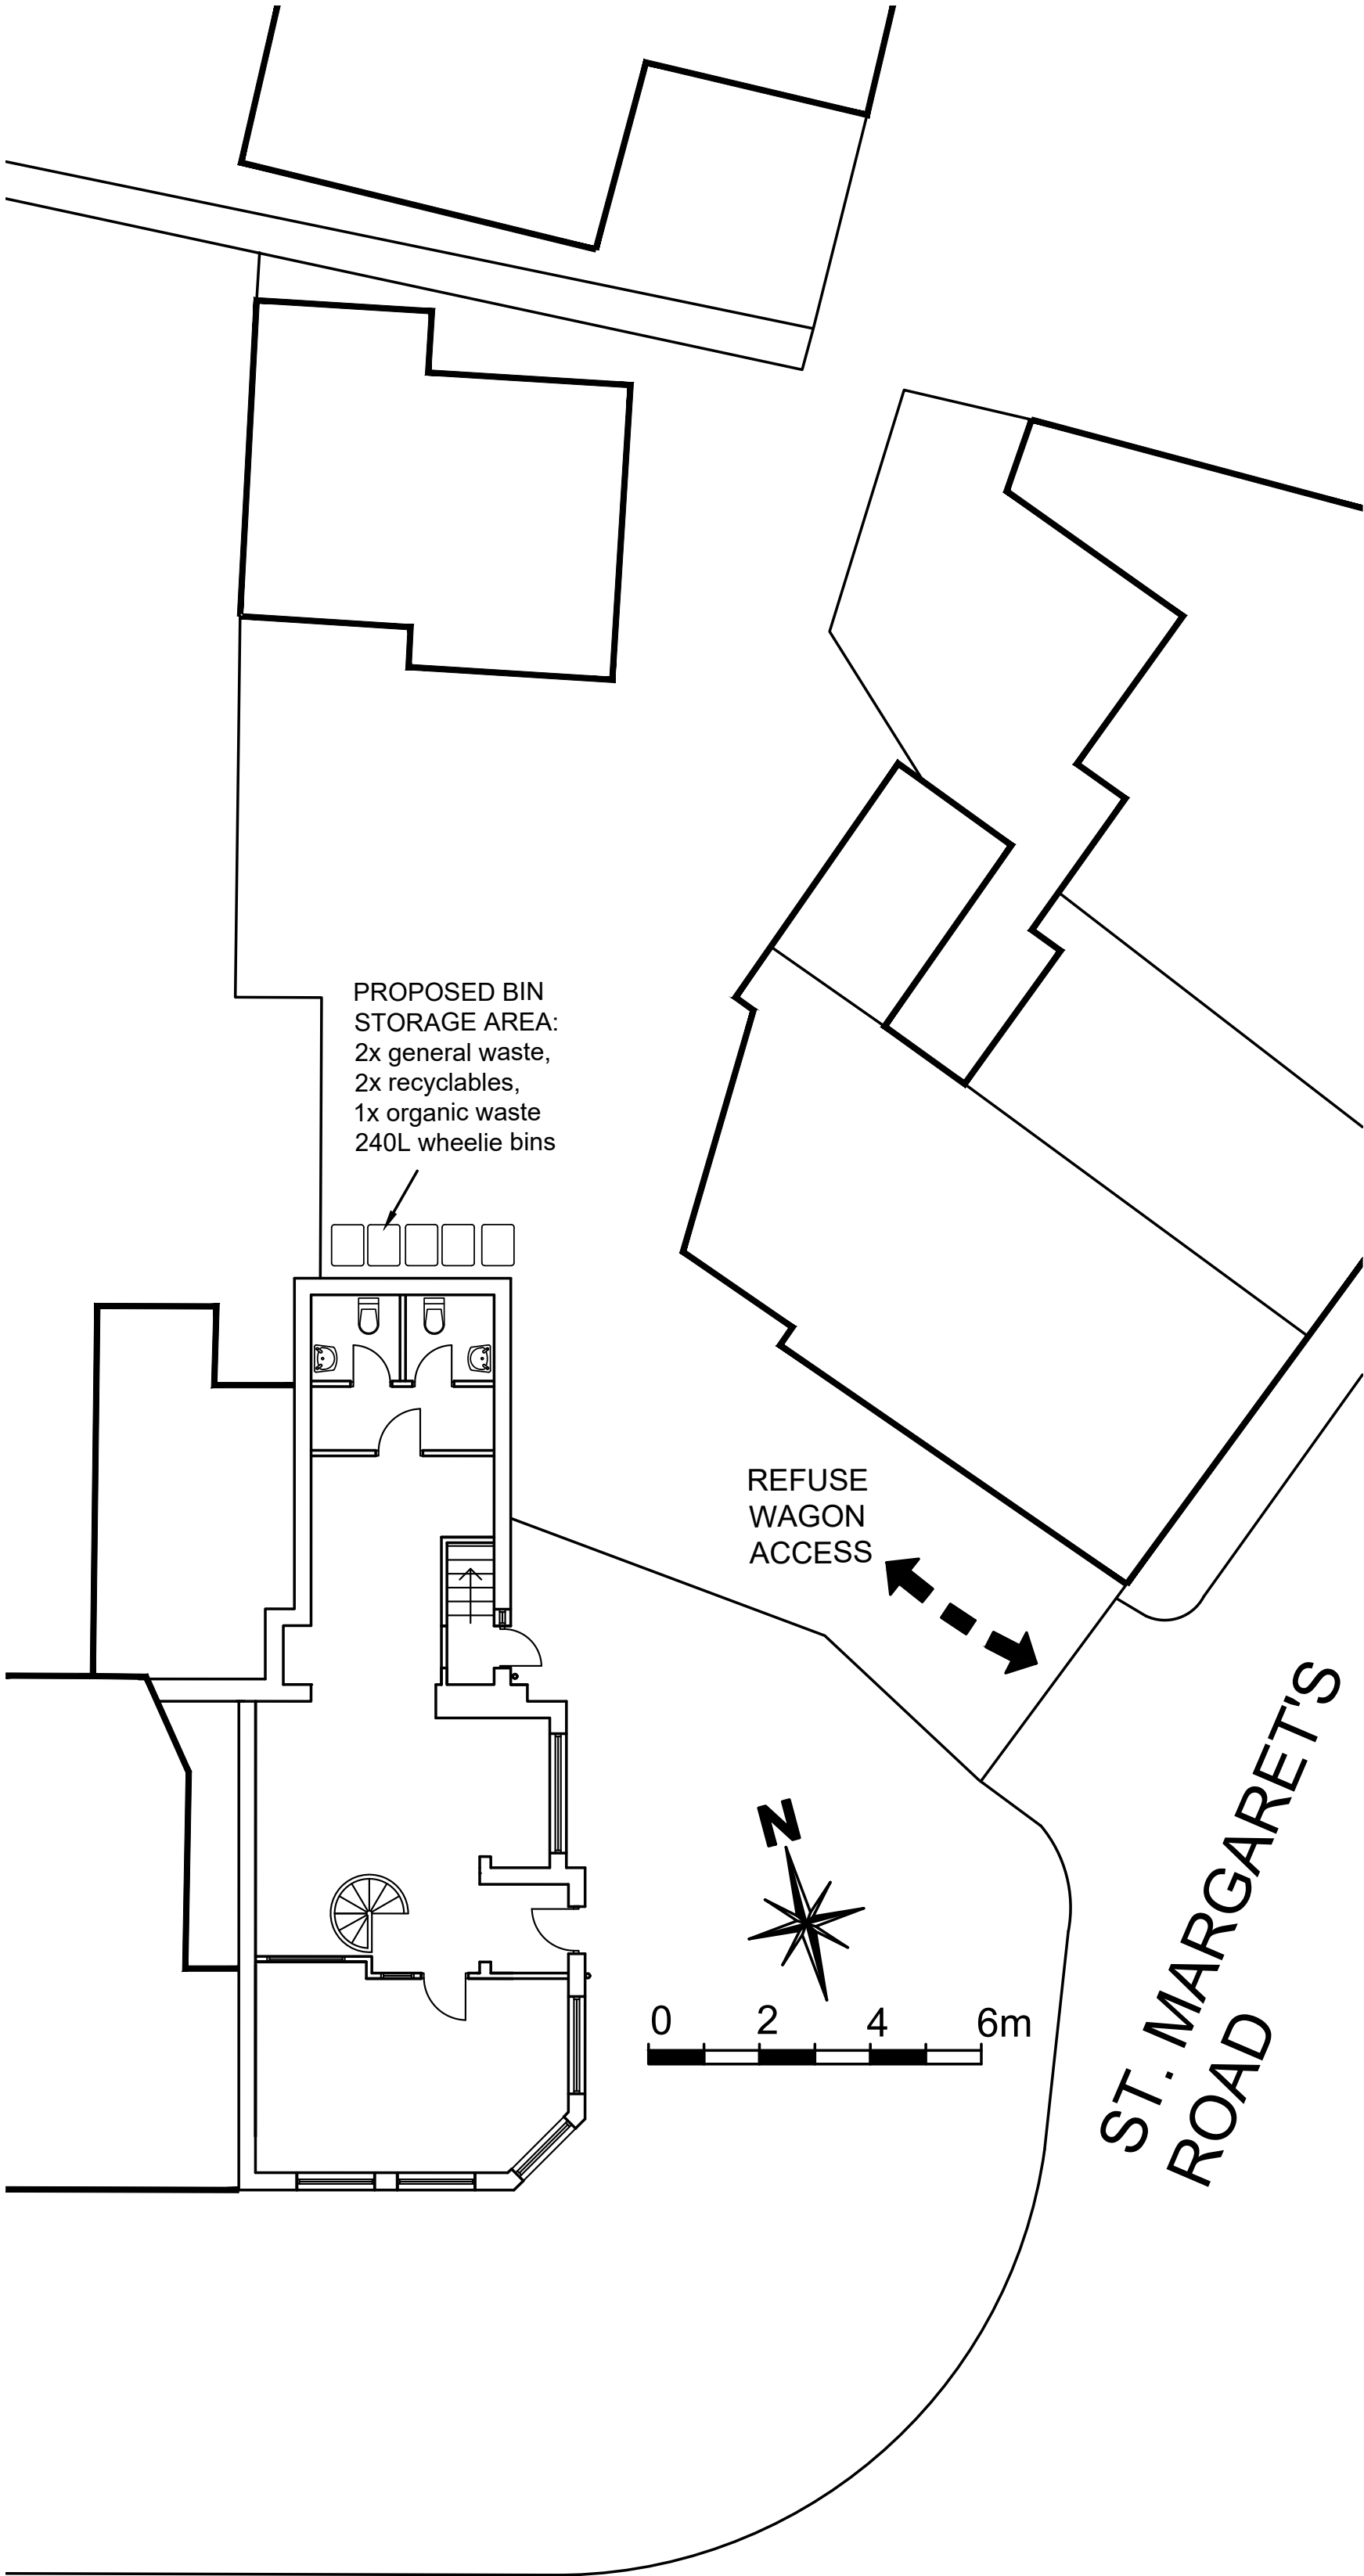


SITE PLAN
SCALE 1:100@A1

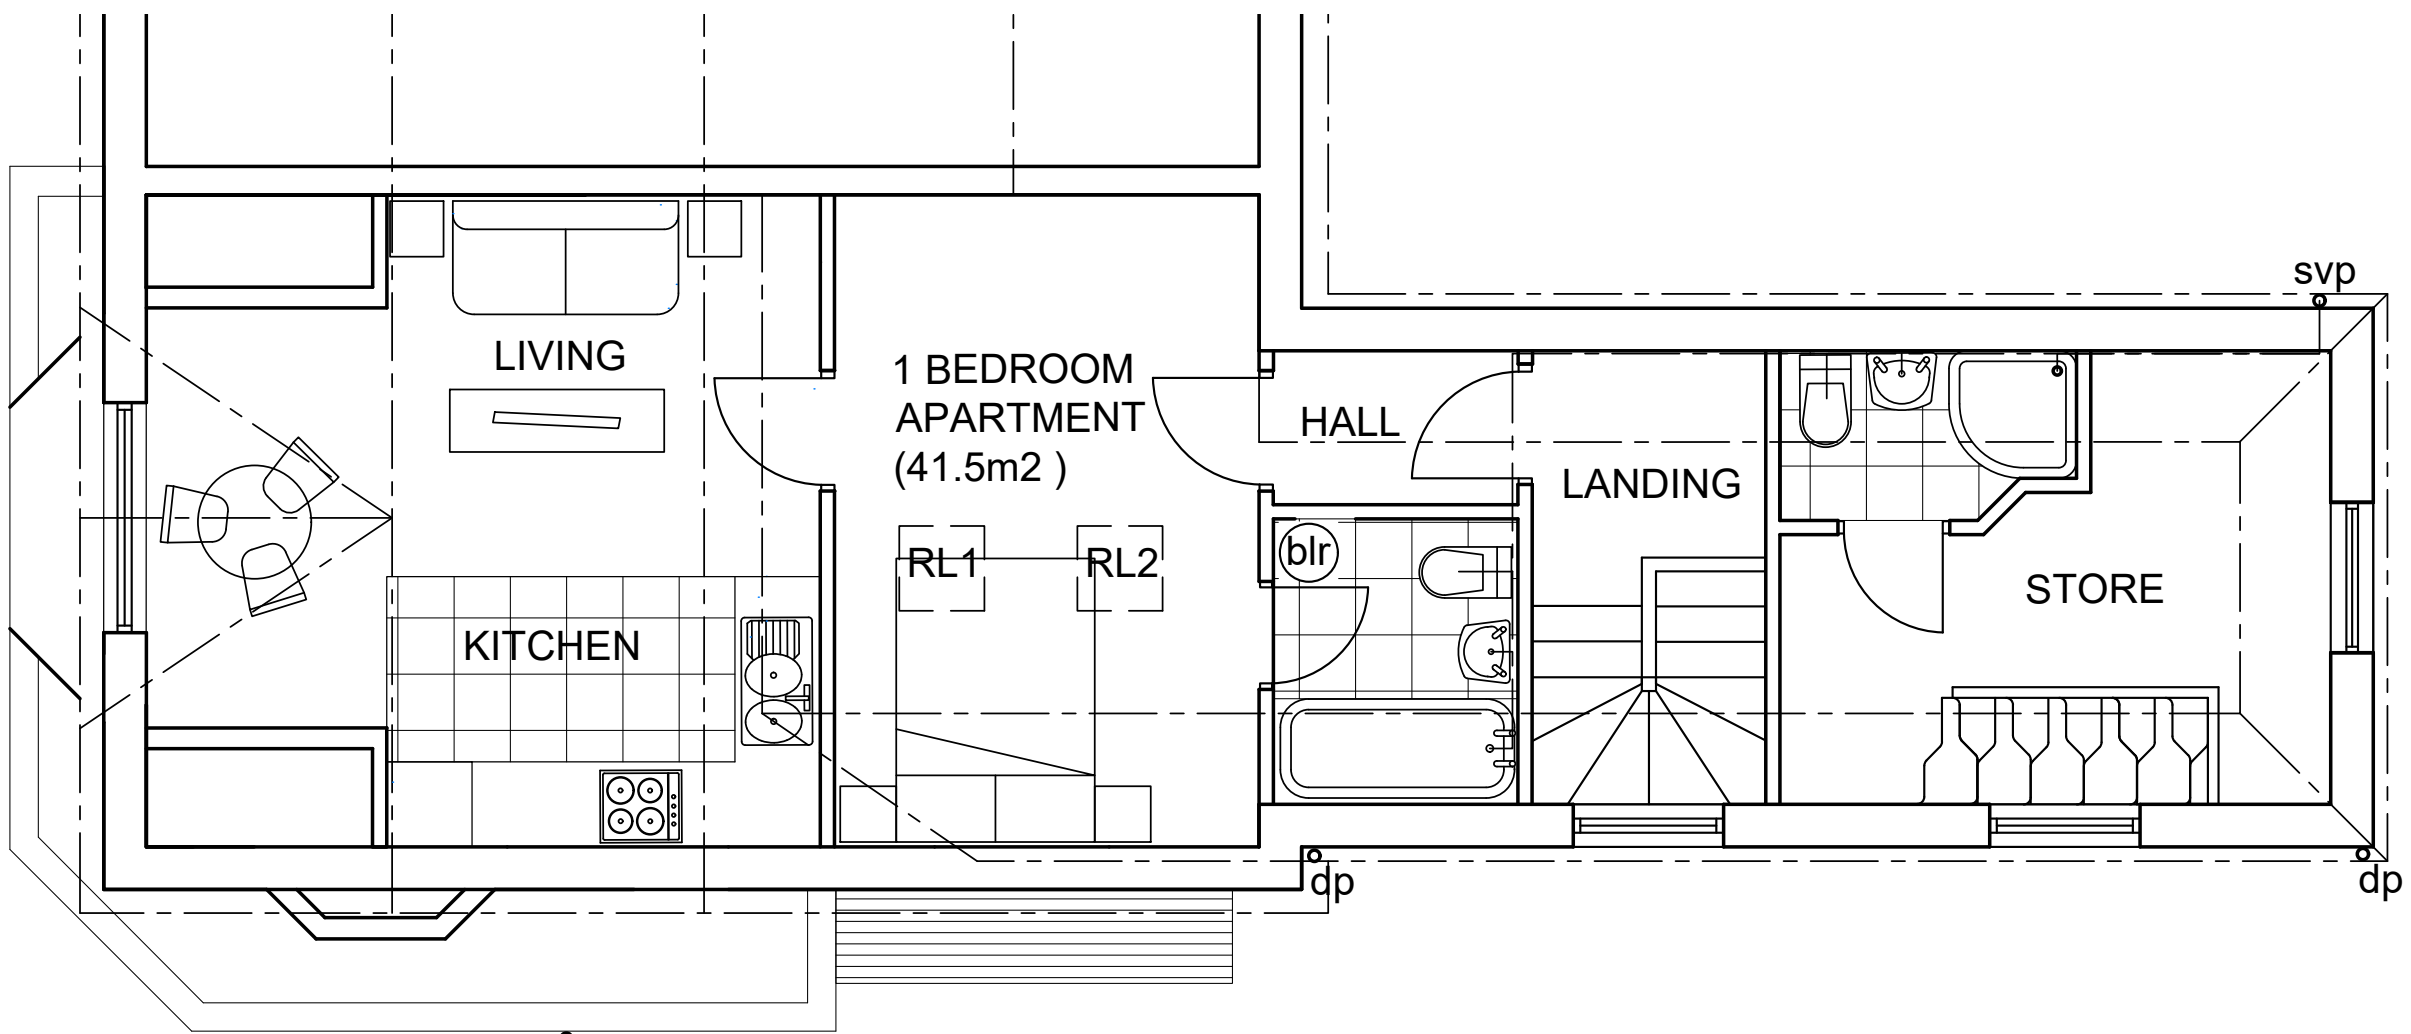

LOFT PLAN

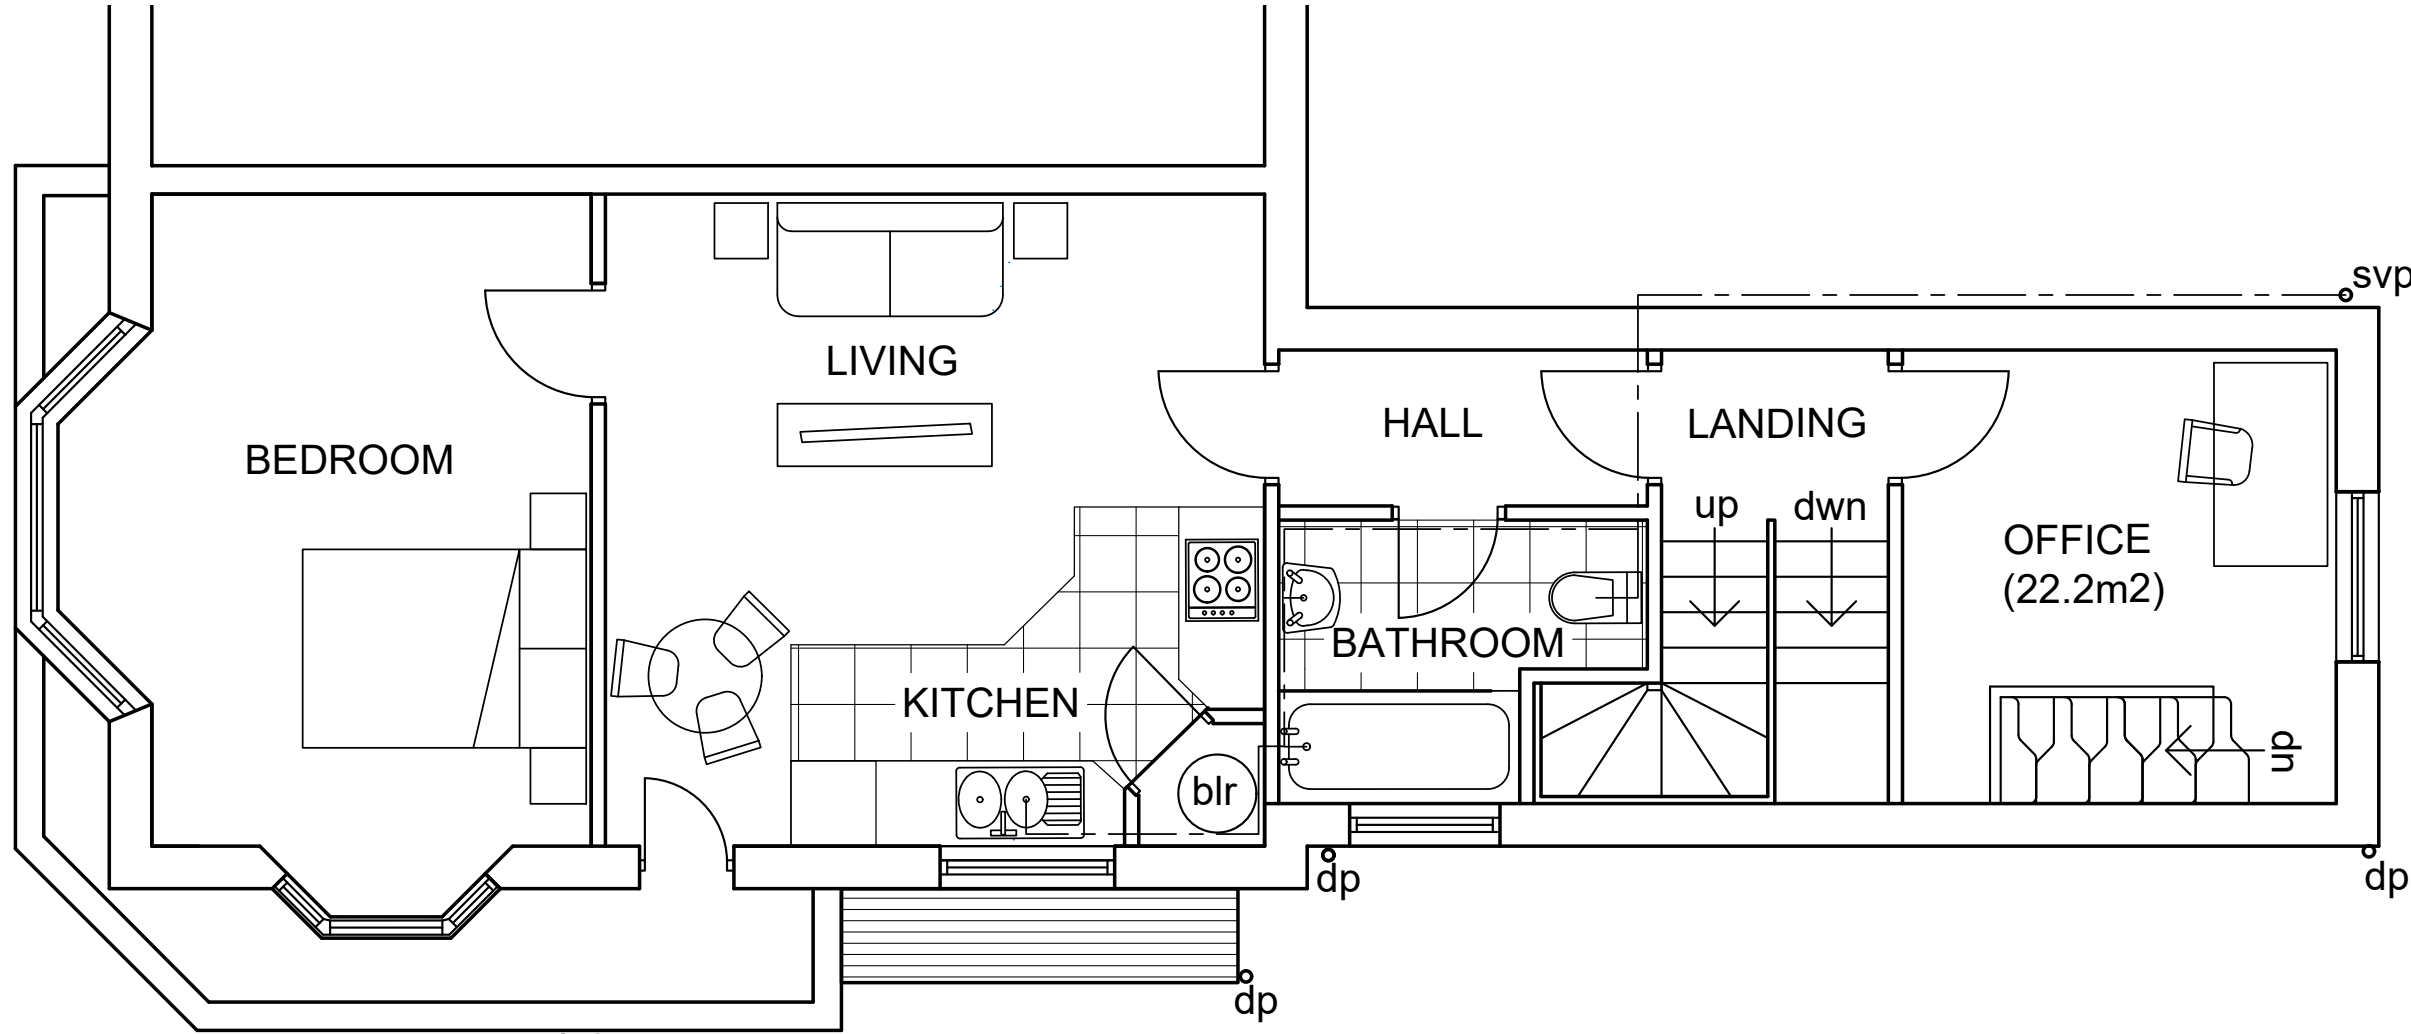

FIRST FLOOR PLAN

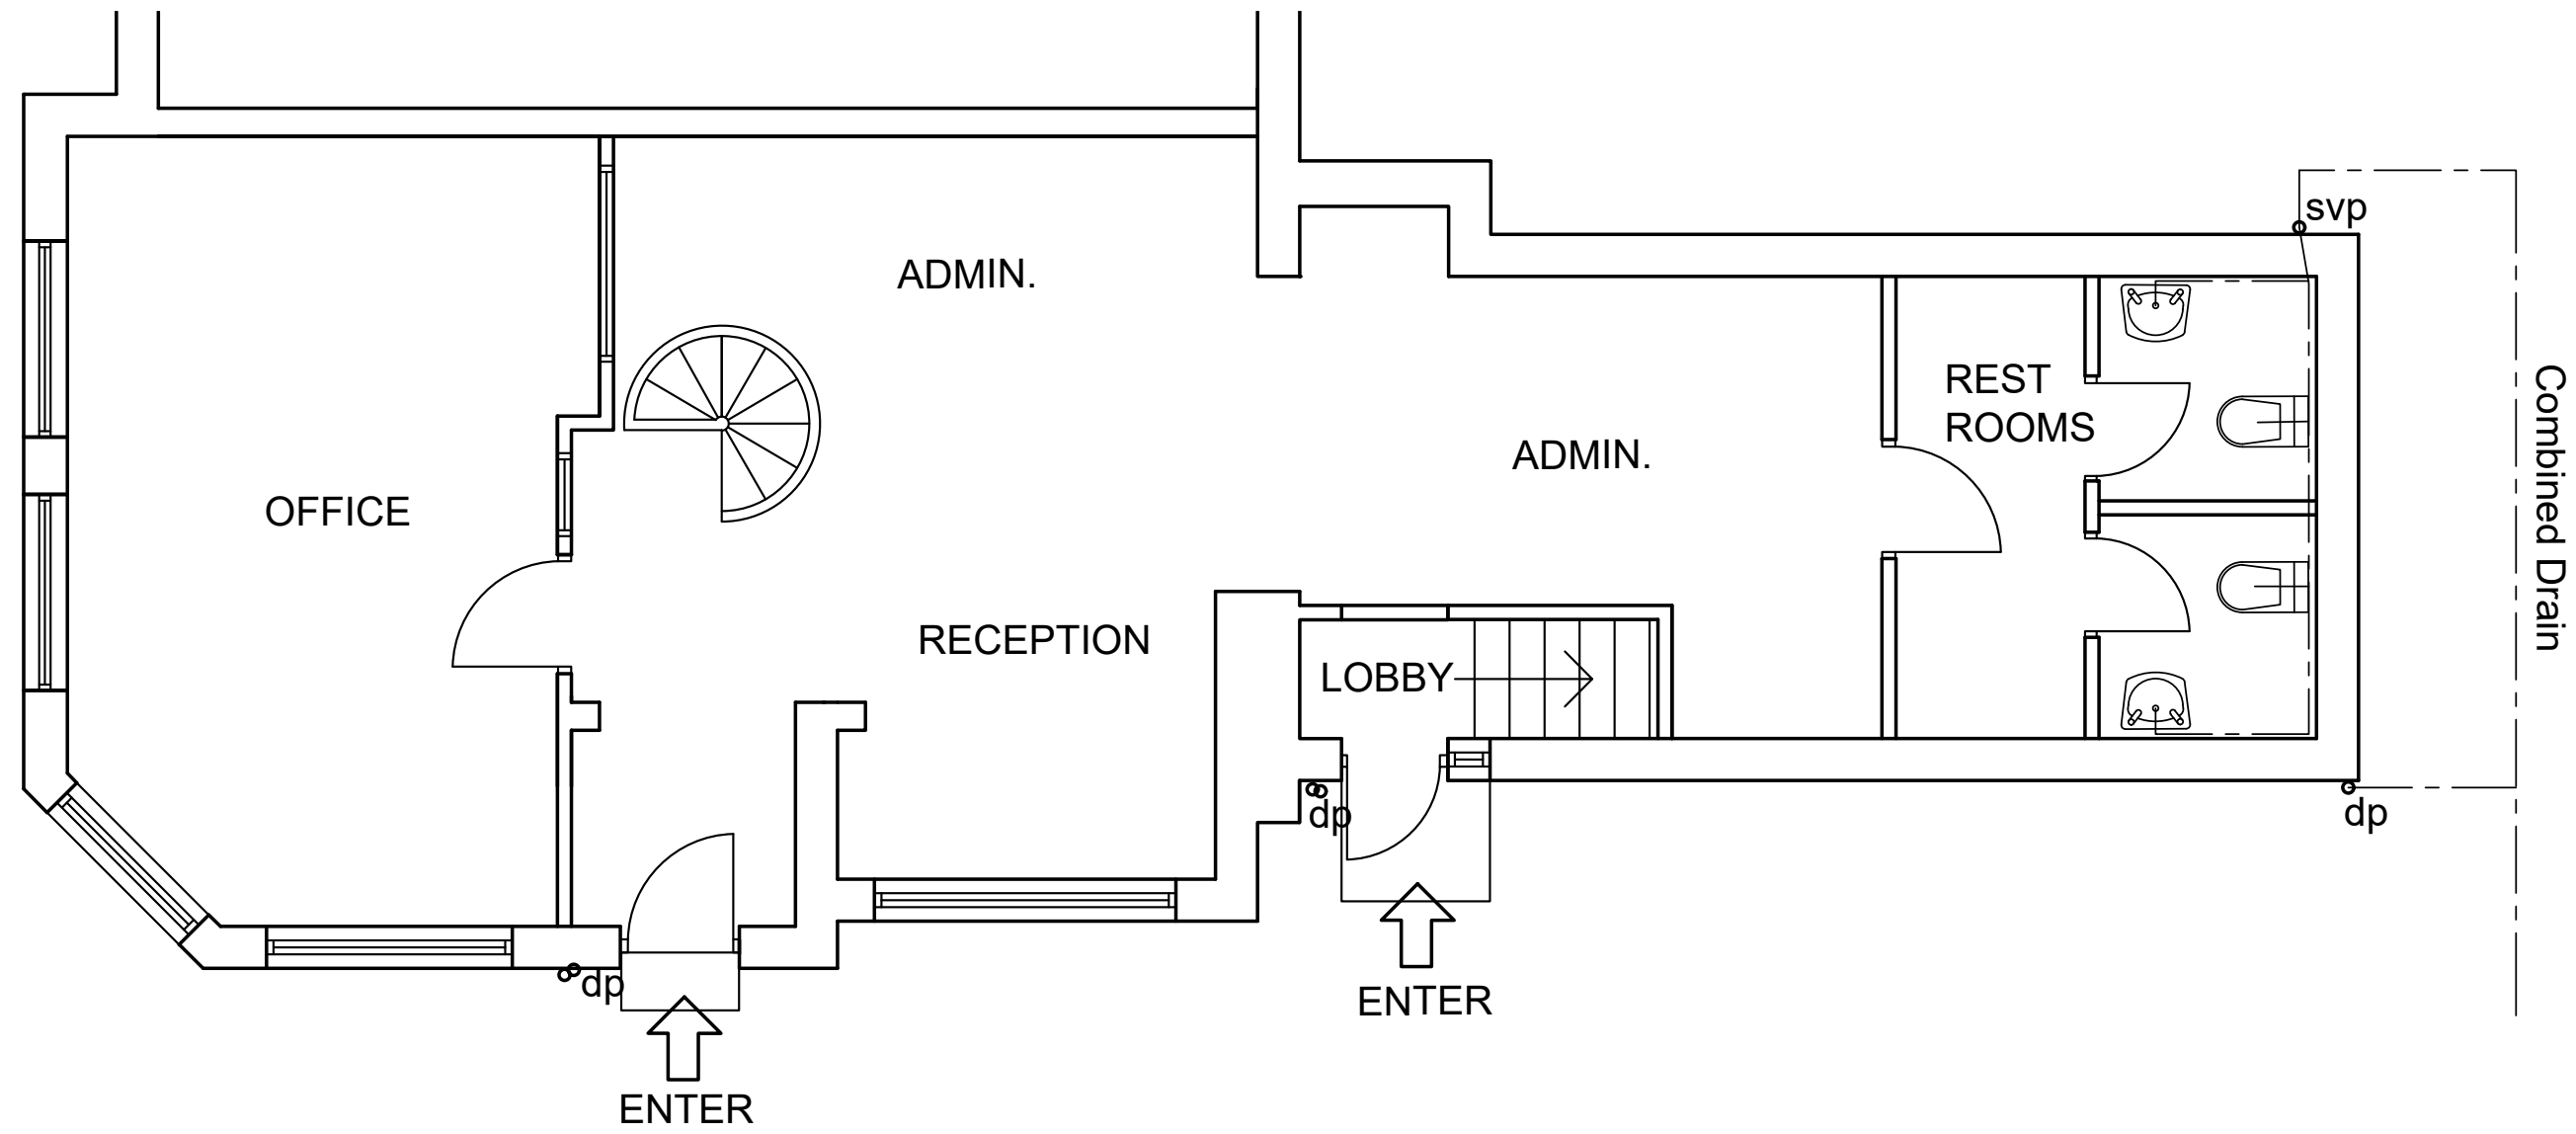

GROUND FLOOR PLAN

REV. | DATE: | DETAILS:

BM ARCHITECTURAL DESIGNS
APARTMENT 8,
224 GREAT CLOWES STREET
SALFORD M7 2ZS
email: benjamin.maguire10@gmail.com

PROJECT: 424 BURY OLD ROAD,
PRESTWICH, BURY,
MANCHESTER M25 1PR

TITLE: PROPOSED PLANS

CLIENT: CASSEL AND FLETCHER
PROPERTY MANAGEMENT LTD

SCALE: 1:50 @A1 DATE: 01/ 2023 DRAWN: BM

STATUS: PLANNING

DRAWING NO: BM/0123/AULD/PL3 REV: