
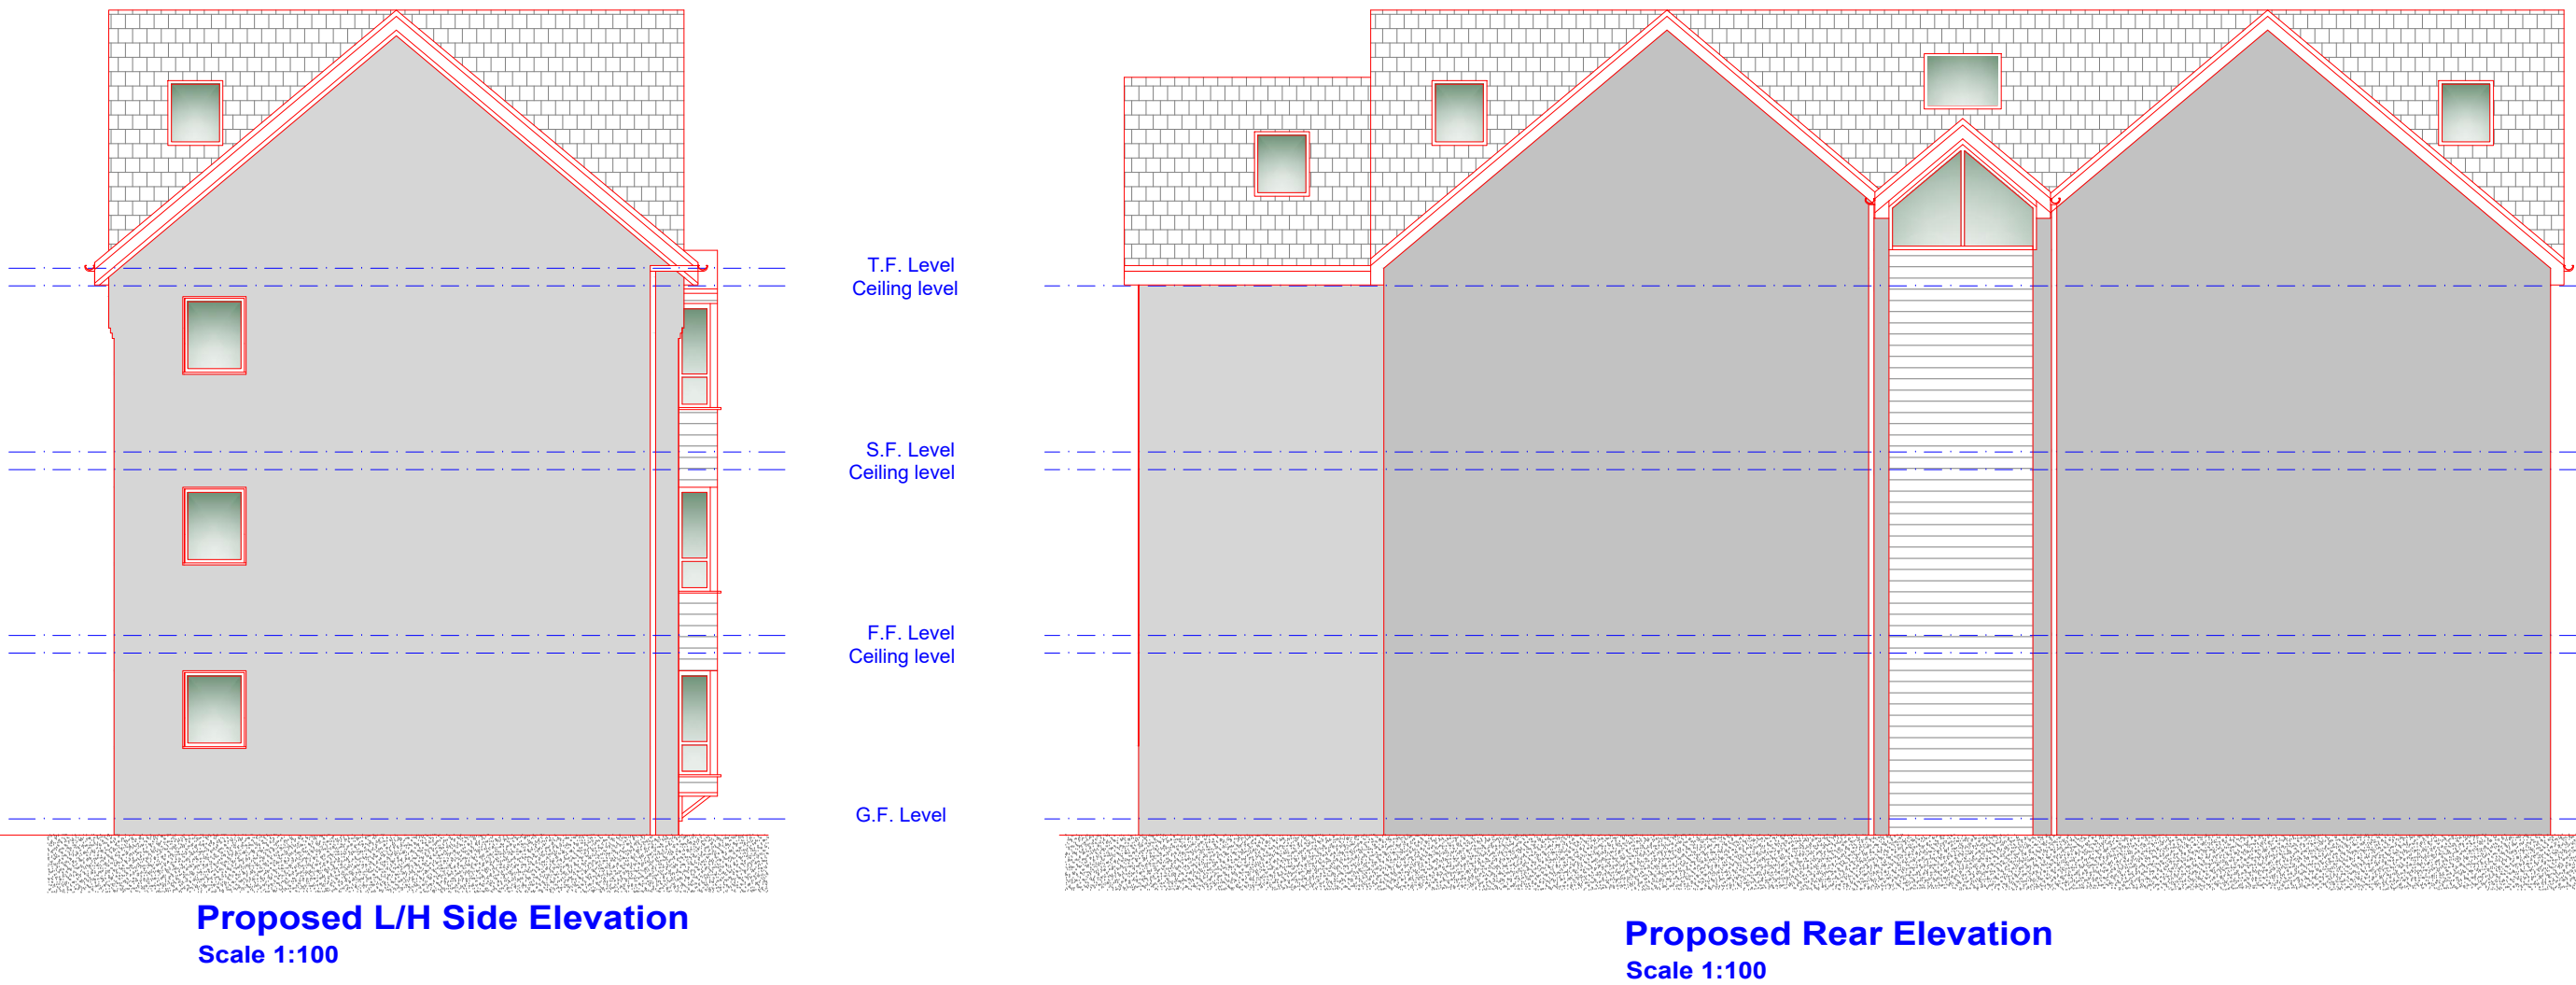
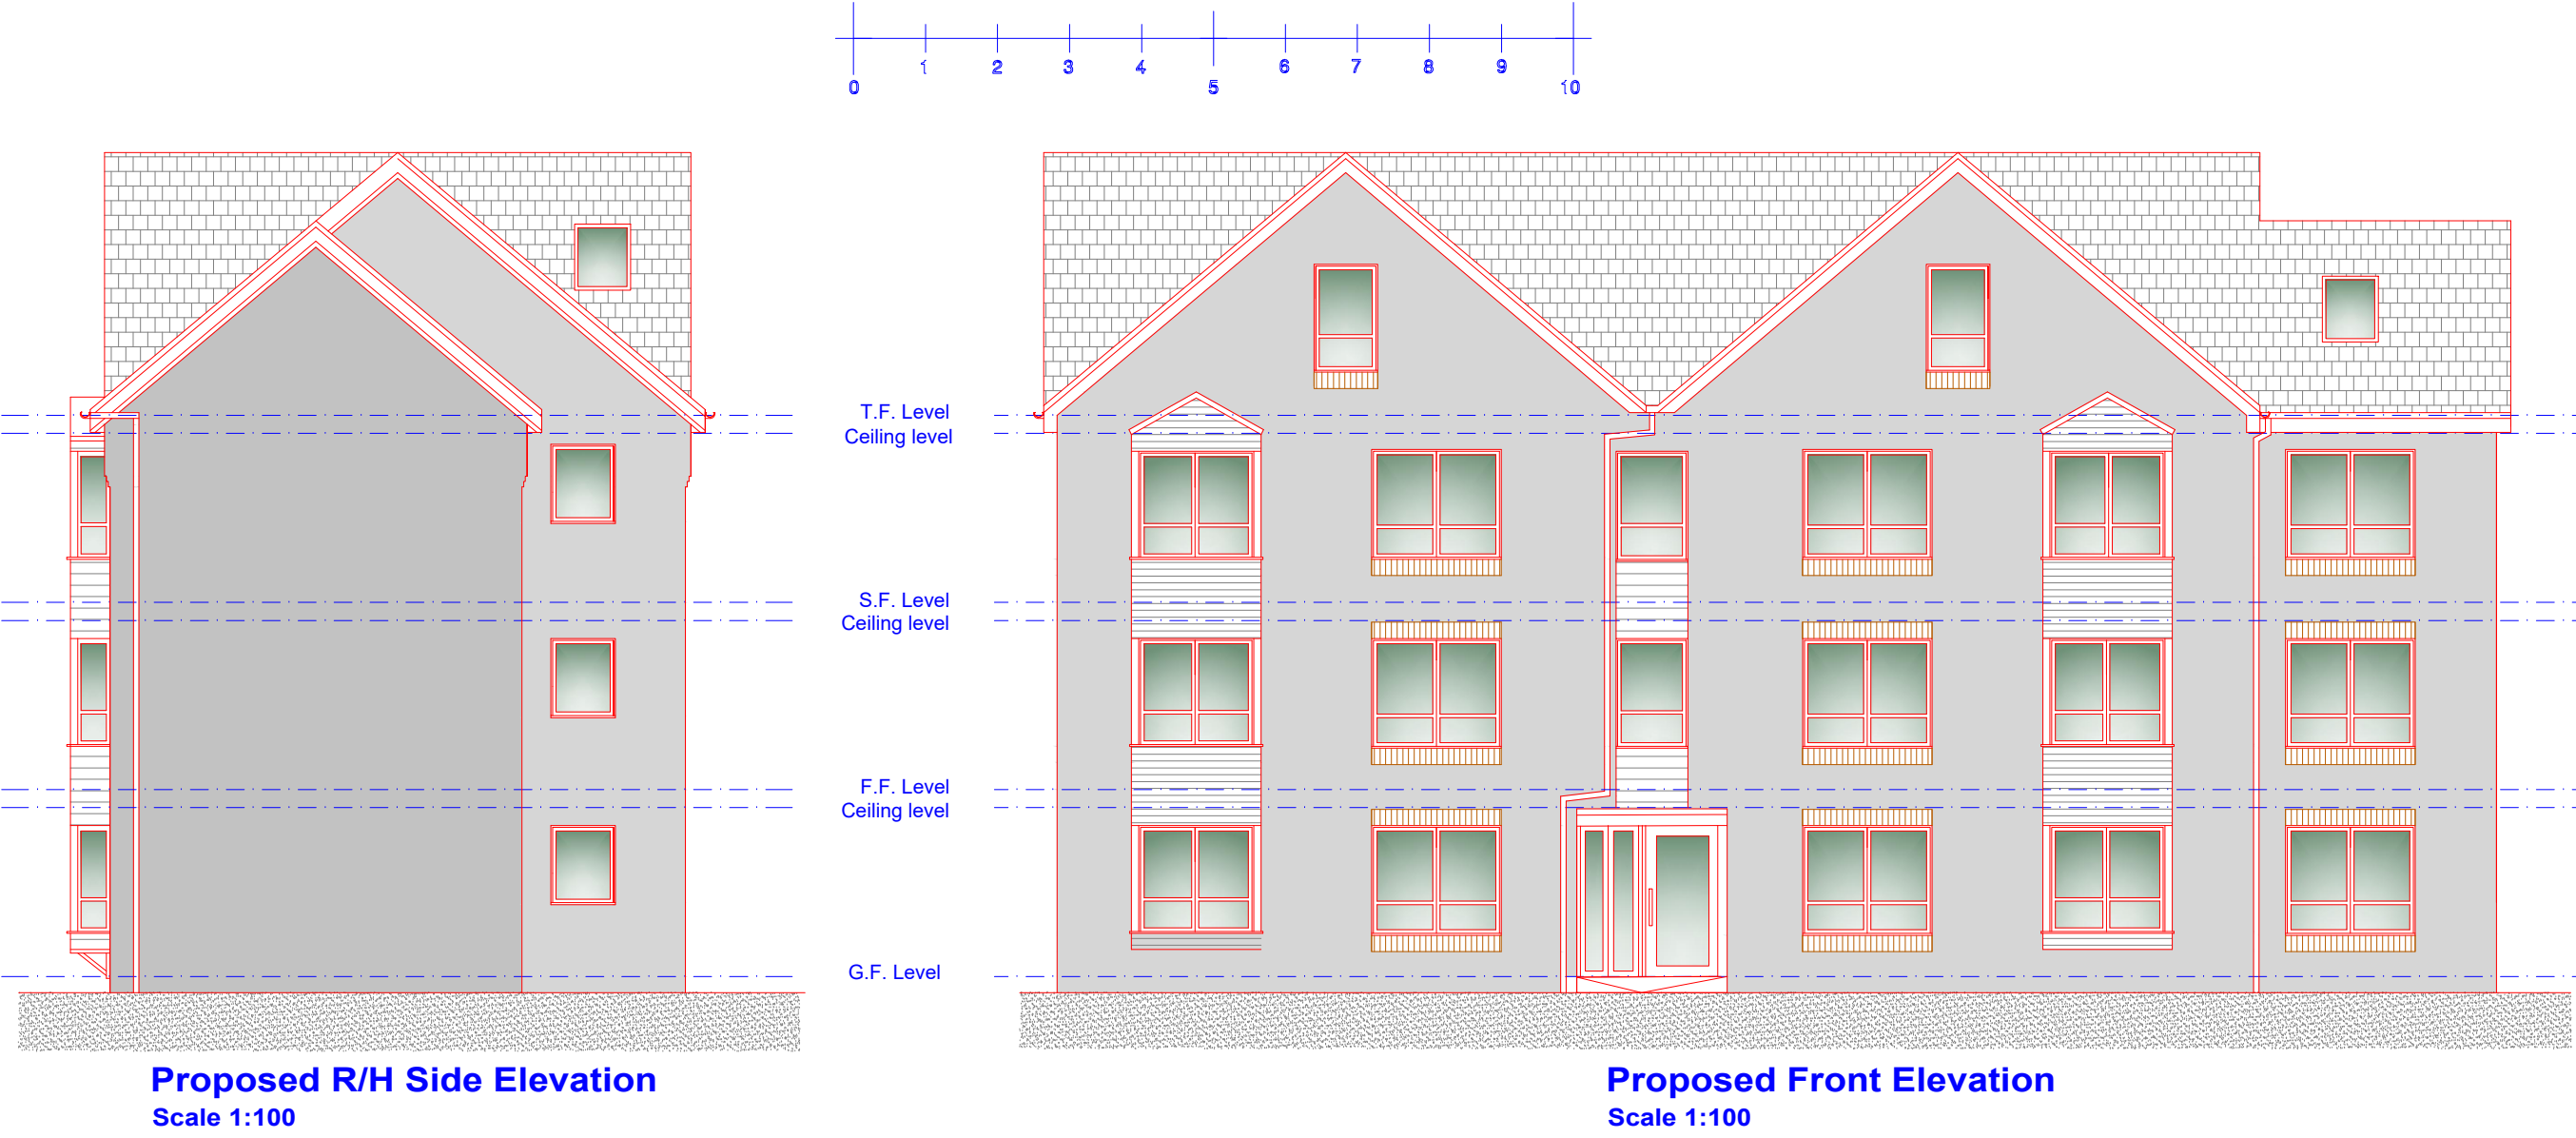
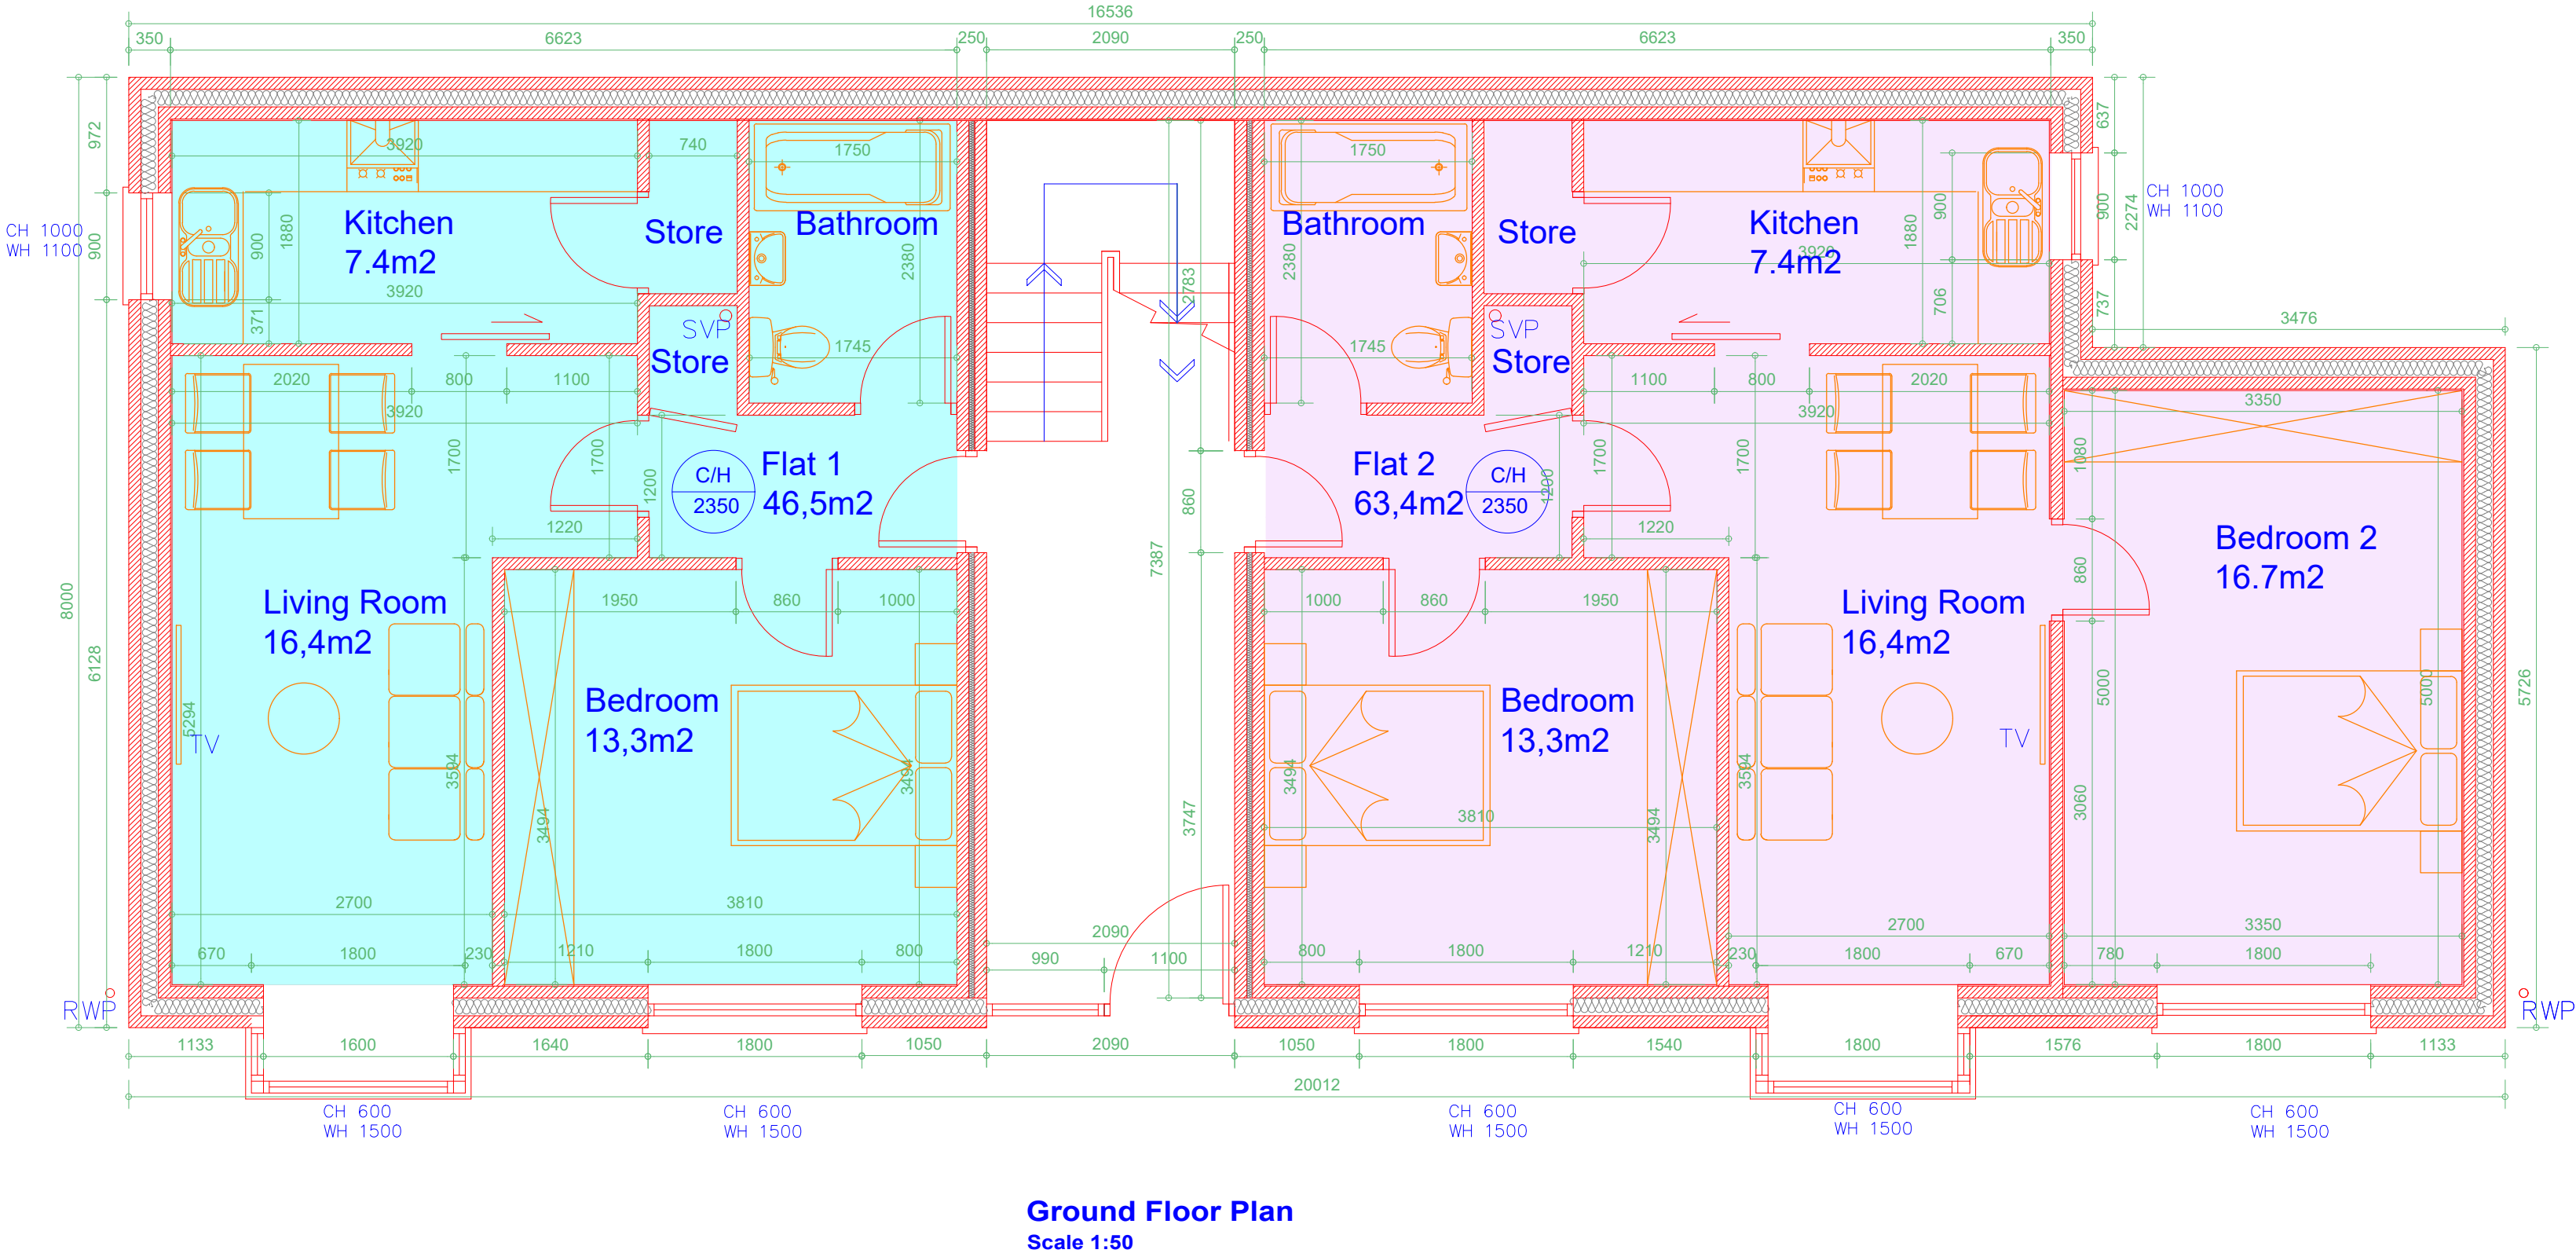


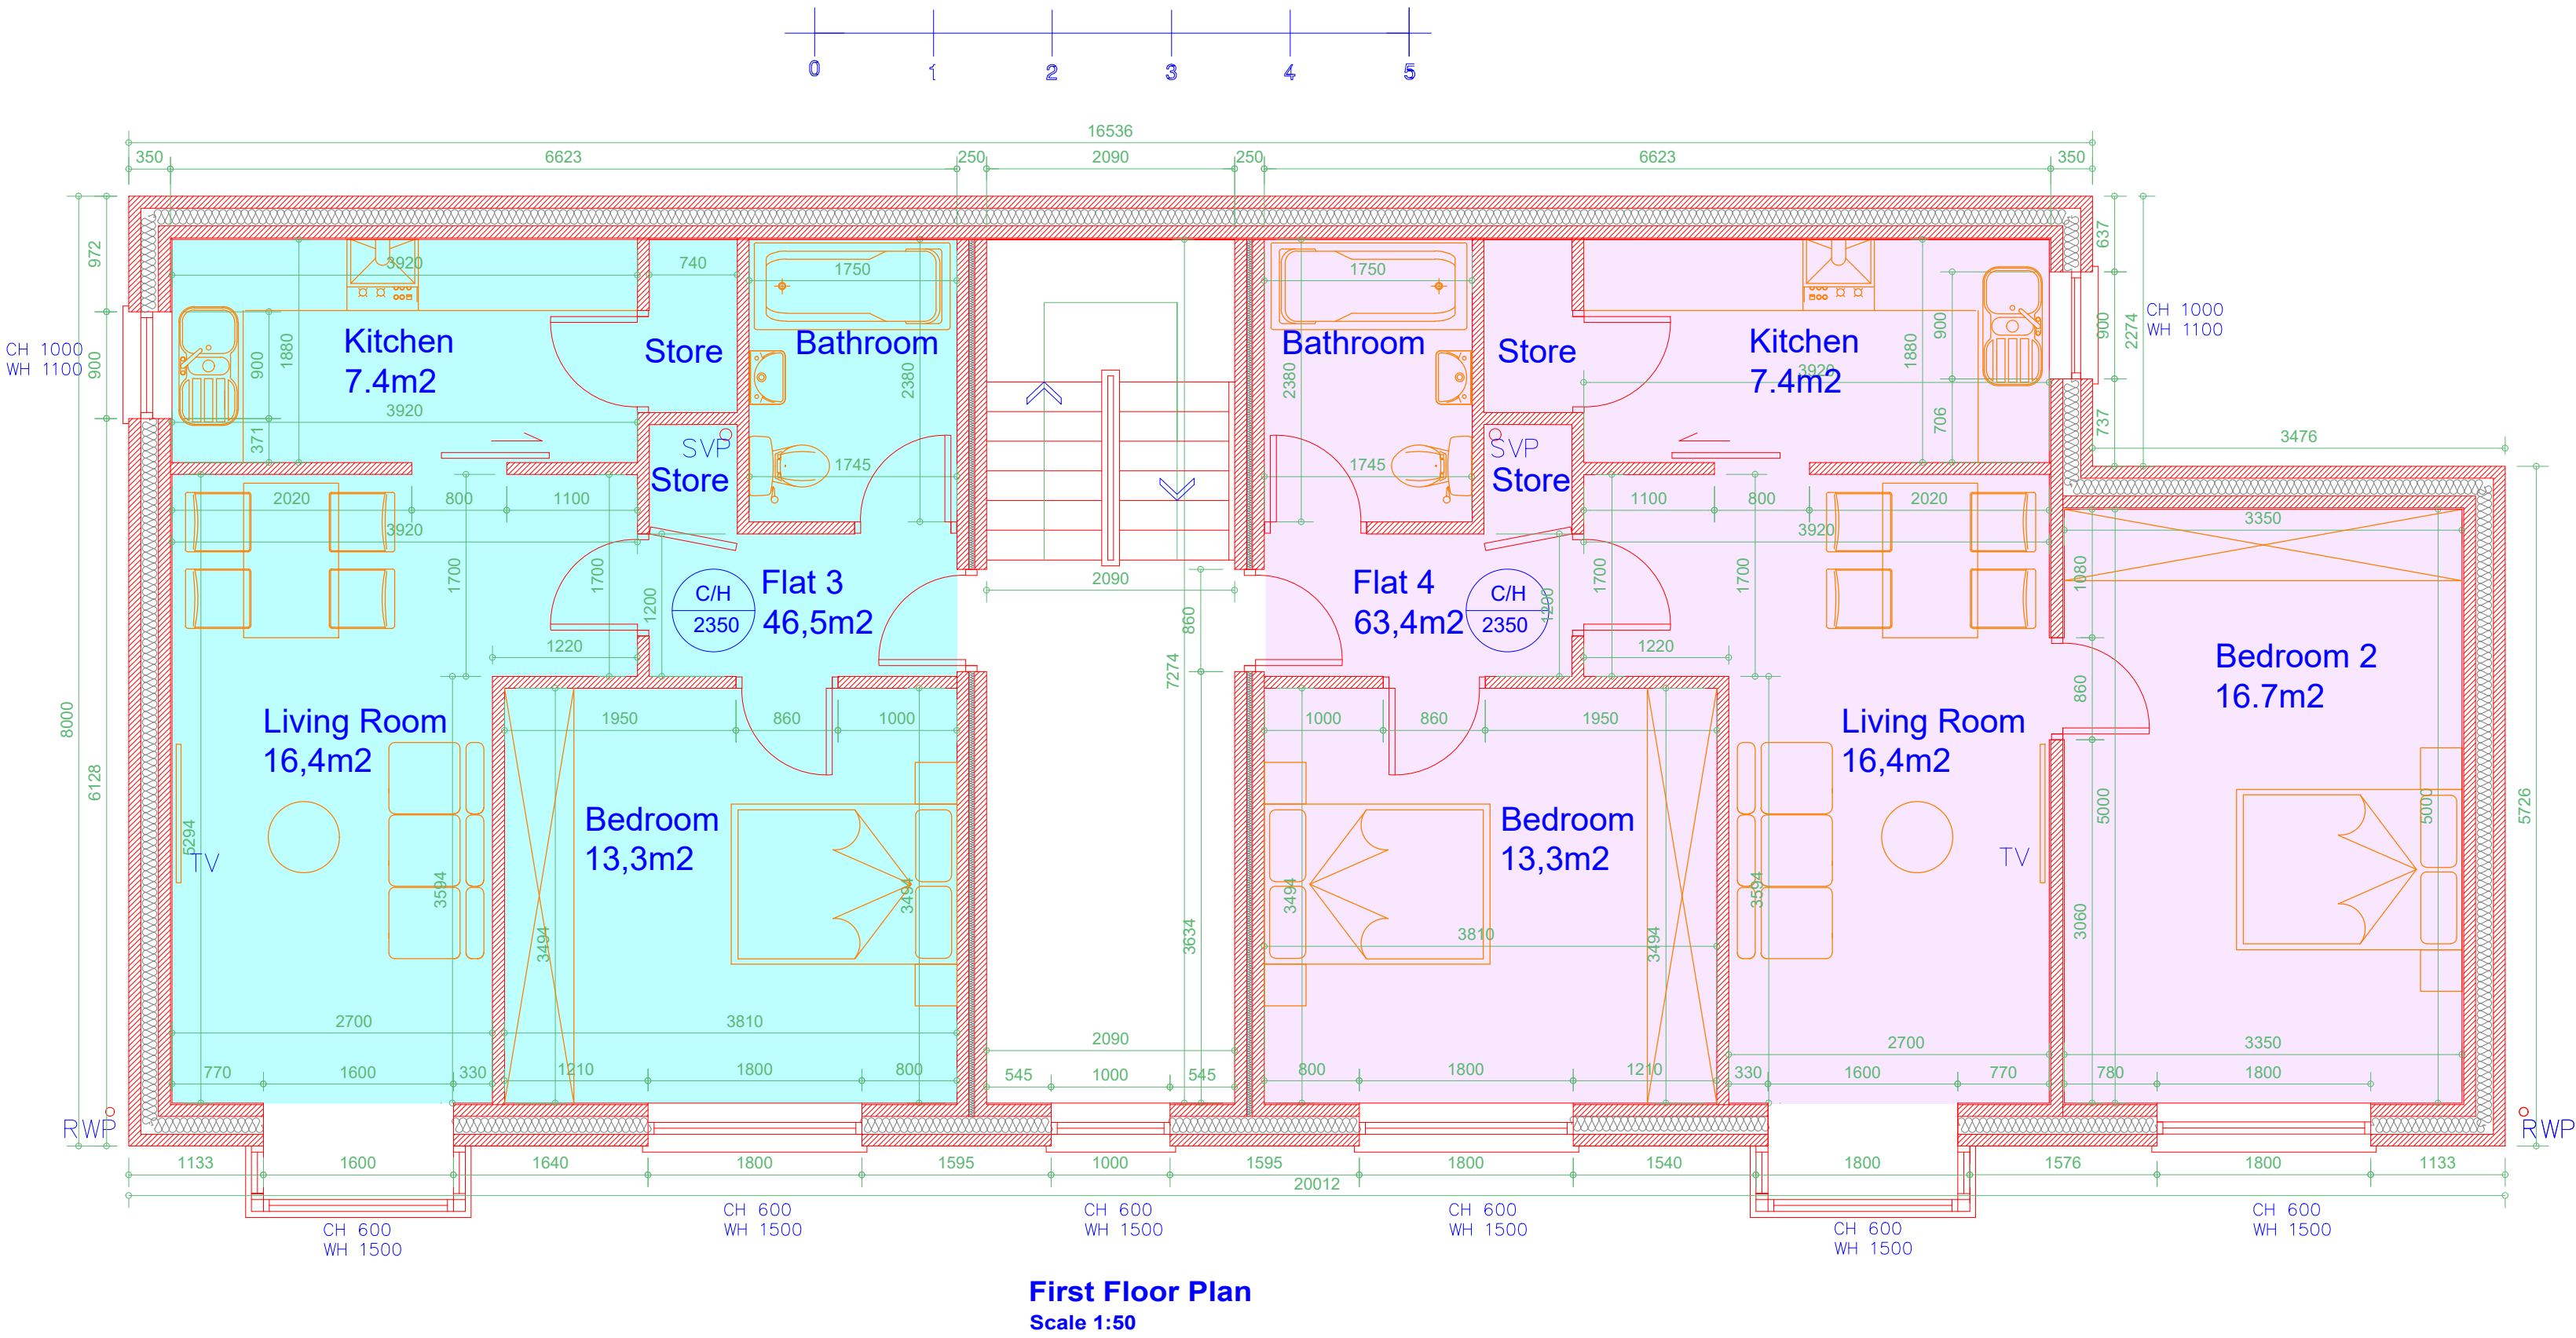

Rev	Date	Description
Issued For - INFORMATION PURPOSES ONLY		
Client		
Mr. Hassen Lakhel		
Project		
207 to 209 Bury Old Rd, Prestwich, Bury, M25 1JFProposed new build apartments. 4 x two bedroom and 4 x one bedroom		
Scheme - Drawing Title		
Proposed Ground and First Floor Plans and Elevations .		
01		Date 28.4.23
Drawing No.	Revision	Scale 1:100& 1:50 @A1
 Plans To Build It Ltd Tel: 0161 728 5730 Mob: 07741175755 www.planstobuildit.com		