



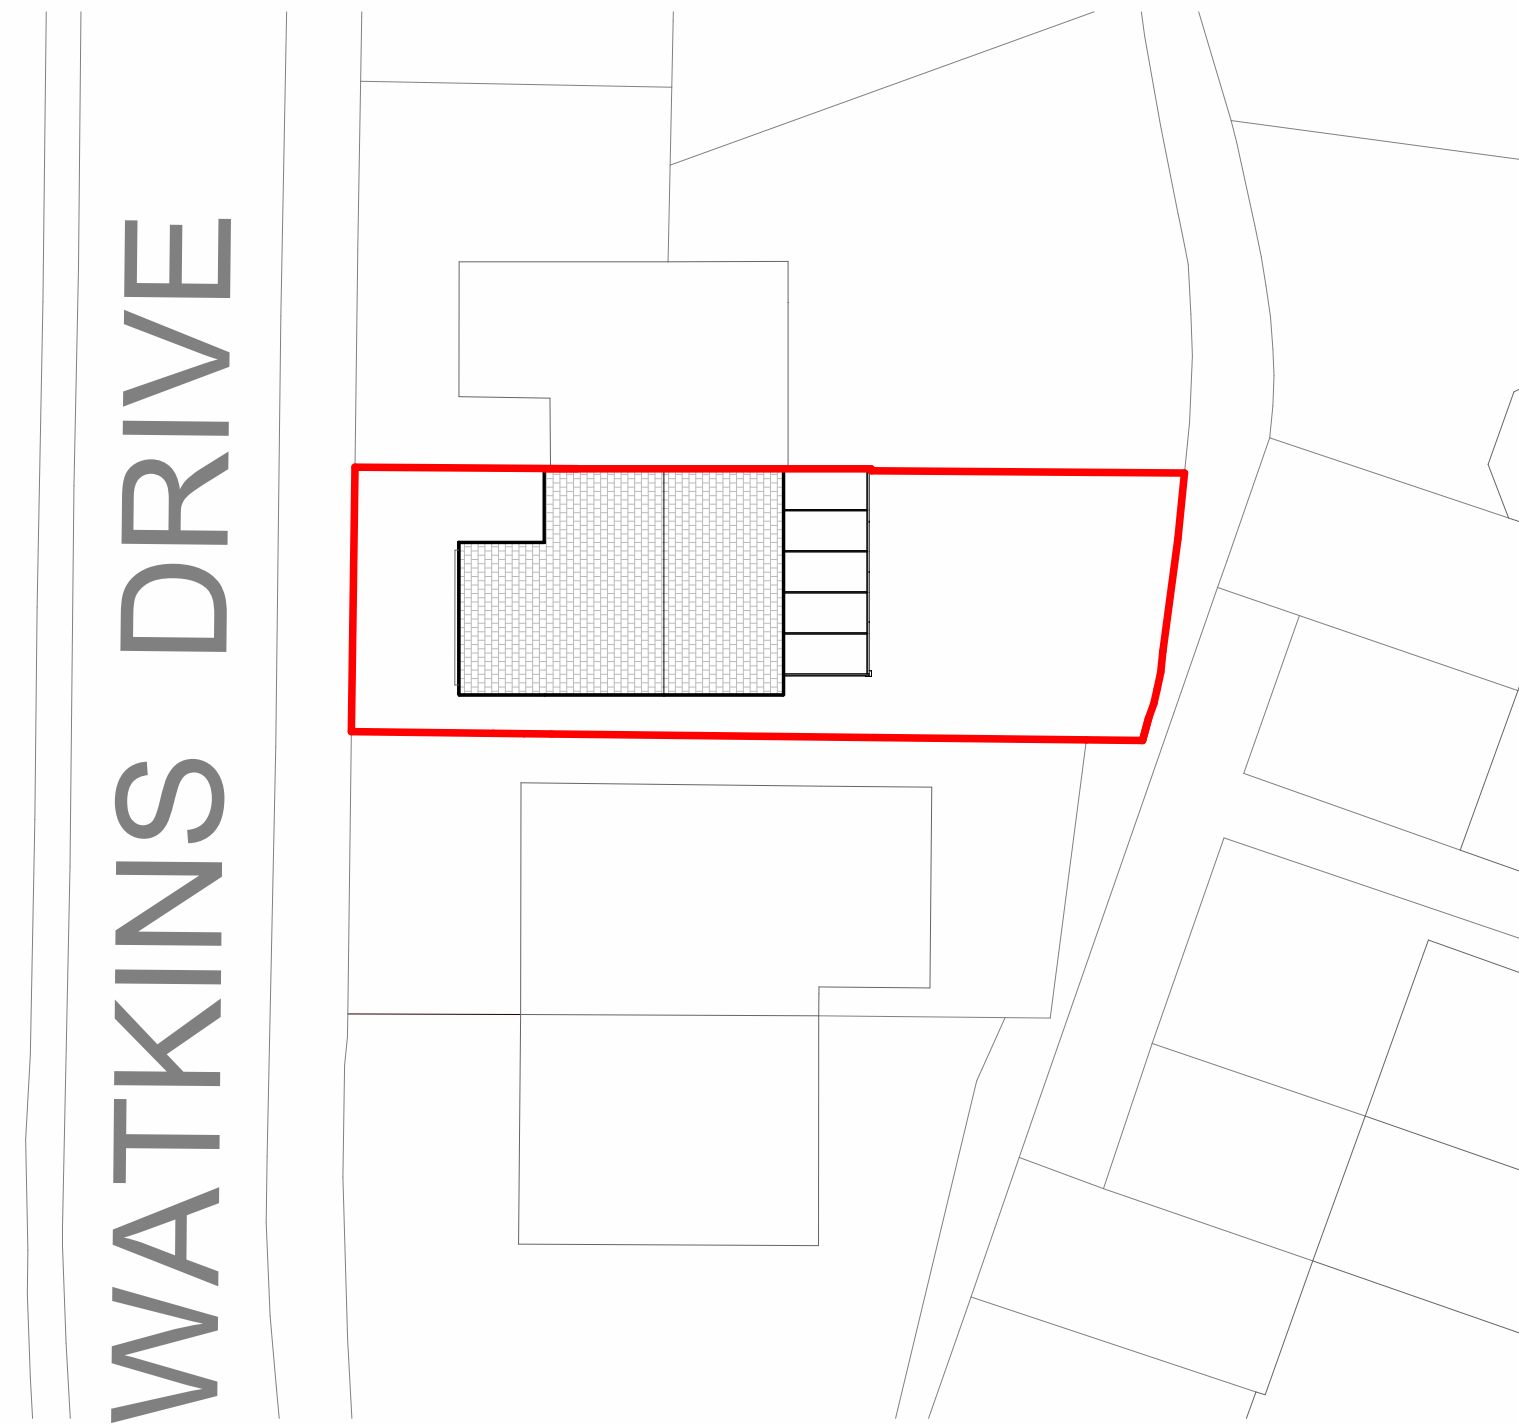


1 Block Plan - Existing
1 : 200

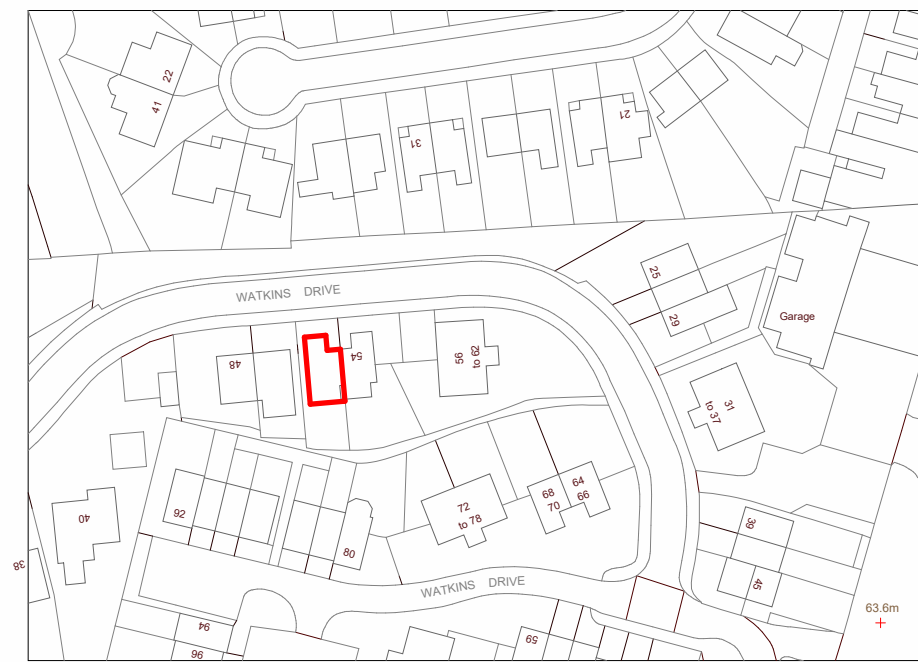


© Crown Copyright and database rights 2021 OS 100047474.
RED LINE INDICATES BOUNDARY


2 SITE PLAN
1 : 1250

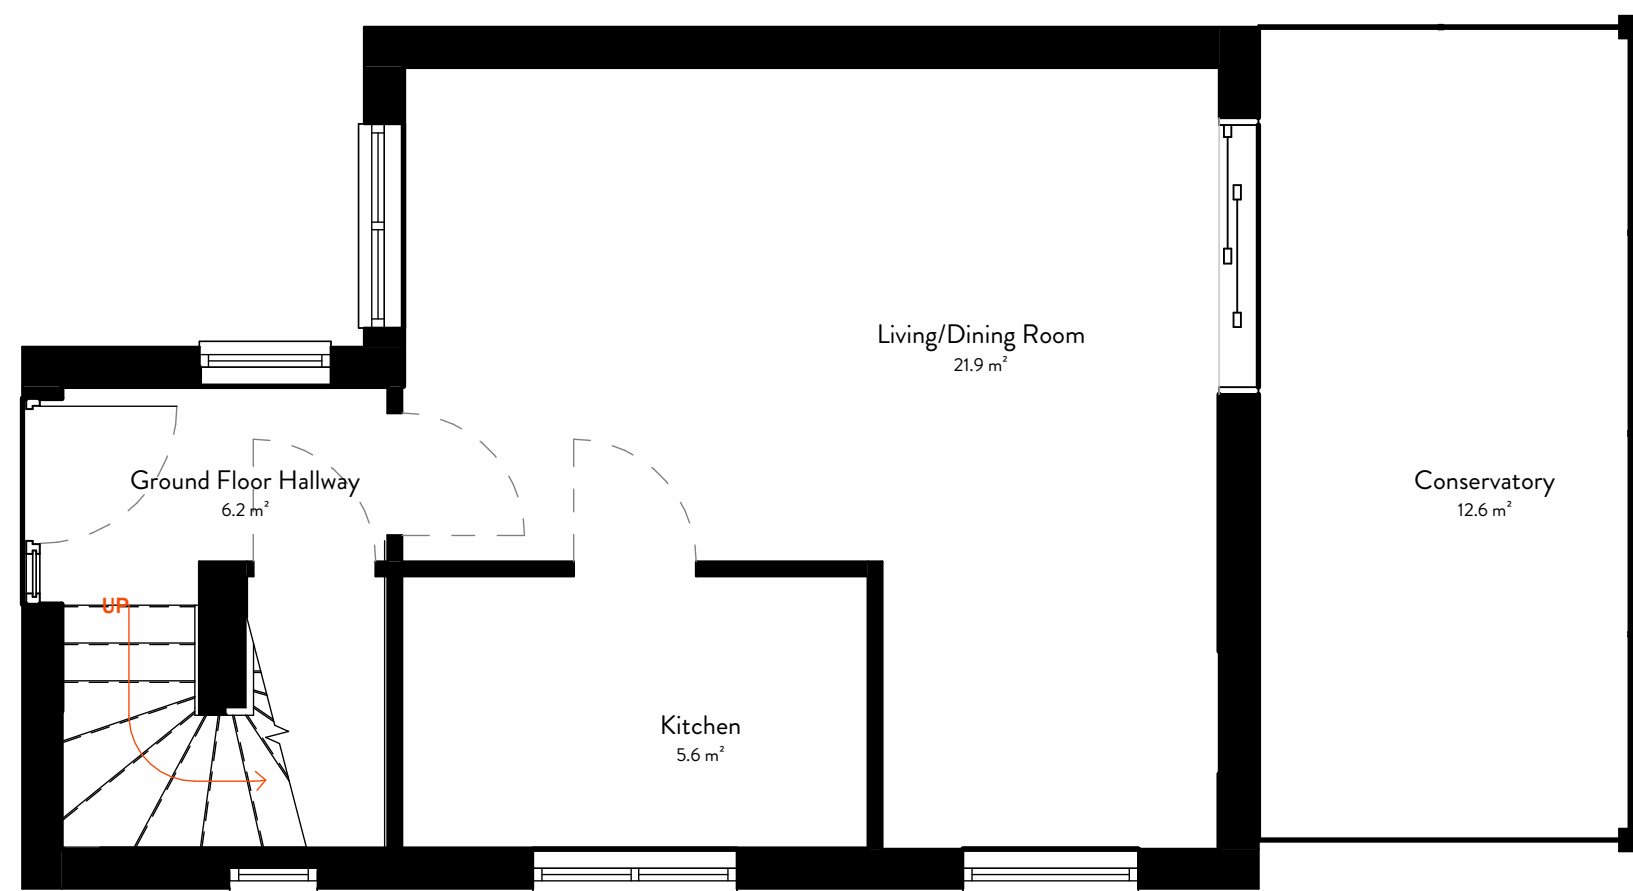


3 Ground floor - Existing
1 : 50

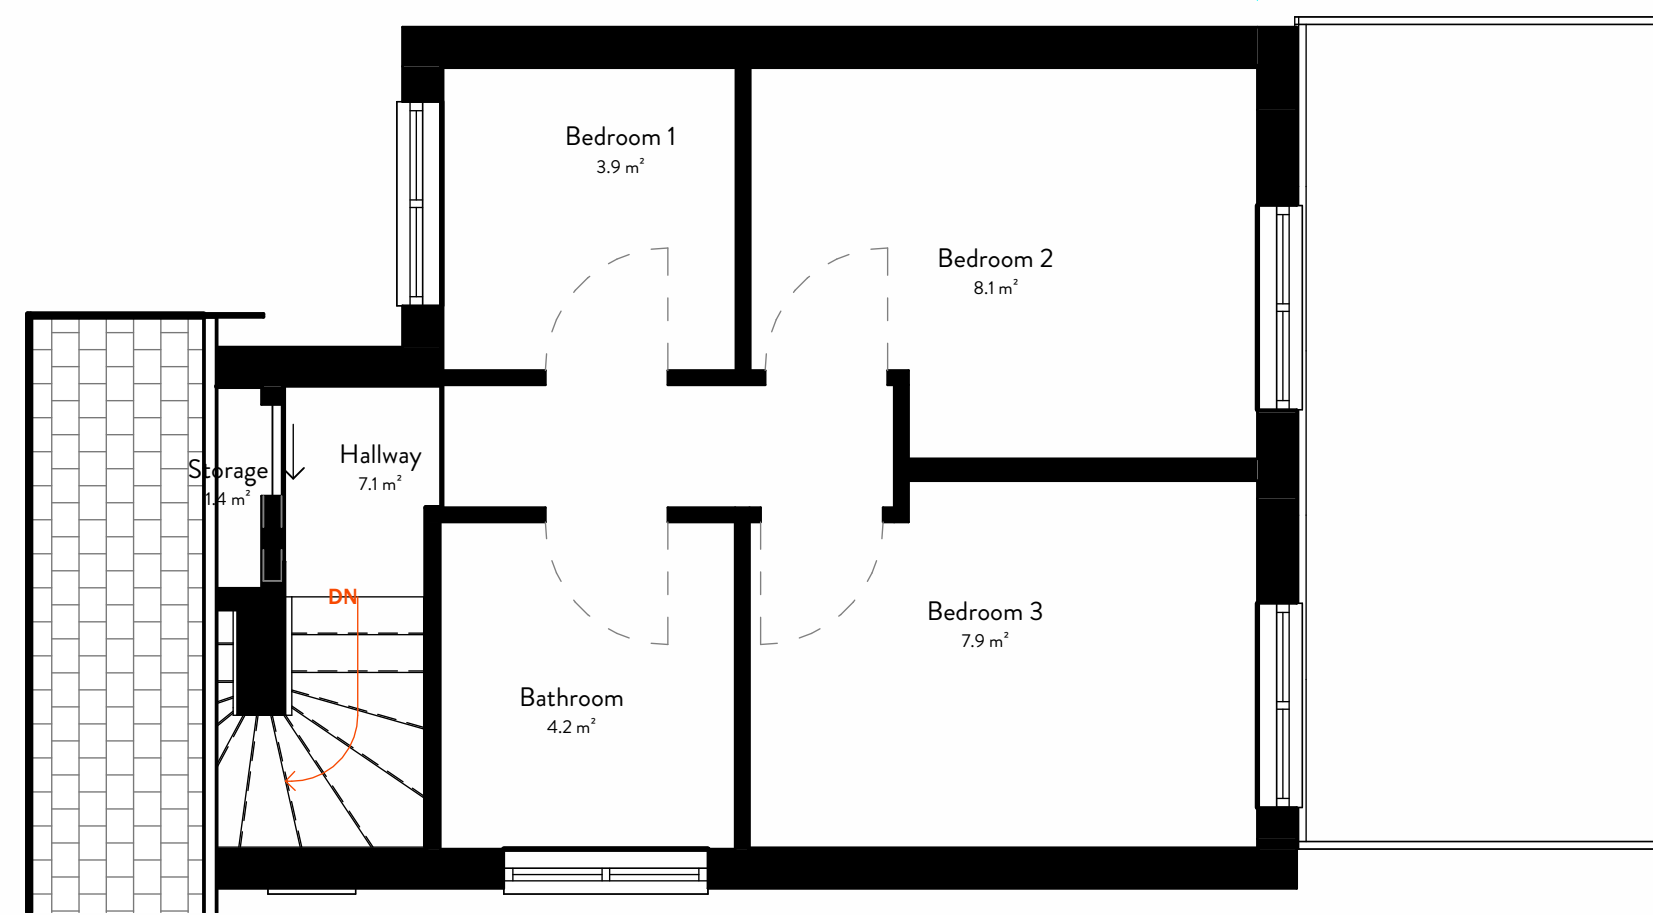


4 First floor - Existing
1 : 50

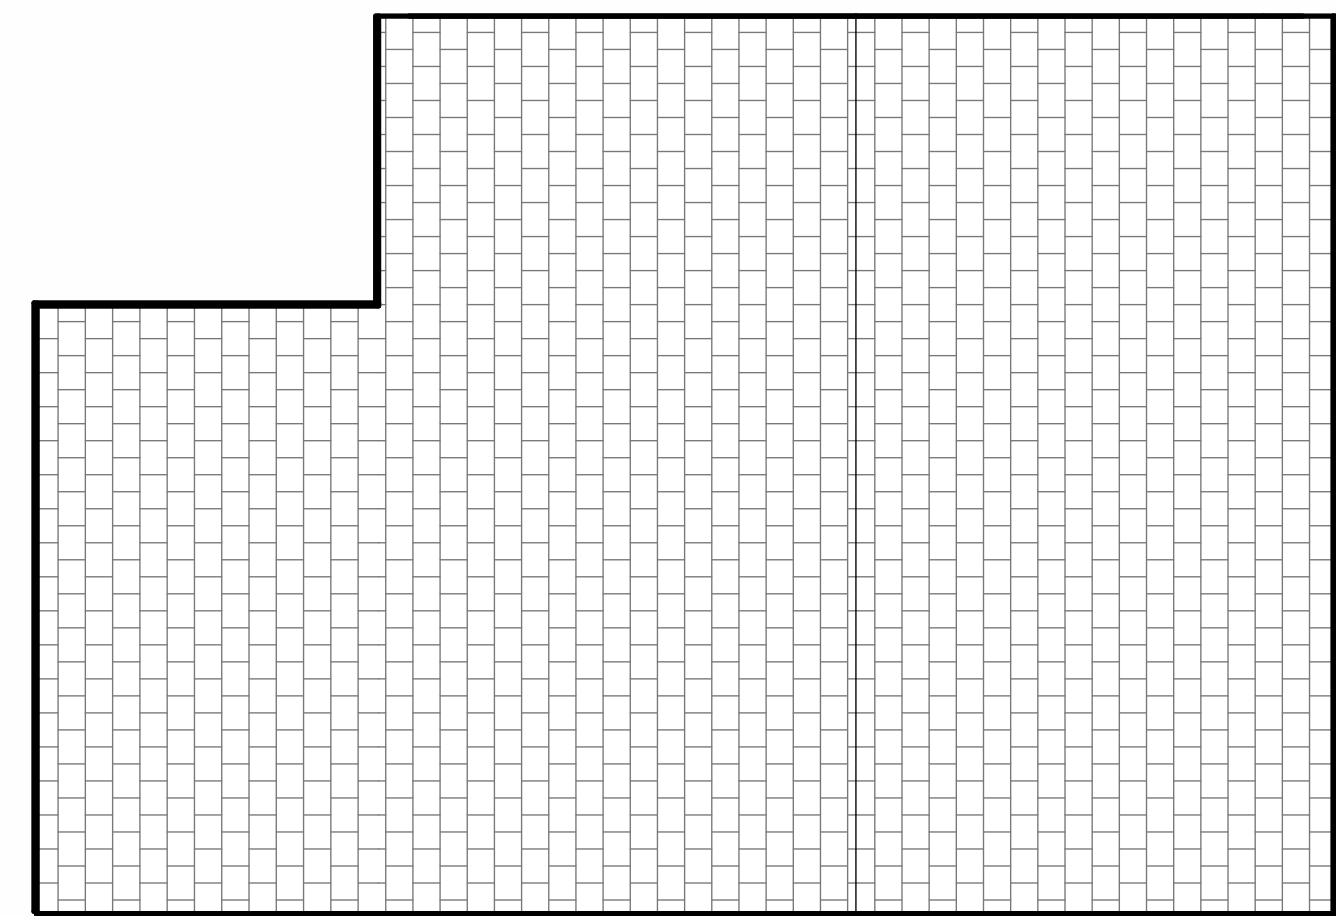


5 Roof plan - Existing
1 : 50

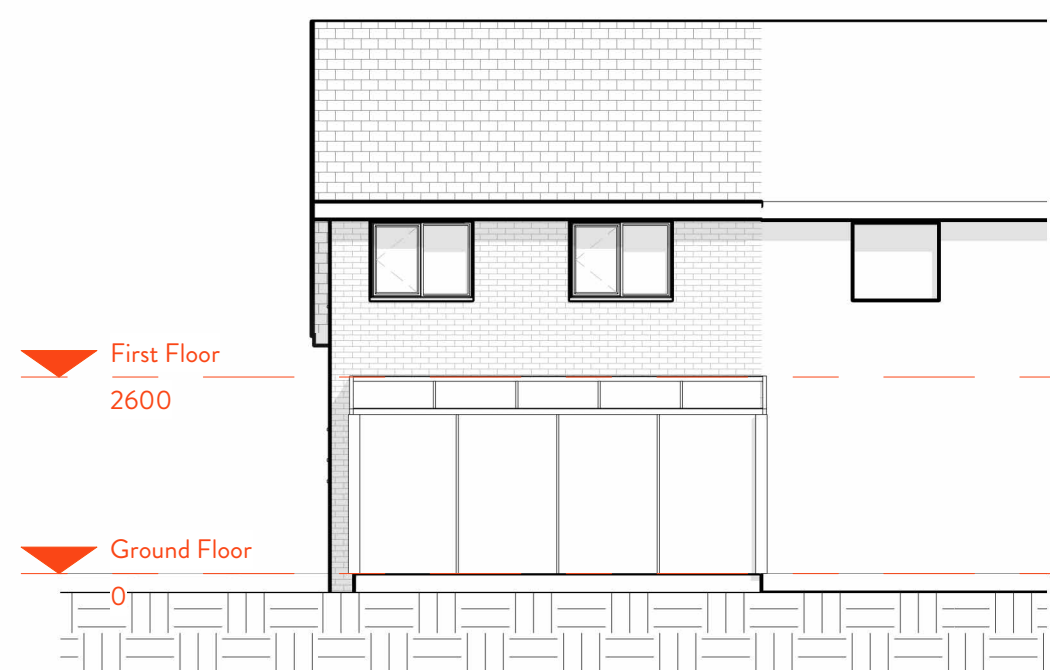


6 South - Existing
1 : 100

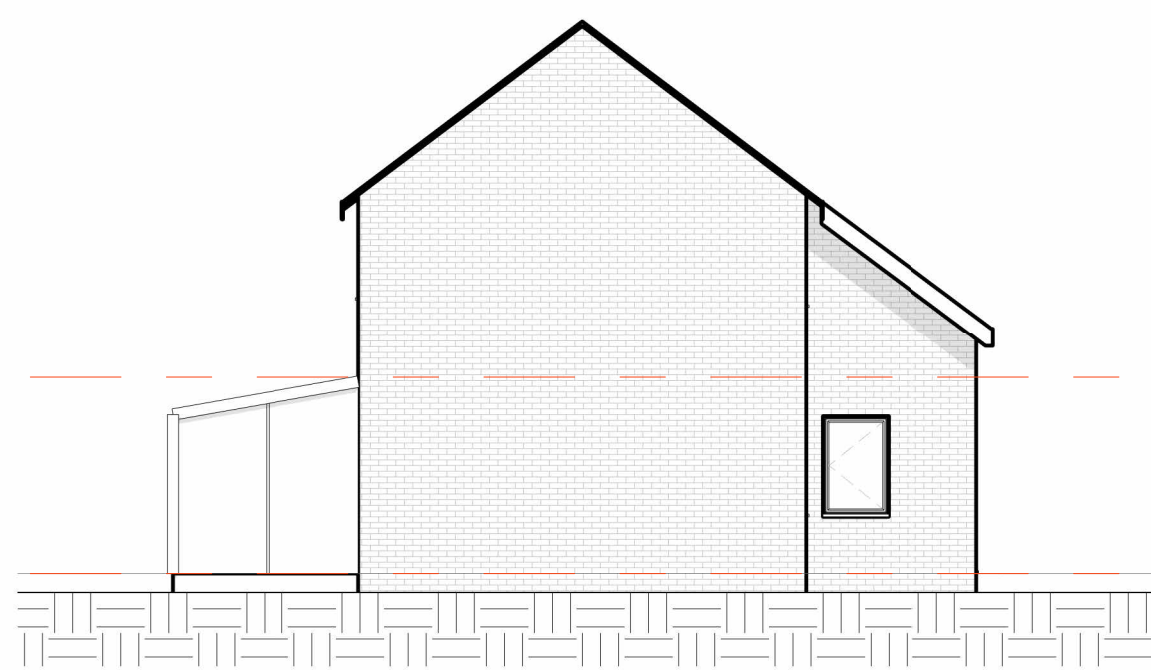

7 West - Existing
1 : 100

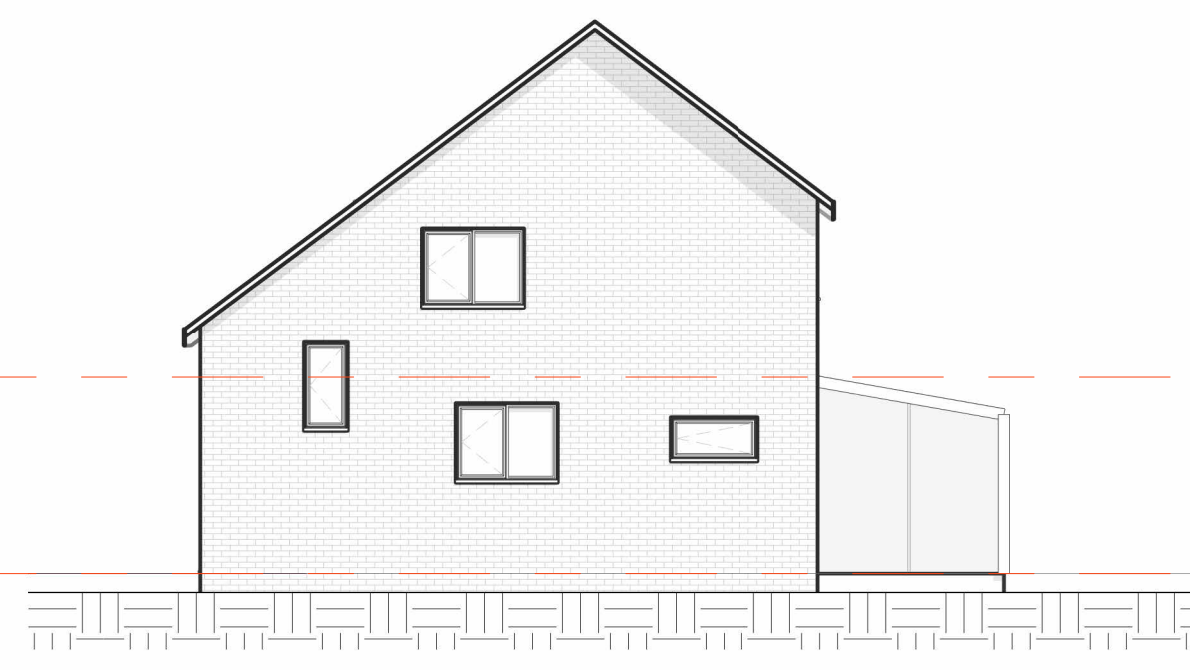

8 East - Existing
1 : 100

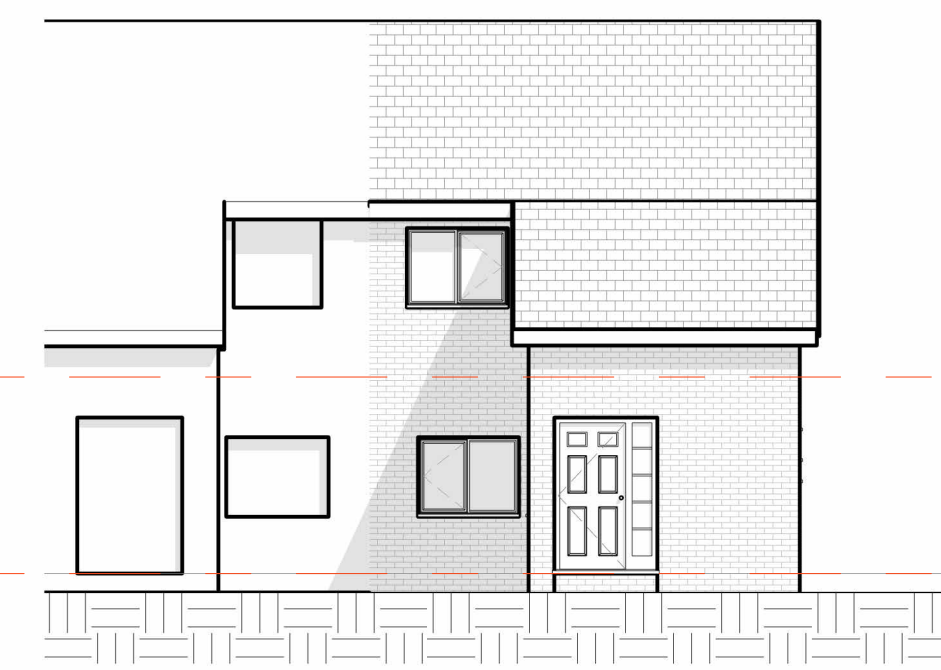


9 North - Existing
1 : 100

REV	DETAILS	DATE
I01	ISSUED FOR INFORMATION	05 01 22

Planning Notes:

Project North:

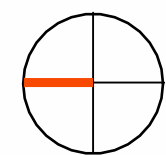

DRAWN BY: AL CHKD BY: JC
SCALE: As indicated DATE: 31 12 21

DRAWING TITLE:

EXISTING PLANS
AND ELEVATIONS

A1.1

DRAWING No.

NOTES:
THIS DRAWING IS COPYRIGHT AND IS SENT TO YOU IN
CONFIDENCE. IT MUST NOT BE COPIED, USED OR DISCLOSED
IN WHOLE OR IN PART TO THIRD PARTIES WITHOUT OUR
WRITTEN PERMISSION. IT REMAINS THE PROPERTY OF JC
DESIGN GROUP AND MUST BE RETURNED ON REQUEST.