


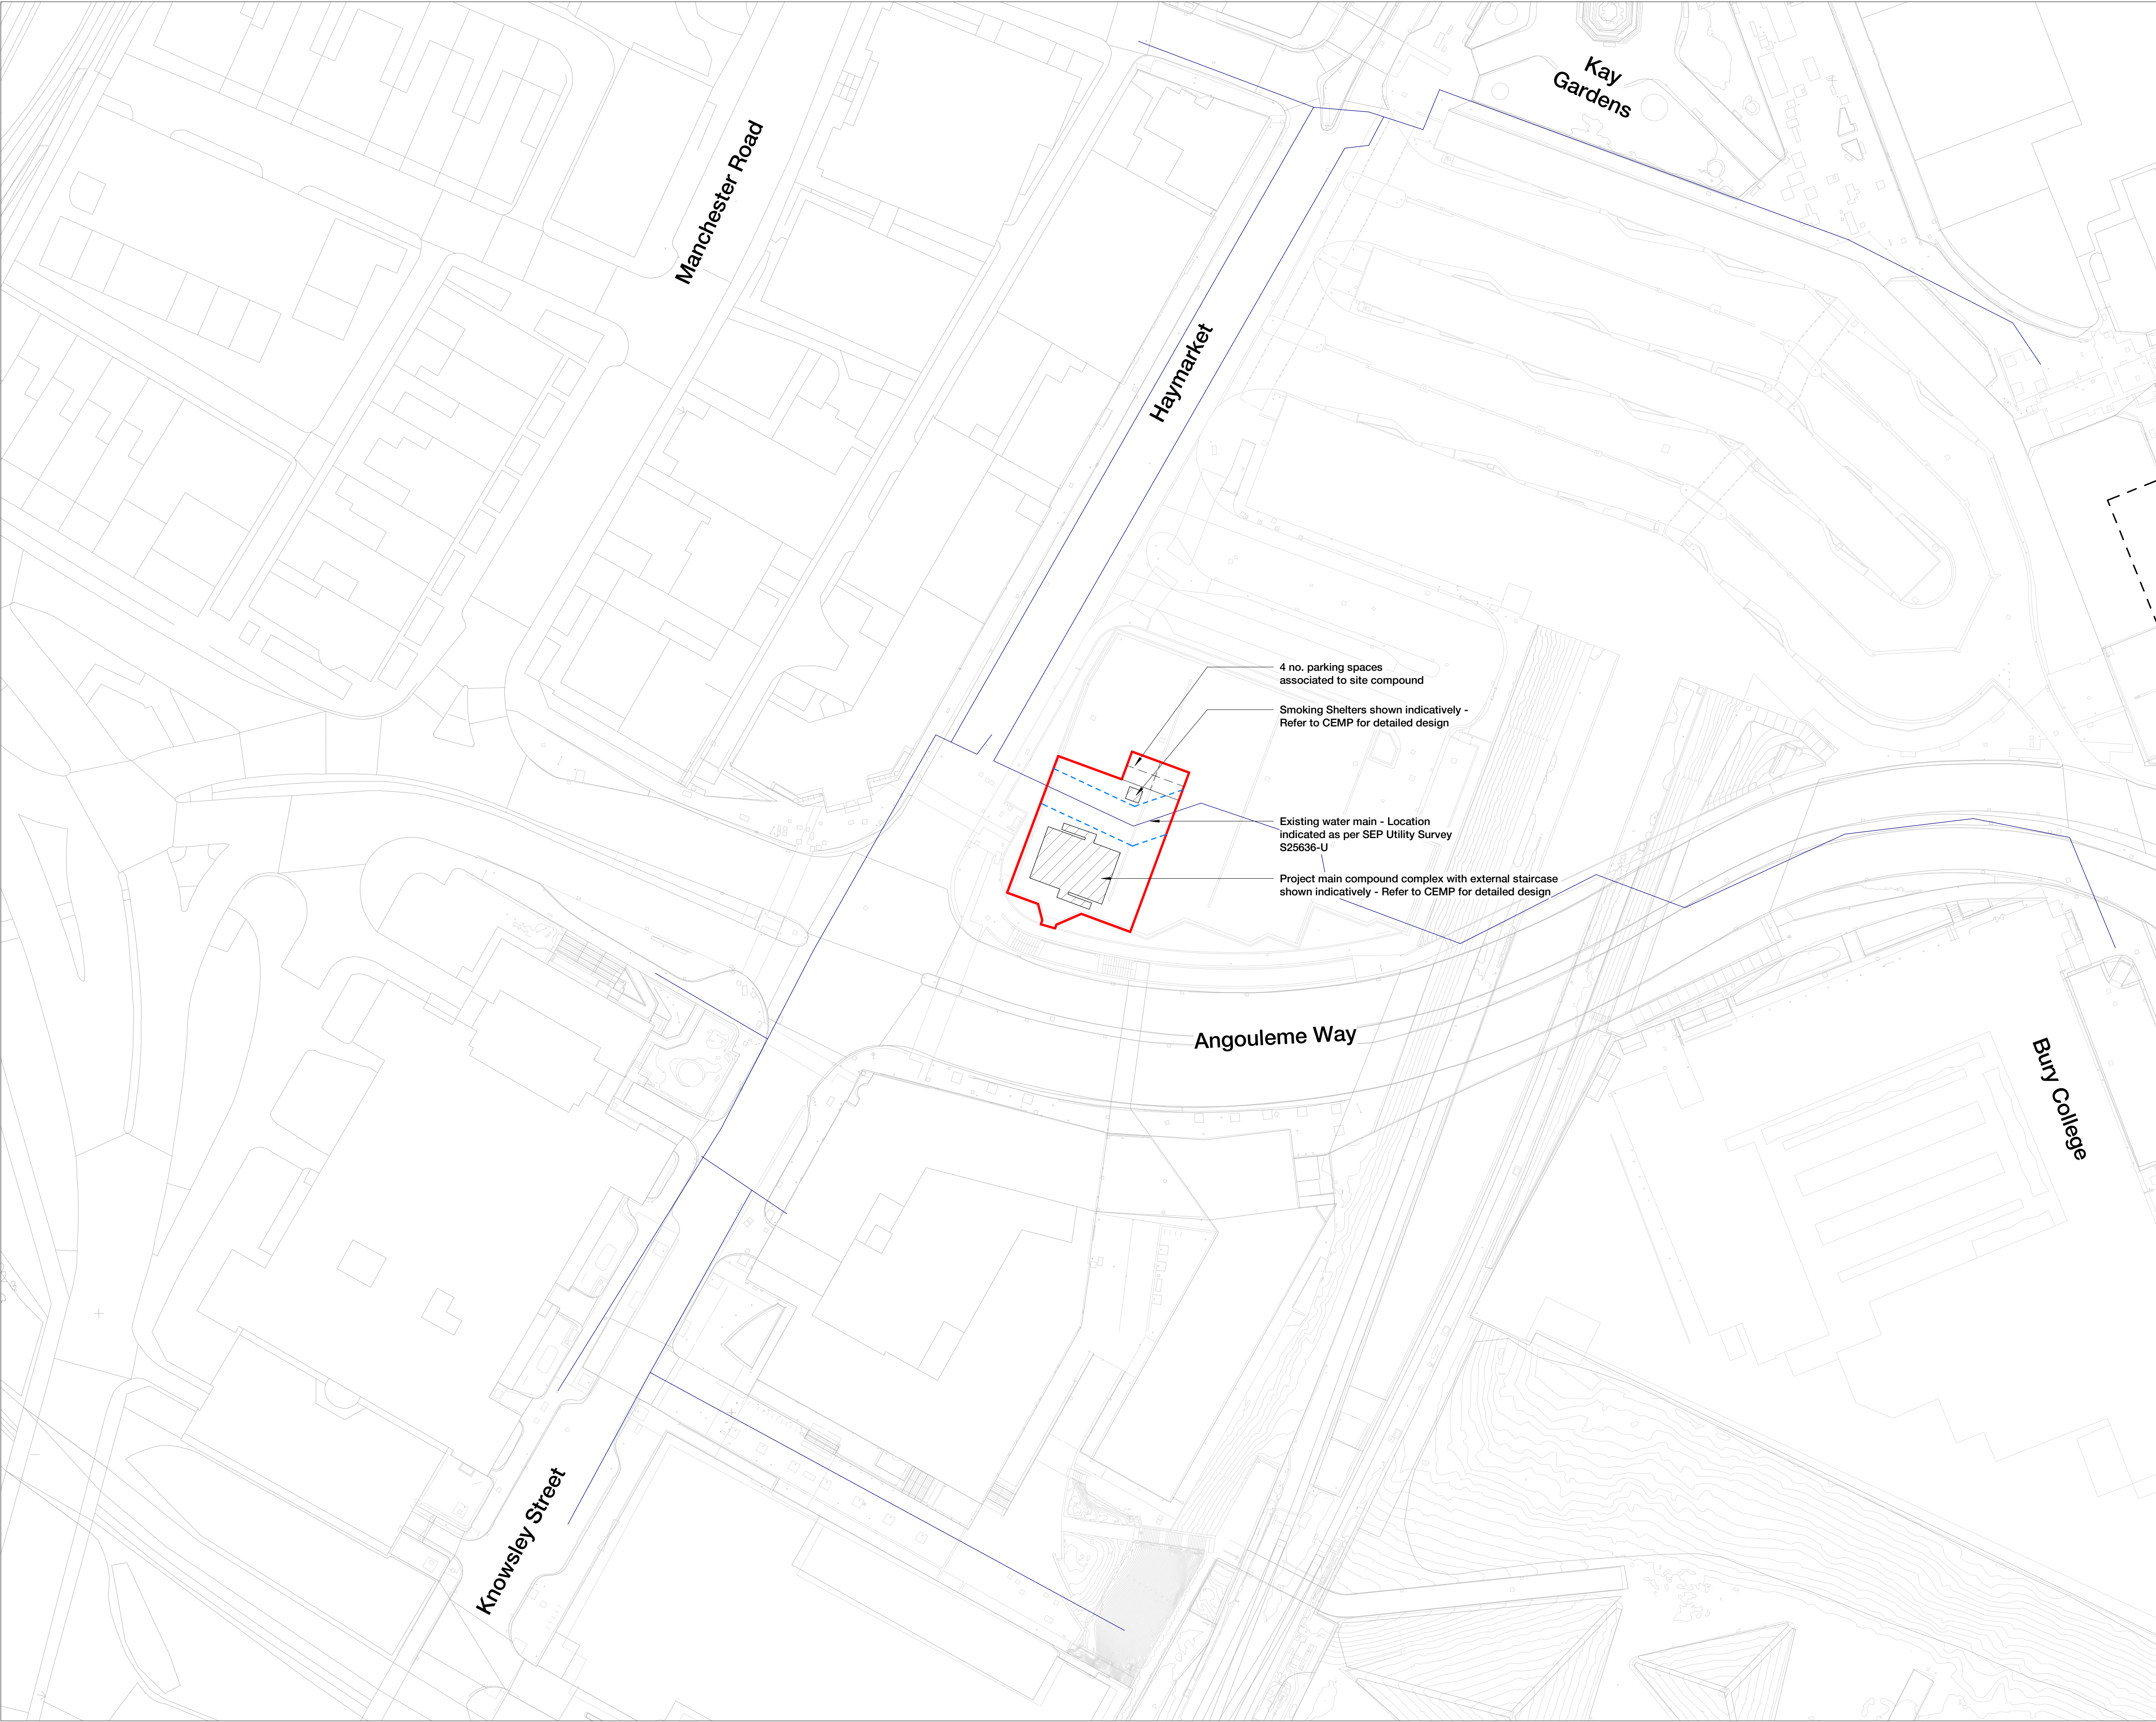

Copyright Hawkins\Brown Architects
No implied licence exists. This drawing should not be used to calculate areas for the purposes of valuation. Do not scale this drawing. All dimensions to be checked on the site by the contractor and such dimensions to be their responsibility. All work must comply with relevant British Standards and Building Regulations requirements. Drawing errors and omissions to be reported to the architect. To be read in conjunction with Architect's specification and other consultant information.

Rev	Description	Date
P01	Issued for Planning	12.05.25
P02	Issued for Planning	23.05.25
P03	Issued for Planning - Site cabin and smoking shelter location updated	20.08.25
P04	Issued for Planning - Site cabin and smoking shelter location updated and existing utilities added	22.08.25

- Existing water main - Location indicated as per SEP Utility Survey S25636-U
- 3m Easement from Existing Water Main
- Temporary Site Compound Site Boundary Line (0.05 hectare)

26-28 Hilton Street
Manchester M1 2EH

mail@hawkinsbrown.com
hawkinsbrown.com

Hawkins\Brown

Project
Bury Interchange
Haymarket St
Bury
BL9 0AY

Drawing
Site Boundary Line - Temporary
Site Compound Site Plan

Scale @ A1 1 : 500		Date May 2025	
Drawn By VP		Checked By FR	
Job Number 16012	Status S5	Purpose of Issue For Planning	
Drawing No. 16012-HEA-BRY-ZZZ-D-AR-080751			Rev P04