

—

1. ALL DIMENSIONS IN MM UNLESS OTHERWISE NOTED.


CK Hutchison Networks (UK) Limited 450 Longwater Avenue, Green Park, Reading, RG2 6GF	
Design Consultant & Principal Contractor:  Great British Communications Lapwing House, Block 3 Forward Point, Tan House Lane, Widnes, Cheshire, WAB 0SL t. 44 (0)151 420 4128 www.gbcservices.co.uk	
Site Name:	BROOK STREET
3UK Nominal ID:	BRY21766
Address:	CHESHAM BURY GREATER MANCHESTER BL9 6EB
Title:	001 DRAWING REGISTER
Project:	UNILATERAL SW
Purpose of Issue:	PLANNING
MBNL/TM/H3G Cell ID: MAN637/88061/BL0389	
Drawing No:	BRY21766_MAN637_88061_BL0389_GA_REV_A A

SITE LOCATION



Reproduced by permission of Ordnance Survey on behalf of the Controller of Her Majesty's Stationery Office
All rights reserved. © Crown Copyright licence no. 100022432


SITE AREA PLAN

 

SITE PHOTOGRAPH




SITE LOCATION

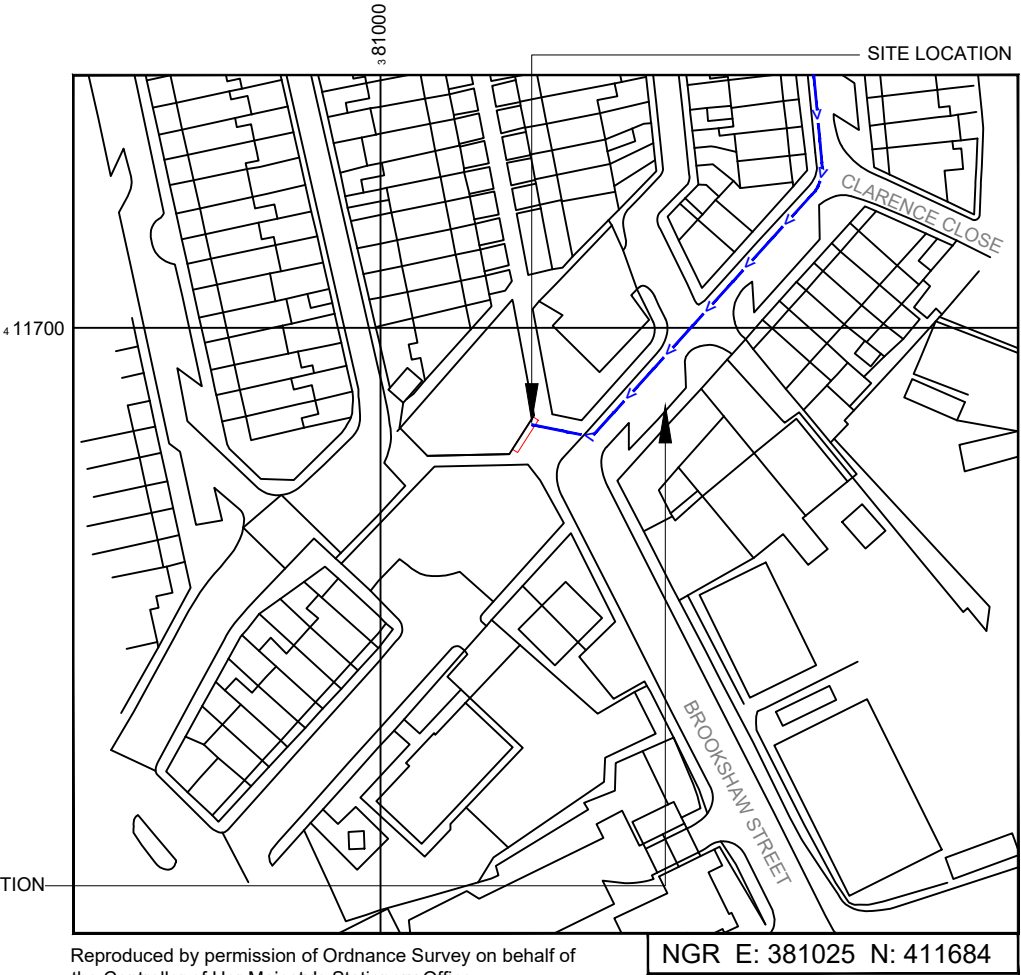

Reproduced by permission of Ordnance Survey on behalf of the Controller of Her Majesty's Stationery Office
All rights reserved. © Crown Copyright licence no. 100022432

SITE LOCATION PLAN

 

GOOGLE MAPS QR CODE

GOOGLE MAPS - <https://tinyurl.com/38vb2u4s>

STREETVIEW - <https://tinyurl.com/2p8tskrm>

NOTES:

1. ALL DIMENSIONS IN MM UNLESS OTHERWISE NOTED.

Access Route To Site:

Directions To Site: - Take M66 and B6221 to Chesham Rd 6 min (1.6 mi). Head north on M66 0.3 mi. At junction 2, exit towards A58/Bury/Heywood 0.2 mi. At the roundabout, take the 2nd exit onto Rochdale Rd/A58 0.1 mi., Turn right onto Wash Ln/B6221 0.6 mi. Slight right onto Brook St/B6221. Go through 1 roundabout 0.3 mi. Turn right onto Walmersley Rd/A56 341 ft. Follow Chesham Rd to Brookshaw St 2 min (0.2 mi). Turn right onto Chesham Rd 0.1 mi. Turn right onto Back Chesham Rd S 52 ft. Slight right onto Brookshaw St. Destination will be on the right.

A	Issued for Planning	FPD	RWB	08.08.22
REV	MODIFICATION	BY	CH	DATE

CK Hutchison
Networks (UK)
Limited

450 Longwater Avenue,
Green Park, Reading,
RG2 6GF

Design Consultant & Principal Contractor:



Great British Communications
Lapwing House, Block 3 Forward Point,
Tan House Lane, Widnes, Cheshire, WAB 0SL
t. 44 (0)151 420 4128
www.gbcservices.co.uk

Site Name: **BROOK STREET**

3UK Nominal ID: **BRY21766**

Address: **CHESHAM
BURY
GREATER MANCHESTER
BL9 6EB**

Title: **002 SITE LOCATION PLAN**


Project: **UNILATERAL SW**

Purpose of Issue: **PLANNING**


MBNL/TM/H3G Cell ID:
MAN637/88061/BL0389

Drawing No: **BRY21766_MAN637_88061_BL0389_GA_REV_A**

Issue: **A**

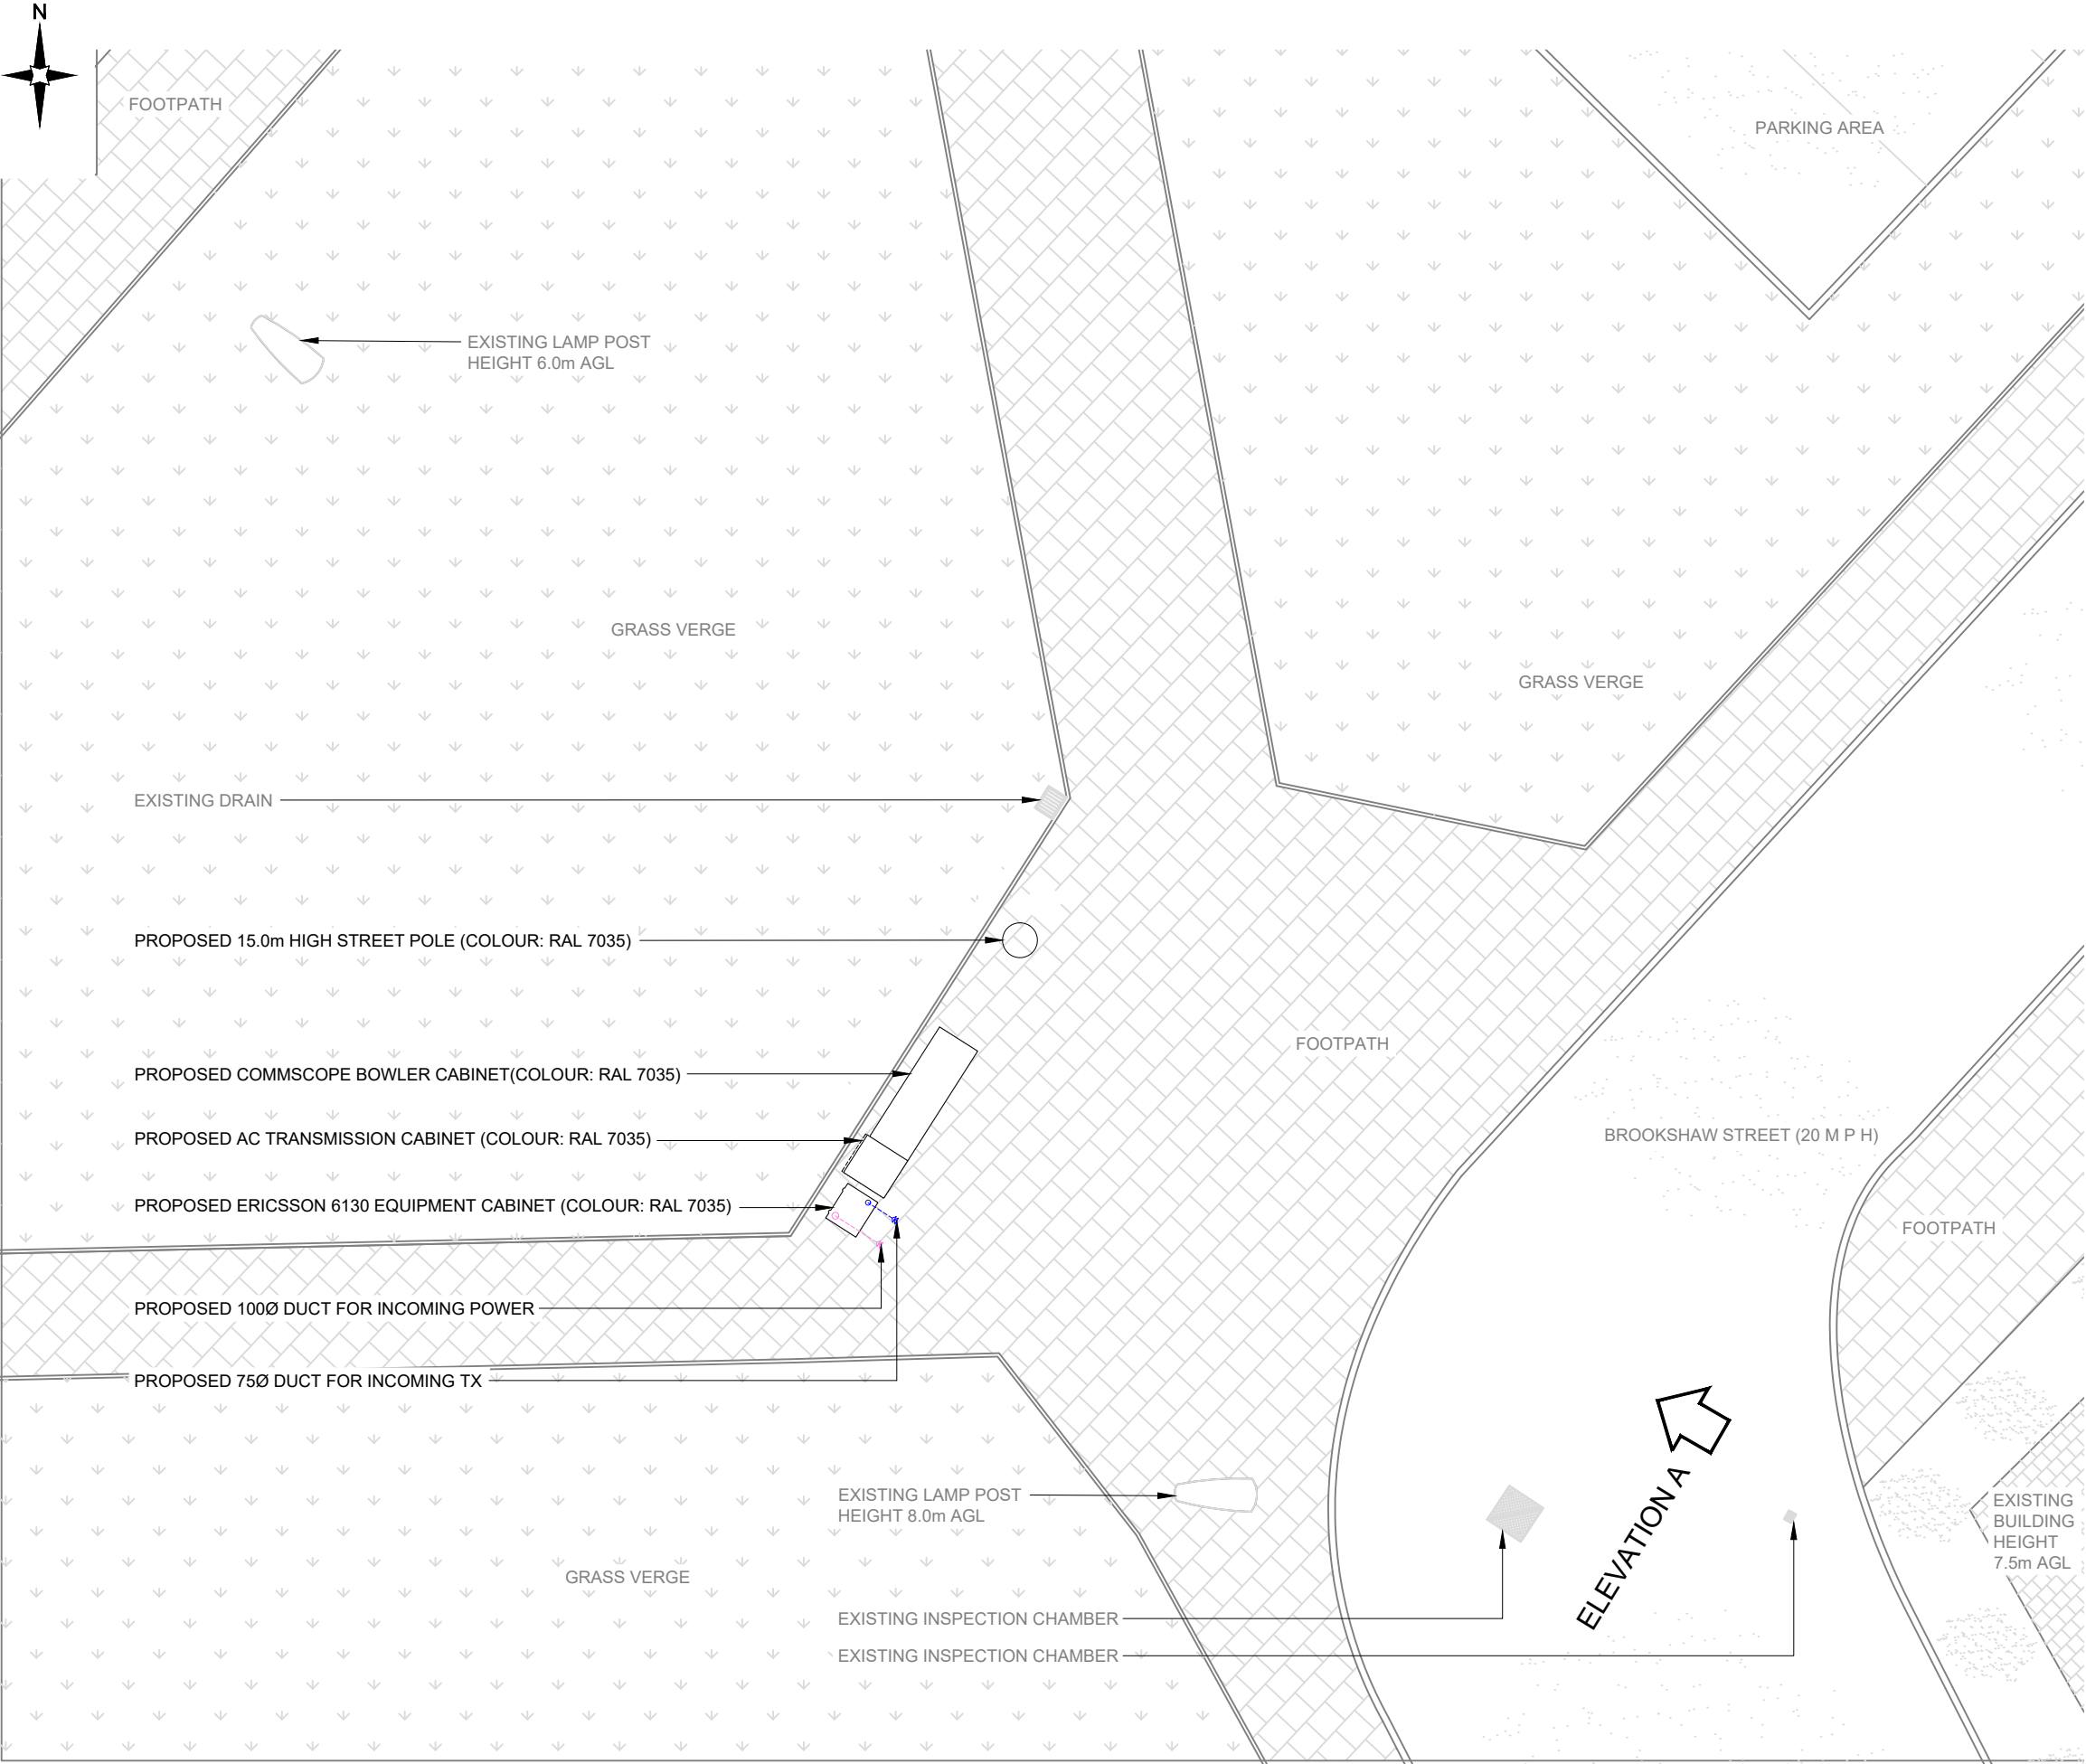

PROPOSED SITE PLAN

 

- NOTES:
- ALL DIMENSIONS IN MM UNLESS OTHERWISE NOTED.

A	Issued for Planning	FPD	RWB	08.08.22
REV	MODIFICATION	BY	CH	DATE

CK Hutchison
Networks (UK)
Limited

450 Longwater Avenue,
Green Park, Reading,
RG2 6GF

Design Consultant & Principal Contractor:



Great British Communications
Lapwing House, Block 3 Forward Point,
Ton House Lane, Widnes, Cheshire, WAB 0SL
t. 44 (0)151 420 4128
www.gbcservices.co.uk

Site Name: **BROOK STREET**

3UK Nominal ID: **BRY21766**

Address: **CHESHAM
BURY
GREATER MANCHESTER
BL9 6EB**

Title: **215 PROPOSED SITE PLAN**

Project: **UNILATERAL SW**

Purpose of Issue: **PLANNING**


MBNL/TM/H3G Cell ID:
MAN637/88061/BL0389

Drawing No: **BRY21766_MAN637_88061_BL0389_GA_REV_A**


Issue: **A**

Antenna Aperture ID	Proposed 4G/5G Bearing
A1	30°
A2	30°
B1	150°
B2	150°
C1	270°
C2	270°

- NOTES:
- ALL DIMENSIONS IN MM UNLESS OTHERWISE NOTED.

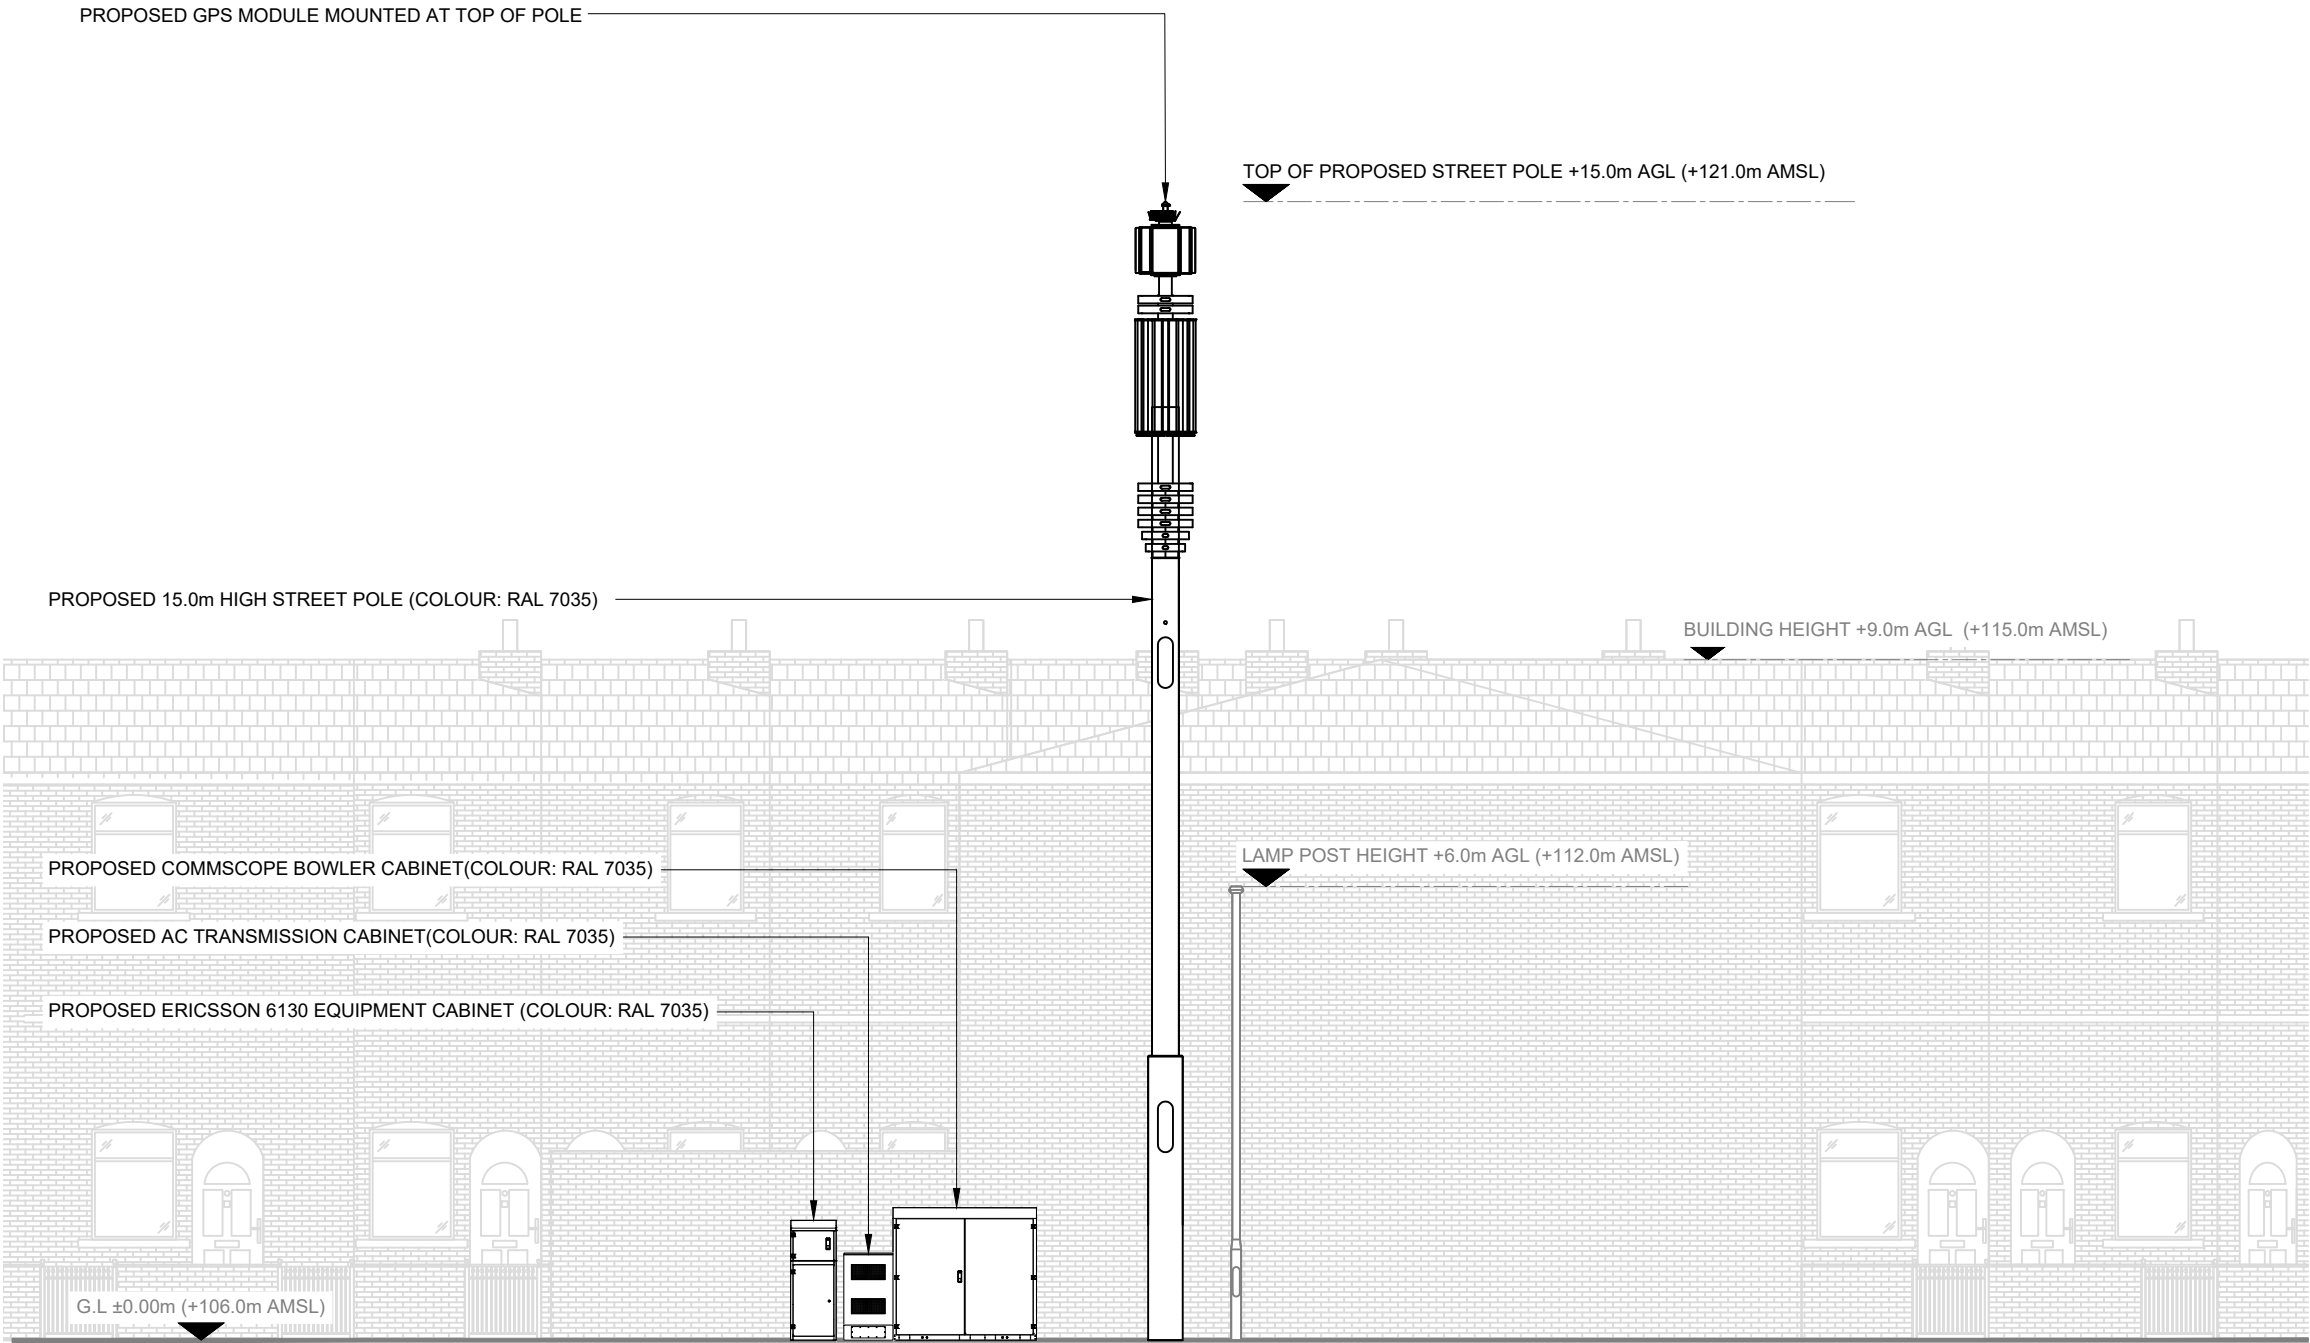

PROPOSED SITE ELEVATION A

 

**CK Hutchison
Networks (UK)
Limited**

450 Longwater Avenue,
Green Park, Reading,
RG2 6GF

Design Consultant & Principal Contractor:



Great British Communications
Lapwing House, Block 3 Forward Point,
Ton House Lane, Widnes, Cheshire, WA8 0SL
t. 44 (0)151 420 4128
www.gbcservices.co.uk

Site Name: **BROOK STREET**

3UK Nominal ID: **BRY21766**

Address: **CHESHAM
BURY
GREATER MANCHESTER
BL9 6EB**

Title: **265 PROPOSED SITE ELEVATION**

Project: **UNILATERAL SW**

Purpose of Issue: **PLANNING**

MBNL/TM/H3G Cell ID:
MAN637/88061/BL0389

Drawing No: **BRY21766_MAN637_88061_BL0389_GA_REV_A**

Issue: **A**