


do not scale this drawing

this drawing is the property of SSHARC LTD and
copyright is reserved by them the drawing is not to
be copied or disclosed to any unauthorized person
without express and prior written consent

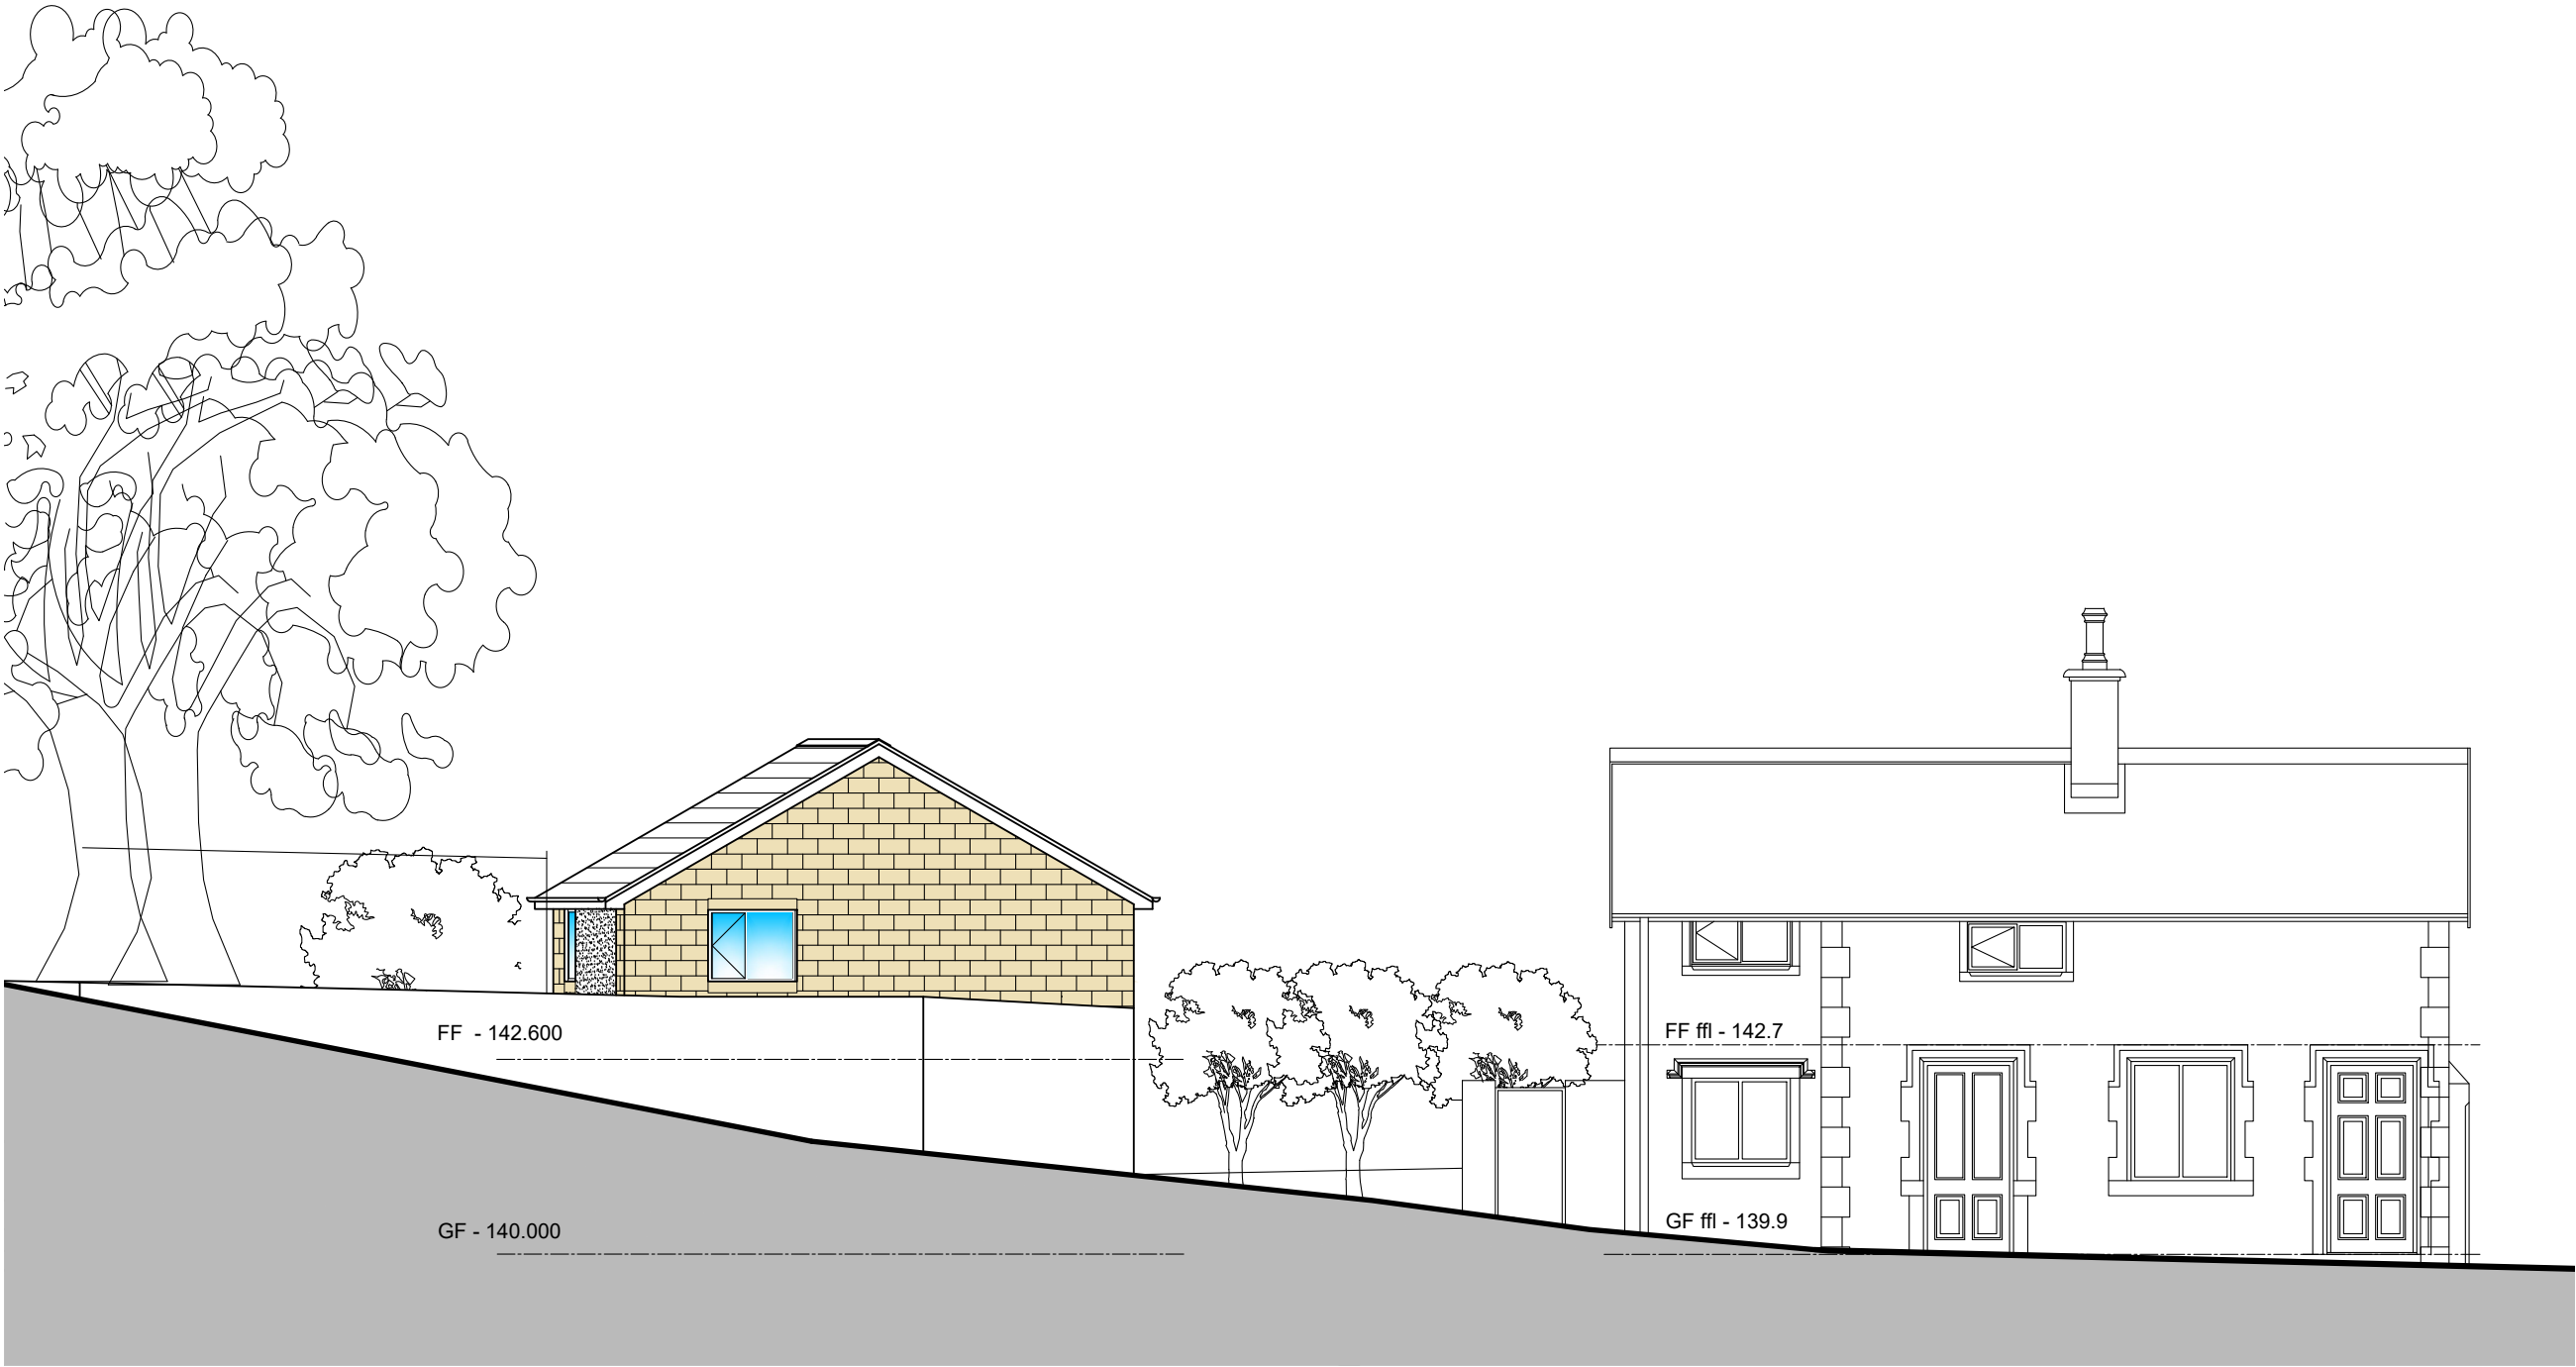

B 04.02.2019 revised following
LPA comments

A 26.11.2018 revised following
LPA comments

status

PLANNING

job no

18.02

title

east elevation
from carrage drive

scale

1:100 @ A3

date

11.09.2018

project

new dwelling
ramsbottom lane
ramsbottom

client

yarn estates ltd

SSHARC Ltd

drawing number

07

B