




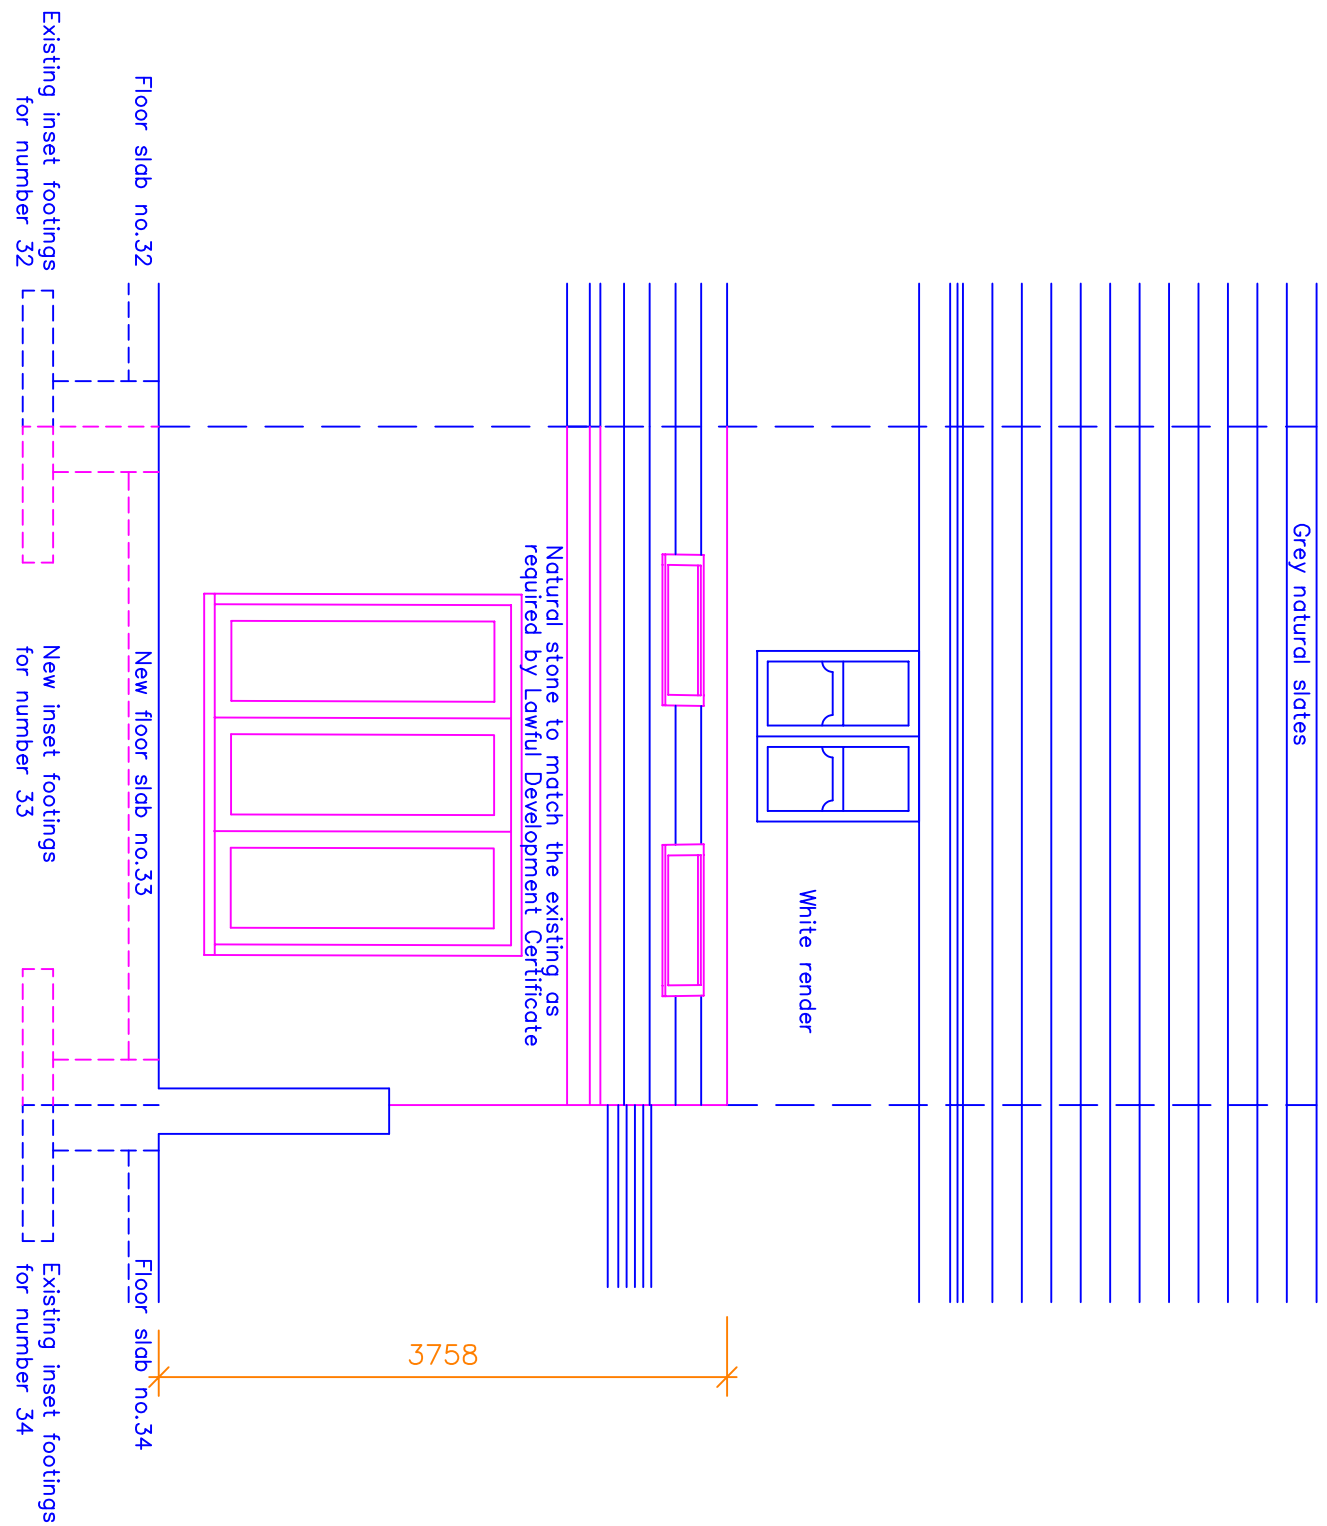


Proposed Rear Elevation

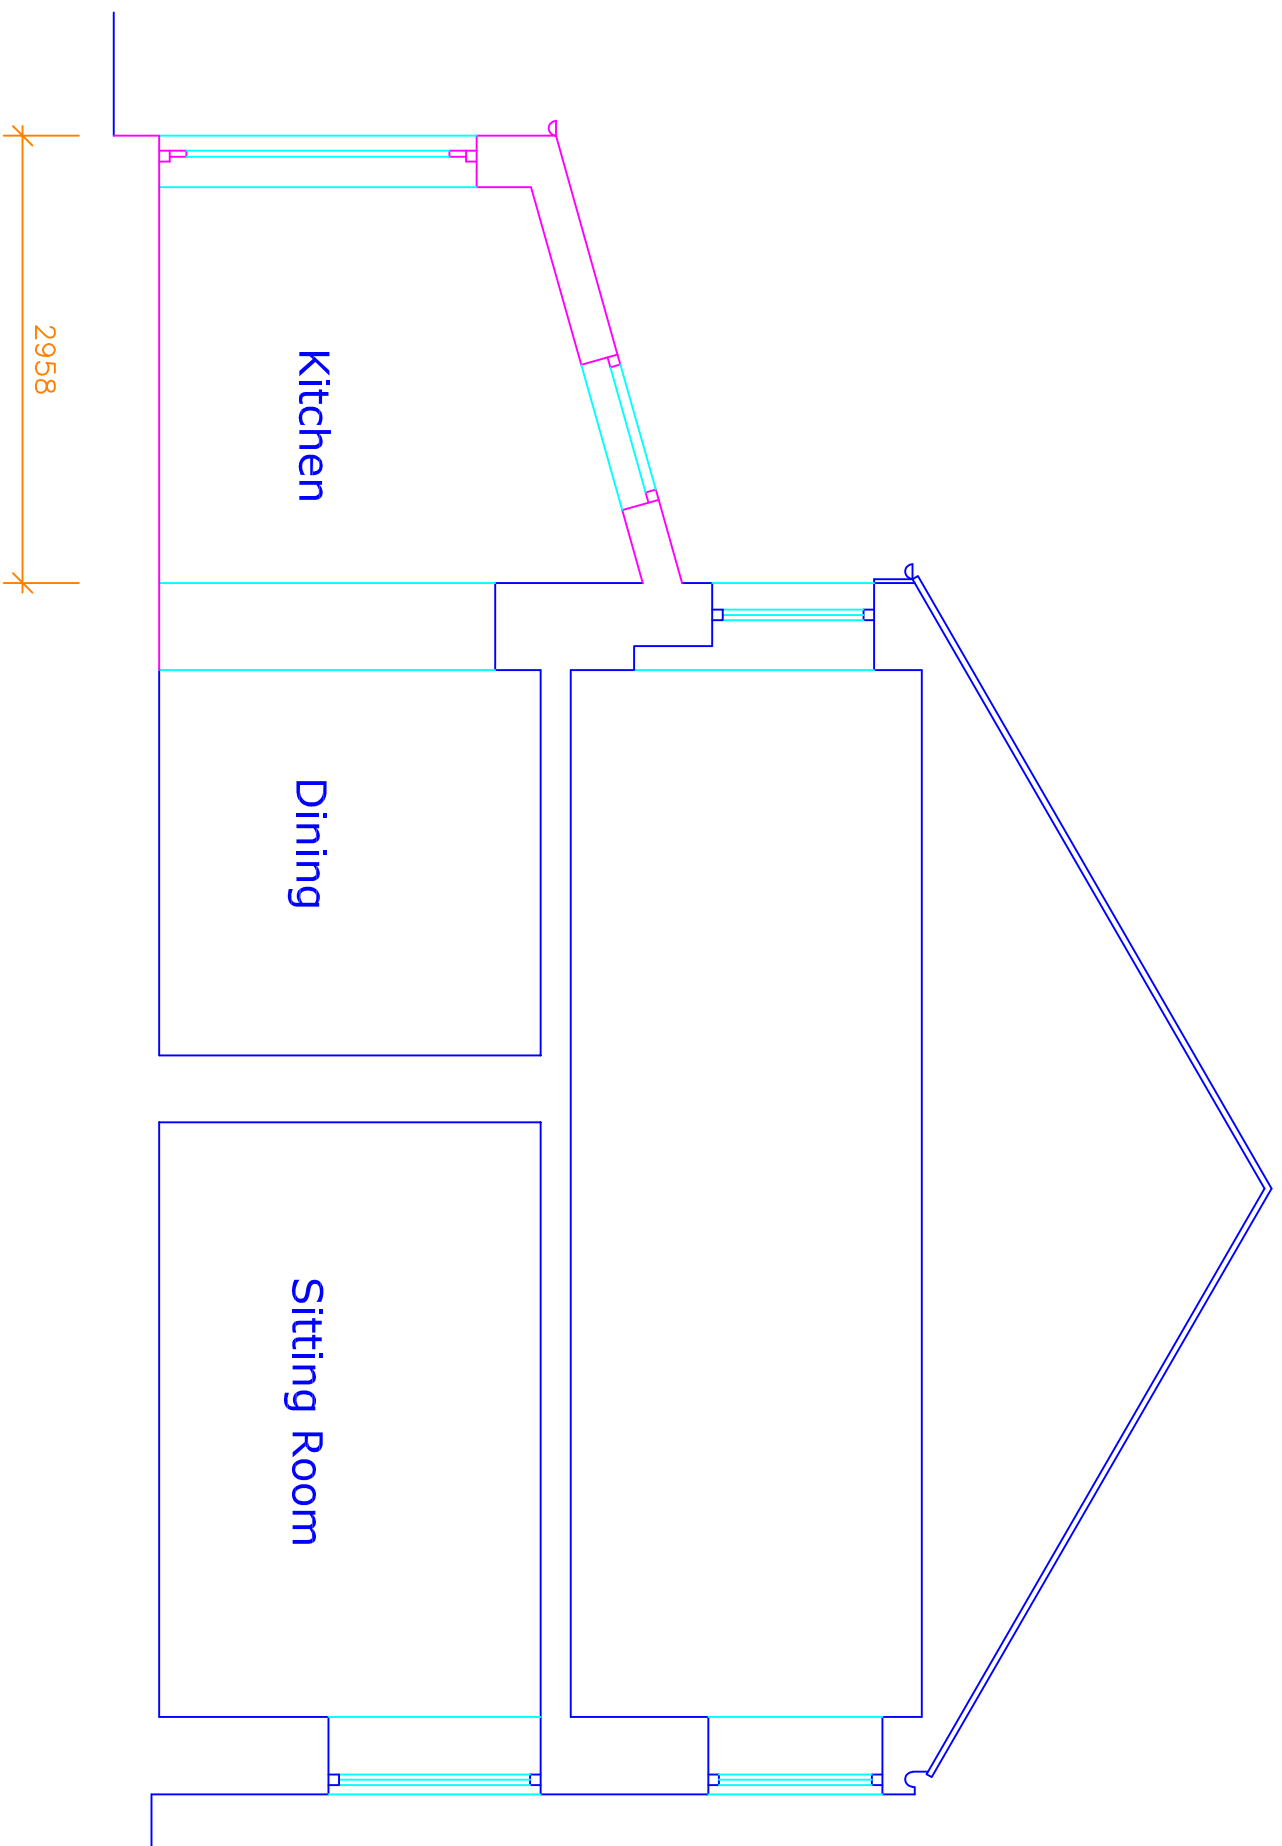


Proposed Section

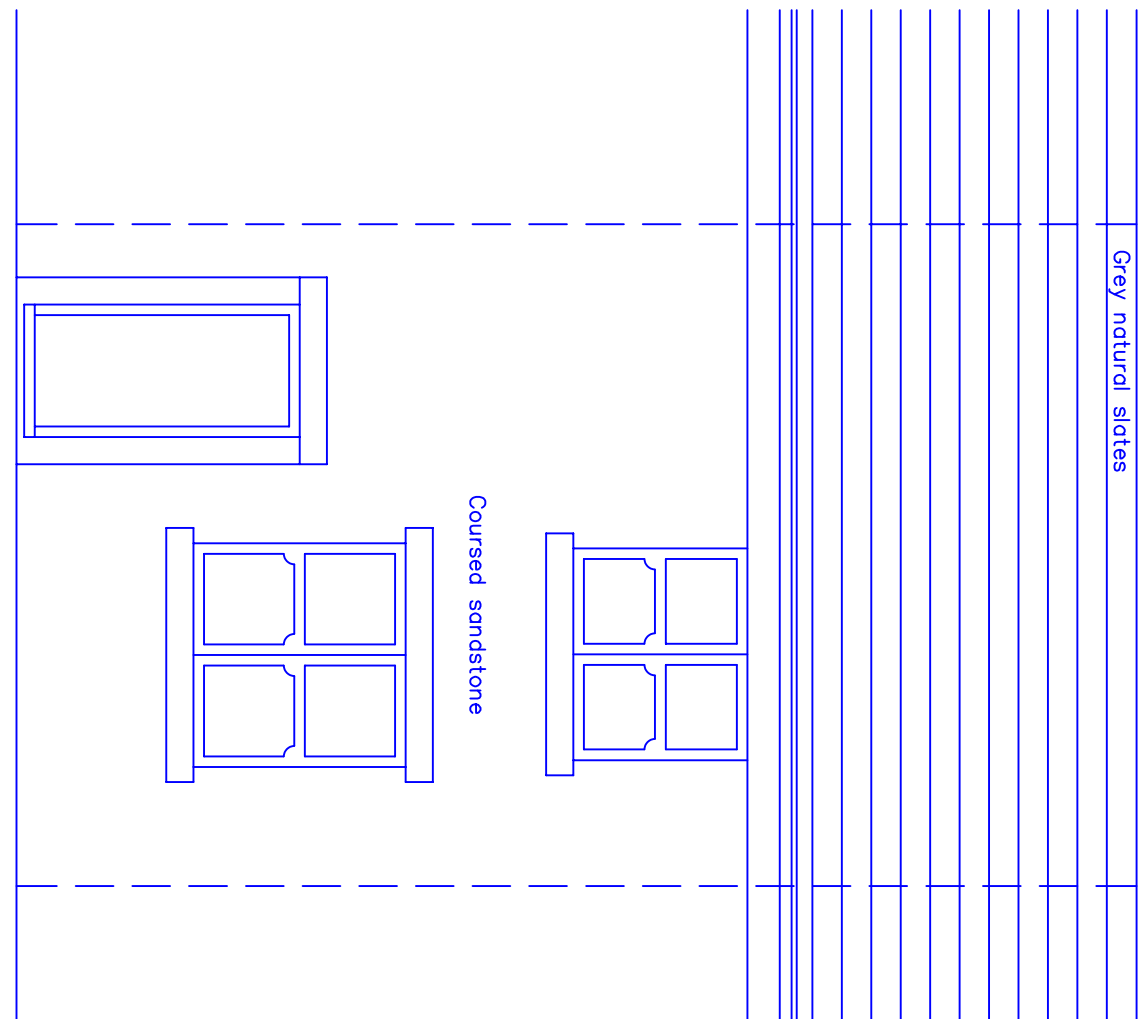

Proposed Front Elevation
No changes proposed

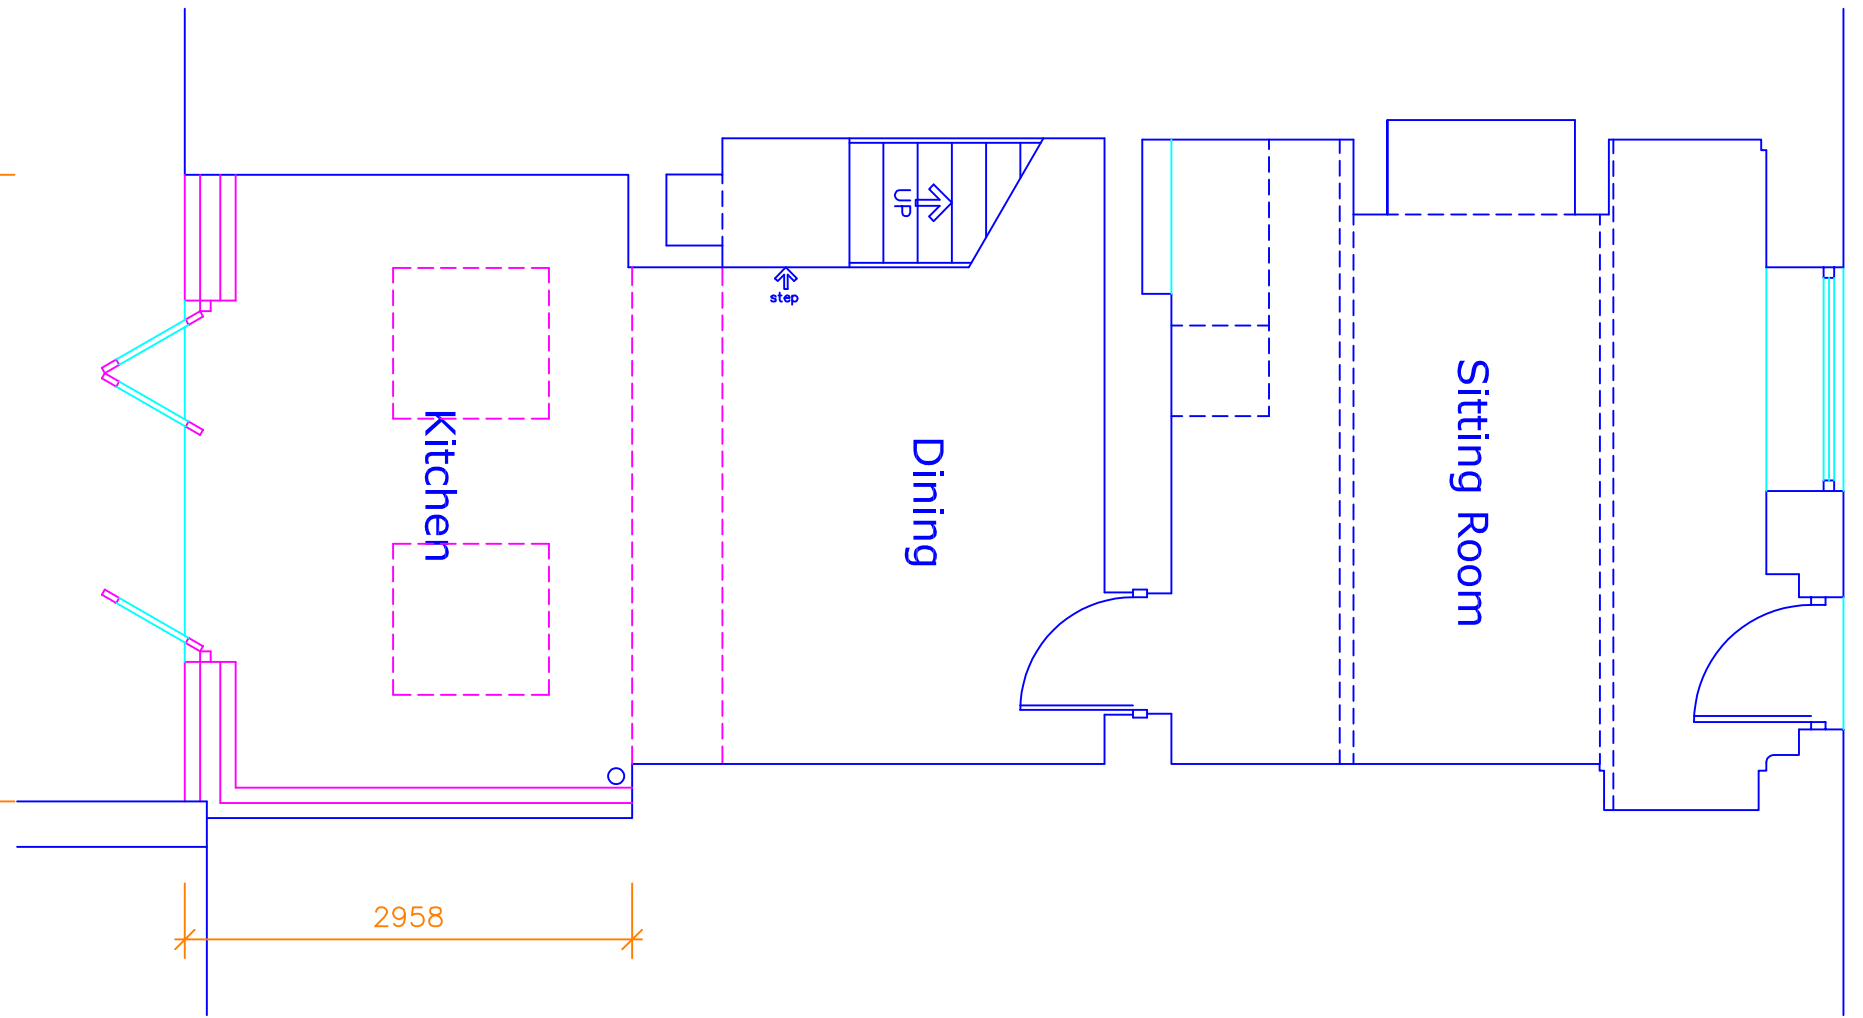

Proposed Ground Floor Plan

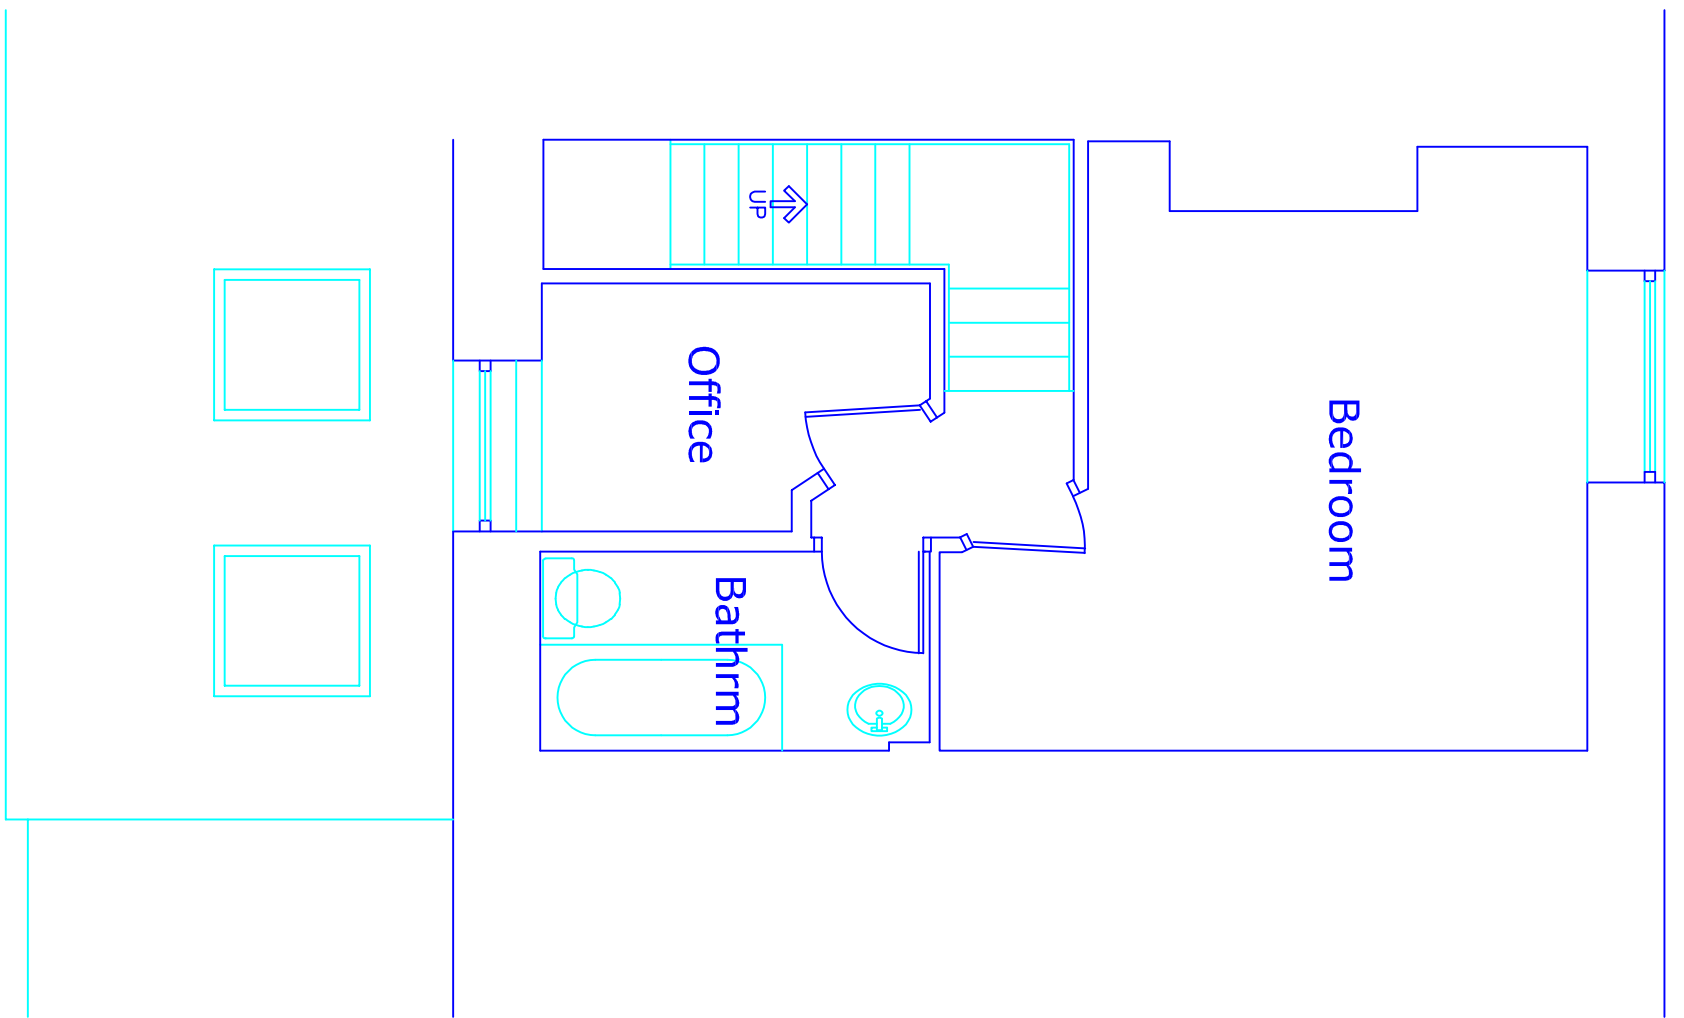

Proposed First Floor Plan

C Stone to the extension

B Rear boundary corrected

A Proposed foundations indicated

13.12.2024

05.12.2024

26.11.2024

01

02

03

0

1

2

3

33 Mount Pleasant

Nappesbury

Bury

BL9 6SP

scale 1:50 at A1

October 2024

JB1-02C

Proposed Plans and Elevations

PPY design Ltd

2 Helmshore Road, Holcombe Village
Ramsbottom, Lancashire BL8 4PA
Gary Dearden (BAK hons) DwpArch RJ3A
garppd@btinternet.com
T. 0706 822751 M. 07112 669482