



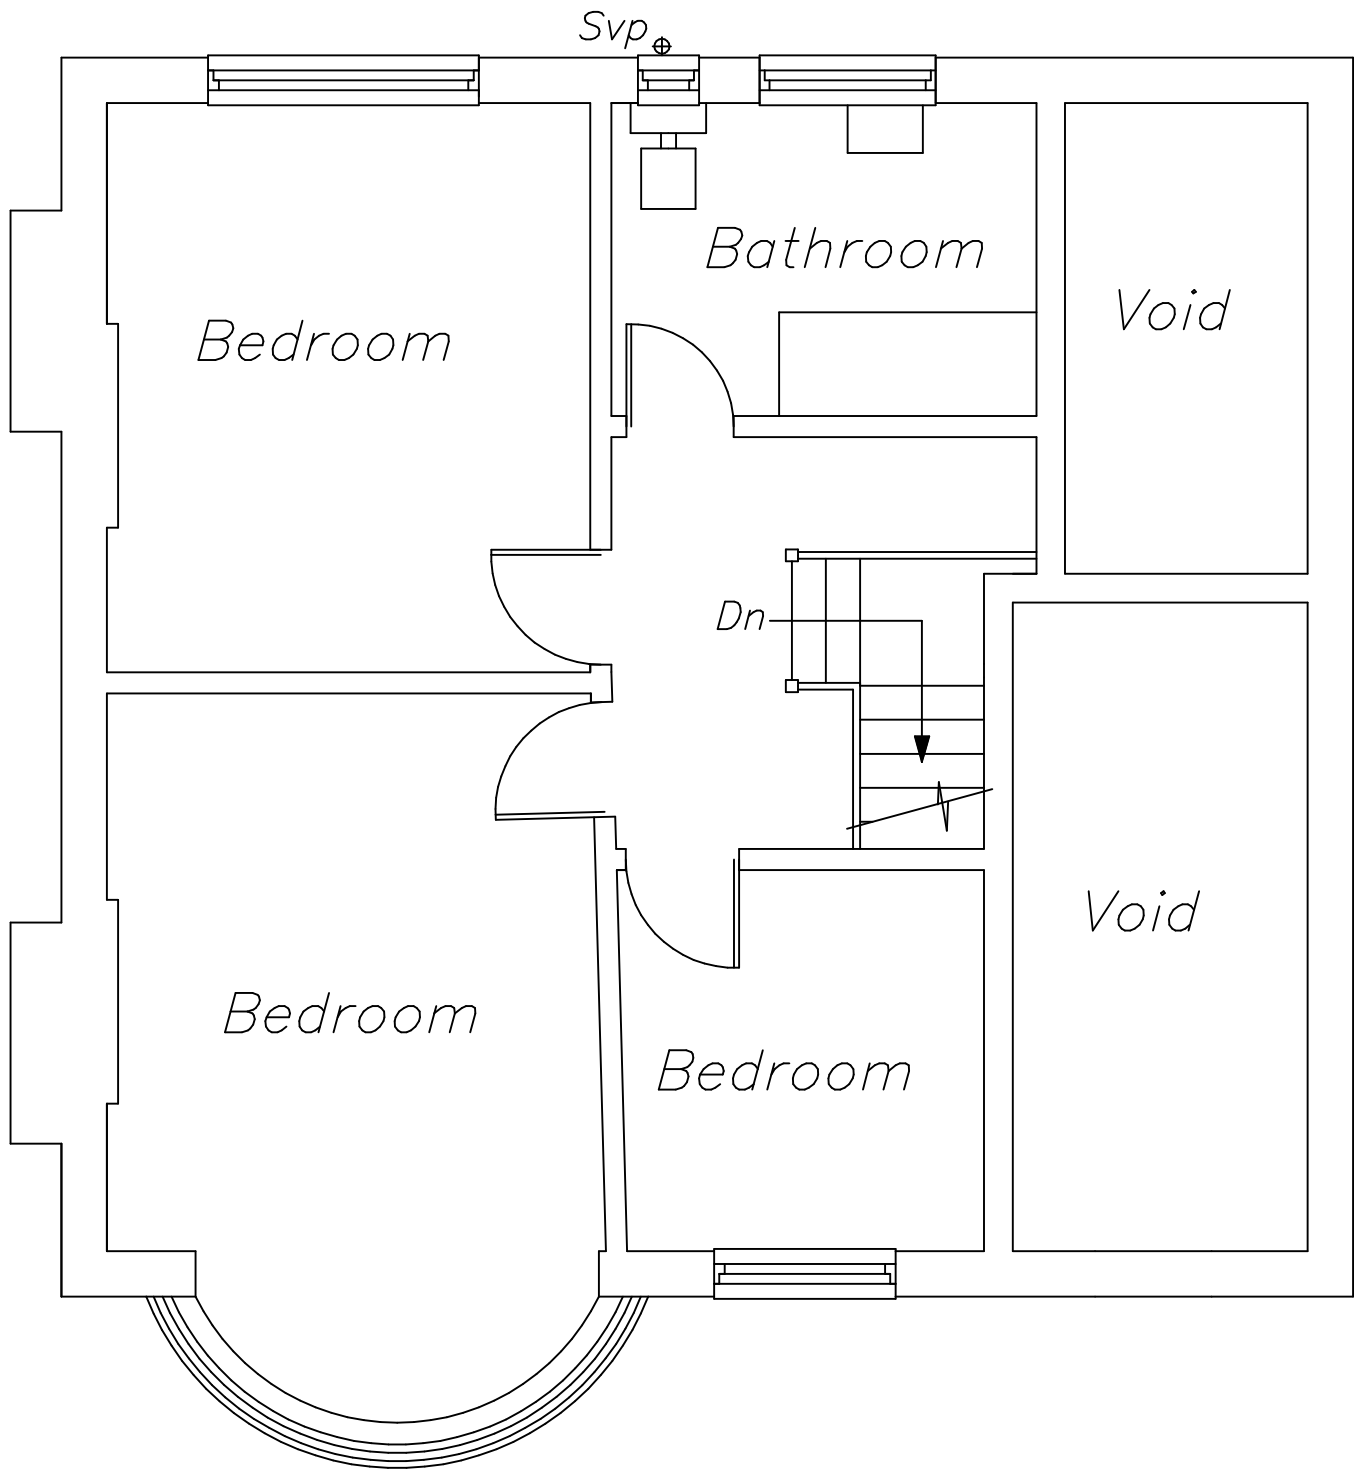

EXISTING FIRST FLOOR PLAN

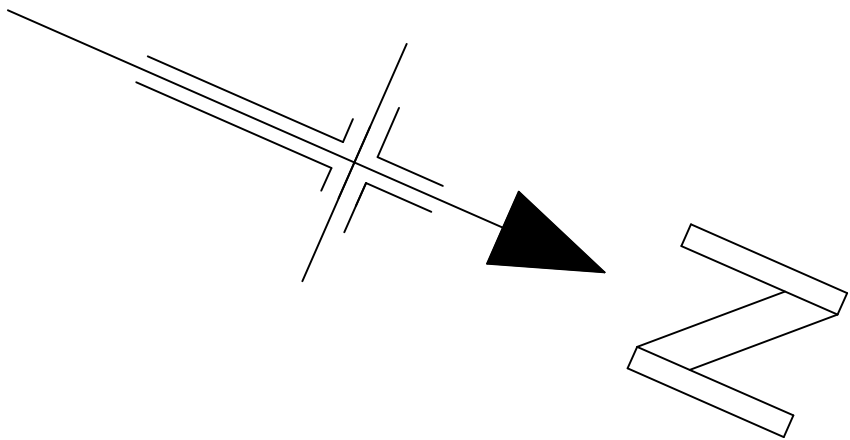

DRAWING No 4 OF 10 DRAWING'S

PROPOSED 2-STOREY SIDE
EXTENSION AT—
No 2 NORTHLEIGH DRIVE,
PRESTWICH,
MANCHESTER,
M25 0GQ.
FOR—MR UMAR SAJAD.

SCALE:— 1:50

DATE:— DEC 2023

kevin foey
BUILDING
DESIGN CONSULTANTS

28 CHEW VALE,
GREENFIELD,
OLDHAM, OL3 7EQ.
TEL— 0798 676 1559