


ALL DIMENSIONS TO BE VERIFIED AT SITE PRIOR TO COMMENCEMENT OF WORKS BY APPOINTED CONTRACTOR ANY DISCREPANCY IN THE DRAWING MUST BE REPORTED TO KEVIN FOEY WRITTEN DIMENSIONS TO BE TAKEN IN PREFERENCE TO SCALED OFF DIMENSIONS.

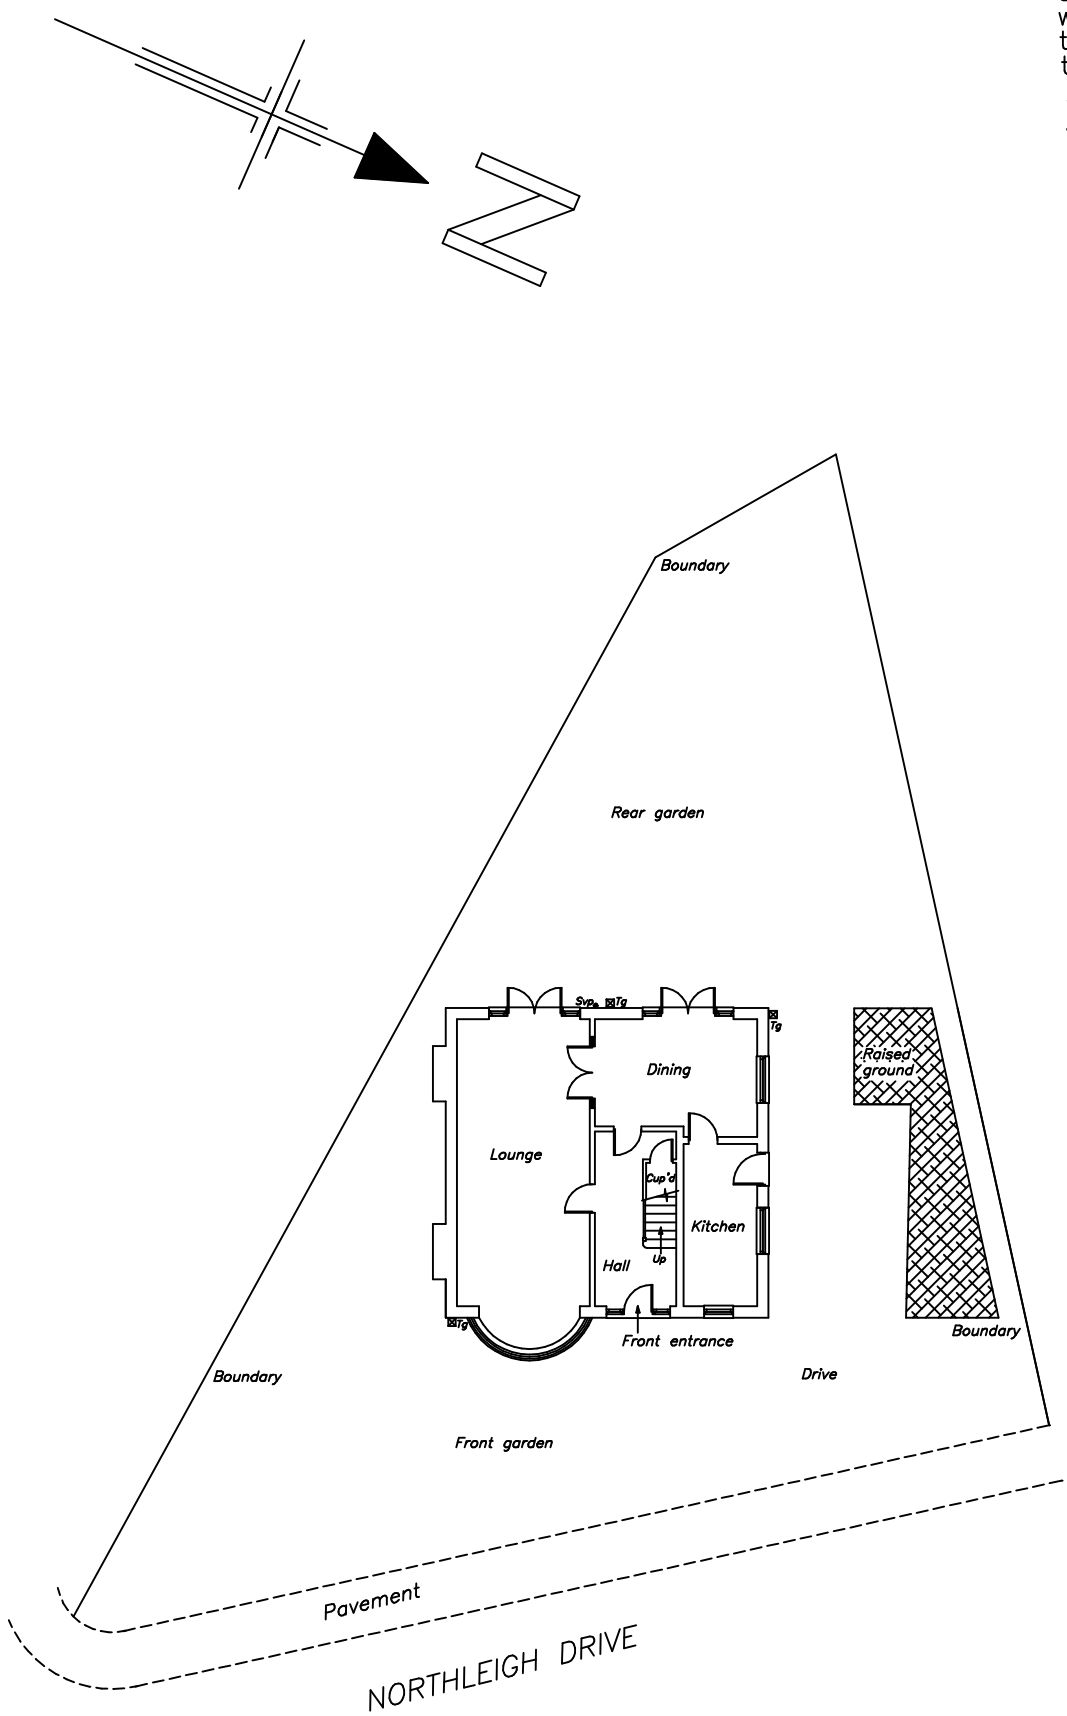

- GENERAL NOTES
1. Vertical and horizontal dpc's to all cavity closures
 2. Windows to open 1/20th room floor area along with controllable trickle vents with an equivalent area of 5000mm². where opening restrictors are to be provided the opening lights are to be increased in size to 1/10th of the room floor area.
 - wet room areas to be provided with mechanical extract ventilation using the following extract rates:-
 - kitchen-30 litres/sec adjacent to hob or 60 litres/sec, elsewhere
 - utility room-30 litres/sec
 - bathroom-15 litres/sec.
 3. Steelwork to be 1/2 hour fire protected, encased in 20mm plasterboard and skim, 2mm wire binding at 100mm pitch
 4. New brickwork to match and key into existing
 5. Roof and floors to be tied down to walls with 30mm x 5mm ms straps at 2000mm ccs.
 6. R.C. lintels over drains passing through walls
 7. Any undersight drainage to be exposed and encased in 150mm pea gravel, flexible jointed and have rodding access provided to L.A. approval.
 8. Brick infill between joists 25mm clearance from underside of roof
 9. Foundations to regulation A1/A2
 - 10.Exterior quality timber to facias
 - 11.All cavities to be continuous
 - 12.Air bricks ducted through wall cavity
 - 13.Padstones to all steelwork
 - 14.All plumbing to comply with B.S.5572
 - 15.Cavity barriers (9mm masterboard or brick on edge
 - 16.Foundations within 900mm of drains to be taken down to drain invert level
 - 17.Depth of foundations to be taken to suitable sub-stratum irrespective of dimensions shown on drawing
 - 18.Cross flow ventilation to be provided to roof space in accordance with B.S.5250 : 1989 clause 9.1

SITE PLAN 1:200

EXISTING

DRAWING No 2 OF 10 DRAWING'S

PROPOSED 2-STOREY SIDE
EXTENSION AT-
No 2 NORTHLEIGH DRIVE,
PRESTWICH,
MANCHESTER,
M25 0GQ.
FOR-MR UMAR SAJAD.

SCALE:- 1:200 DATE:- DEC 2023

kevin foey

BUILDING
DESIGN CONSULTANTS

28 CHEW VALE,
GREENFIELD,
OLDHAM, OL3 7EQ.
TEL- 0798 676 1559

NO WORK TO COMMENCE BEFORE PLANNING PERMISSION(IF REQUIRED)HAS BEEN GRANTED.
NO WORK TO COMMENCE UNTIL BUILDING REGULATIONS APPROVAL HAS BEEN GRANTED.
KEVIN FOEY ACCEPTS NO RESPONSIBILITY FOR WORK UNDERTAKEN BEFORE BUILDING REGULATION APPROVAL OBTAINED.
ALL SIZES AND DIMENSIONS TO BE CHECKED AND VERIFIED BY THE CONTRACTOR BEFORE WORK COMMENCED
AND ANY DIFFERENCE TO THIS PLAN TO BE REPORTED TO KEVIN FOEY BEFORE WORK COMMENCES.
IF THE WORK FALLS WITHIN THE PROVISIONS OF THE PARTY WALL ACT 1996 IT IS IMPORTANT THAT THE CLIENT
SERVES NOTICE TO THE OWNERS OF THE ADJOINING PROPERTY OF THE INTENTION TO BUILD TWO MONTHS BEFORE
THE COMMENCEMENT DATE AND THAT WRITTEN PERMISSION IS OBTAINED.ALL PROVISIONS OF THE PARTY WALL ACT 1966
(WHERE NECESSARRY TO BE ADHERED TO).